
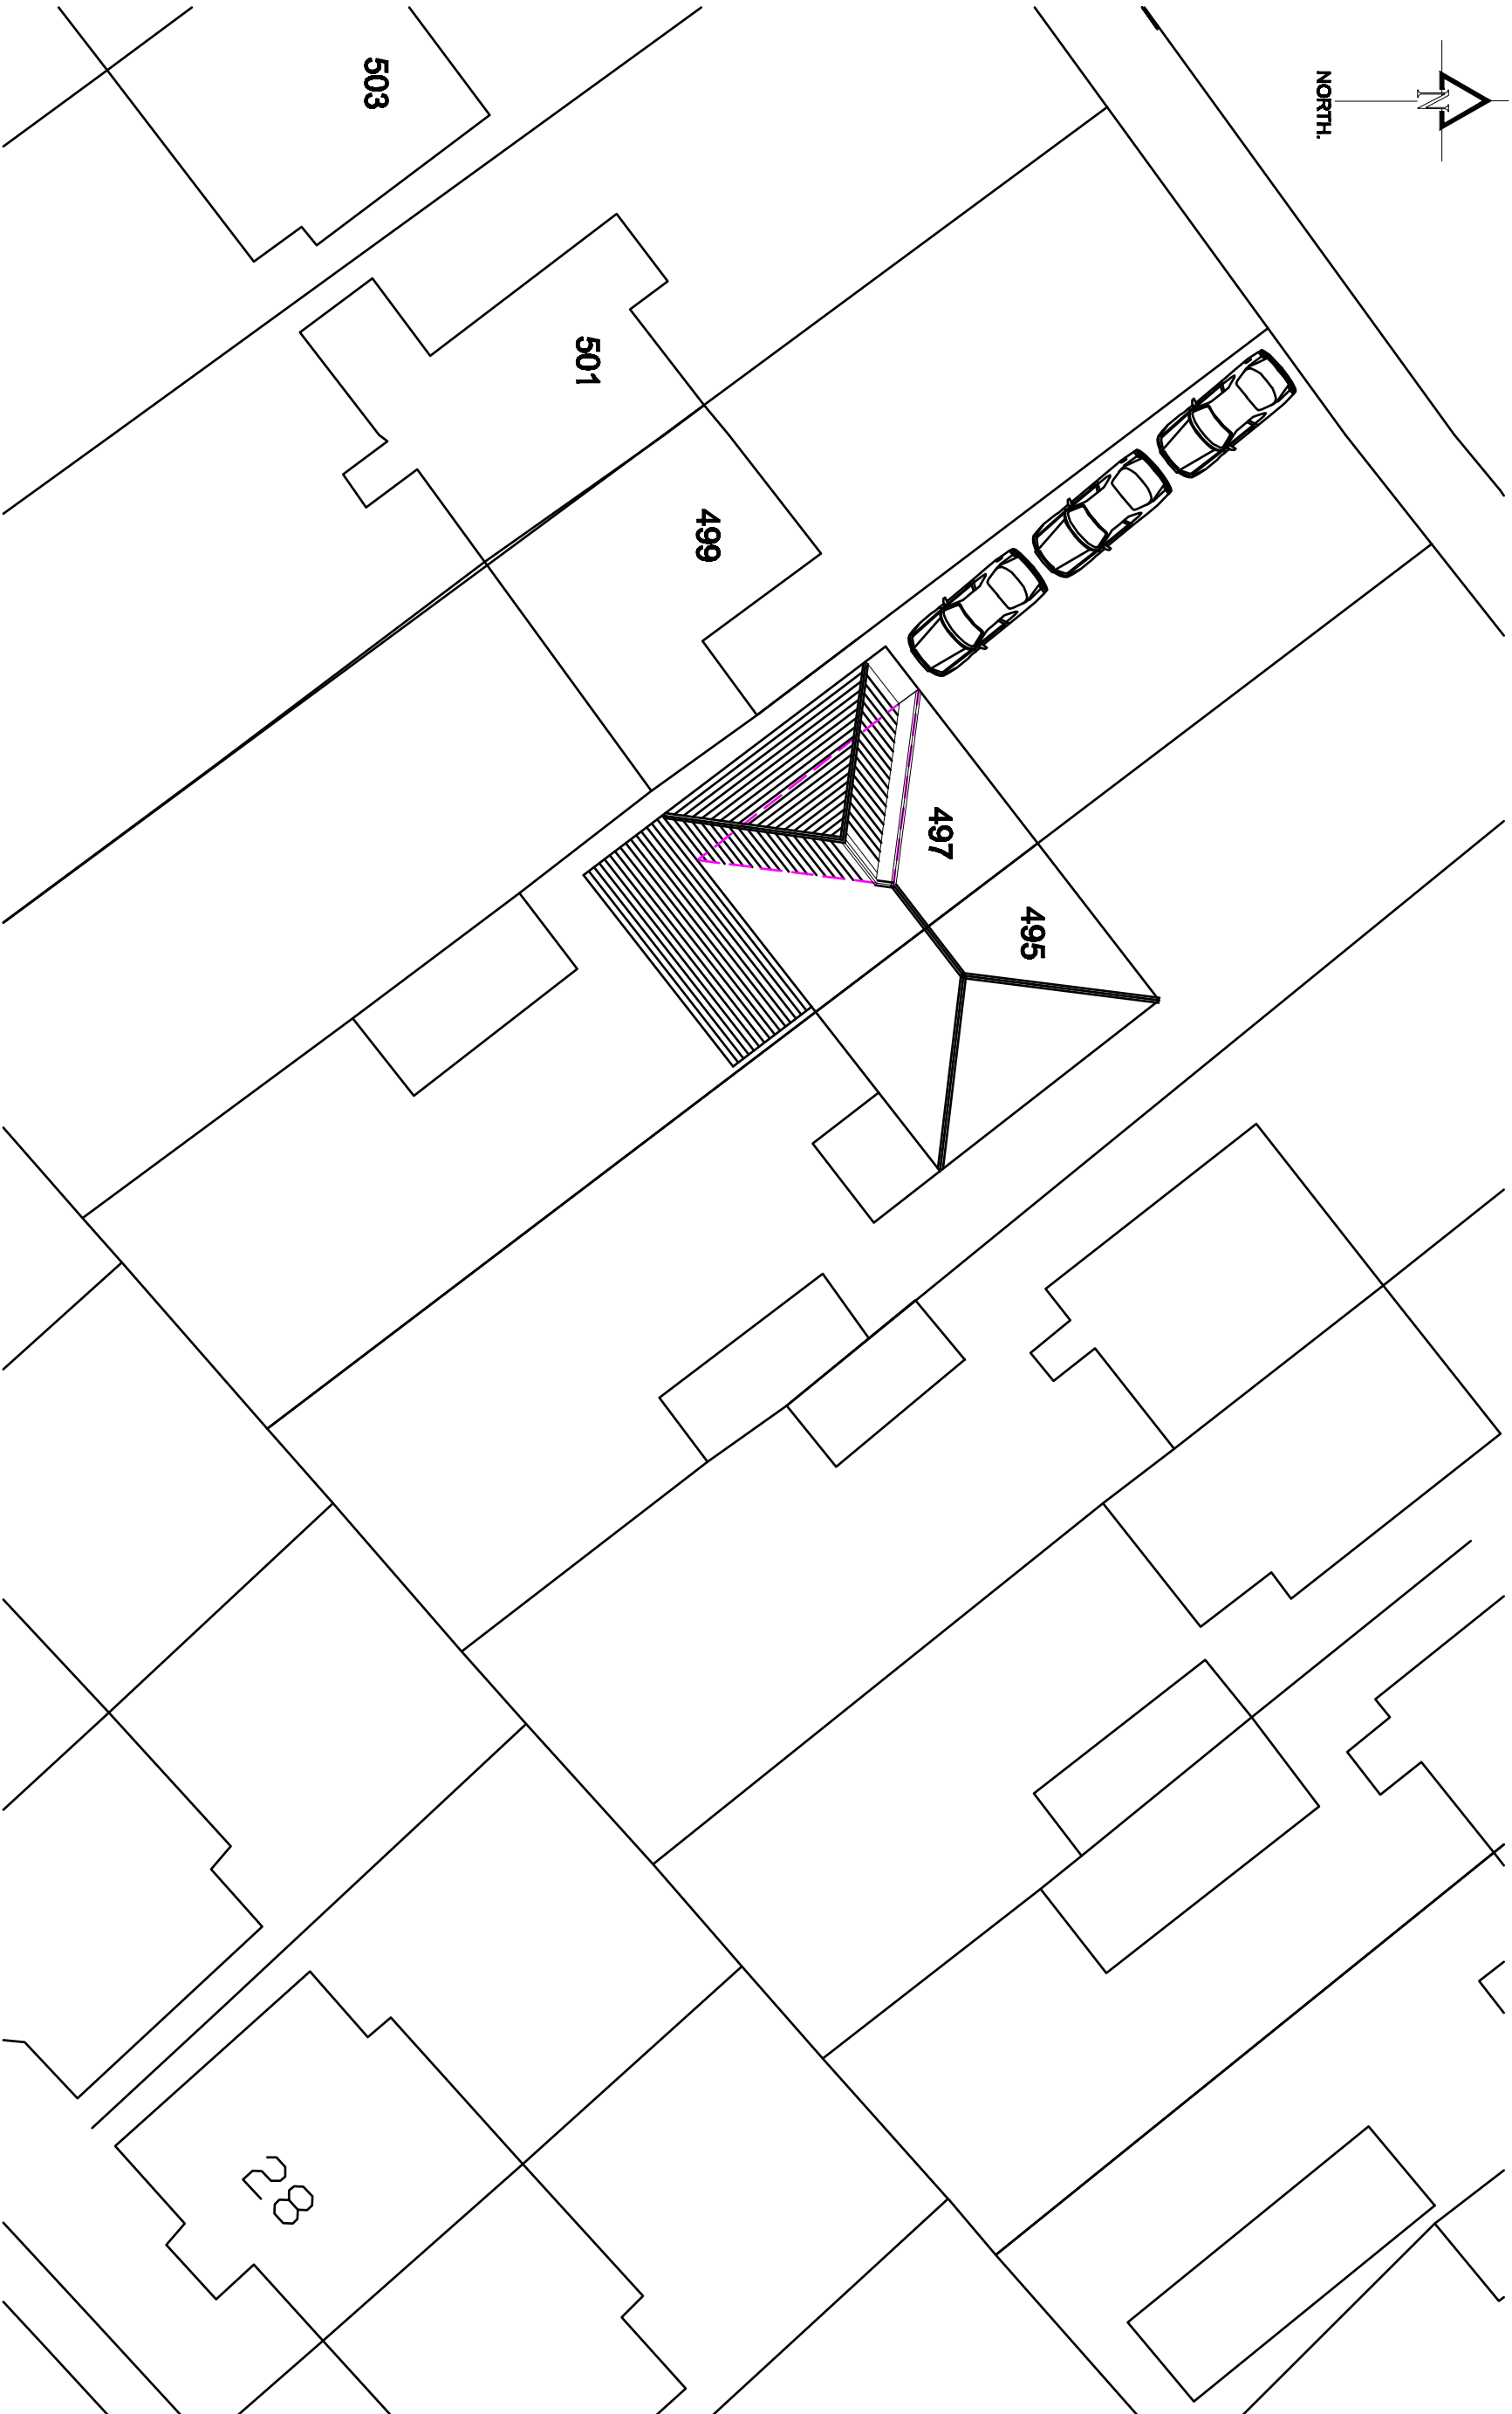


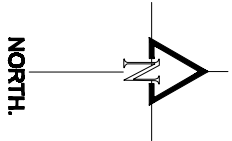

PROPOSED SITE PLAN.

Revision. A - 750mm Set back At First Floor - 29th April 2025.

Title : PROPOSED TWO STOREY SIDE EXTENSION AND SINGLE STOREY REAR EXTENSION.

Project : 497, BOLTON ROAD, BURY, BL9 2DU

MTC Designs
Scale: 1:200 @ A3
Date: January 2025.
31 Edmond Drive Bolton BL3 6TB
T: 01204 418714, M: 07768282014
Email: info@mtcdesigns.co.uk
Drawing No: P06A