



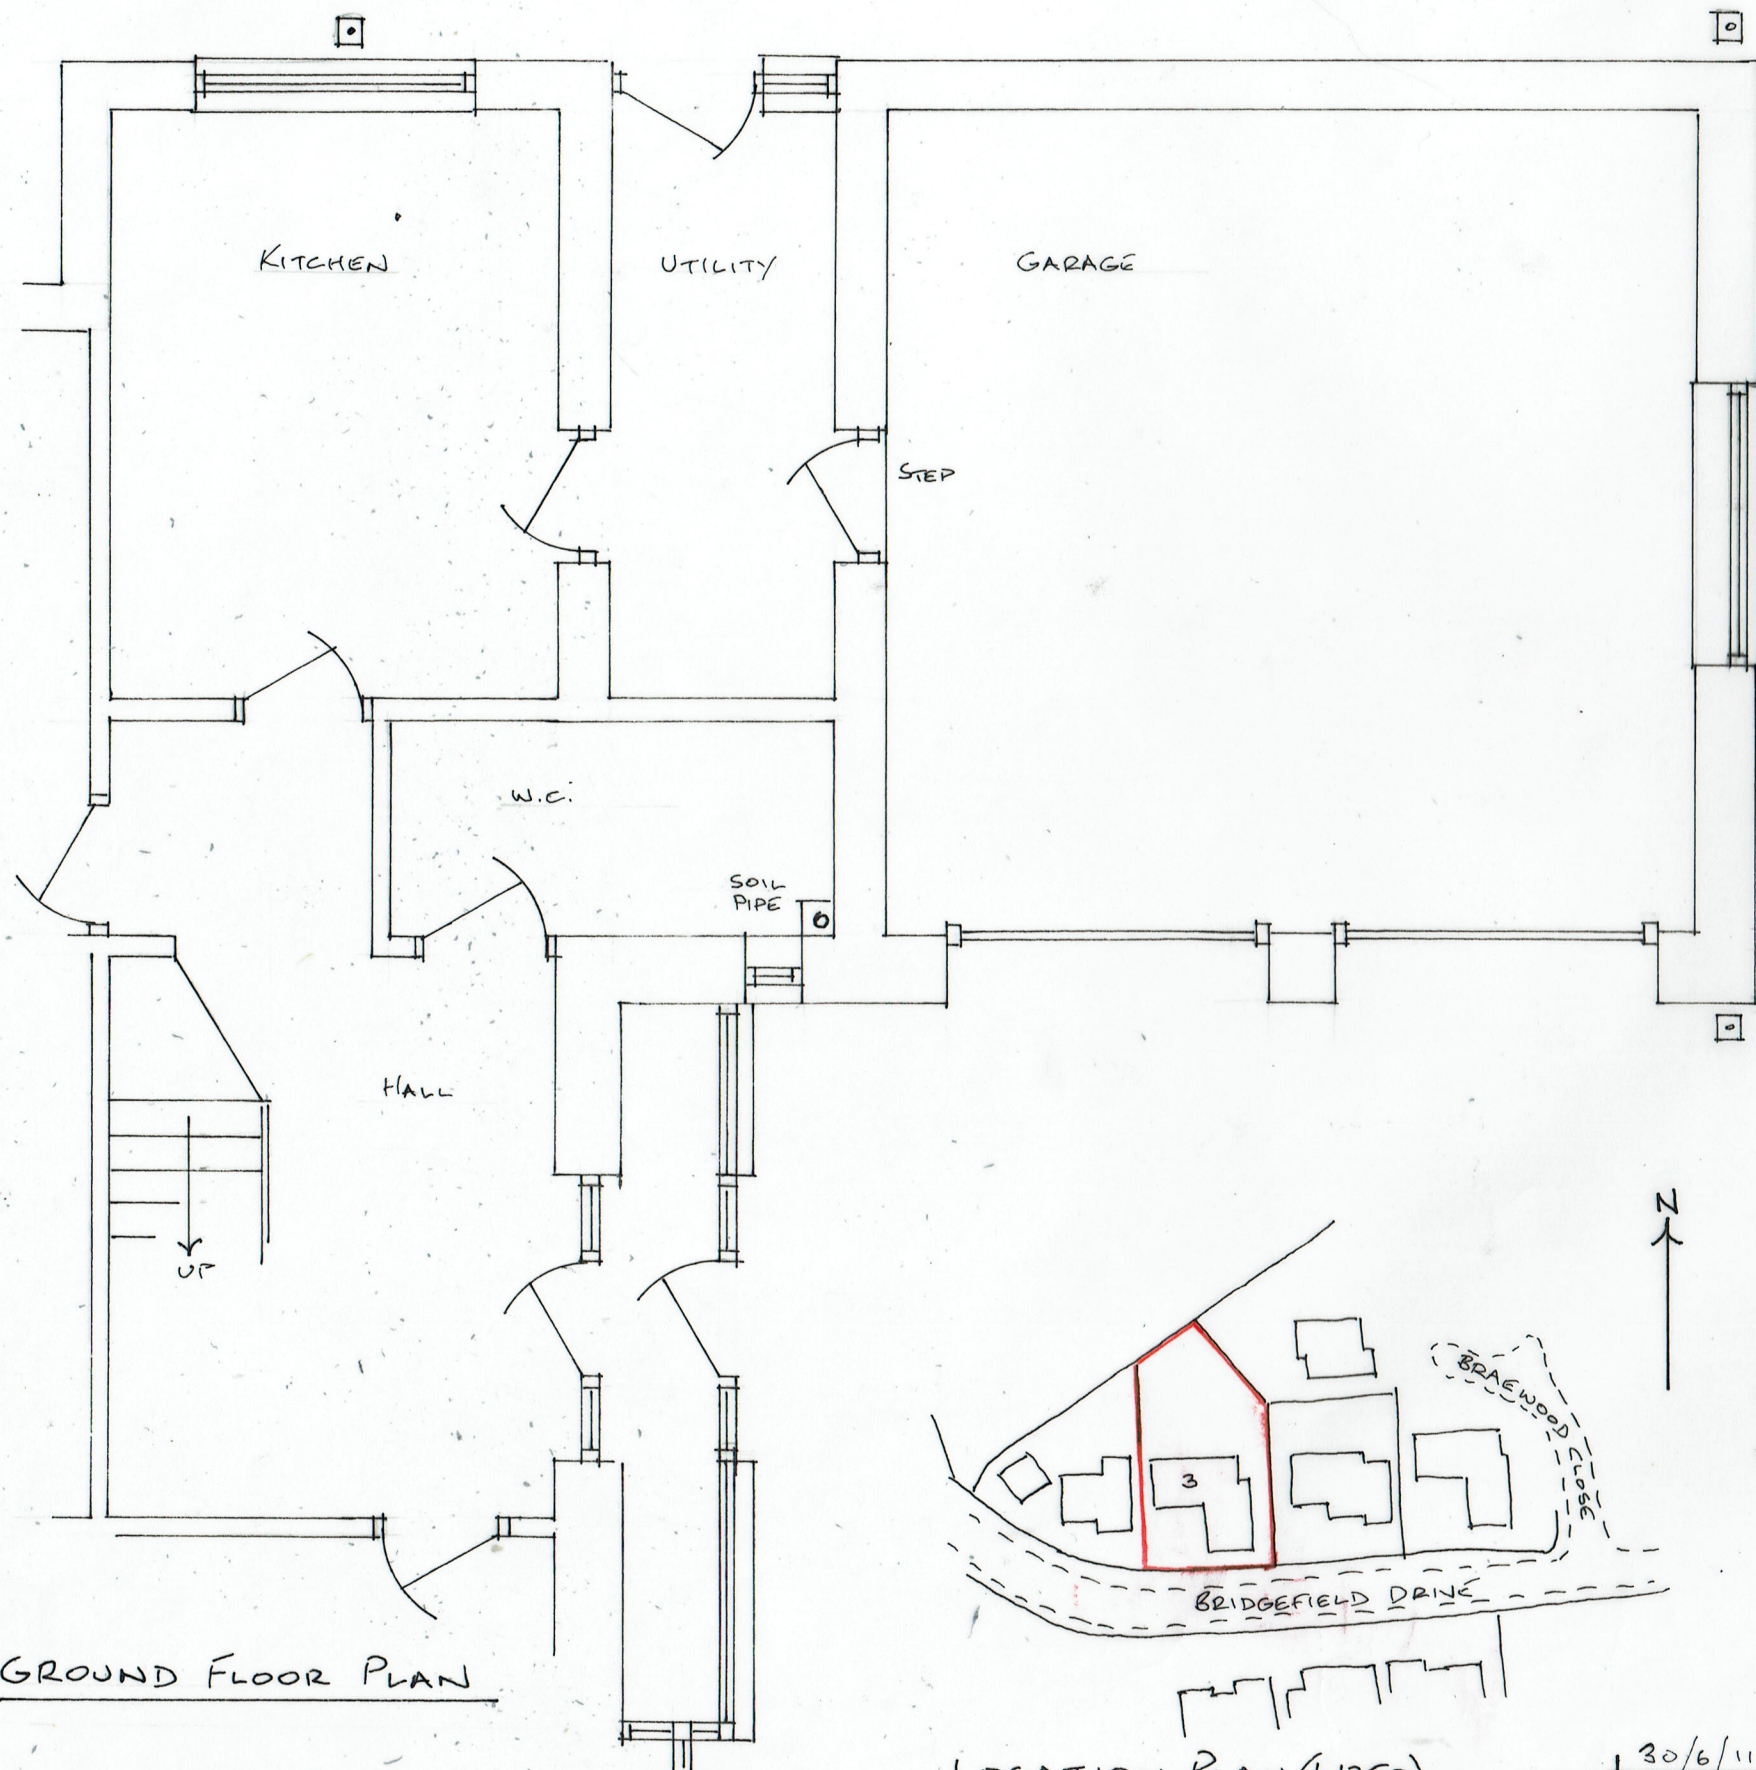


GROUND FLOOR PLAN


SCALE 1:50 & 1:100 @ A3

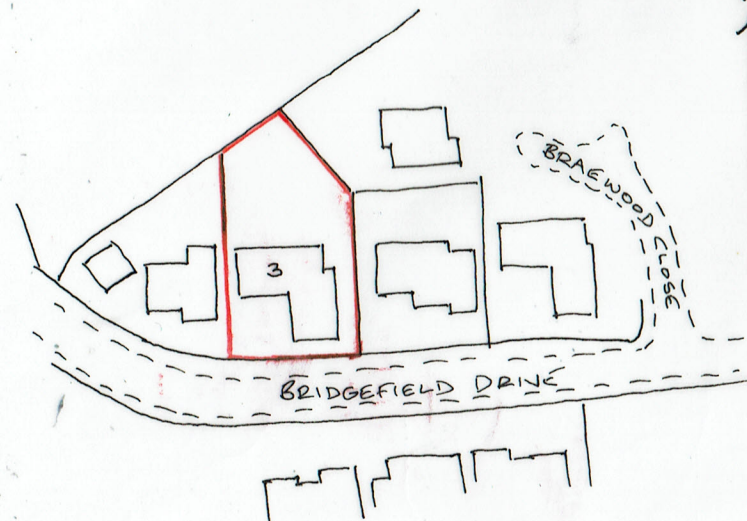

LOCATION PLAN (1:1250)

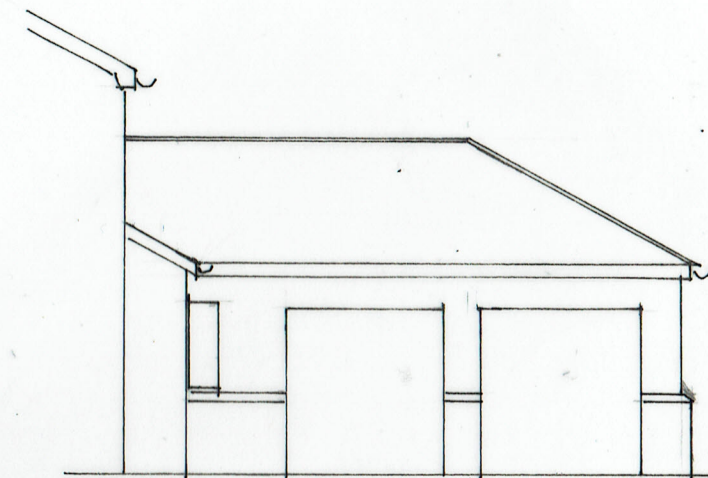

EXISTING SIDE ELEVATION

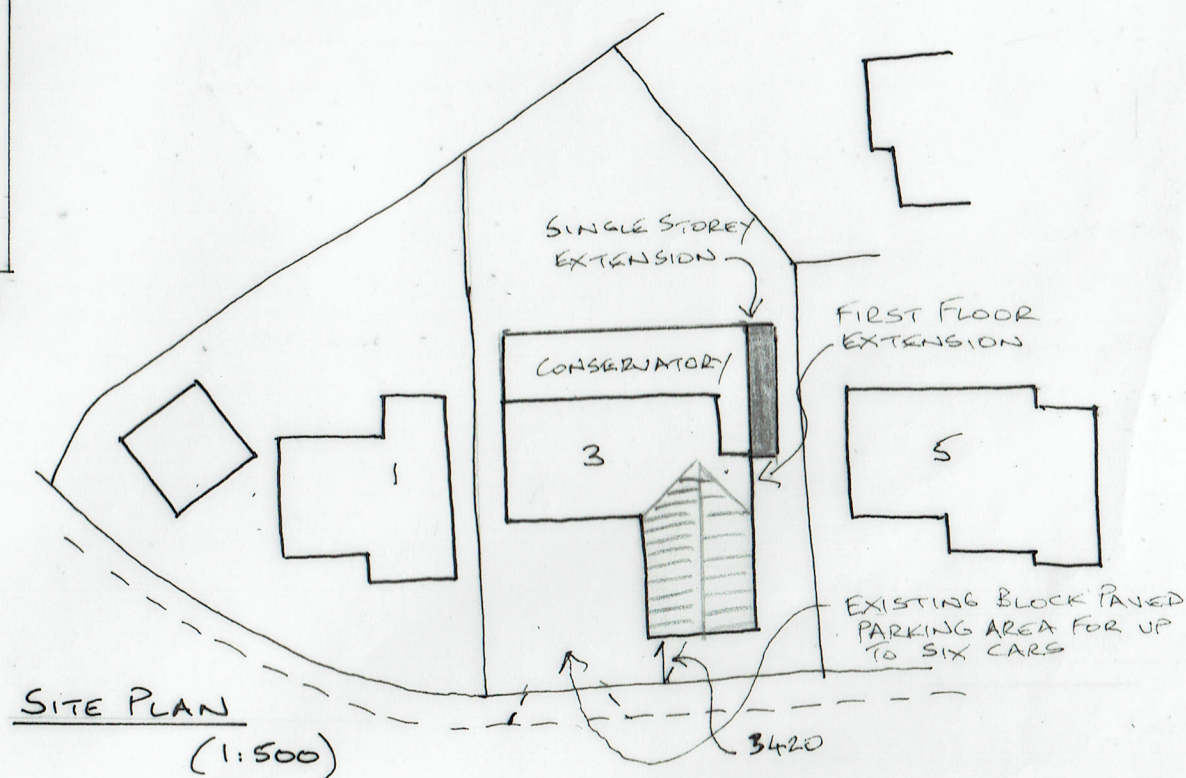

SITE PLAN
(1:500)

GROUND FLOOR PLAN

30/6/11

20/543/01

PROPOSED FIRST FLOOR FRONT EXTENSION
3 BRIDGEFIELD DRIVE, BURY BL9 7PE