


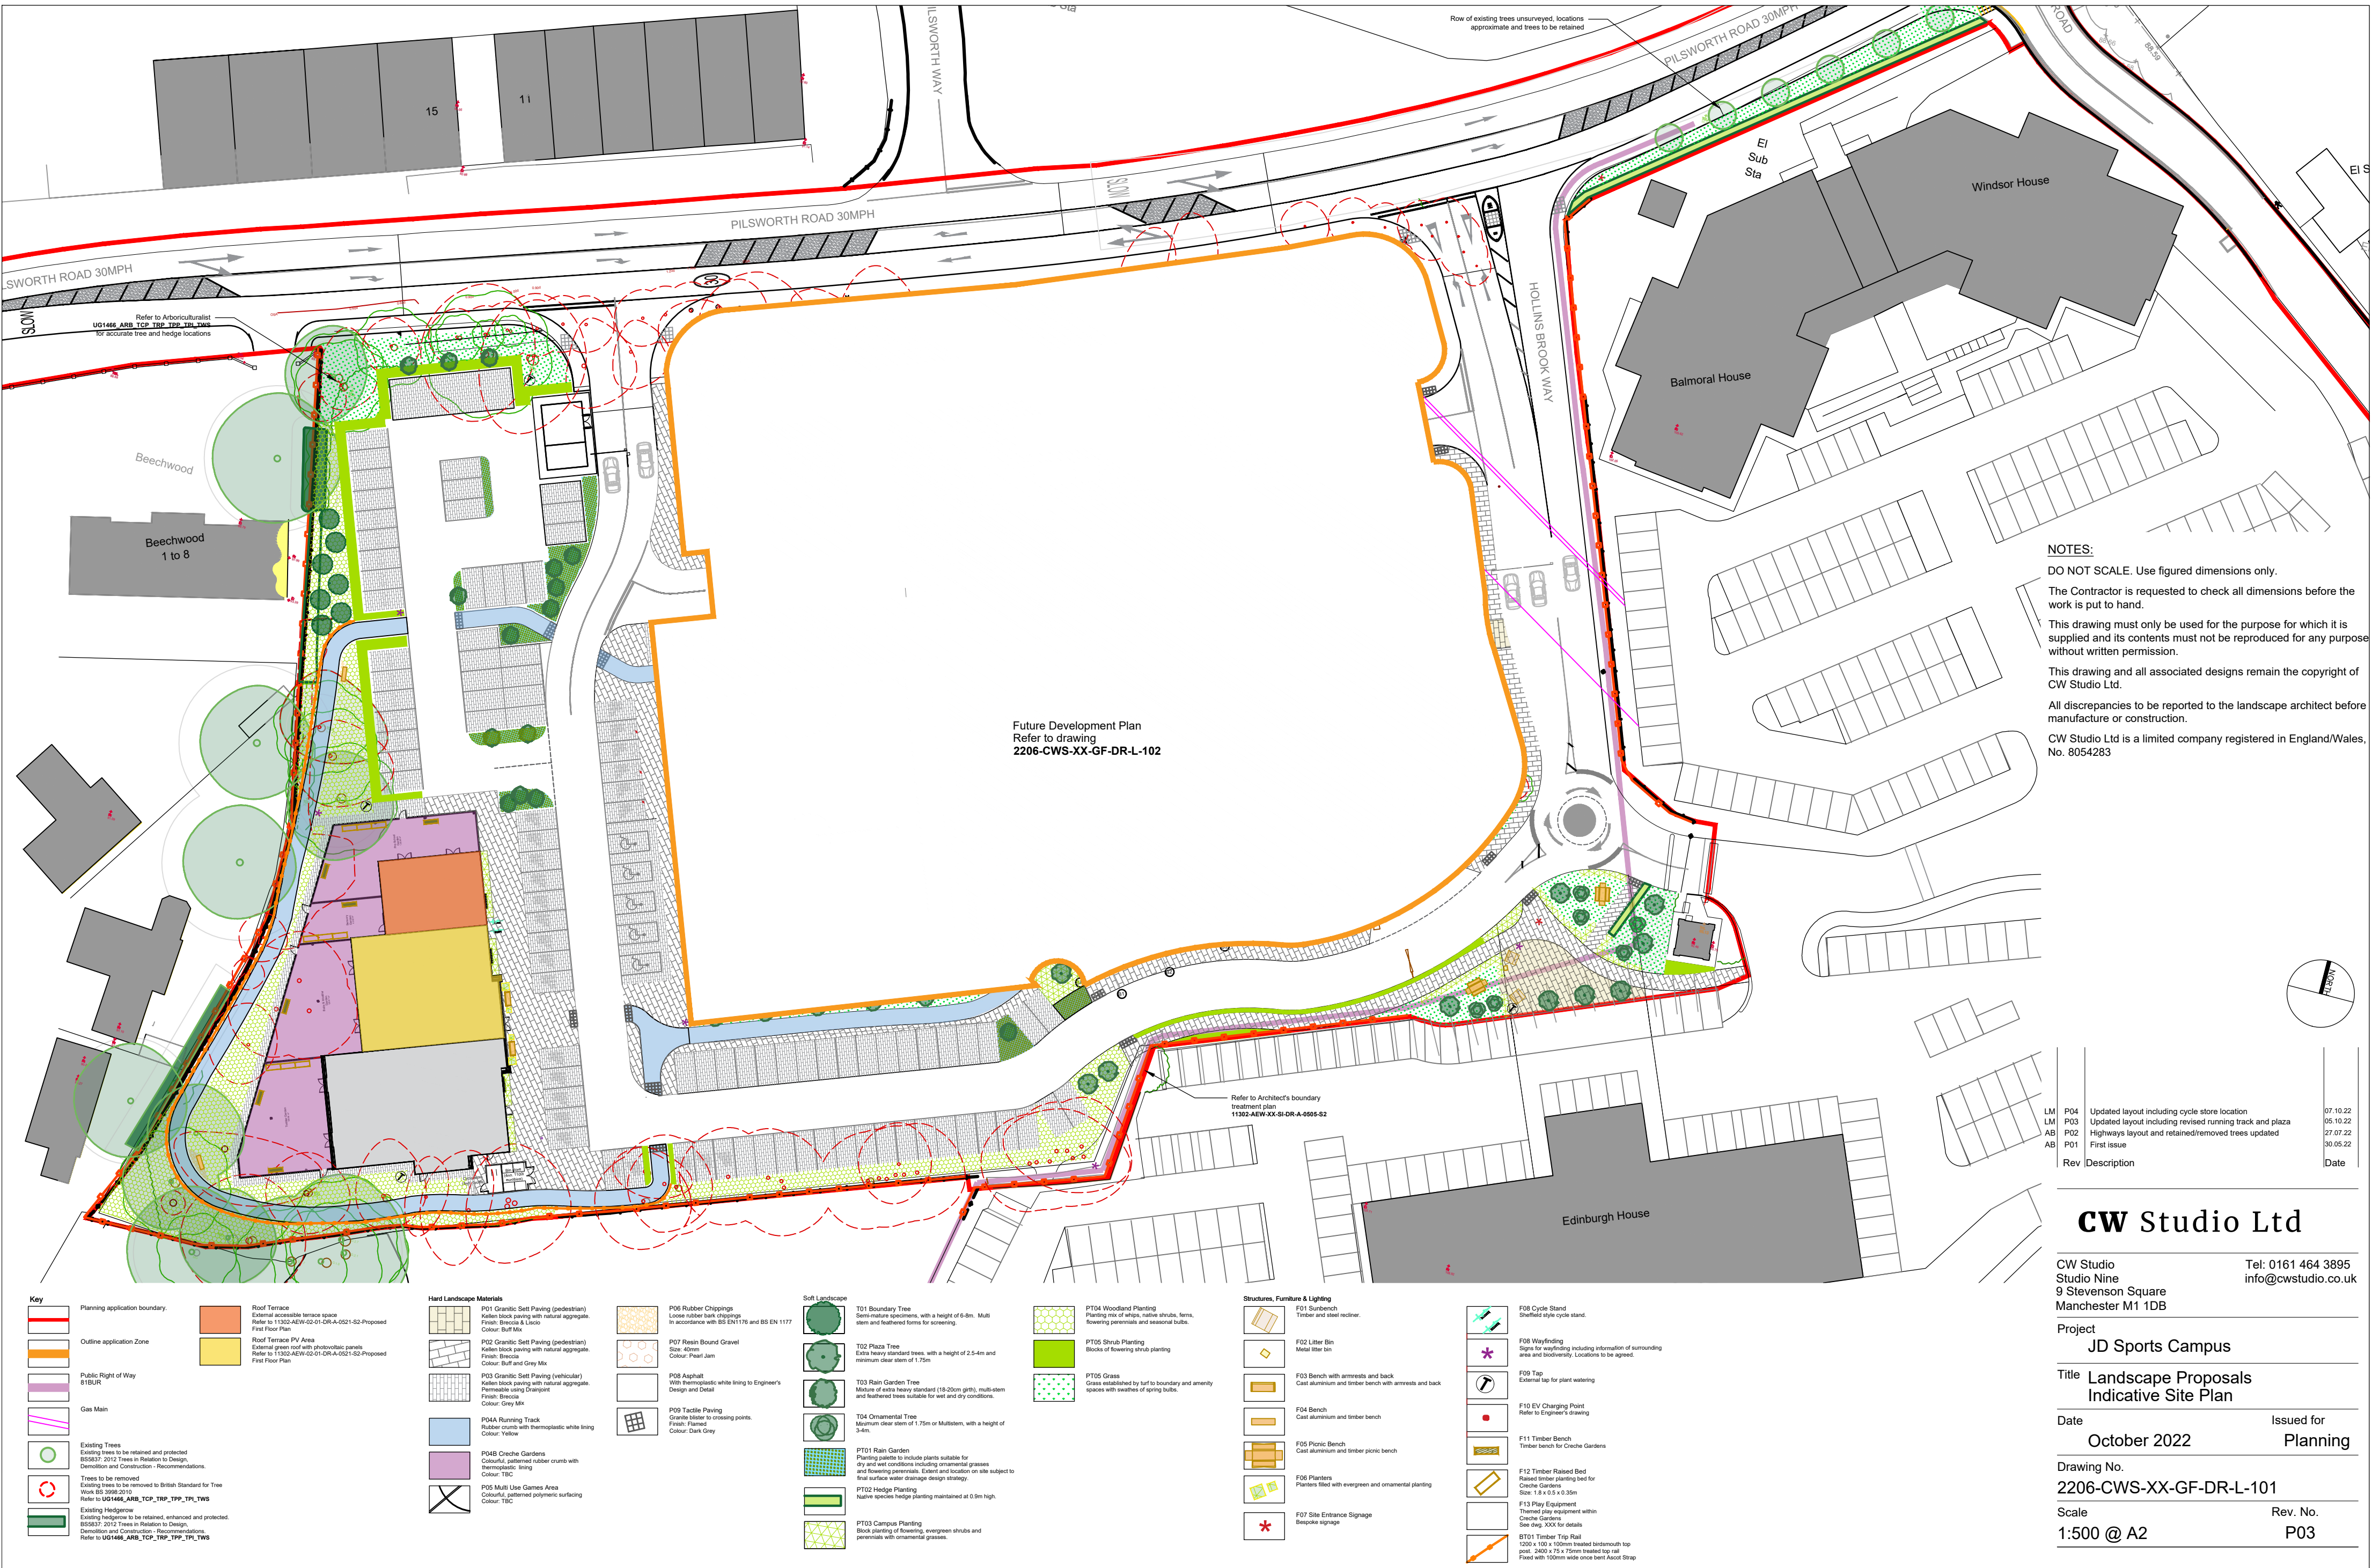

NOTES:

DO NOT SCALE. Use figured dimensions only.

The Contractor is requested to check all dimensions before the work is put to hand.

This drawing must only be used for the purpose for which it is supplied and its contents must not be reproduced for any purpose without written permission.

This drawing and all associated designs remain the copyright of CW Studio Ltd.

All discrepancies to be reported to the landscape architect before manufacture or construction.

CW Studio Ltd is a limited company registered in England/Wales, No. 8054283

LM	P04	Updated layout including cycle store location	07.10.22
LM	P03	Updated layout including revised running track and plaza	05.10.22
AB	P02	Highways layout and retained/removed trees updated	27.07.22
AB	P01	First issue	30.05.22
Rev		Description	Date

CW Studio Ltd

CW Studio
Studio Nine
9 Stevenson Square
Manchester M1 1DB

Tel: 0161 464 3895
info@cwstudio.co.uk

Project
JD Sports Campus

Title **Landscape Proposals
Indicative Site Plan**

Date
October 2022

Issued for
Planning

Drawing No.
2206-CWS-XX-GF-DR-L-101

Scale
1:500 @ A2

Rev. No.
P03