

Note: Basement Floor Areas
Dwelling B - 53m²
Dwelling C - 96m²
Dwelling D - 19m²

Note: Ground Floor Areas
Dwelling A - 141m²
Dwelling B - 158m²
Dwelling C - 95m²
Dwelling D - 22m²

Note: First Floor Areas
Dwelling A - 136m²
Dwelling C - 93m²
Dwelling D - 29m²

Notes




This drawing is the property of The Intelligent Design Centre Ltd and copyright is reserved by them. This drawing is not to be copied or disclosed by or to any unauthorised persons without the prior written consent of The Intelligent Design Centre Ltd.

Do not scale from this drawing.

All dimensions are to be checked on site prior to construction, manufacture of any components and ordering of materials and equipment.

All materials and workmanship to be in accordance with the current British Standards and codes of practice.

Note: Overall Floor Areas
 Dwelling A - 277m²
 Dwelling B - 211m²
 Dwelling C - 284m²
 Dwelling D - 70m²

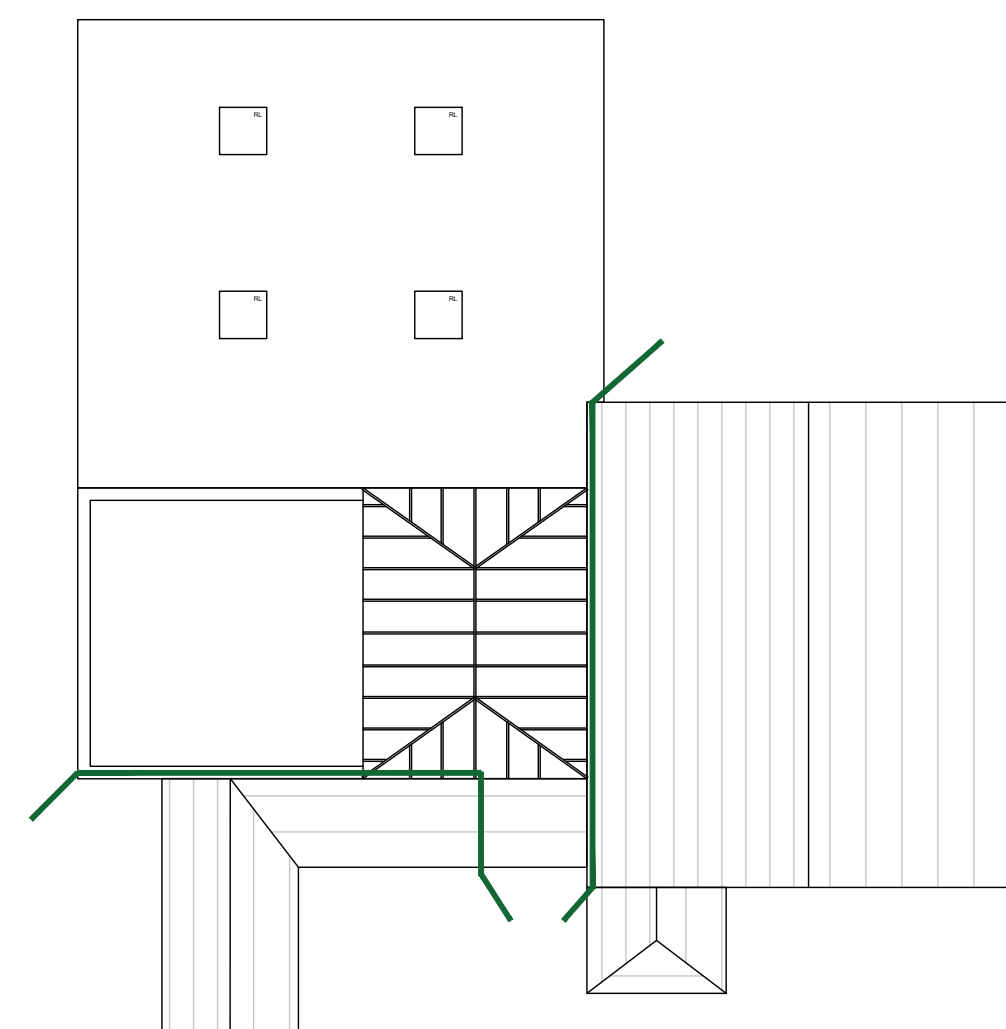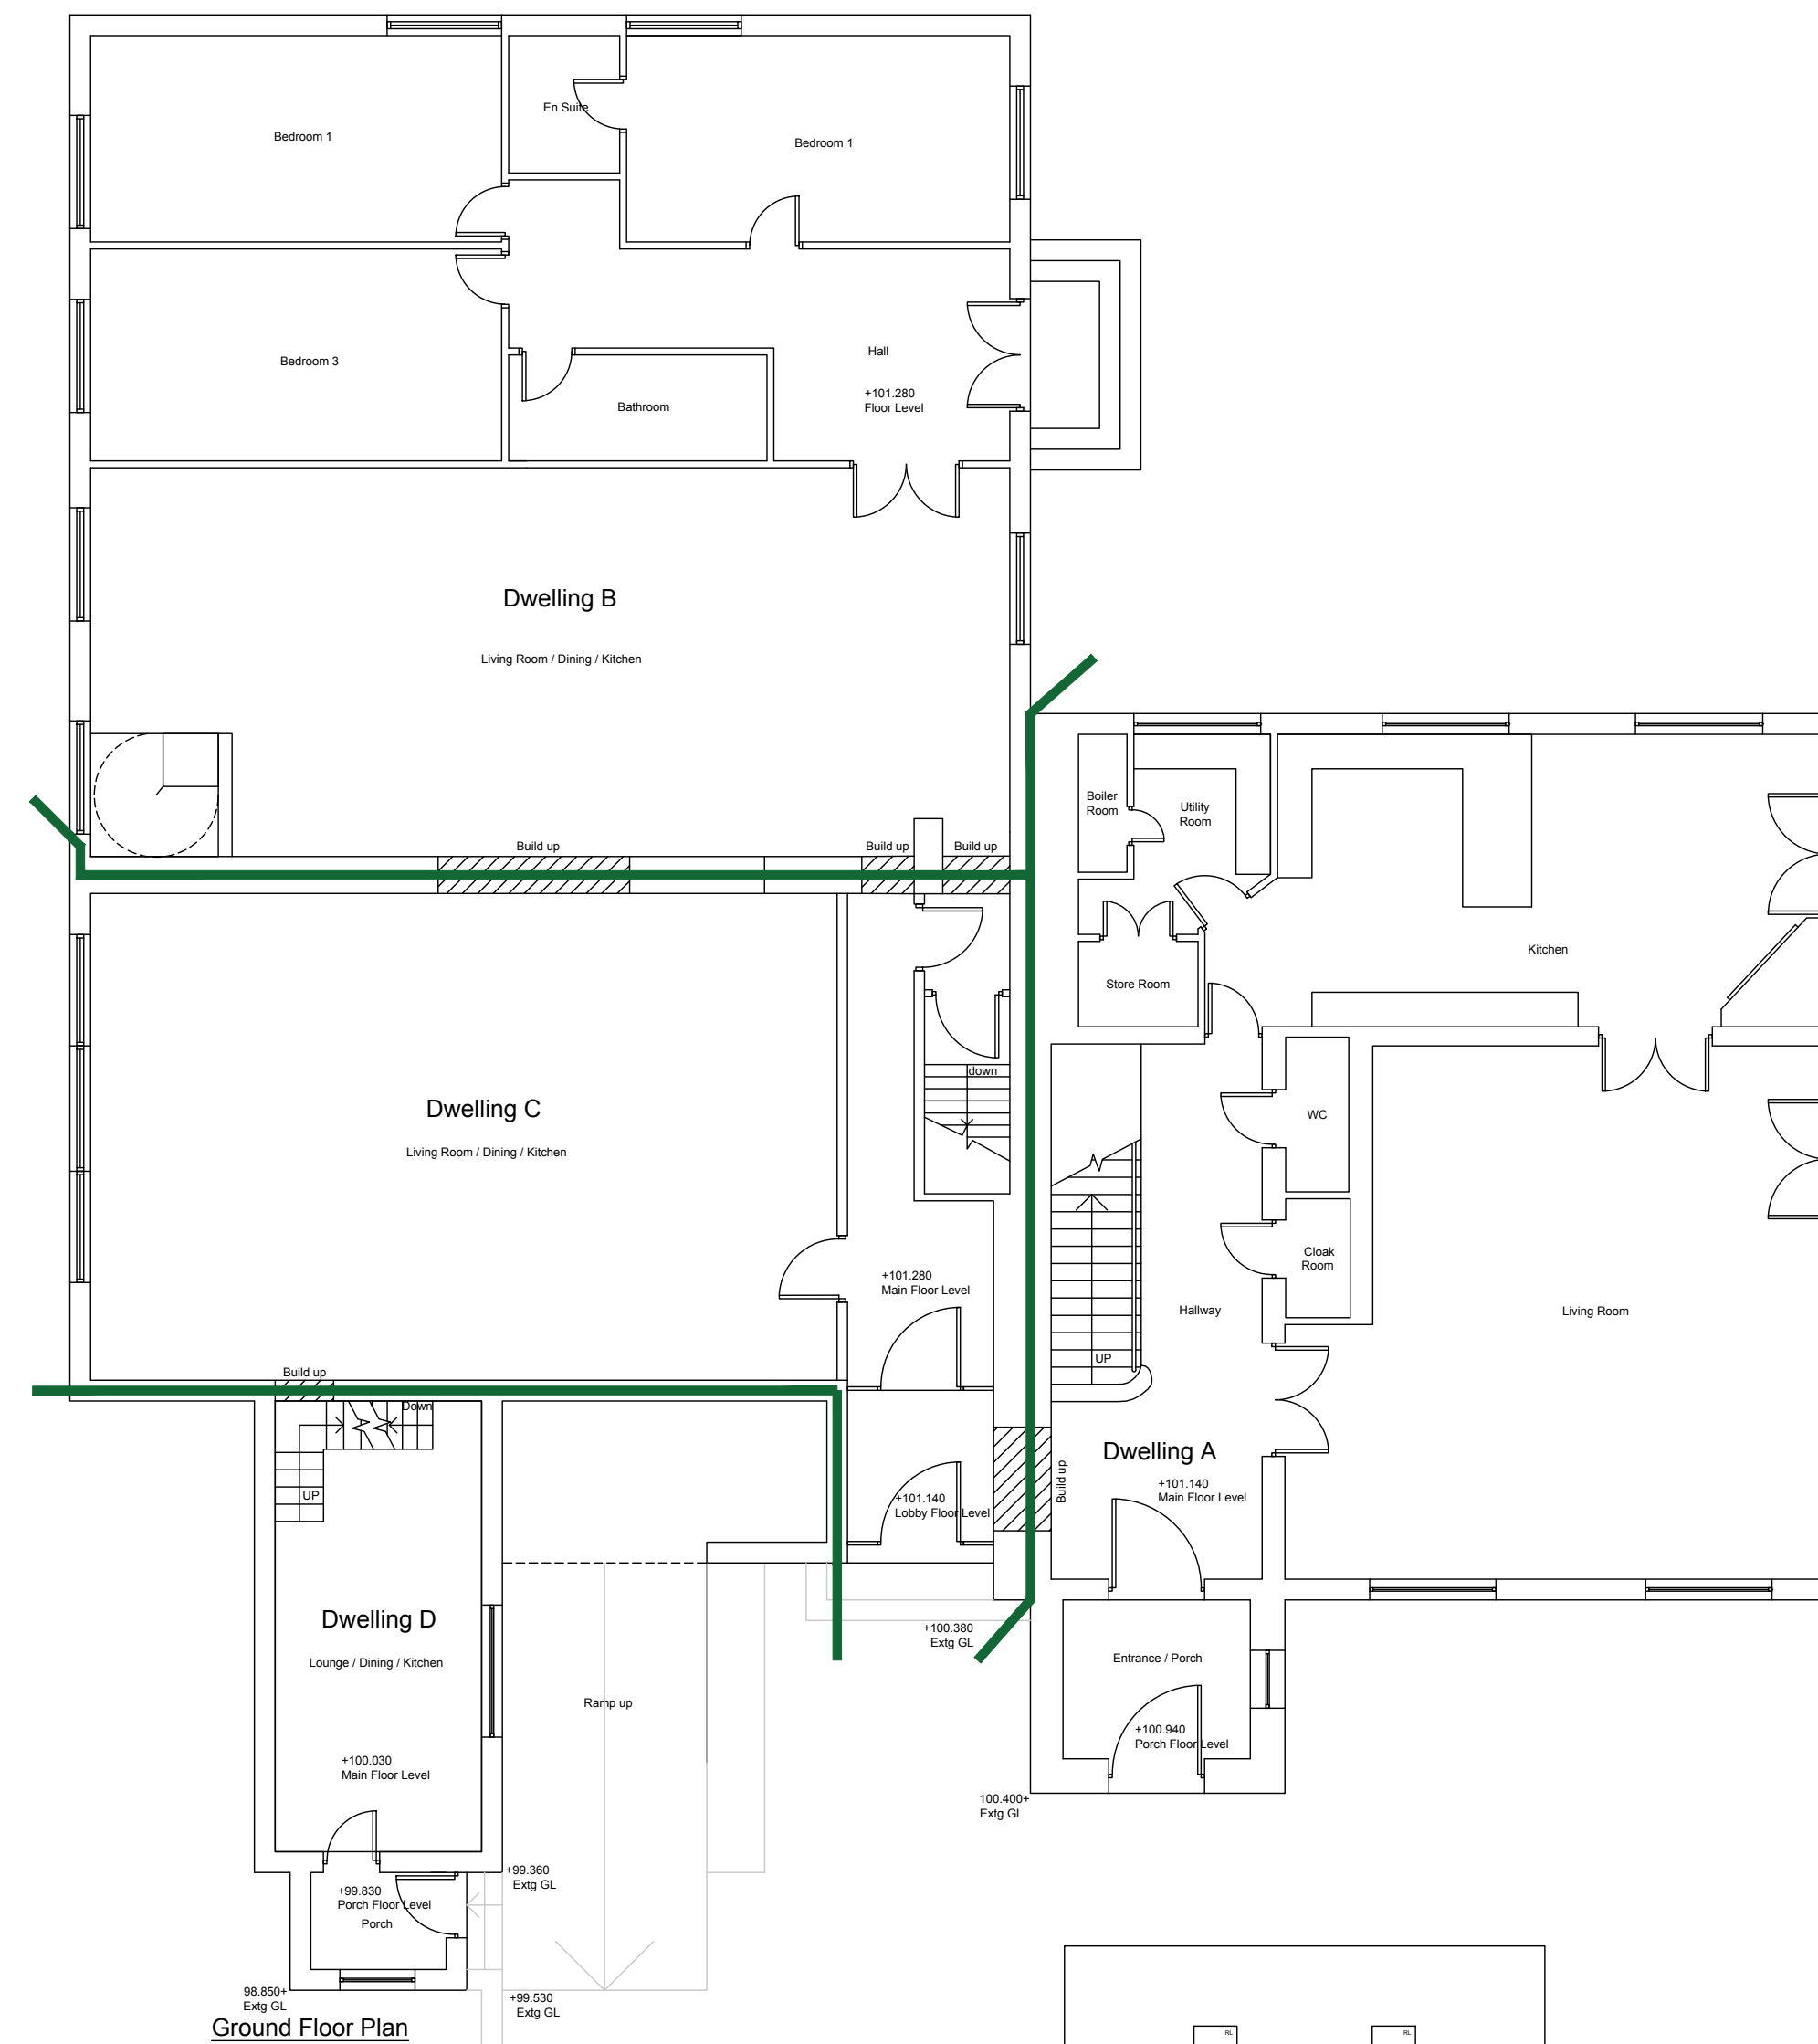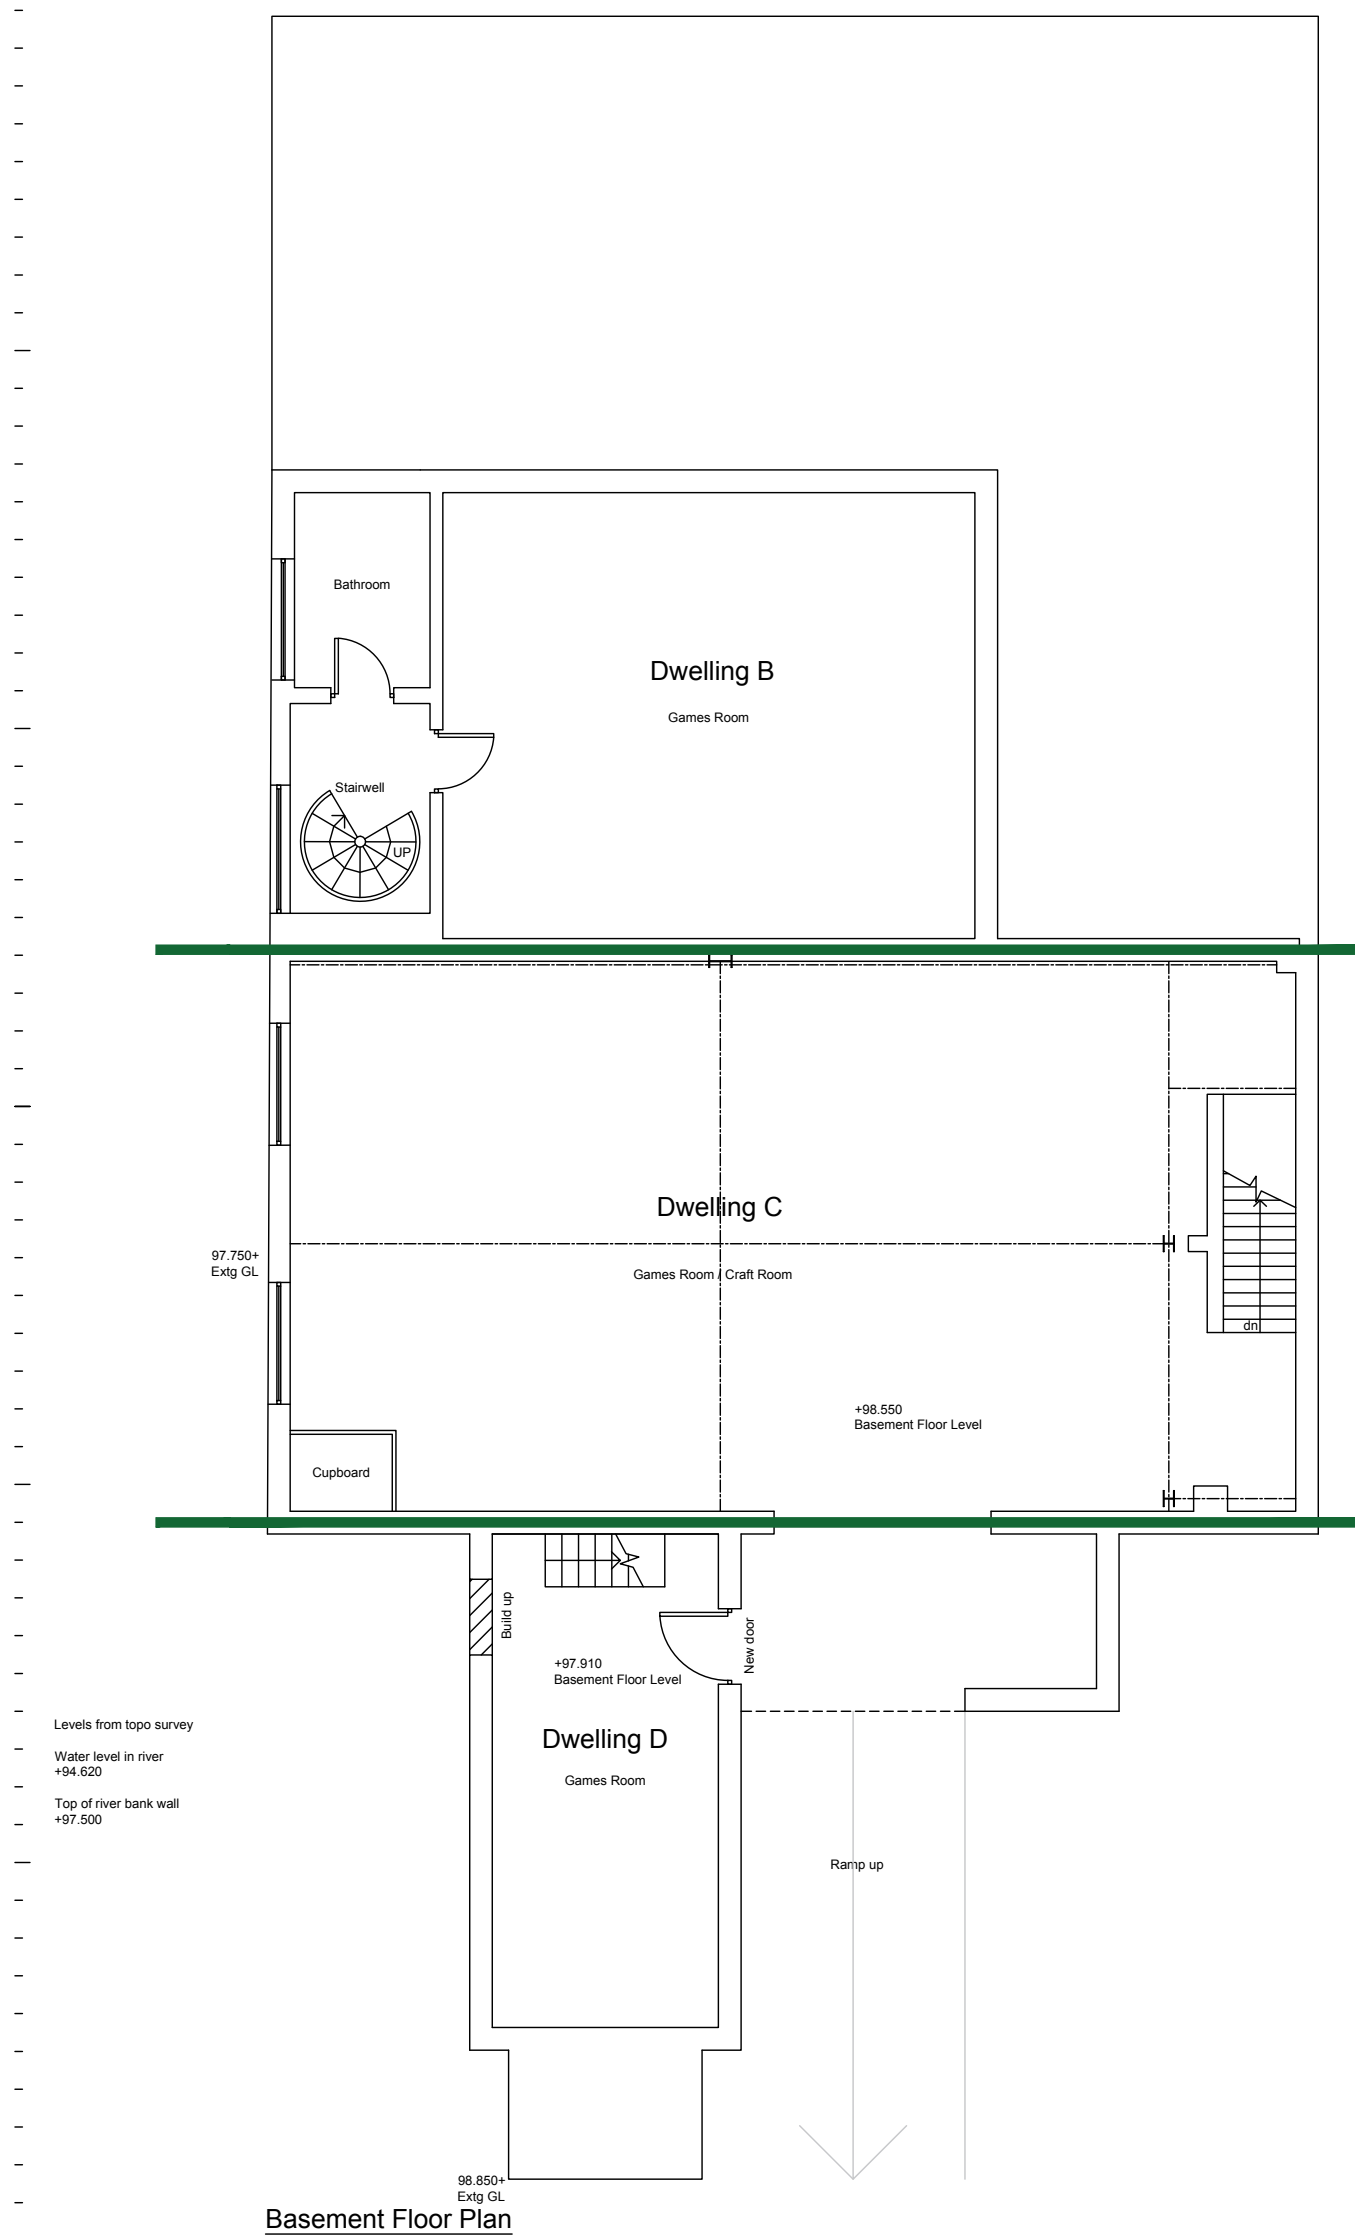

Roof Plan
Scale : 1:200

D	04.10.2023	TW	Roof Plan Added
C	16.08.2023	CSB	Extg ground levels added to drawing
B	12.07.2023	CSB	Floor levels added to drawings
A	13.02.2022	L.E	Minor amendments
Rev	Date	Drawn by	Comments


Client

Project
Woodmill, Wood Road Lane,
Bury, BL9 5QA

Drawing		
Proposed Floor Plans		
Date	Drawn by	Scales
April 2022	L.E	1:100 @ A1

Job No - Dwg No - Rev

21053 - 205 - D

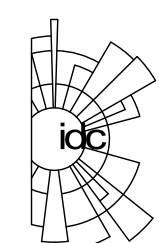

The Intelligent Design Centre
Creative thinking in architecture, engineering and the built environment

5-11 Eagle Street
Accrington
Lancashire
BB5 1LN
T_01254 232007
F_01254 392193
E_info@email-idc.co.uk
W_intelligentdesigncentre.co.uk