




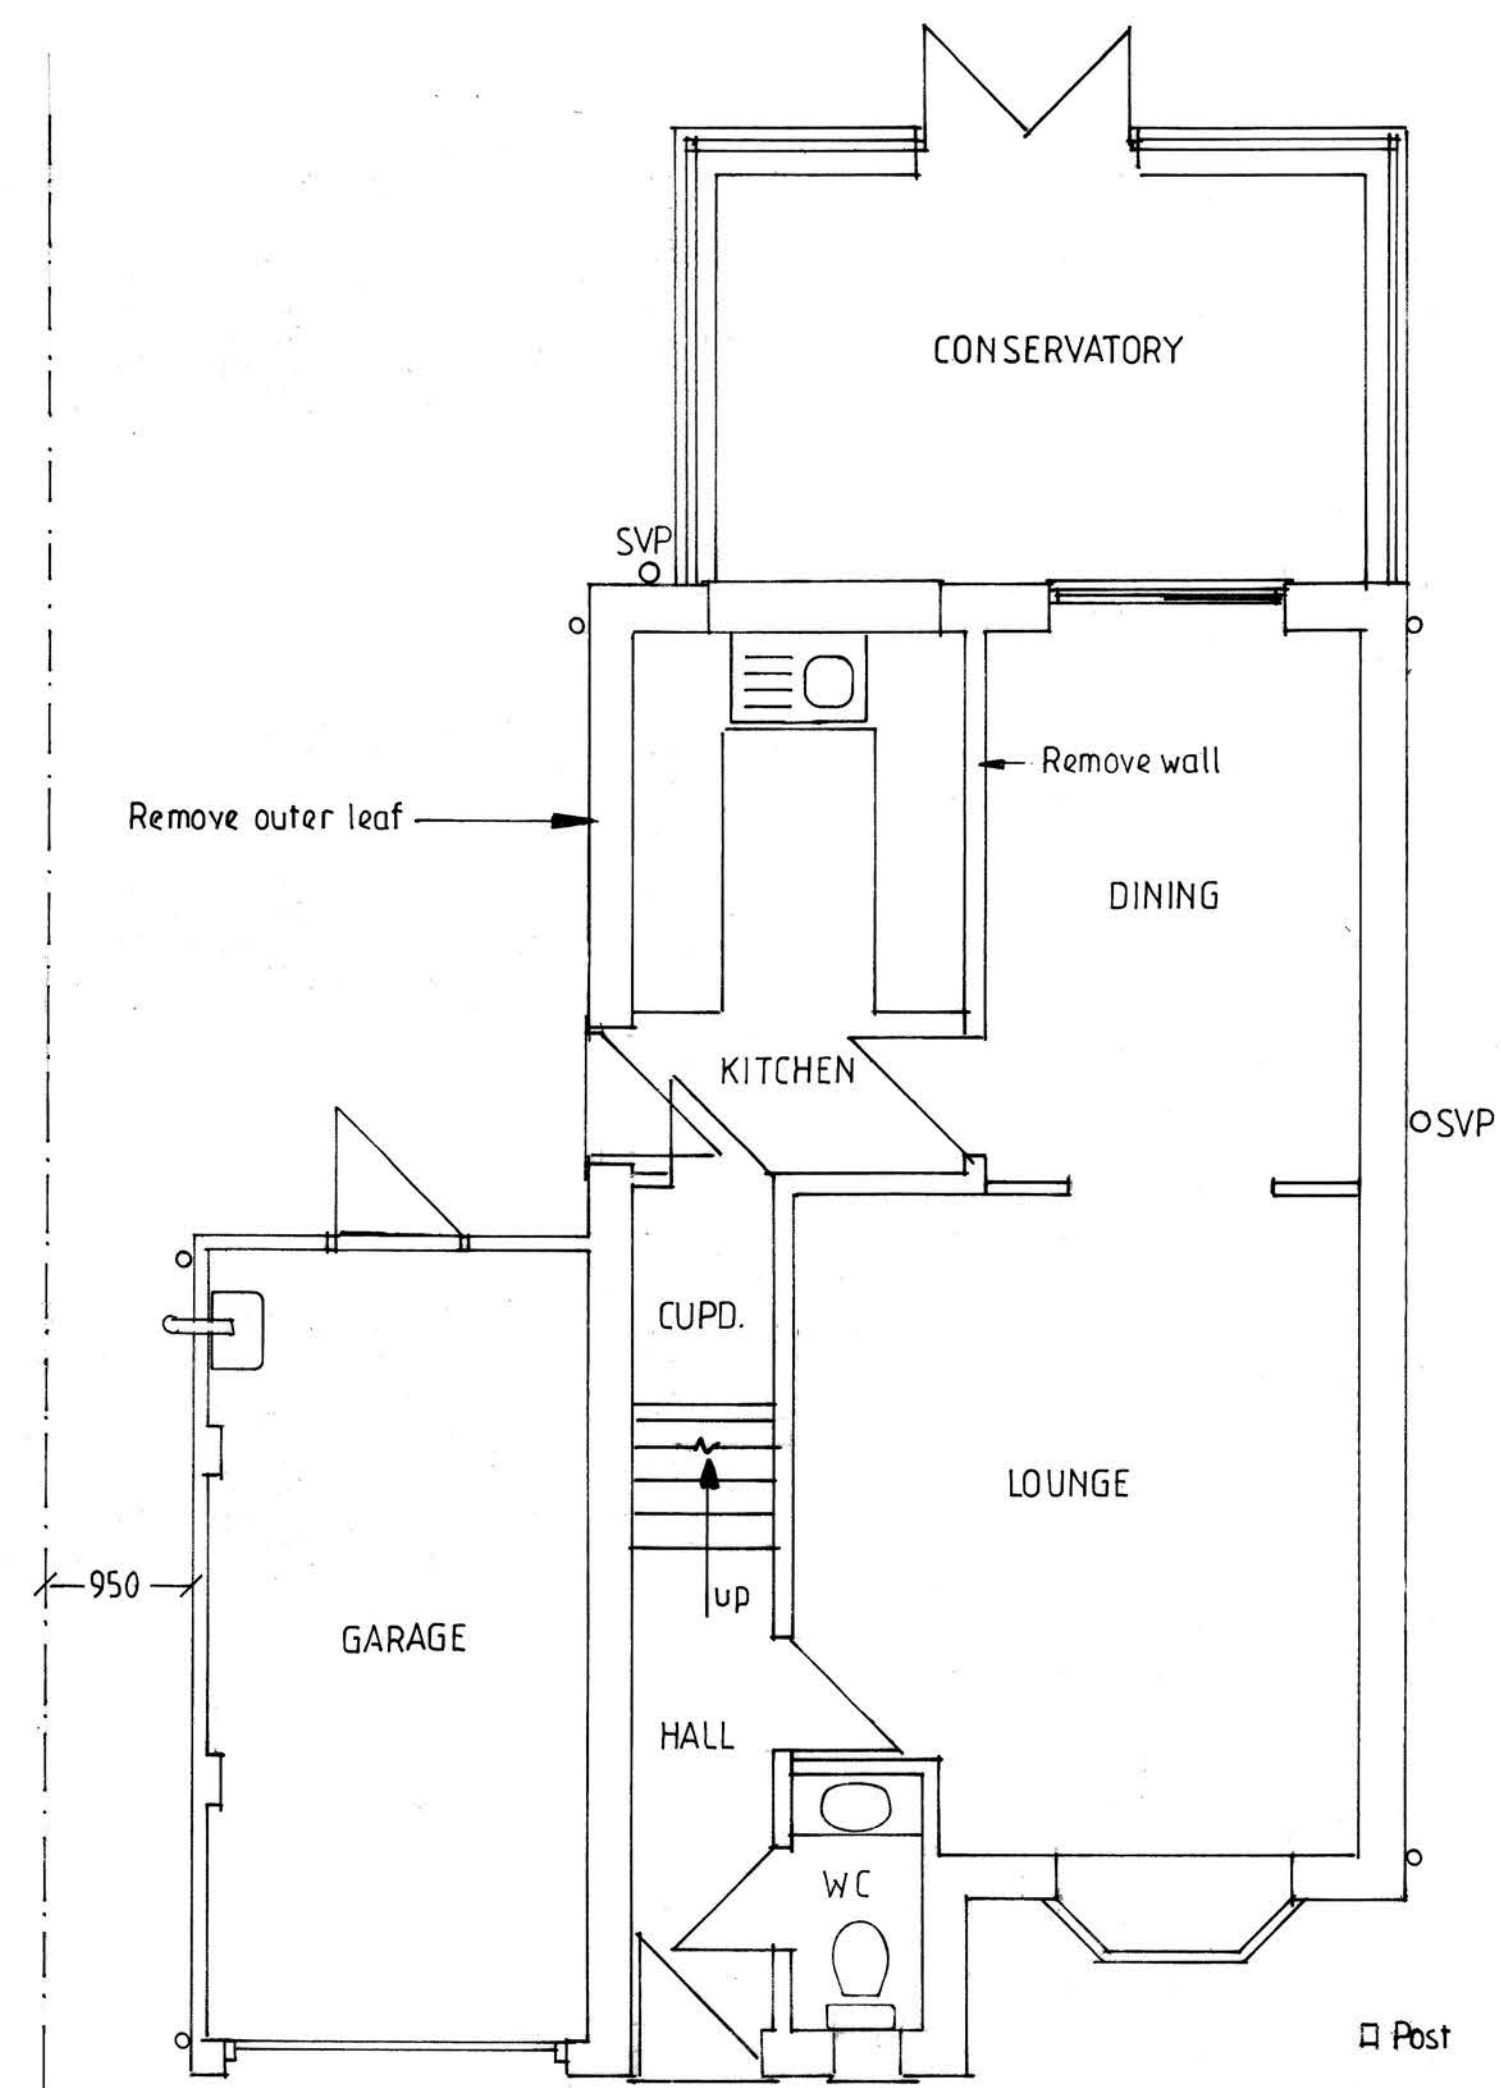


GROUND FLOOR PLAN

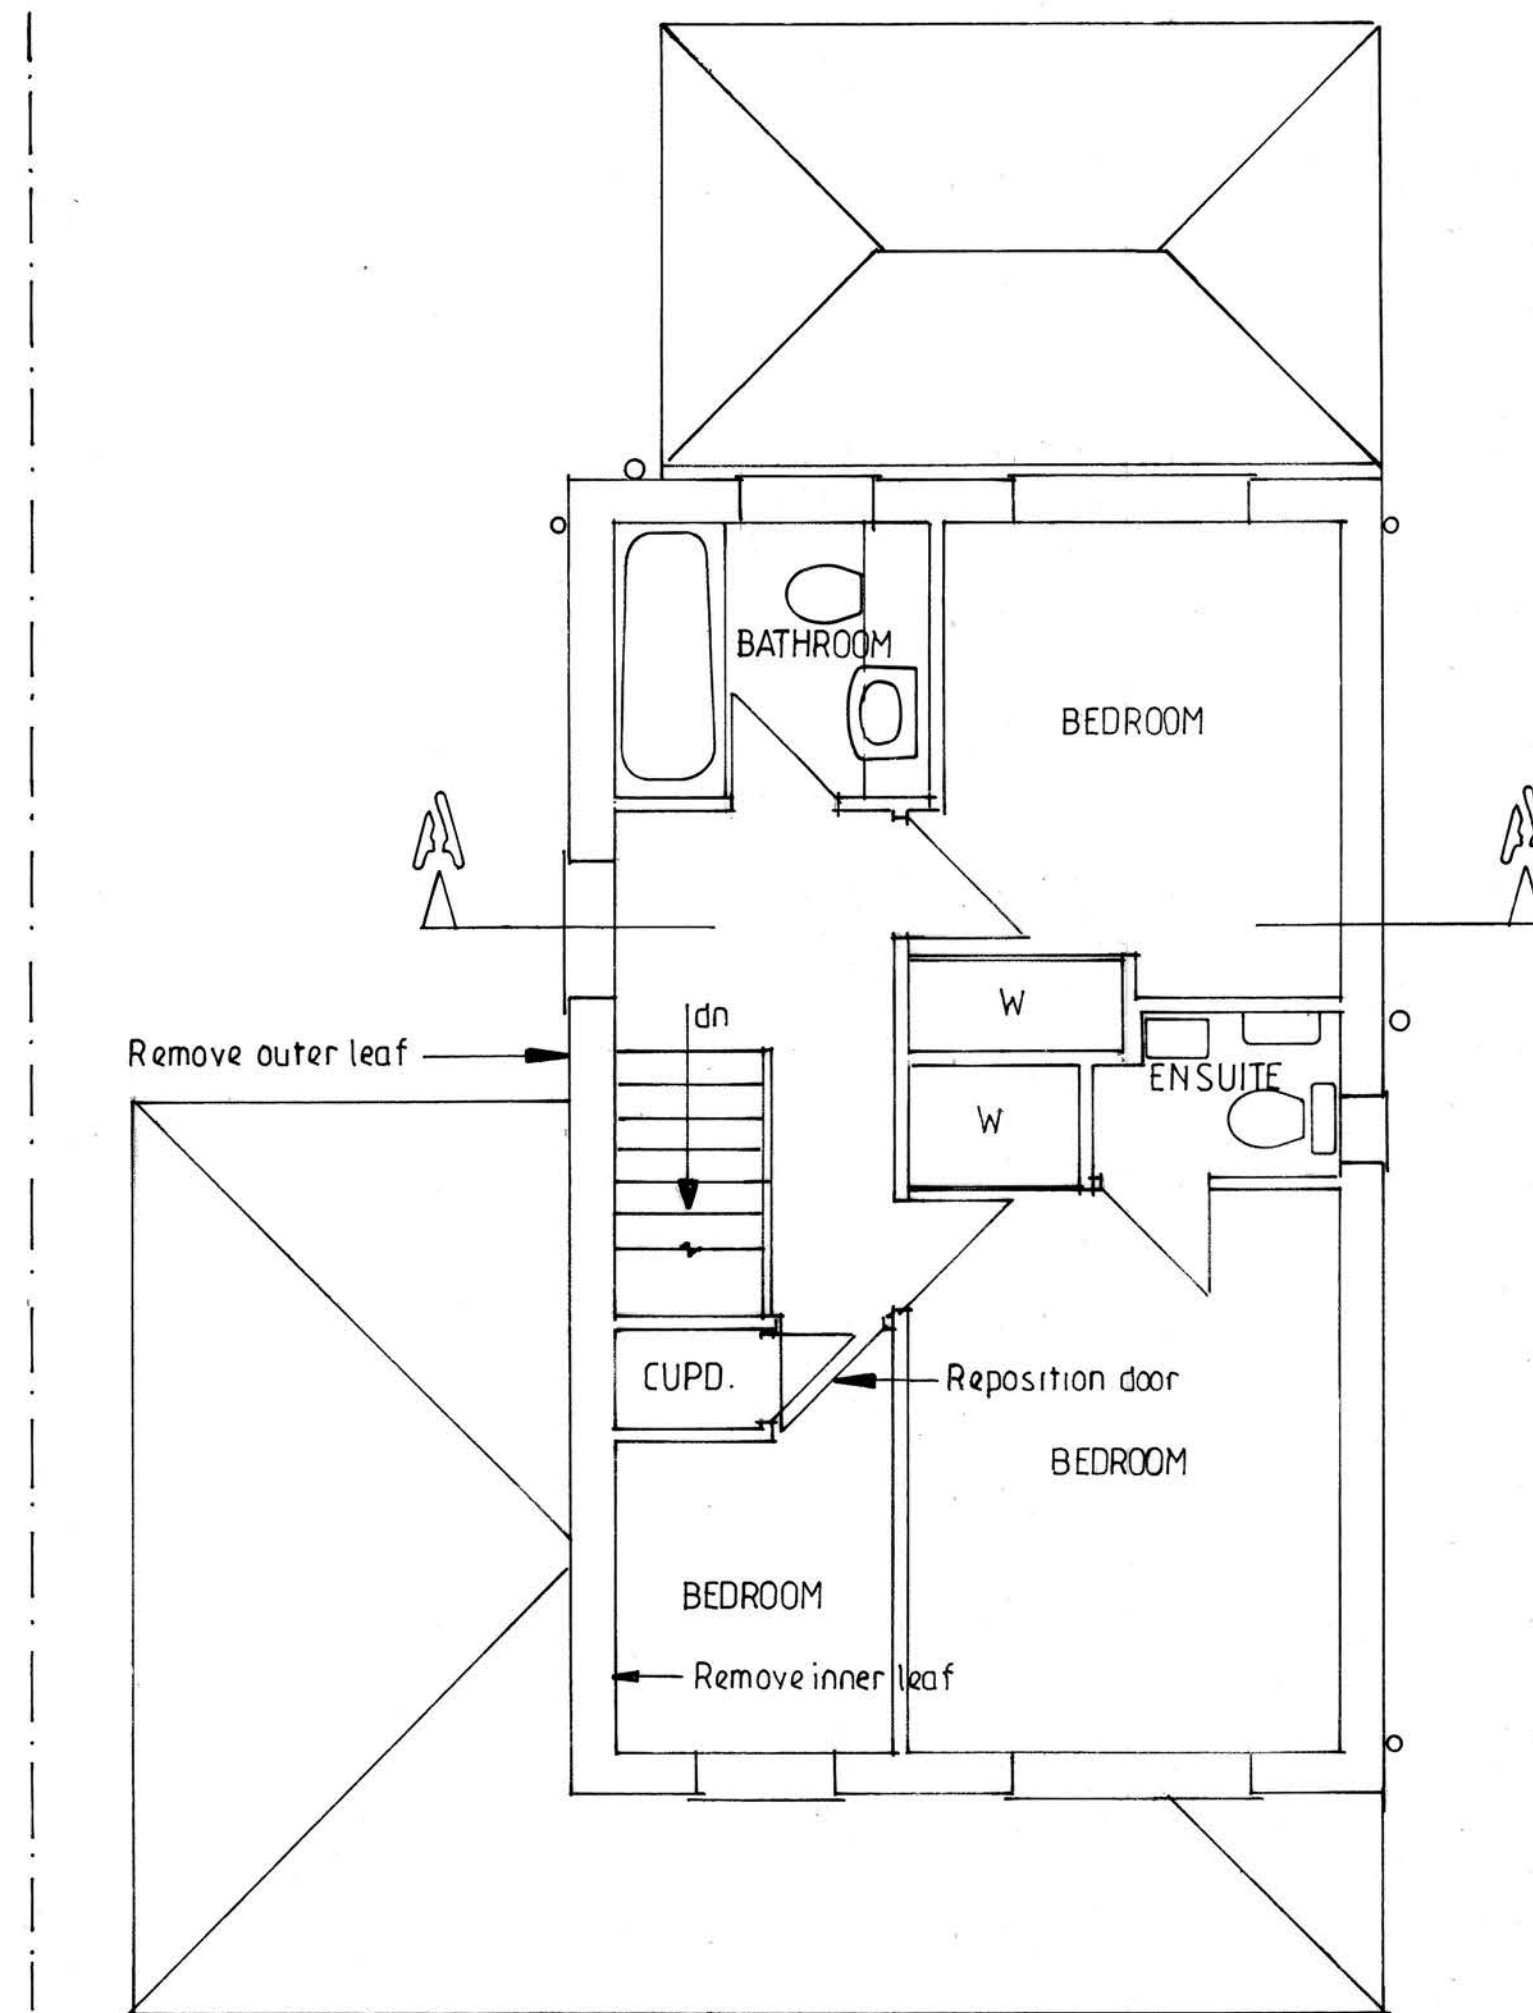

FIRST FLOOR PLAN

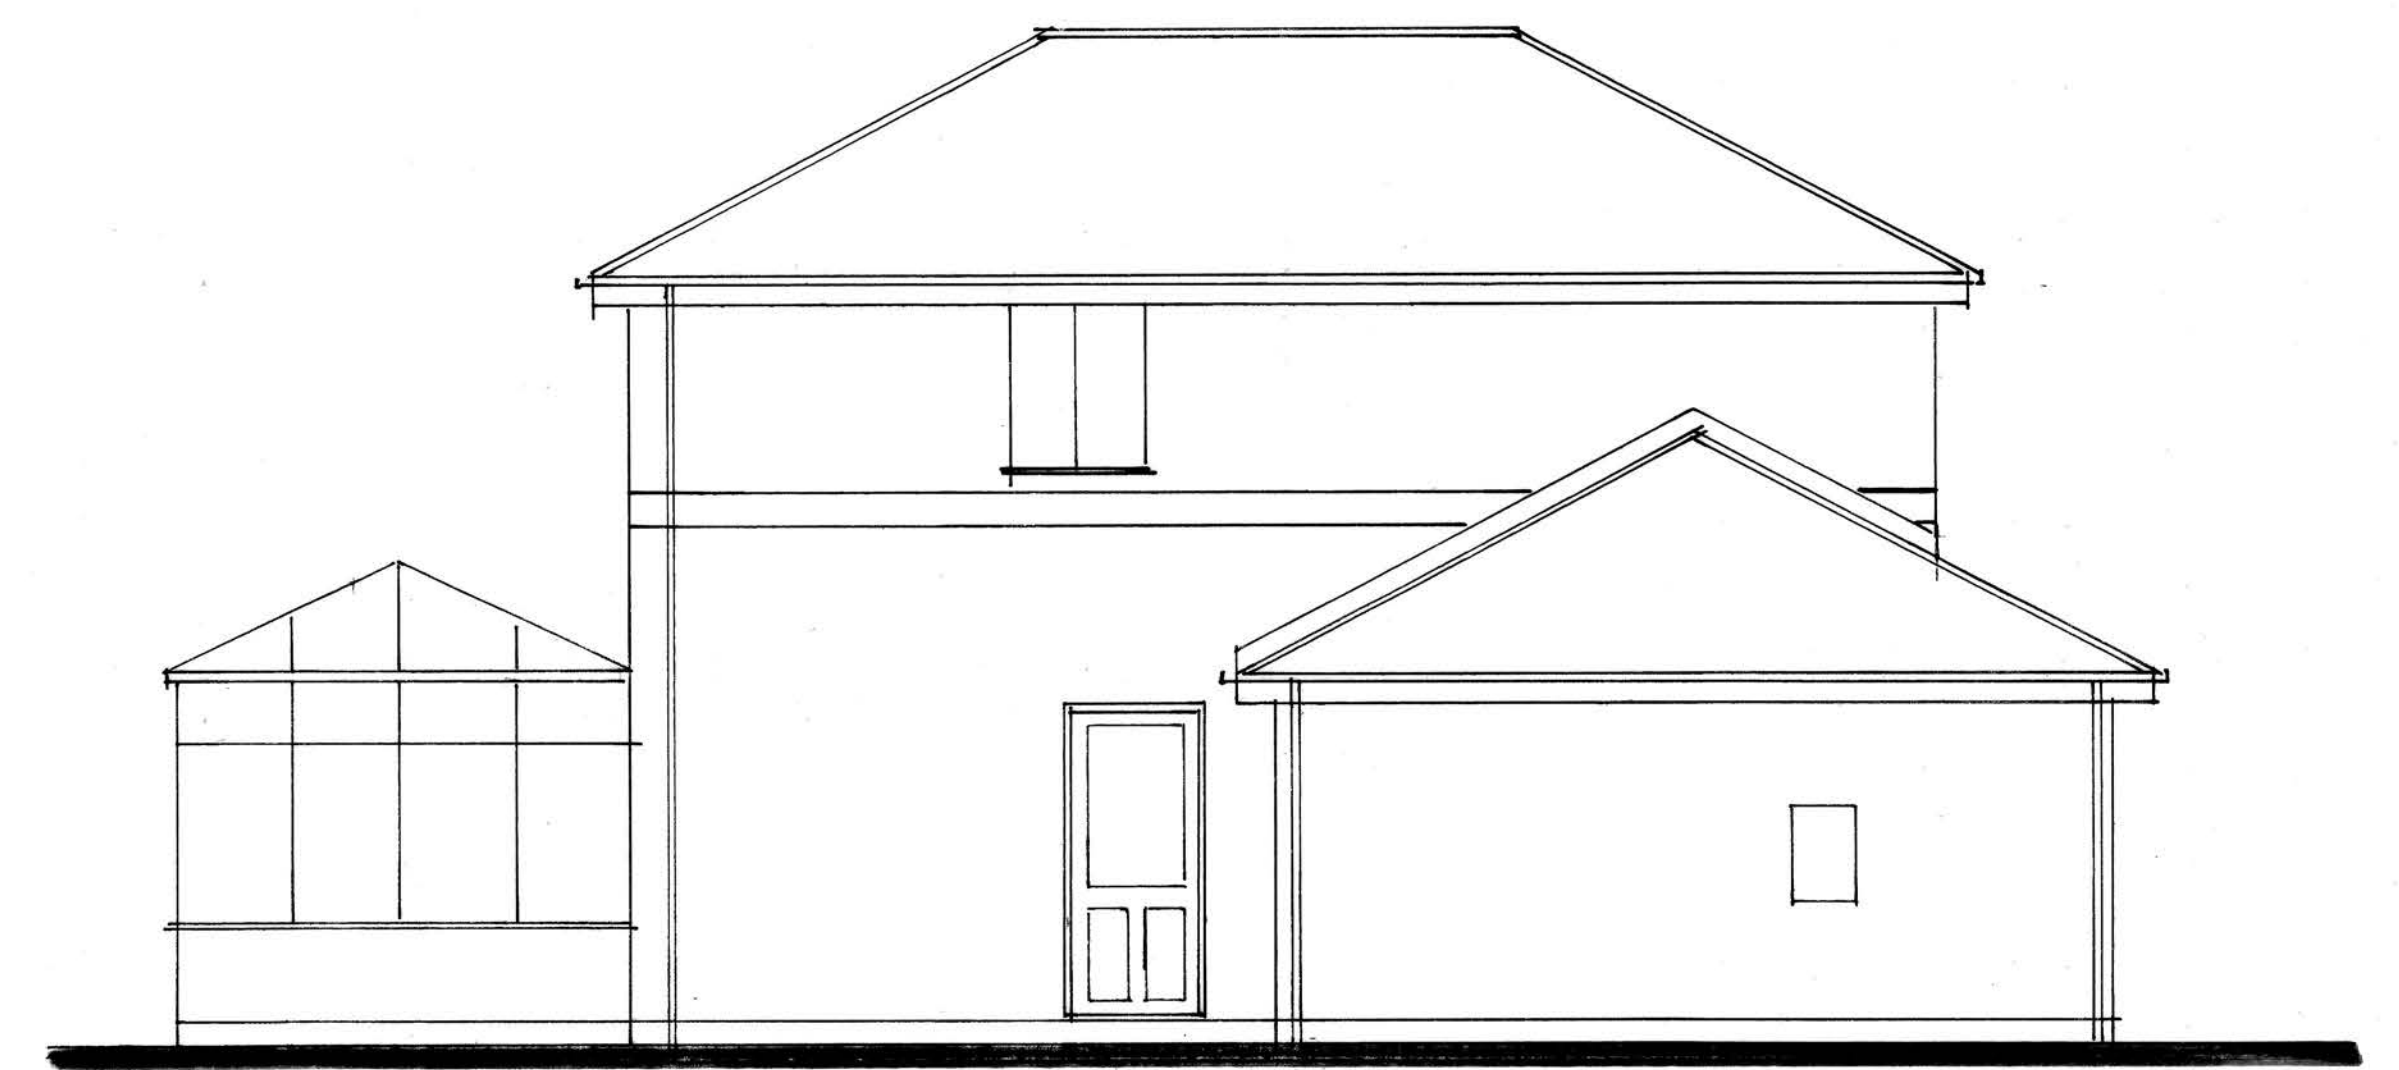



SIDE ELEVATION

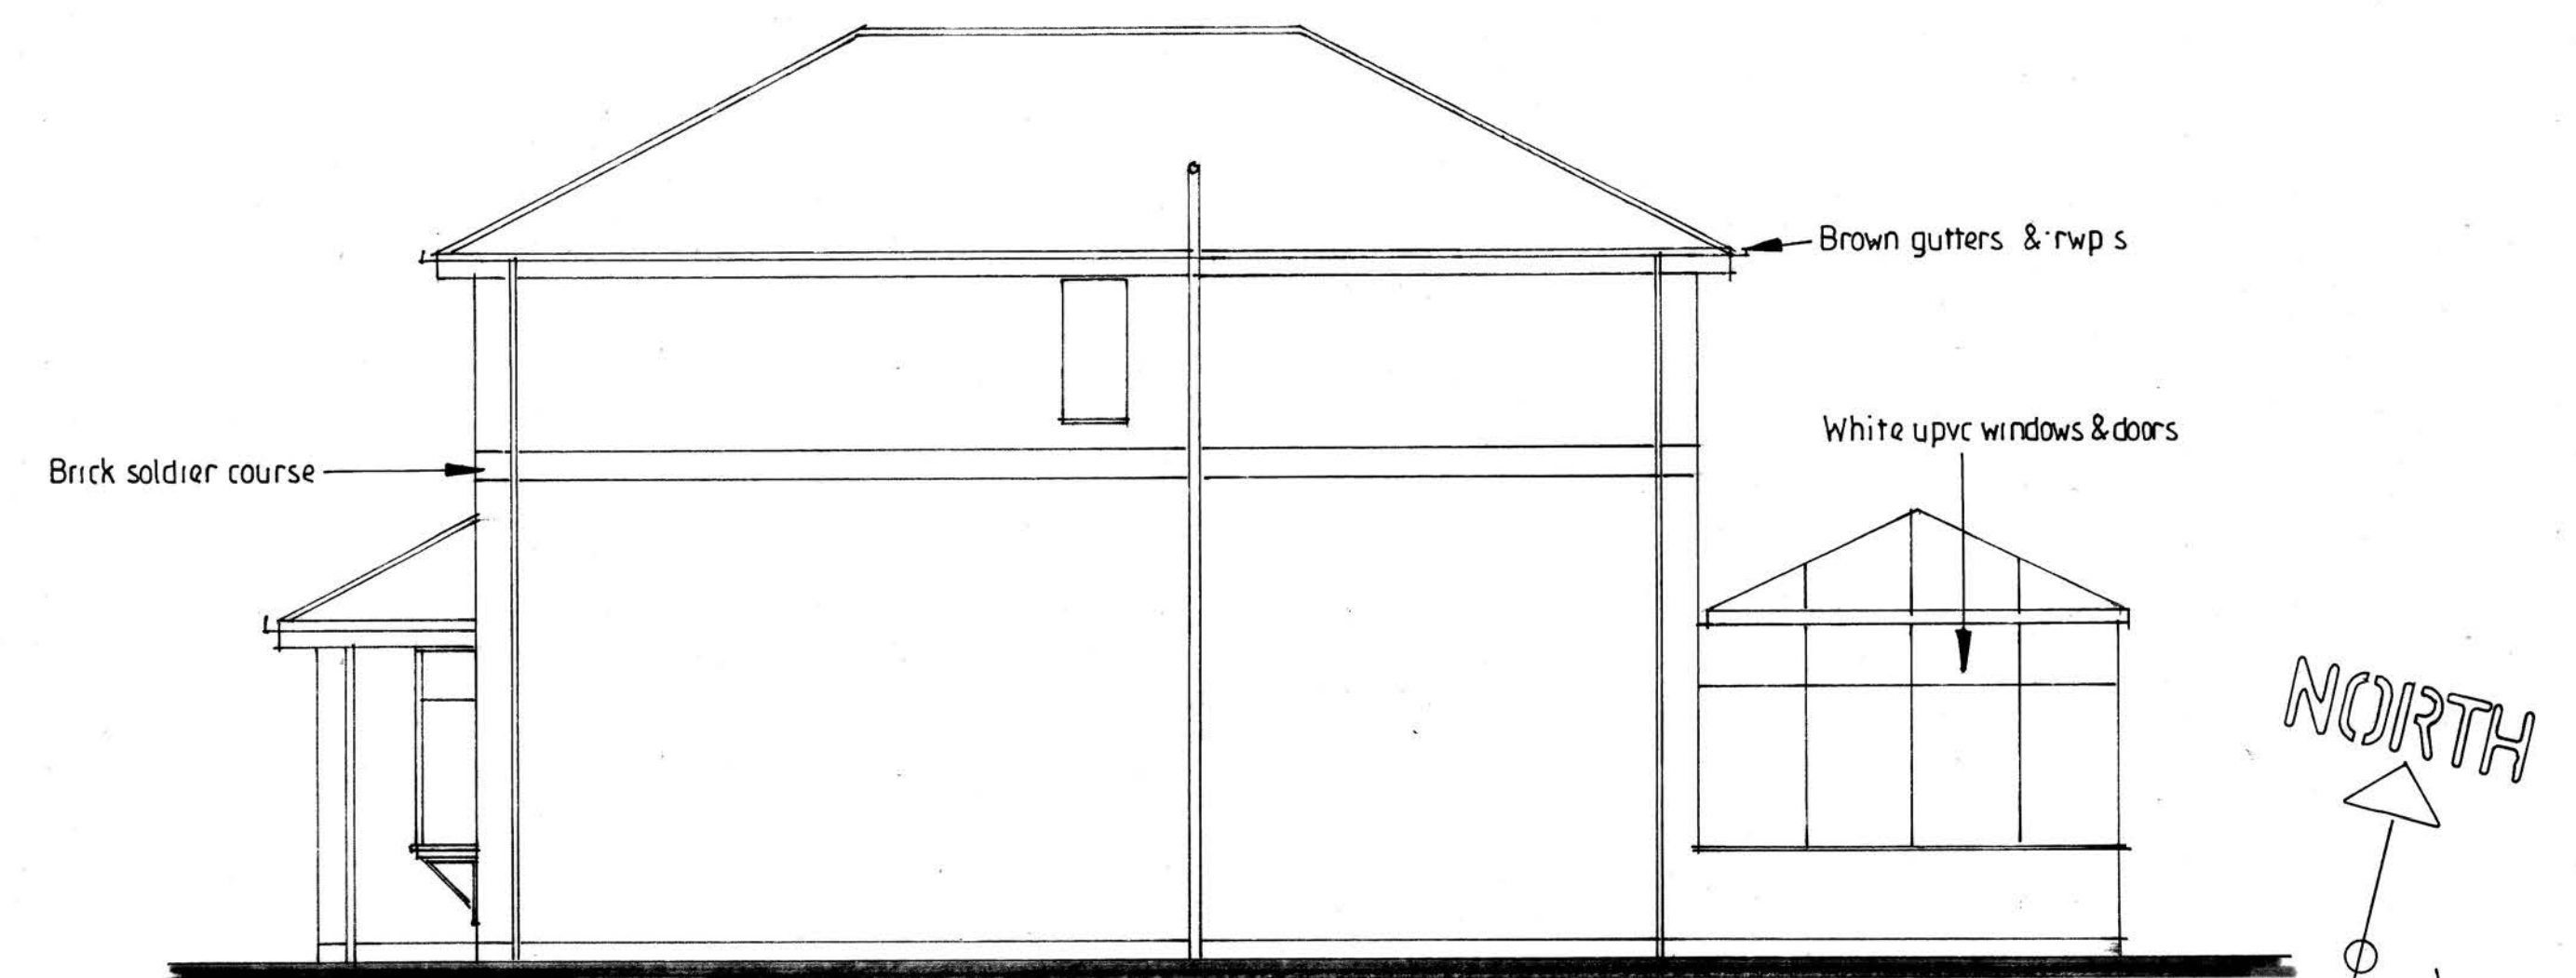

SIDE ELEVATION

# EXISTING FLOOR PLANS, ELEVATIONS, SECTION & ROOF PLAN


SITE PLAN 1:500

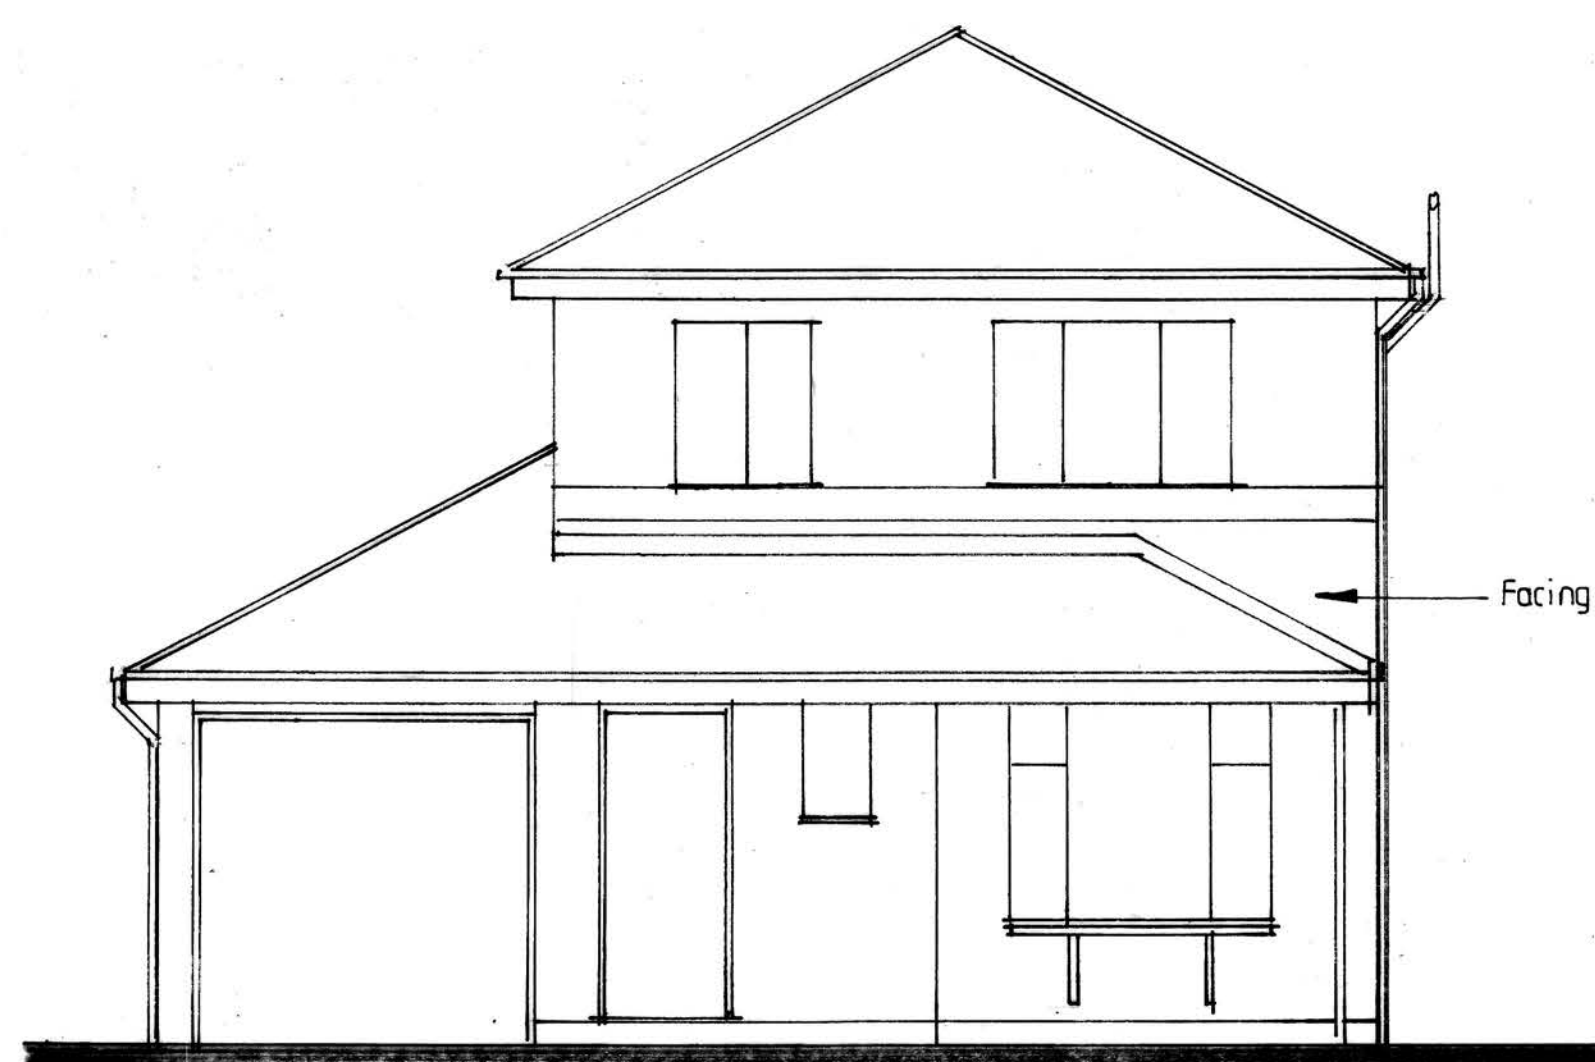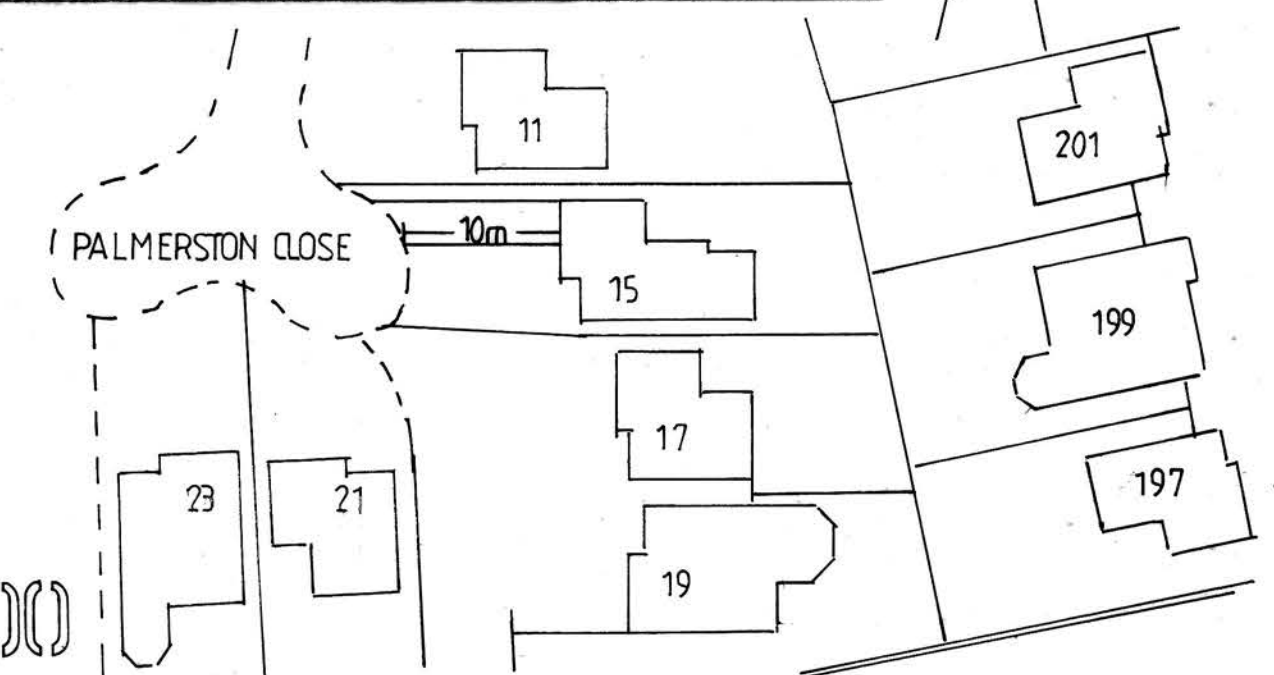


FRONT ELEVATION



REAR ELEVATION

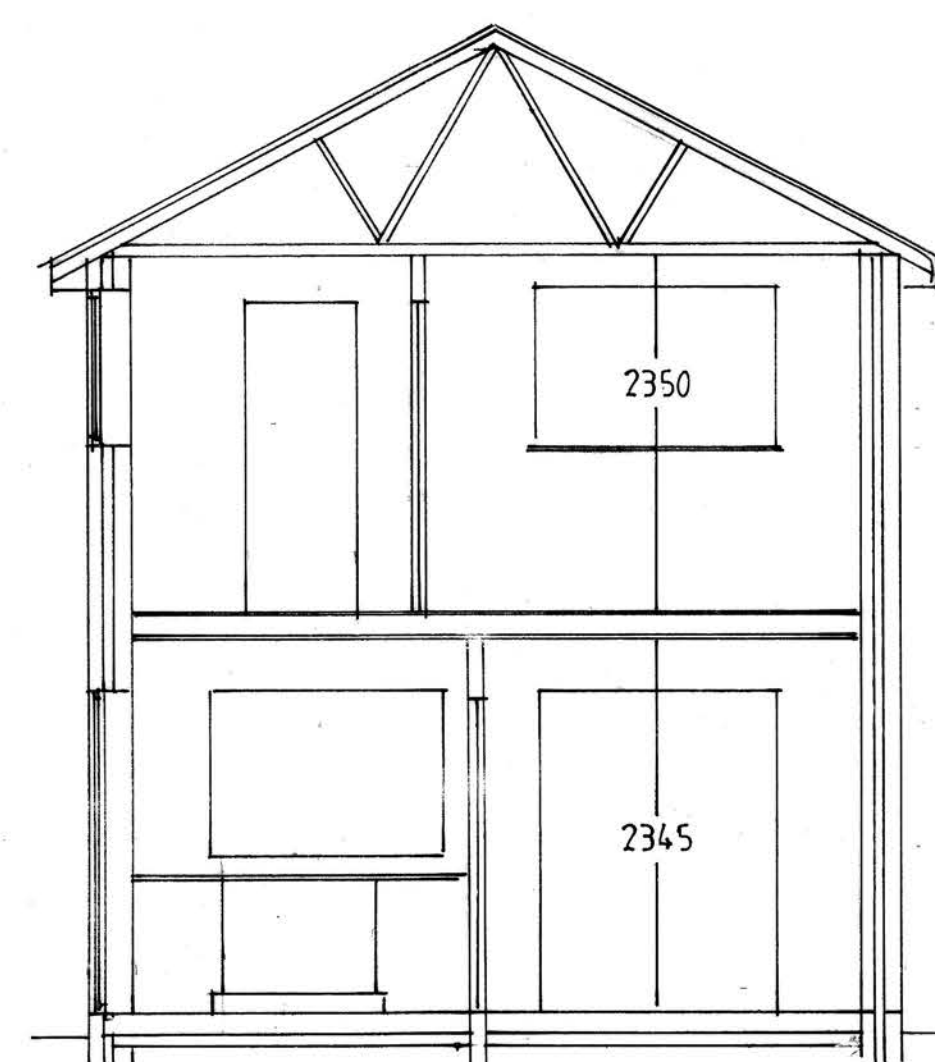

SECTION A-A

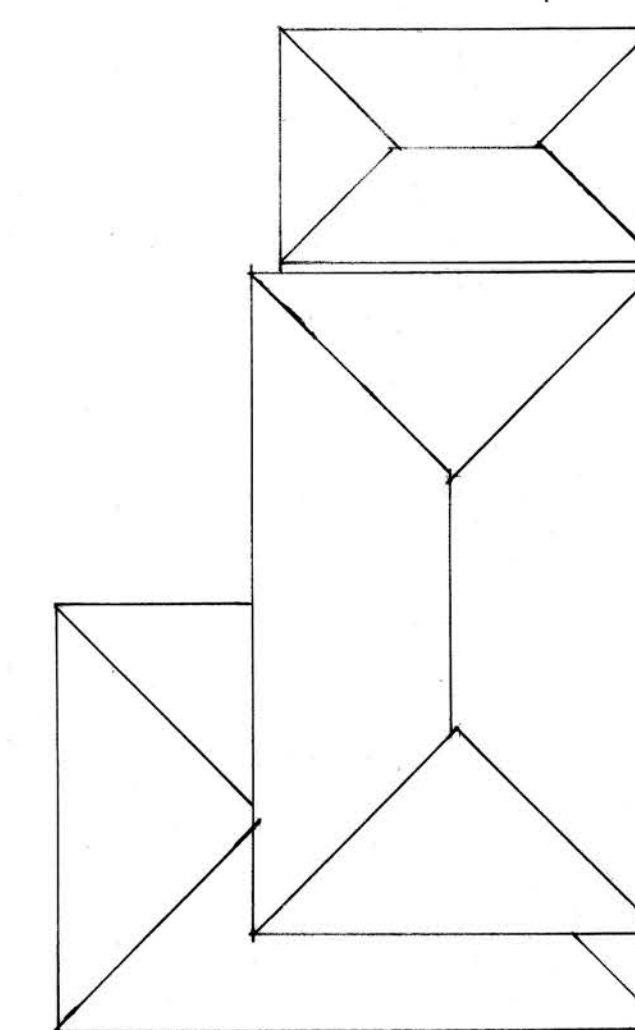

ROOF PLAN 1:100

**PROPOSED TWO - STOREY EXTENSION TO SIDE & FRONT**

FOR ANITA COSTER  
AT 15 PALMERSTON CLOSE  
RAMSBOTTOM  
BL0 9YN

**ADRIAN HUGHES**  
ARCHITECTURAL SERVICES

SCALE 1:50 1:100

DATE OCT 2021

DRAWING NO.

1/37/2021