




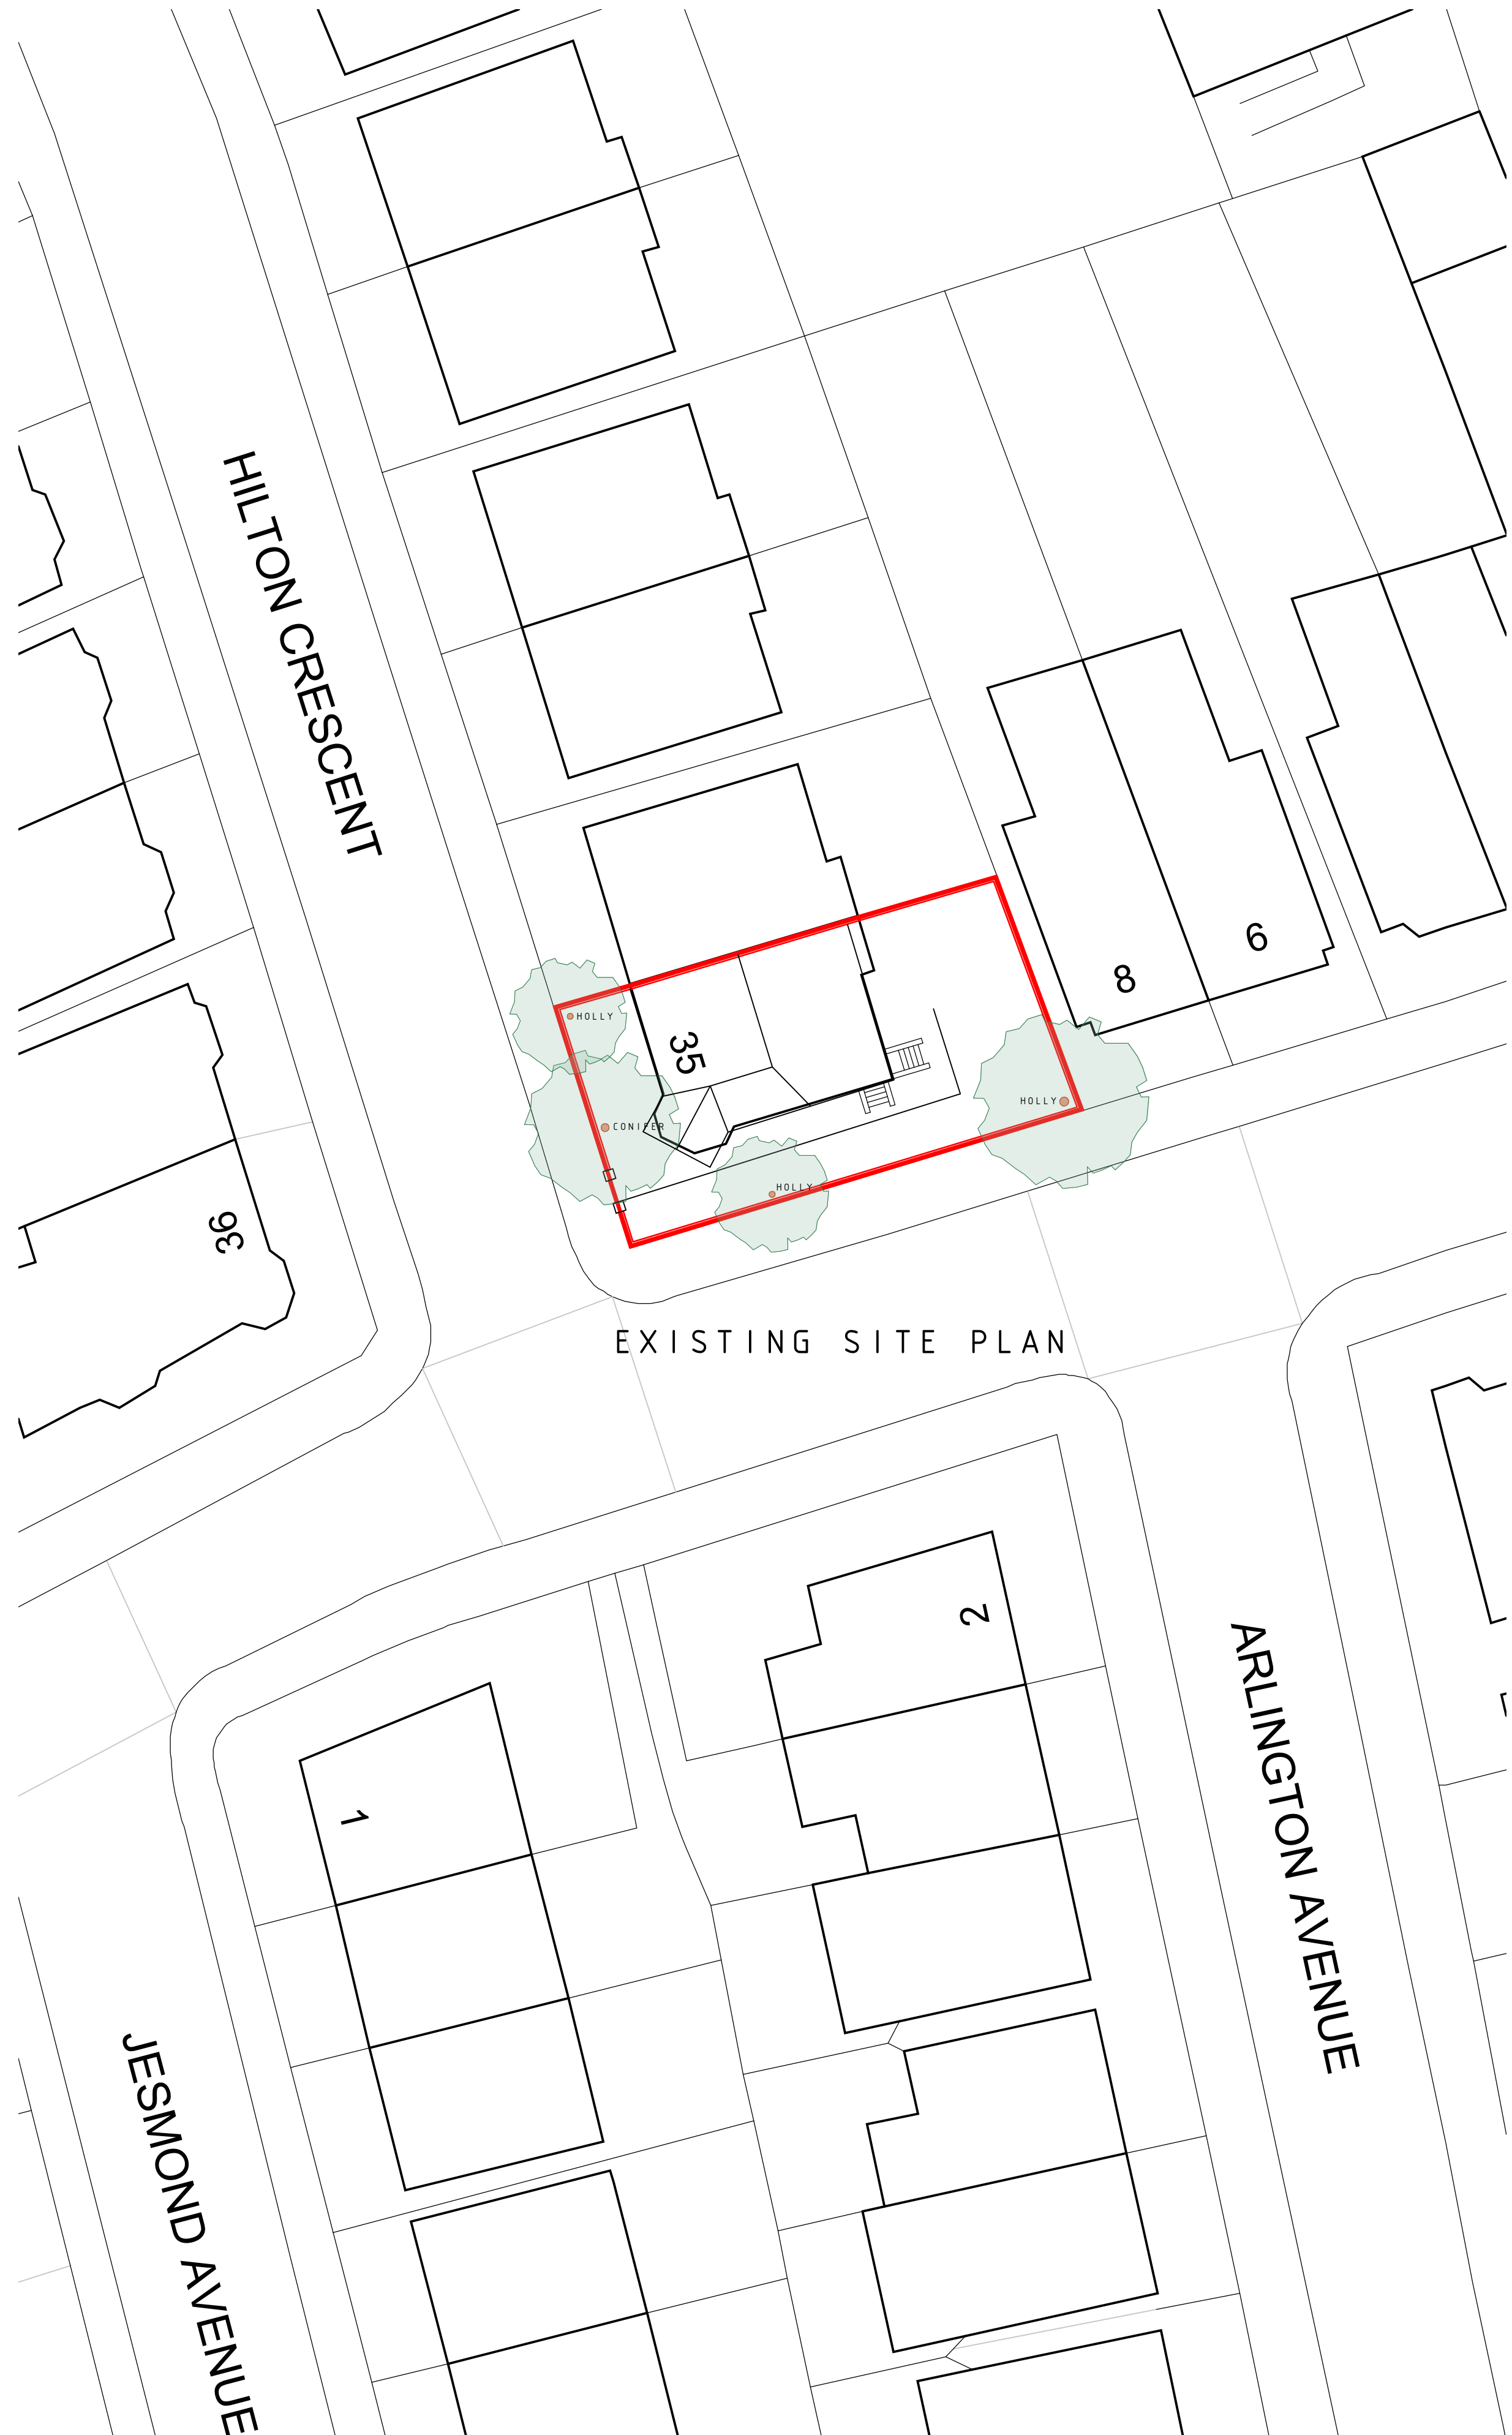

EXISTING SITE PLAN

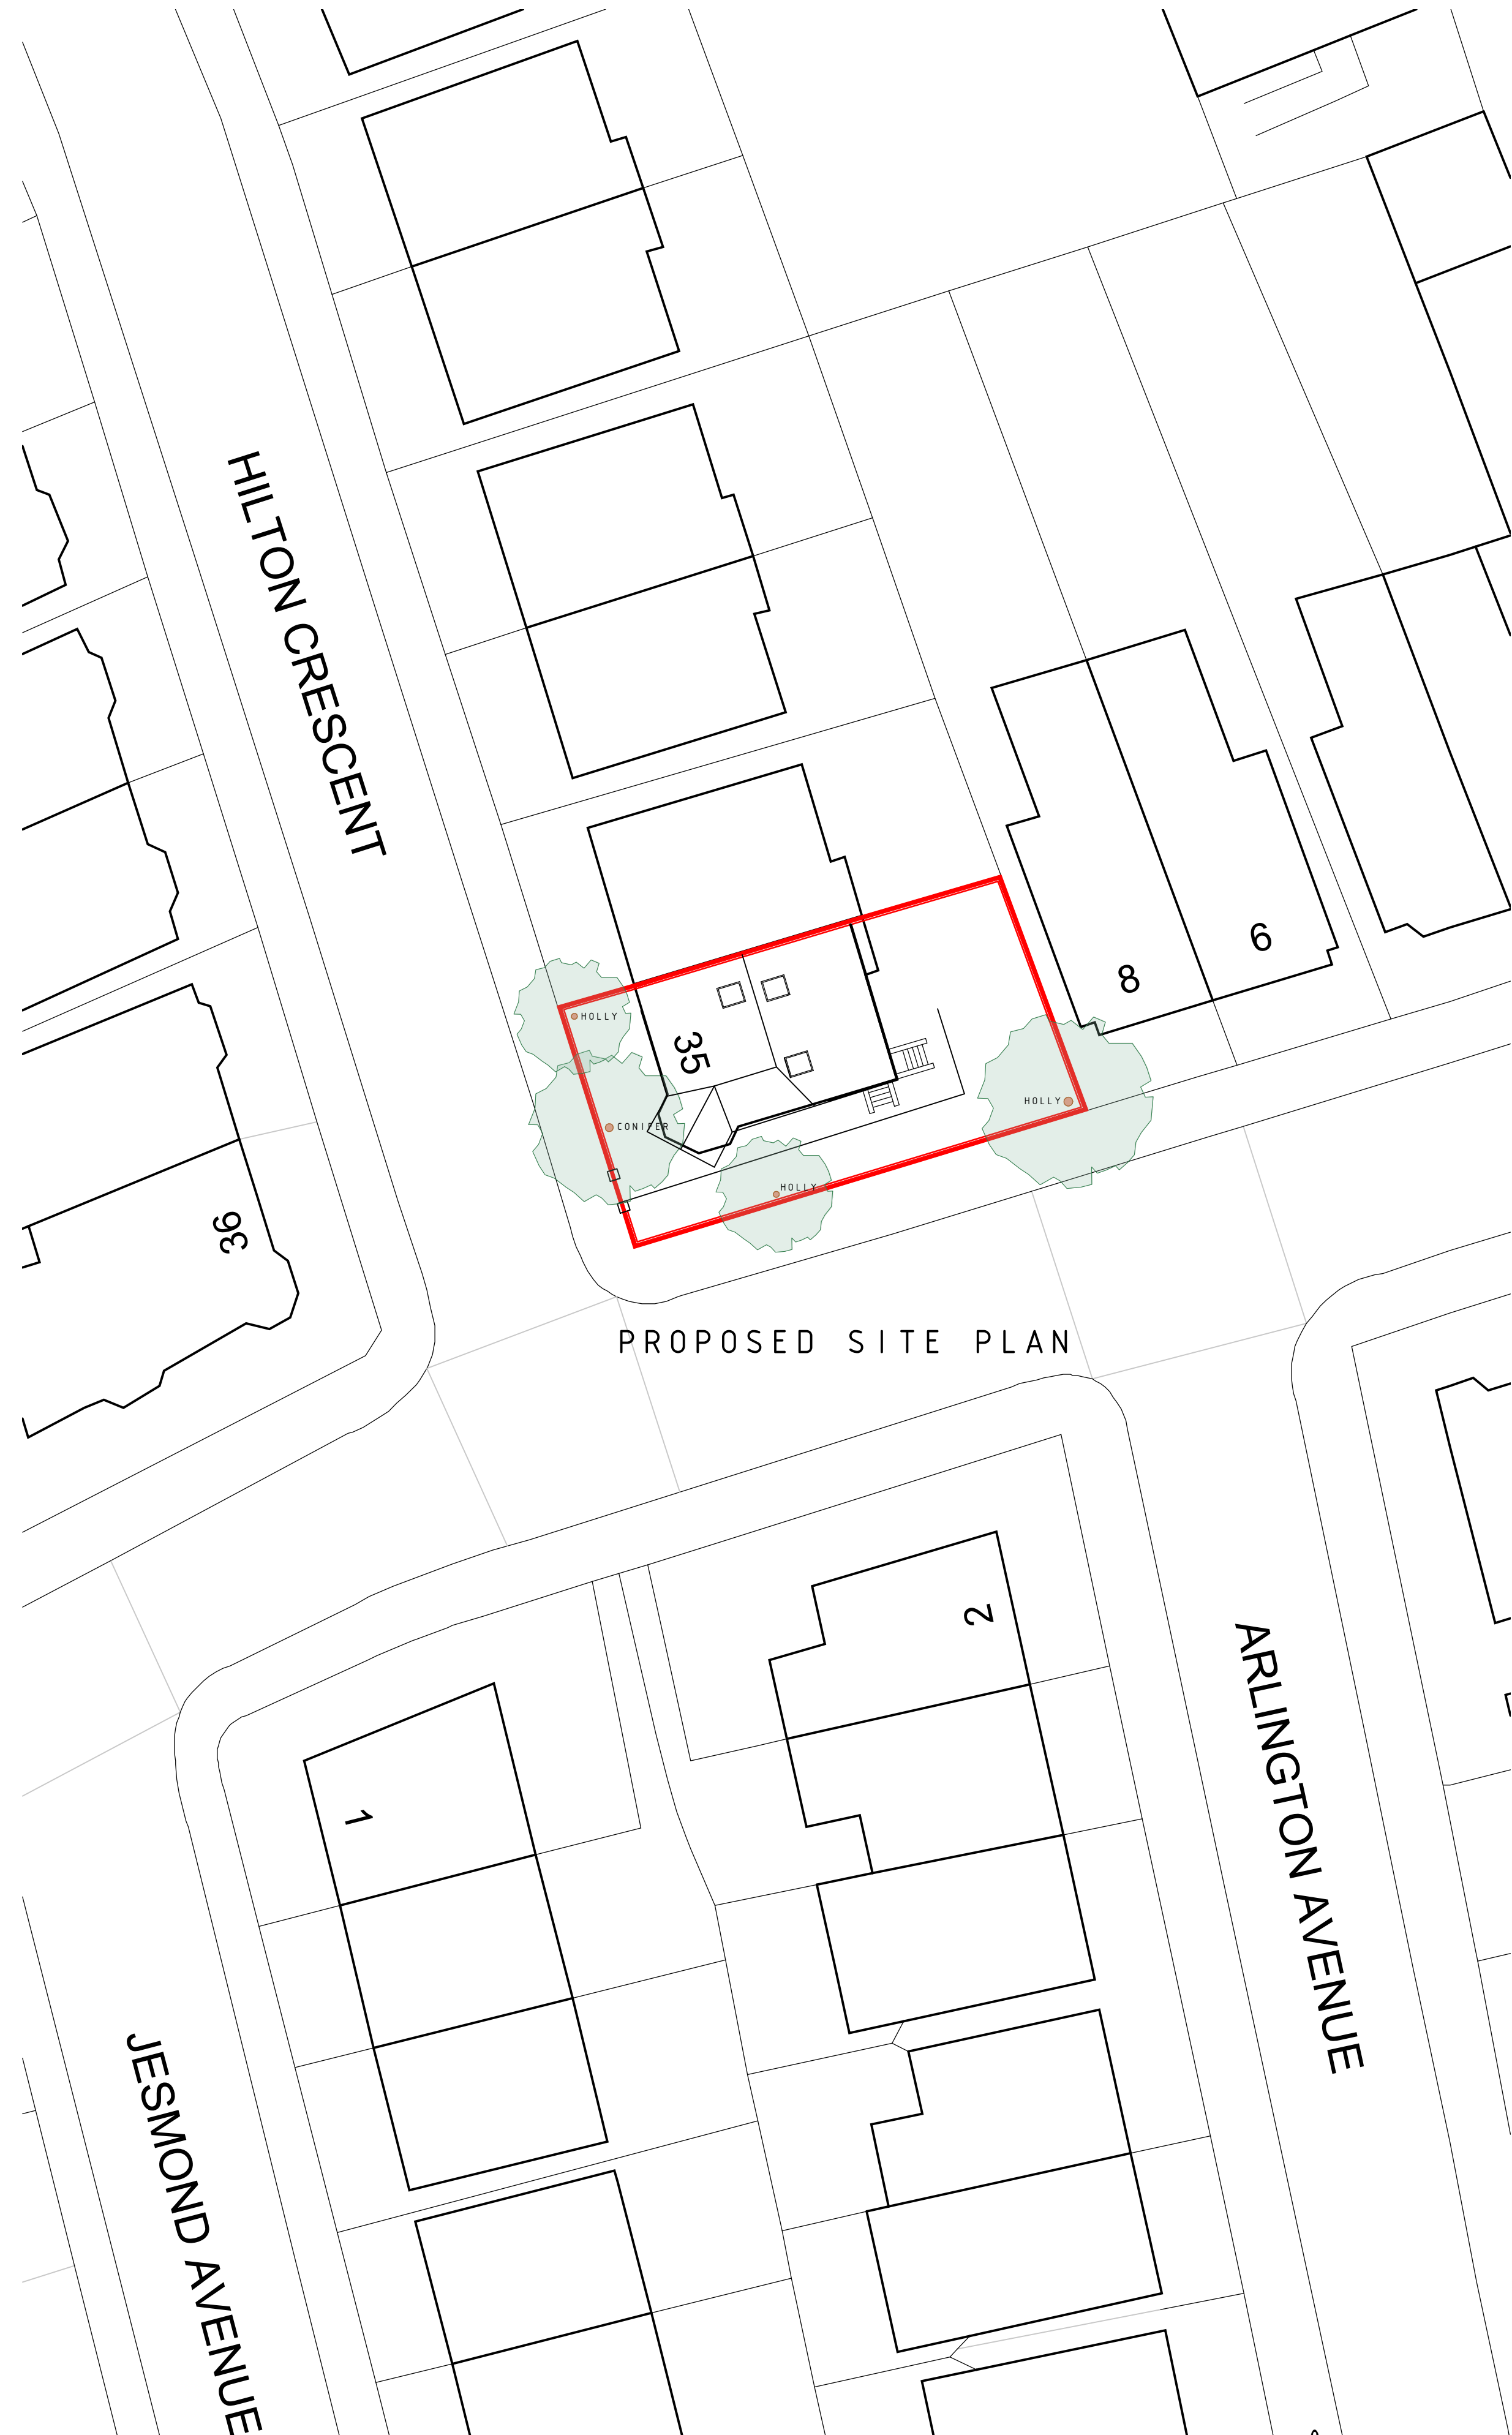

PROPOSED SITE PLAN

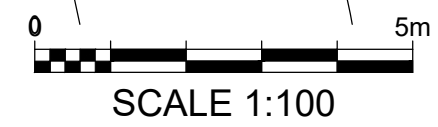

A FIRST ISSUE		-	01.04.24
AMENDMENTS		I	DATE
PROPOSED ALTERATIONS 35 HILTON CRESCENT PRESTWICH M25 9NQ			
EXISTING SUBJECT & PROPOSED SITE PLANS	DATE	01.04.2024	
	SCALE	1:50 - PLAN 1:100 - ELEVATIONS	
	JOB No.	0002	
	DRG No.	04	
	AMENDMENT	A	