


NOTES


- This drawing is copyright. No unauthorised copying of drawing without the express permission of the architect.
- Do not scale from prints. Use figure dimensions only.
- Contractors to check all dimensions on site prior to commencement of works.
- All works to be carried out in accordance with current statutory Health and Safety Regulations.
- This drawing is to be read in conjunction with all relevant consultants and / or specialists drawings / documents and any discrepancies or variations are to be notified to the architect before affected work commences.

REV.	AMENDMENTS	DATE
------	------------	------

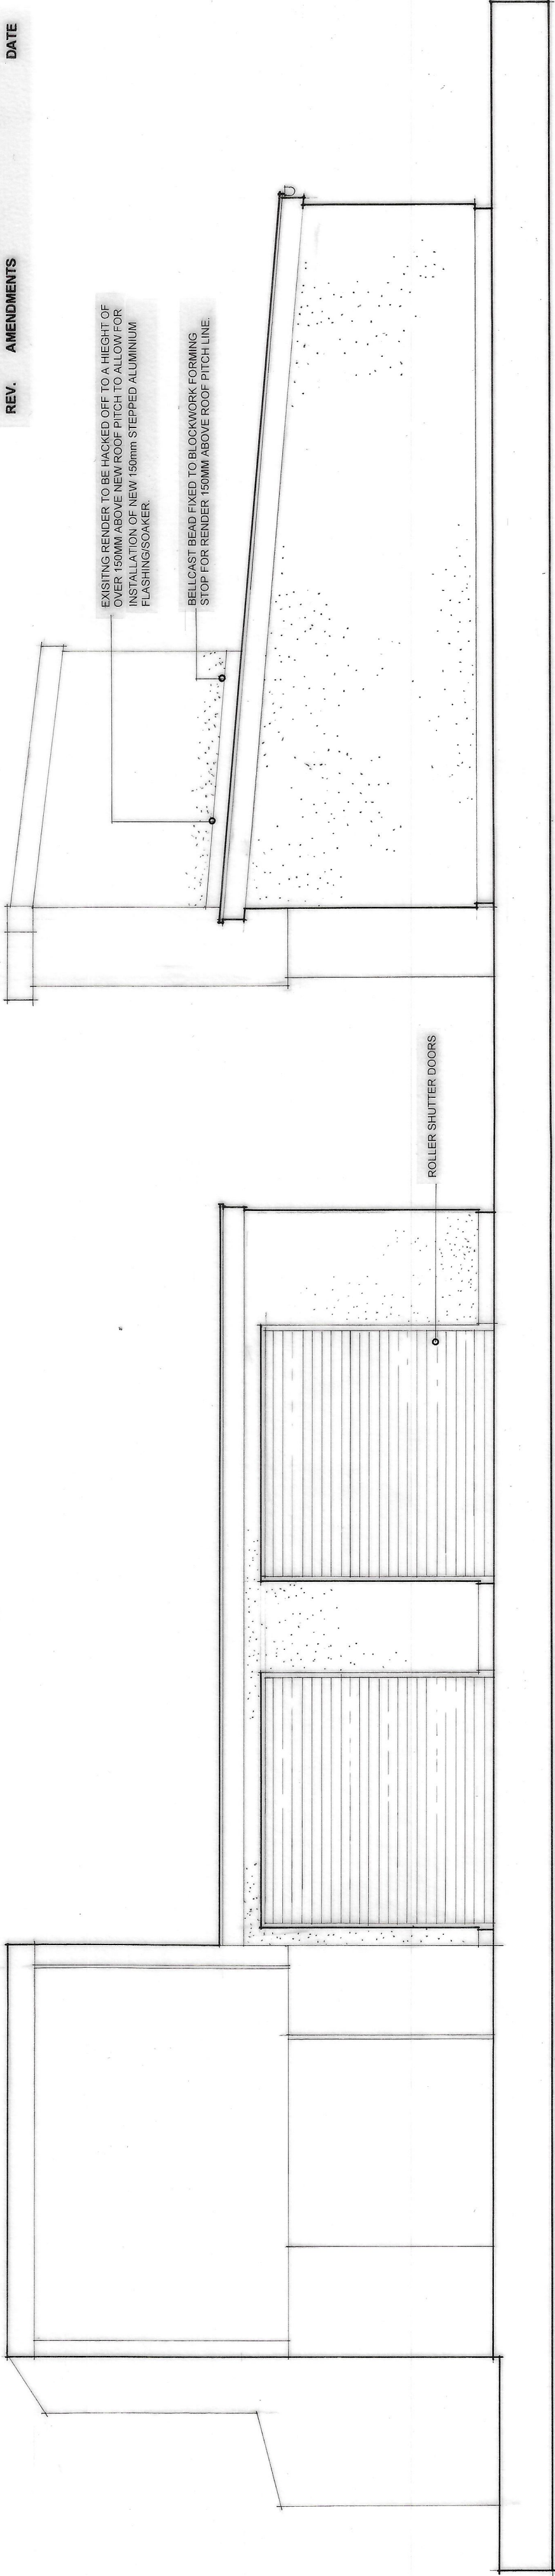

proposed front elevation

proposed side elevation

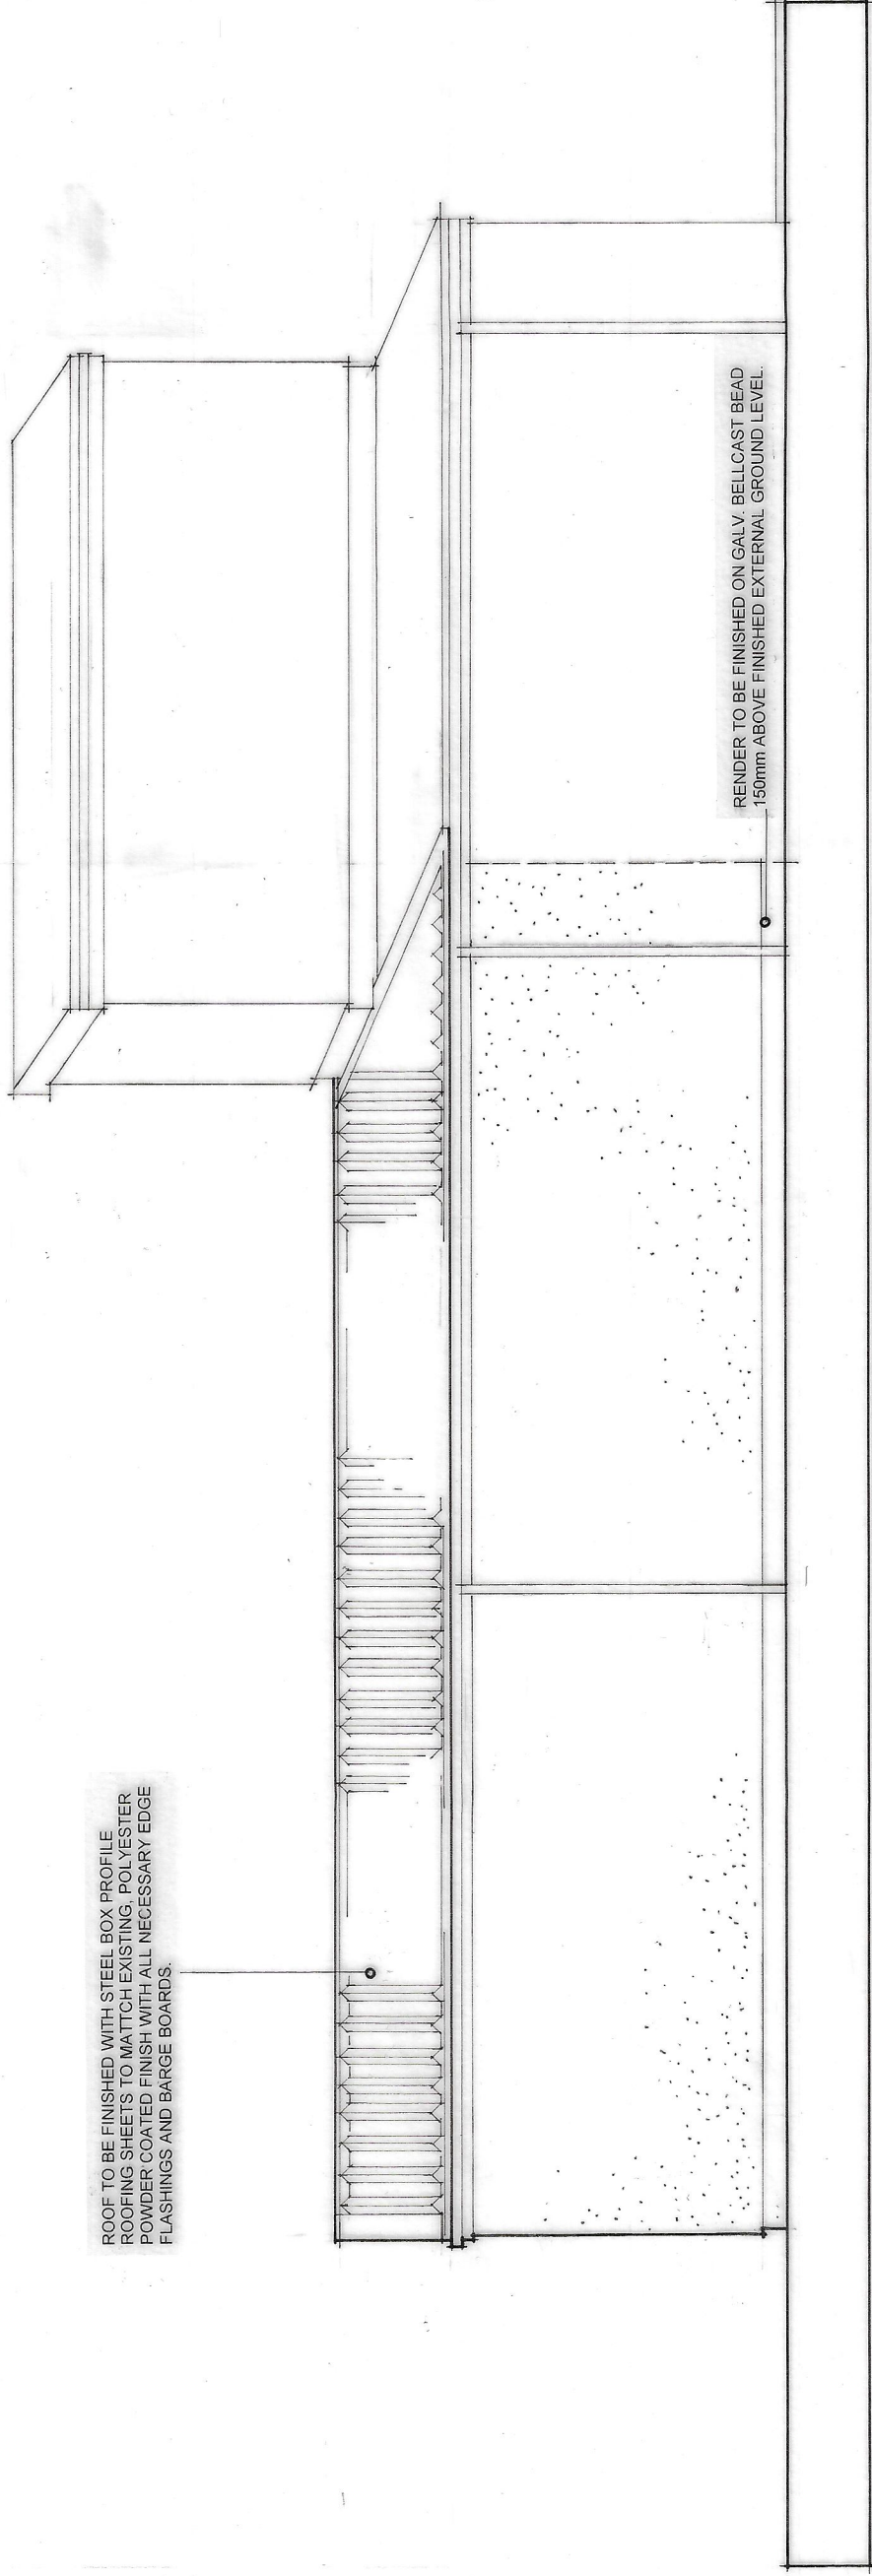

proposed rear elevation

Project	GARAGE EXTENSION: BURY SPORTS CLUB
Drawing	PROPOSED GARAGE
Client	BURY SPORTS CLUB
Dwn. By	WJH
Scale	1: 50 @ A2
Dwg. No.	21/609.11
Dwg. Size	A2
Date	JULY 2021

JOHN HOLT ARCHITECTS LTD.

3 MANCHESTER ROAD BURY LANCASHIRE BL9 0DR
TELEPHONE 0161 764 8314 FACSIMILE 0161 764 6996
E-MAIL mail@holtarchitects.co.uk
DO NOT SCALE DRAWING