
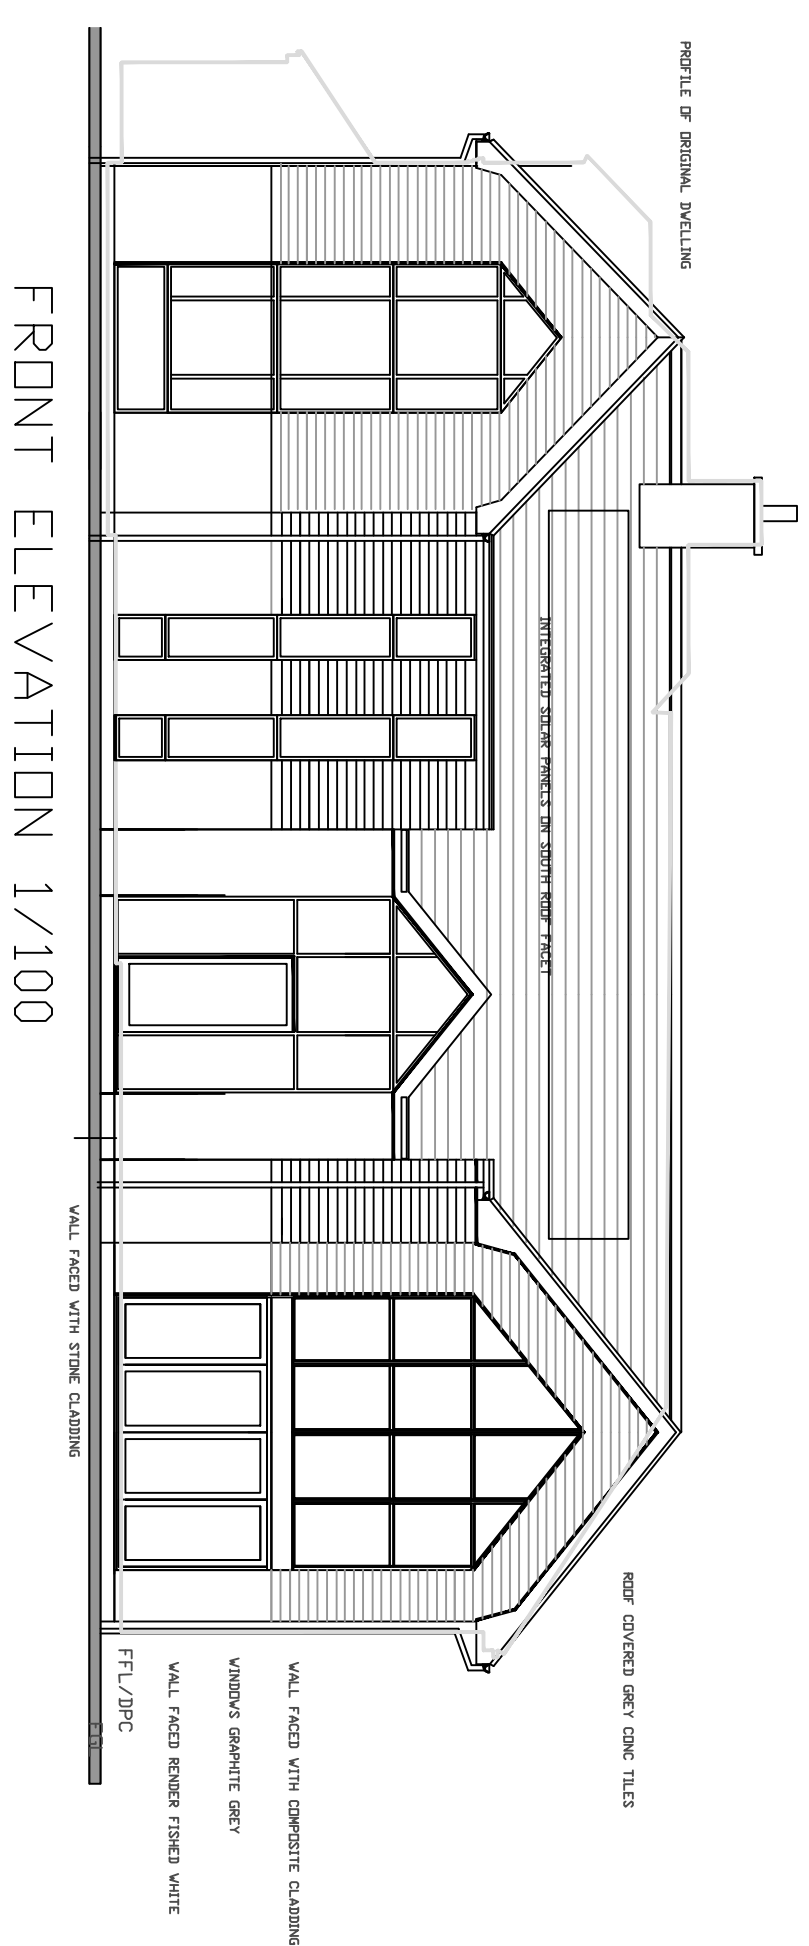



THE GATEHOUSE PROPOSED EXTENSIONS

NOTES
ORIGINAL A1


DO NOT SCALE FROM THIS DRAWING.
ALL DIMENSIONS TO BE CHECKED ON SITE
COPYRIGHT PROTECTED.

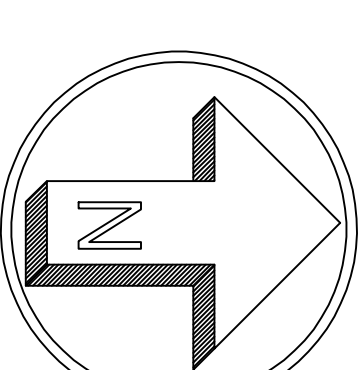



FRONT ELEVATION 1/100

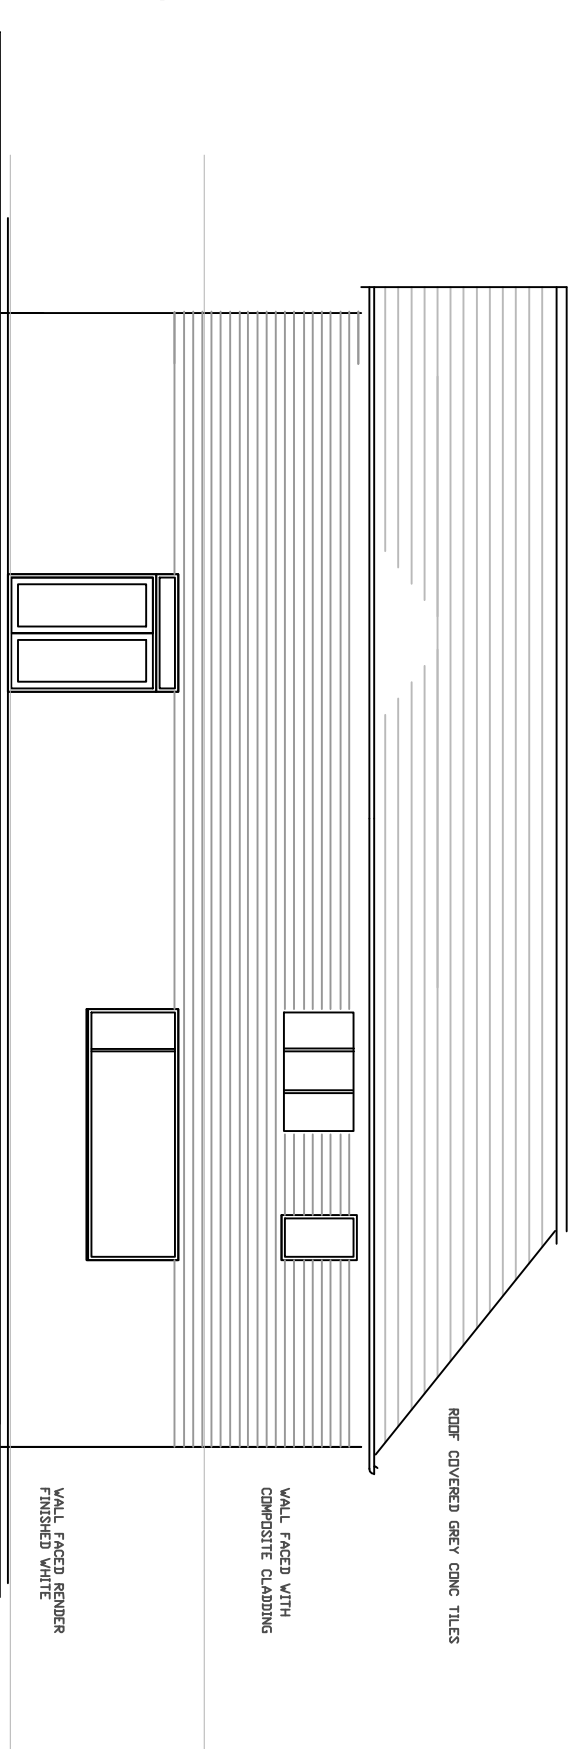



PROPOSED SIDE ELEVATION 1/100

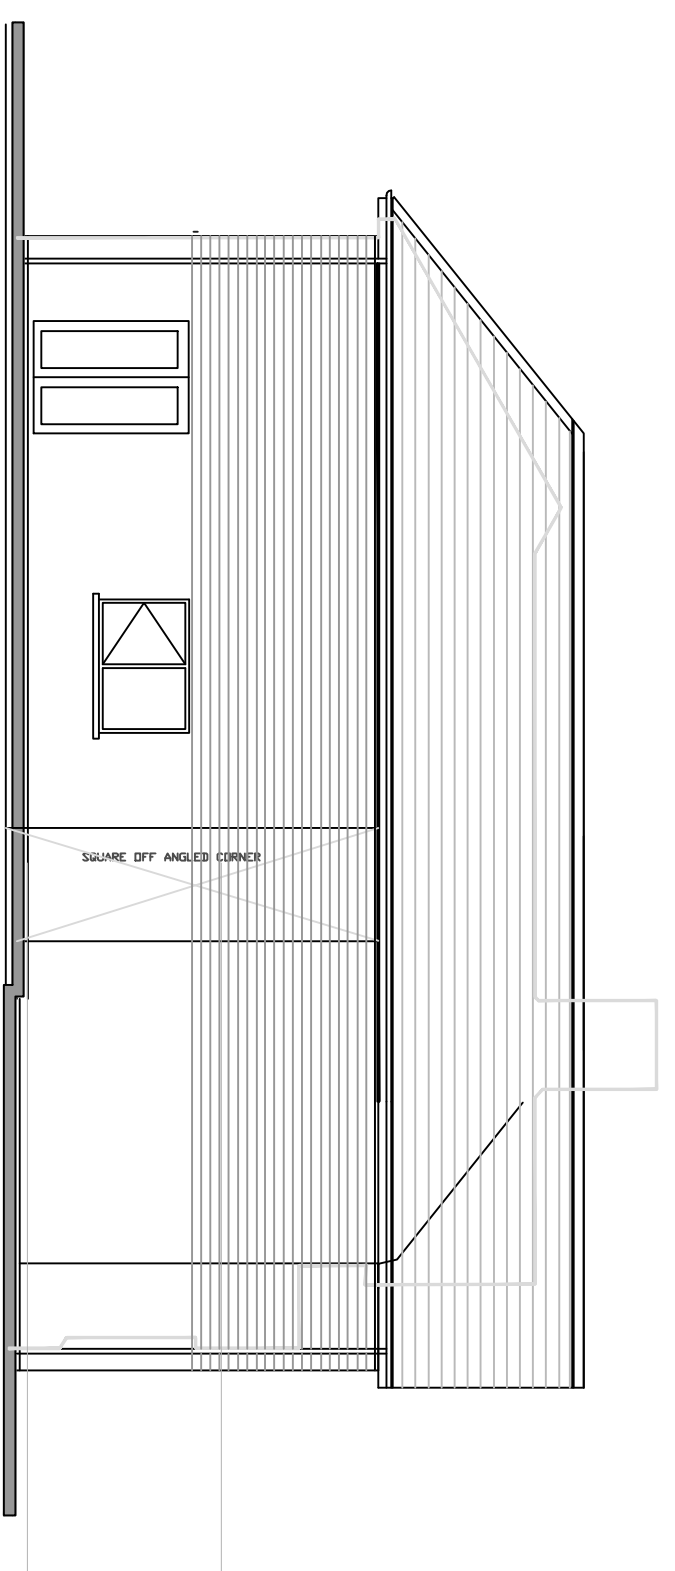


REAR ELEVATION AS PROPOSED 1/100

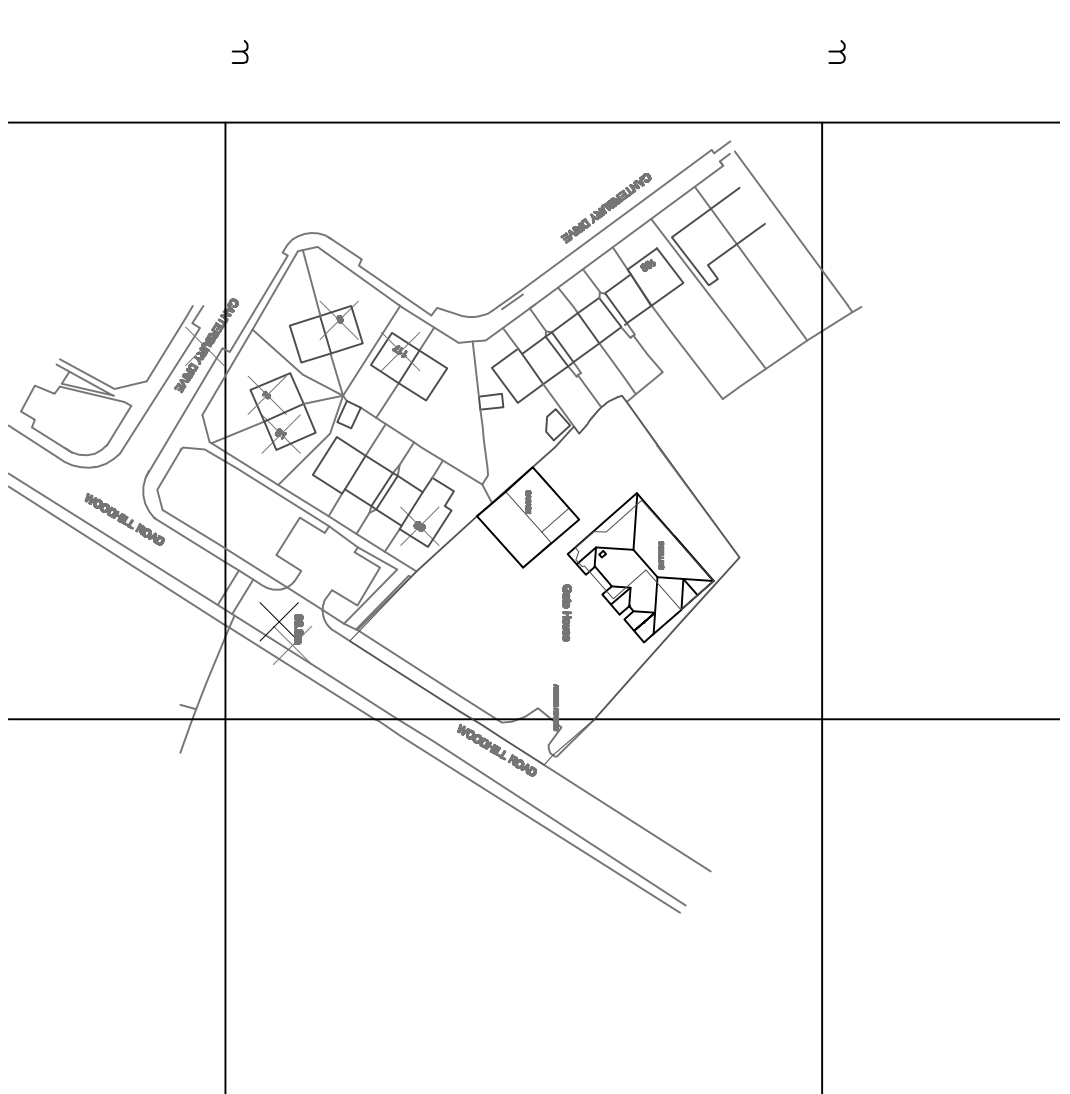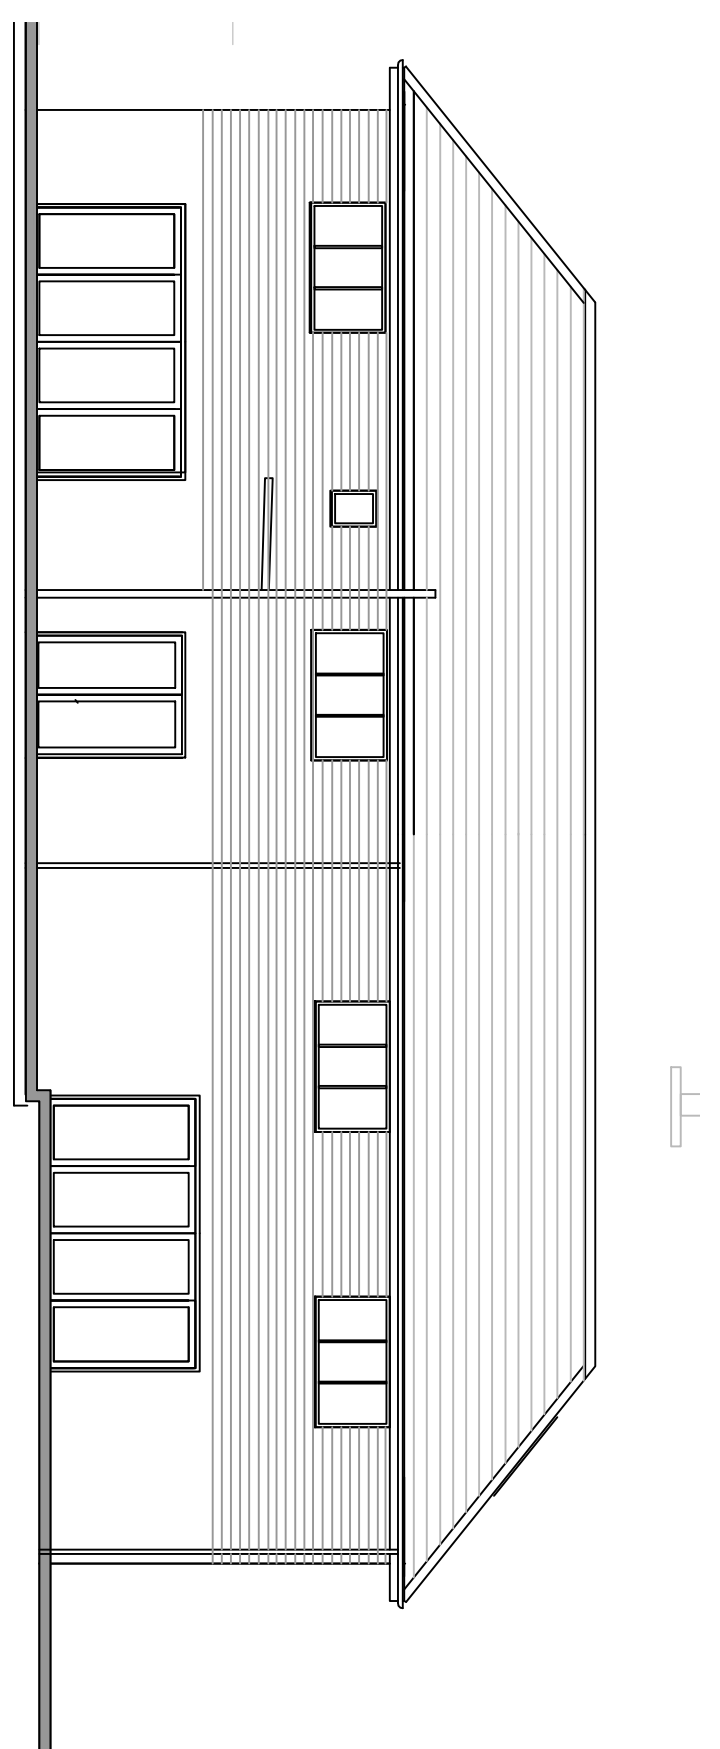


LOCATION PLAN 1/1250

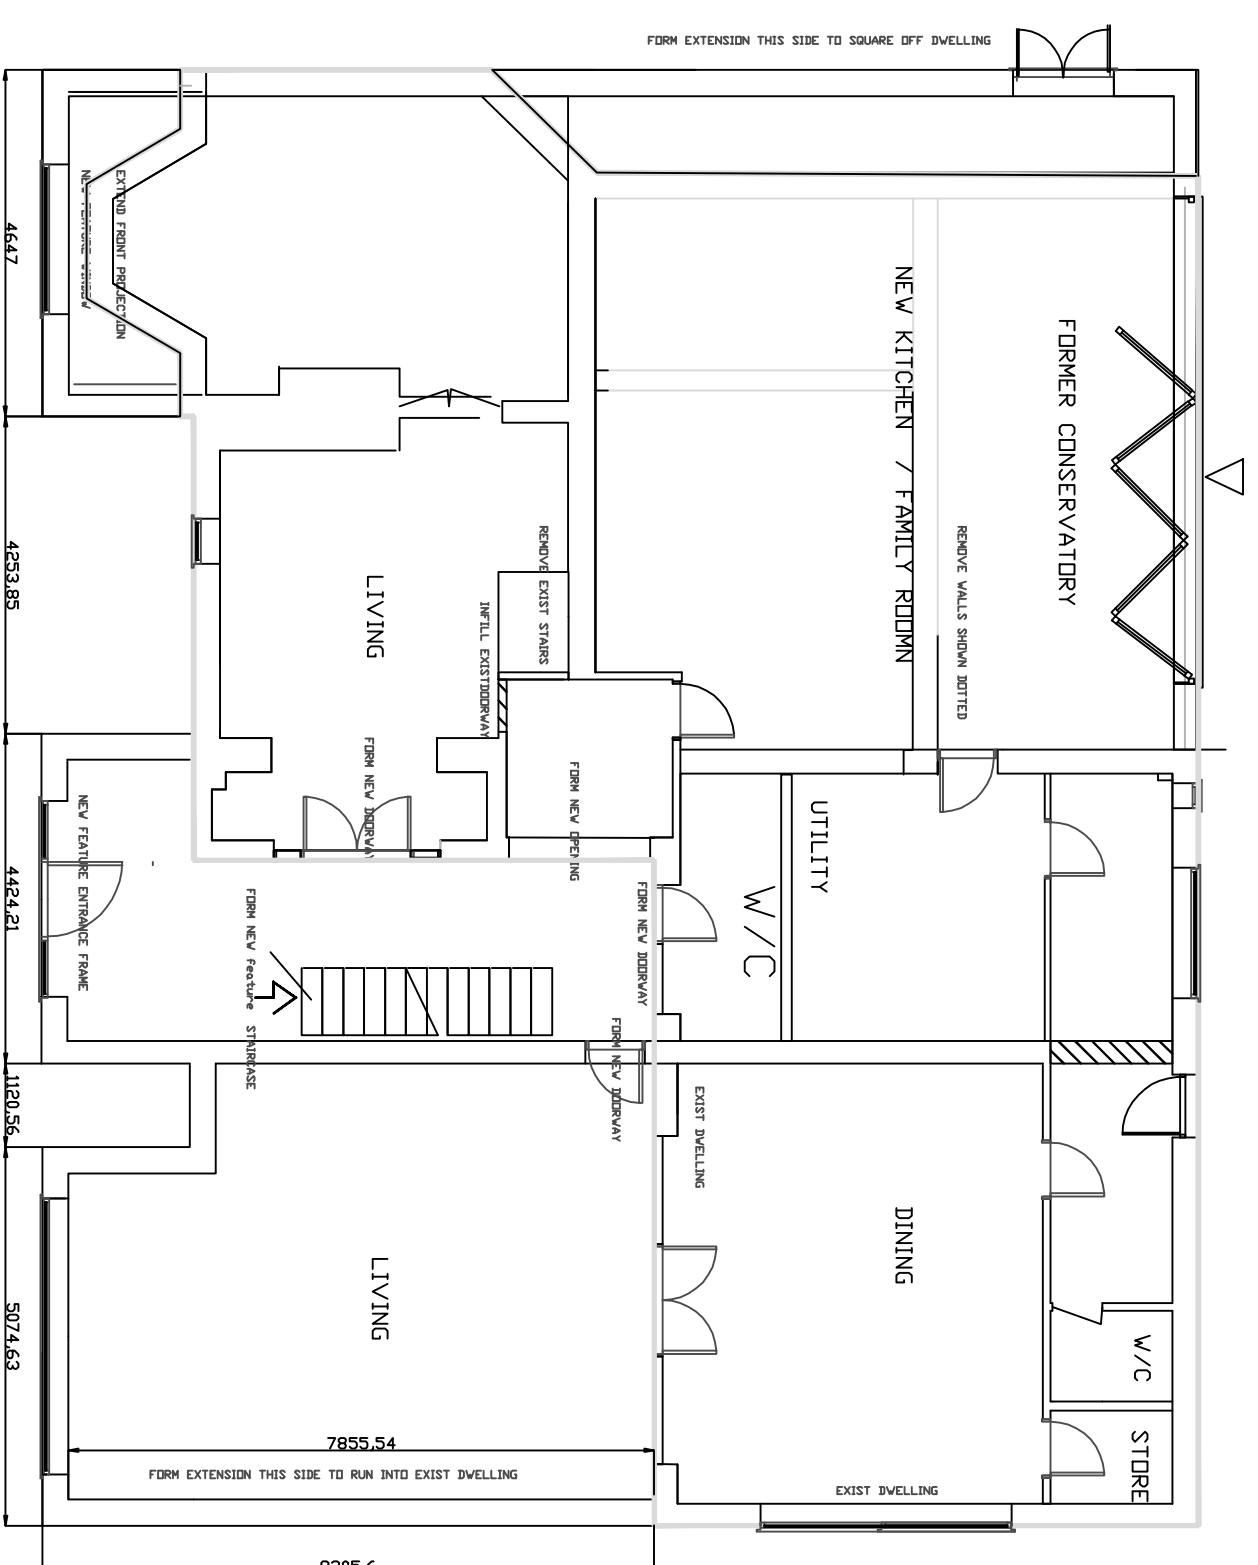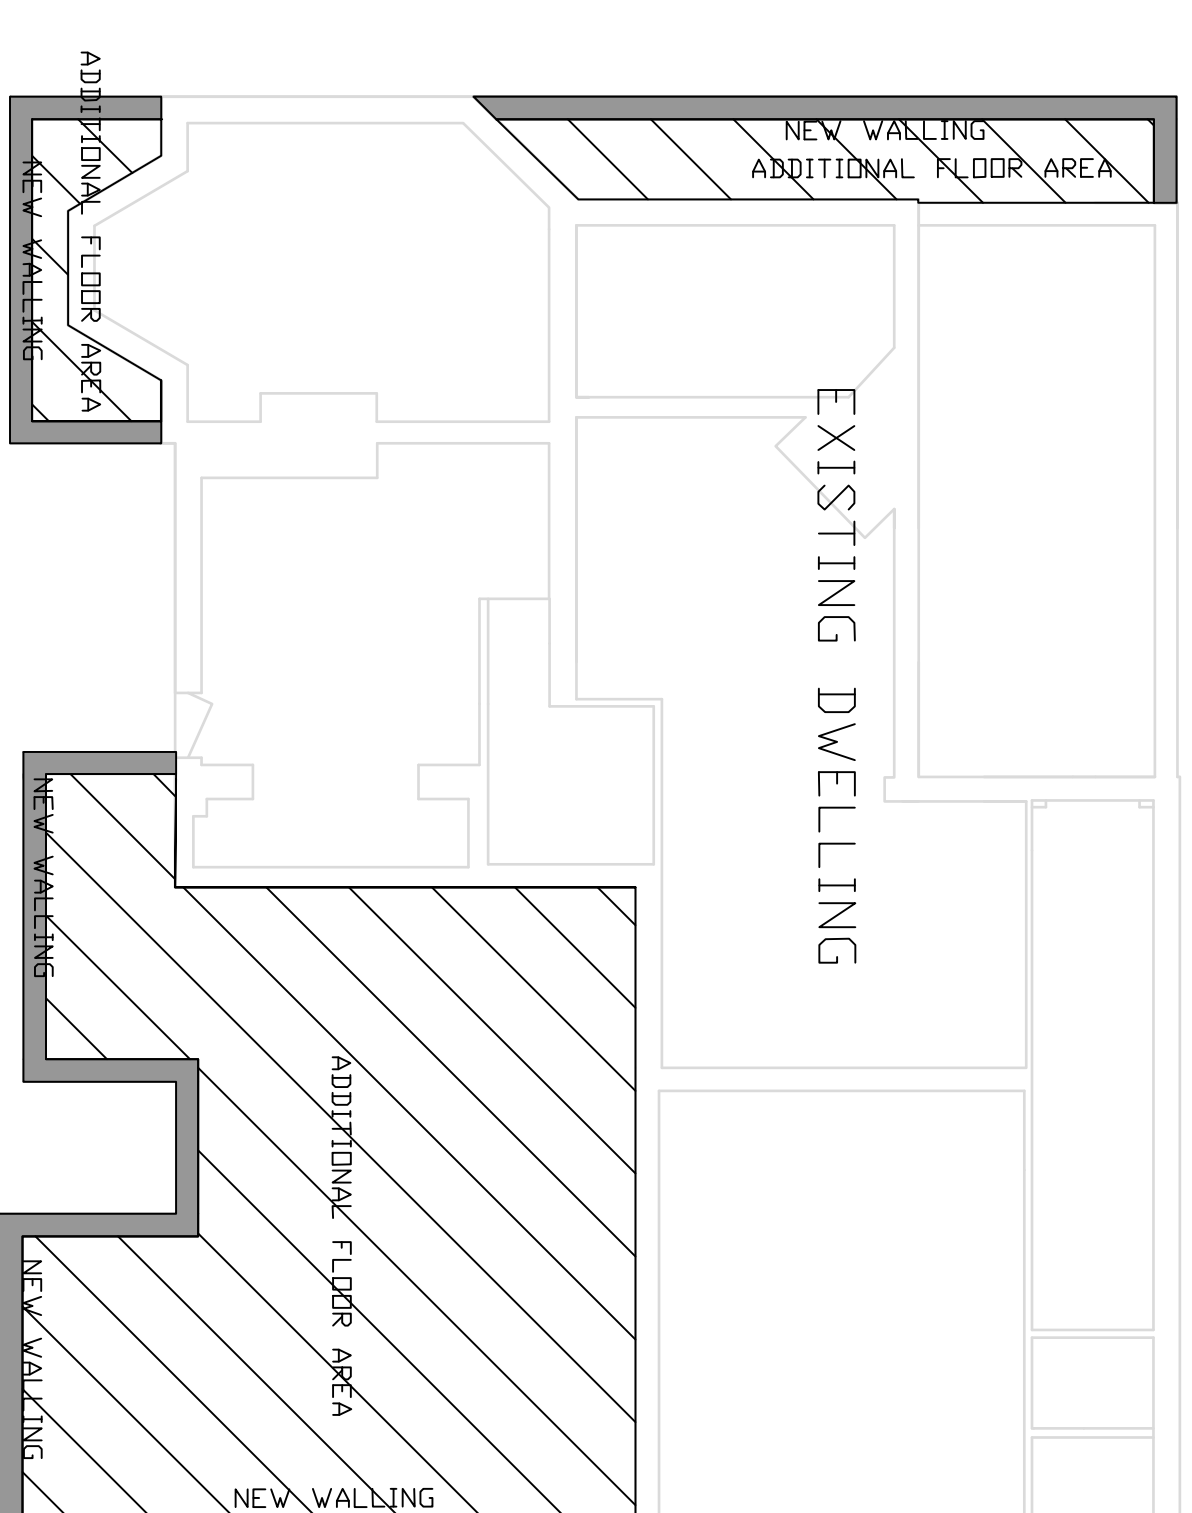

GROUND FLOOR PLAN 1/100

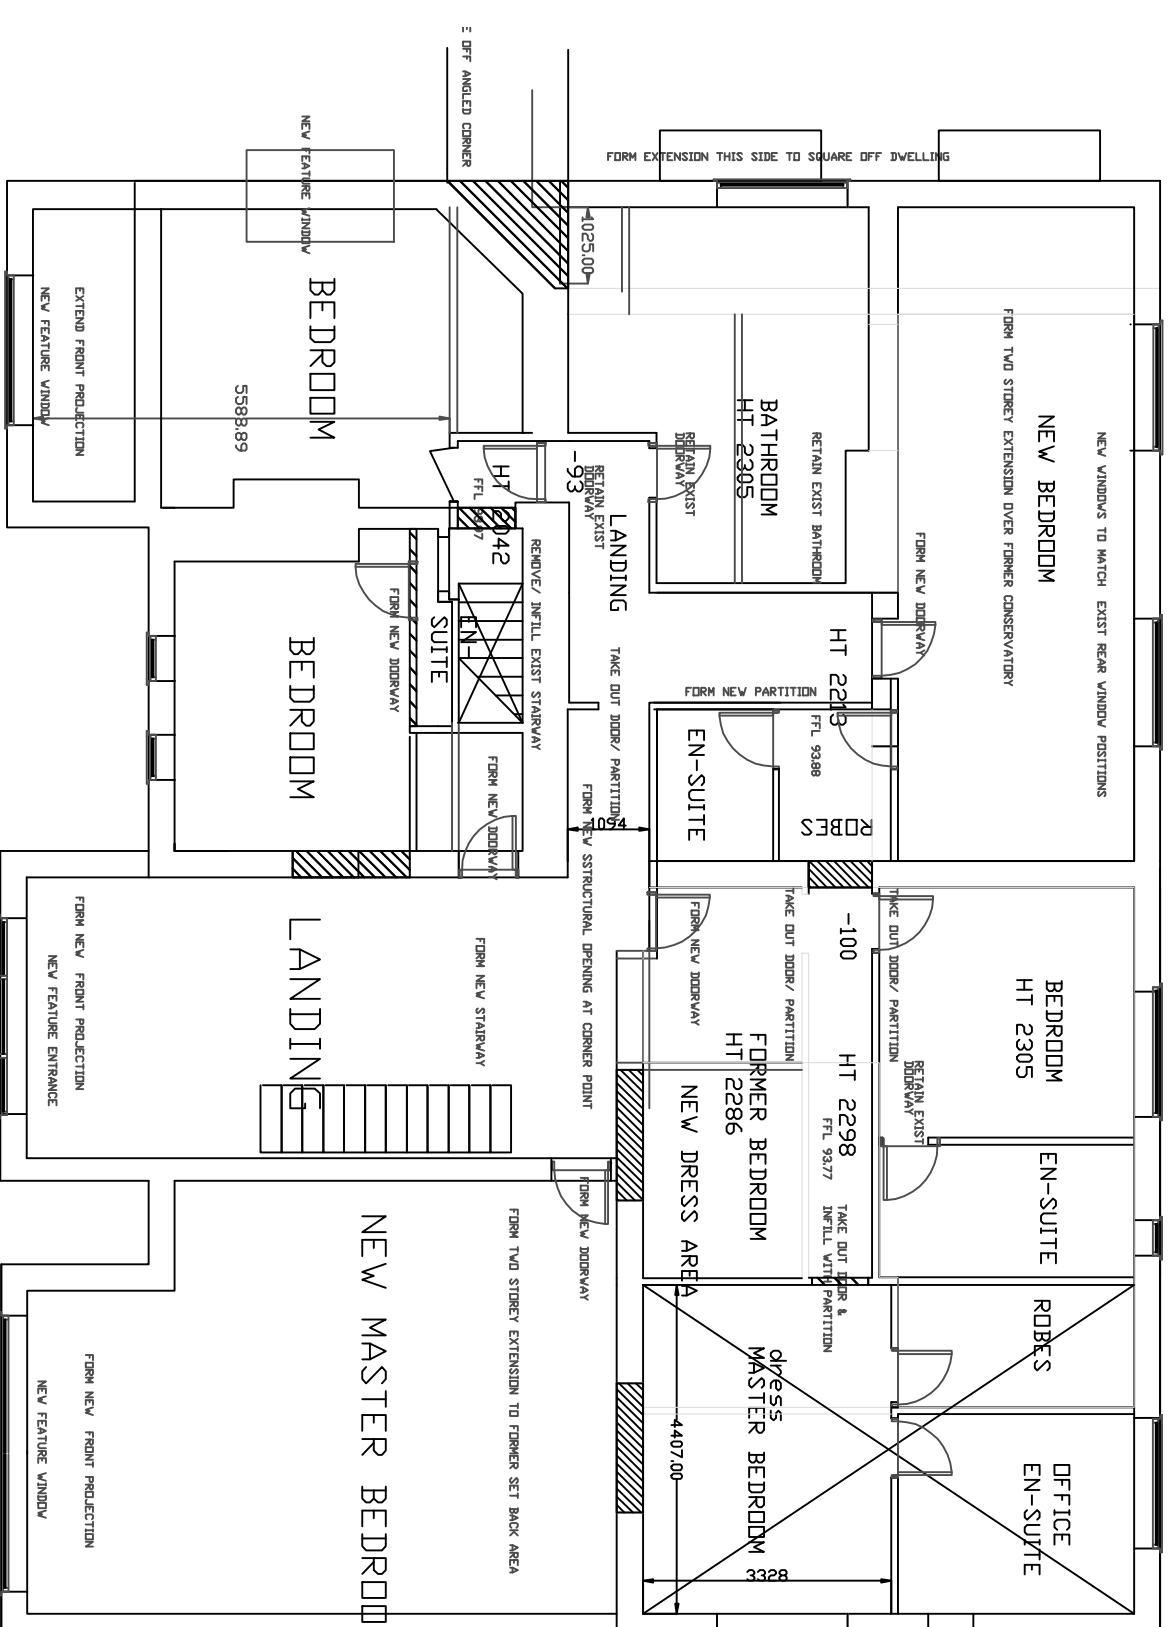

FIRST FLOOR PLAN

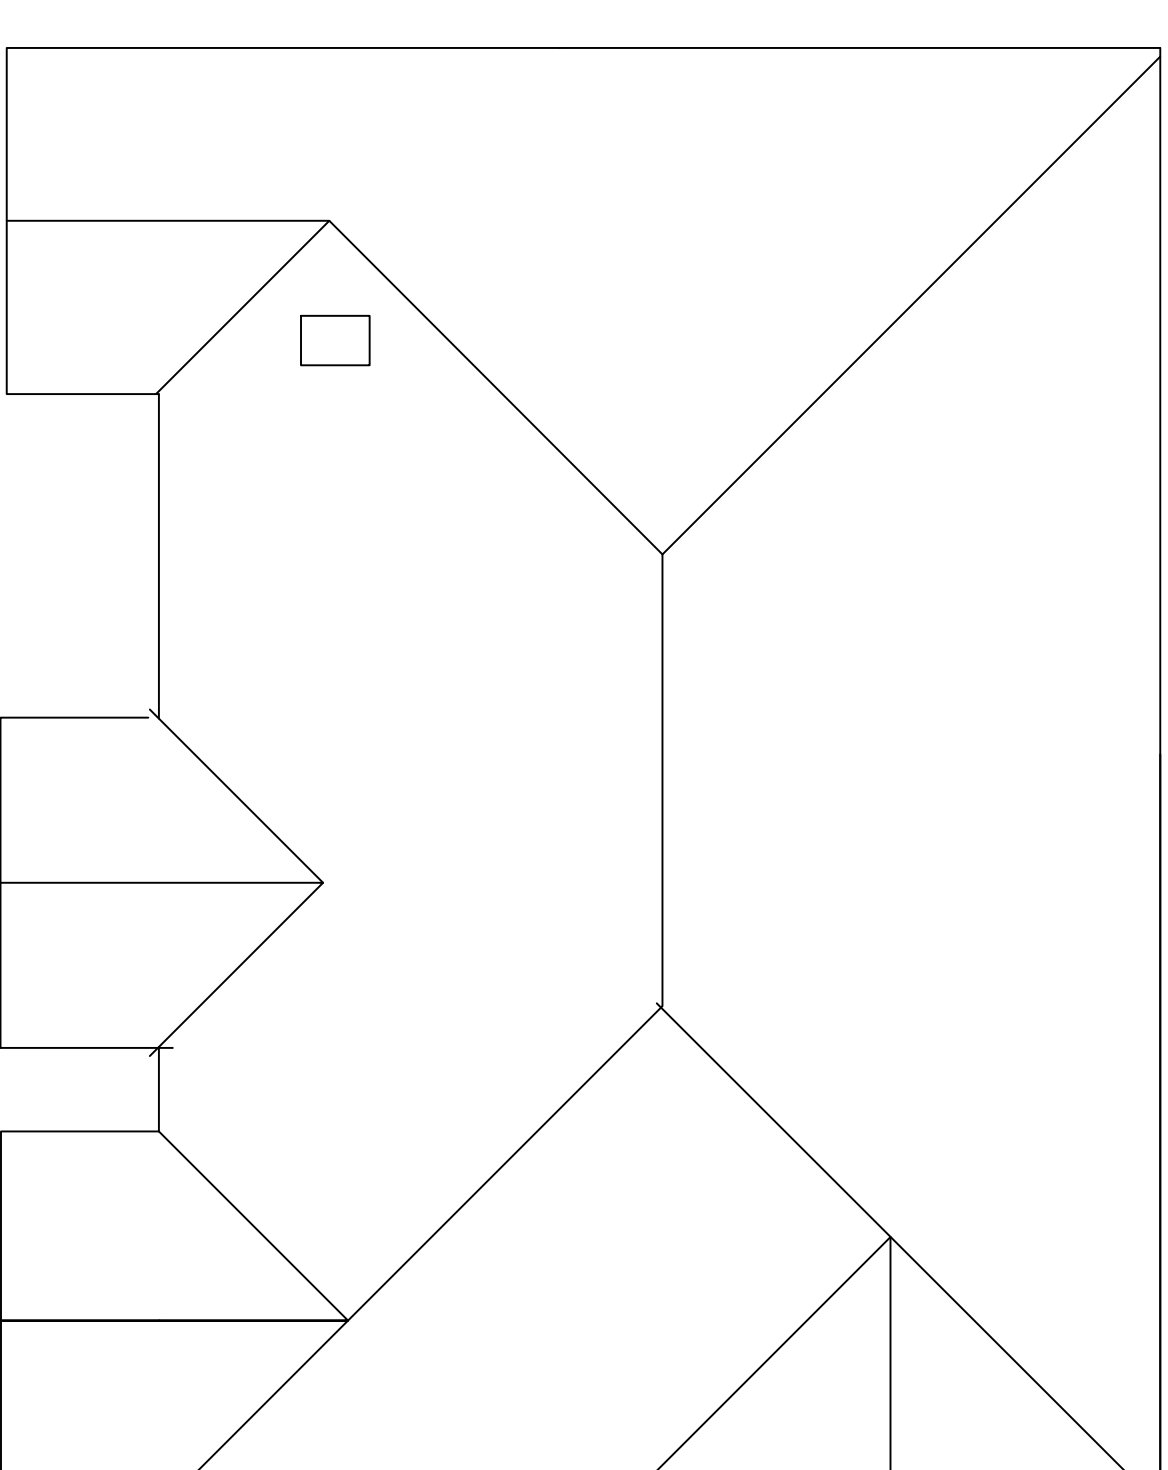

REVISIONS			
SCALE	DATE	DRAWN	CHECKED
1/100	02/24	ASC	
1/50			

CUSTOMER
CLIENT

PROPOSED EXTENSION / ALTERATION TO
THE GATEHOUSE WOODHILL ROAD BURY
DRAFT SKETCH PLANS

DRAWING No. 0.04