


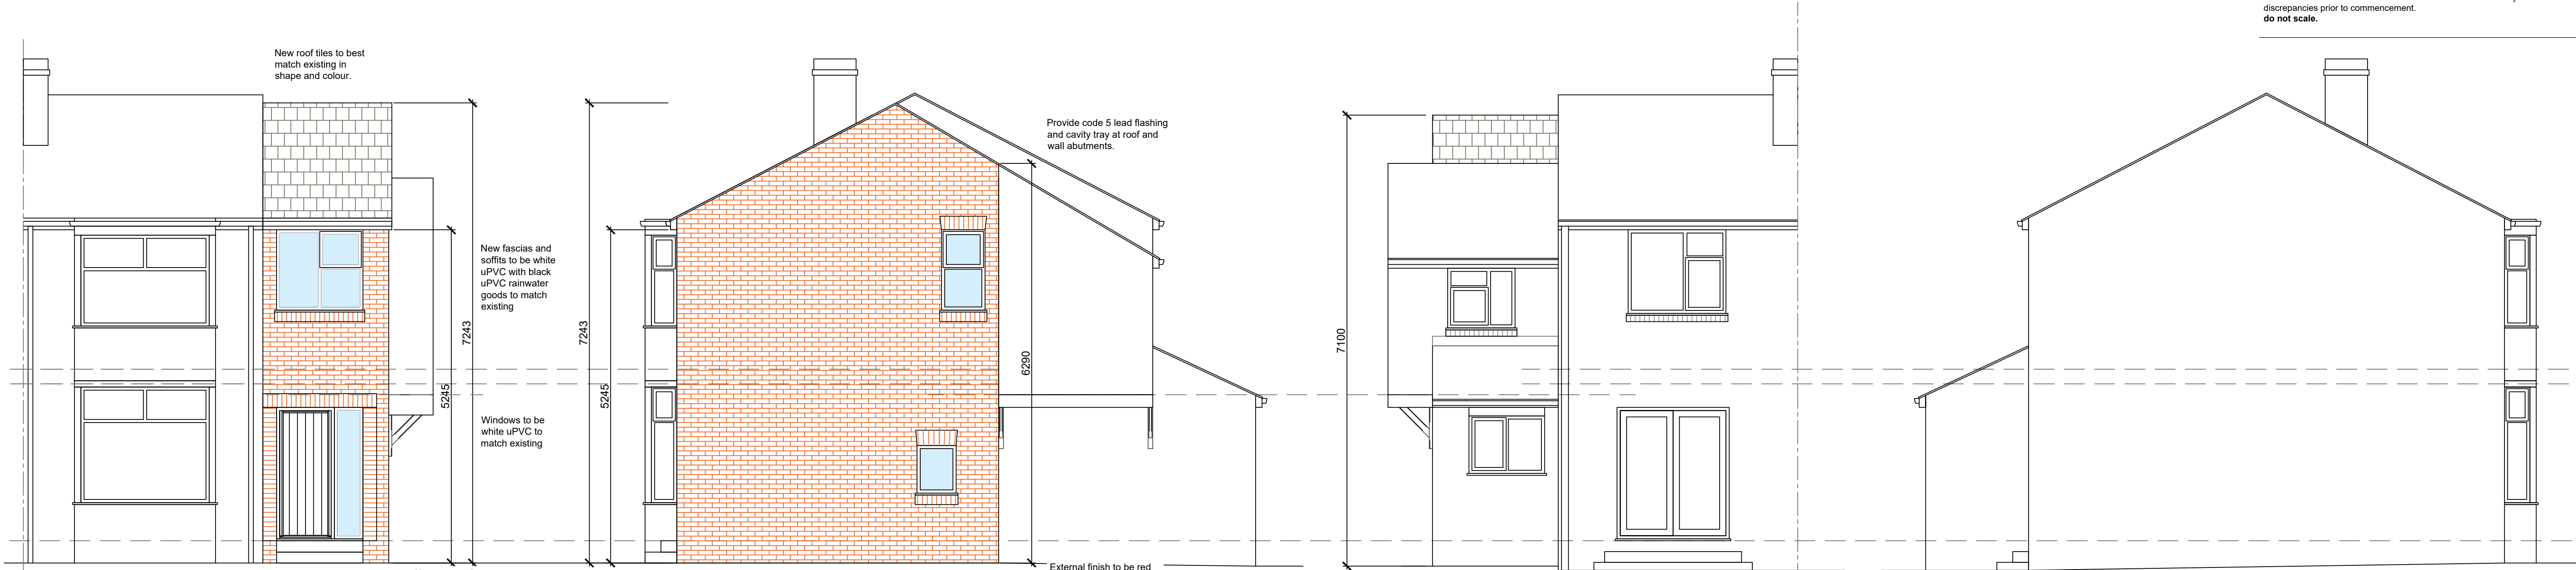


Proposed Front Elevation
Scale 1:50


Proposed Side Elevation
Scale 1:50

Proposed Rear Elevation
Scale 1:50


Proposed Side Elevation
Scale 1:50

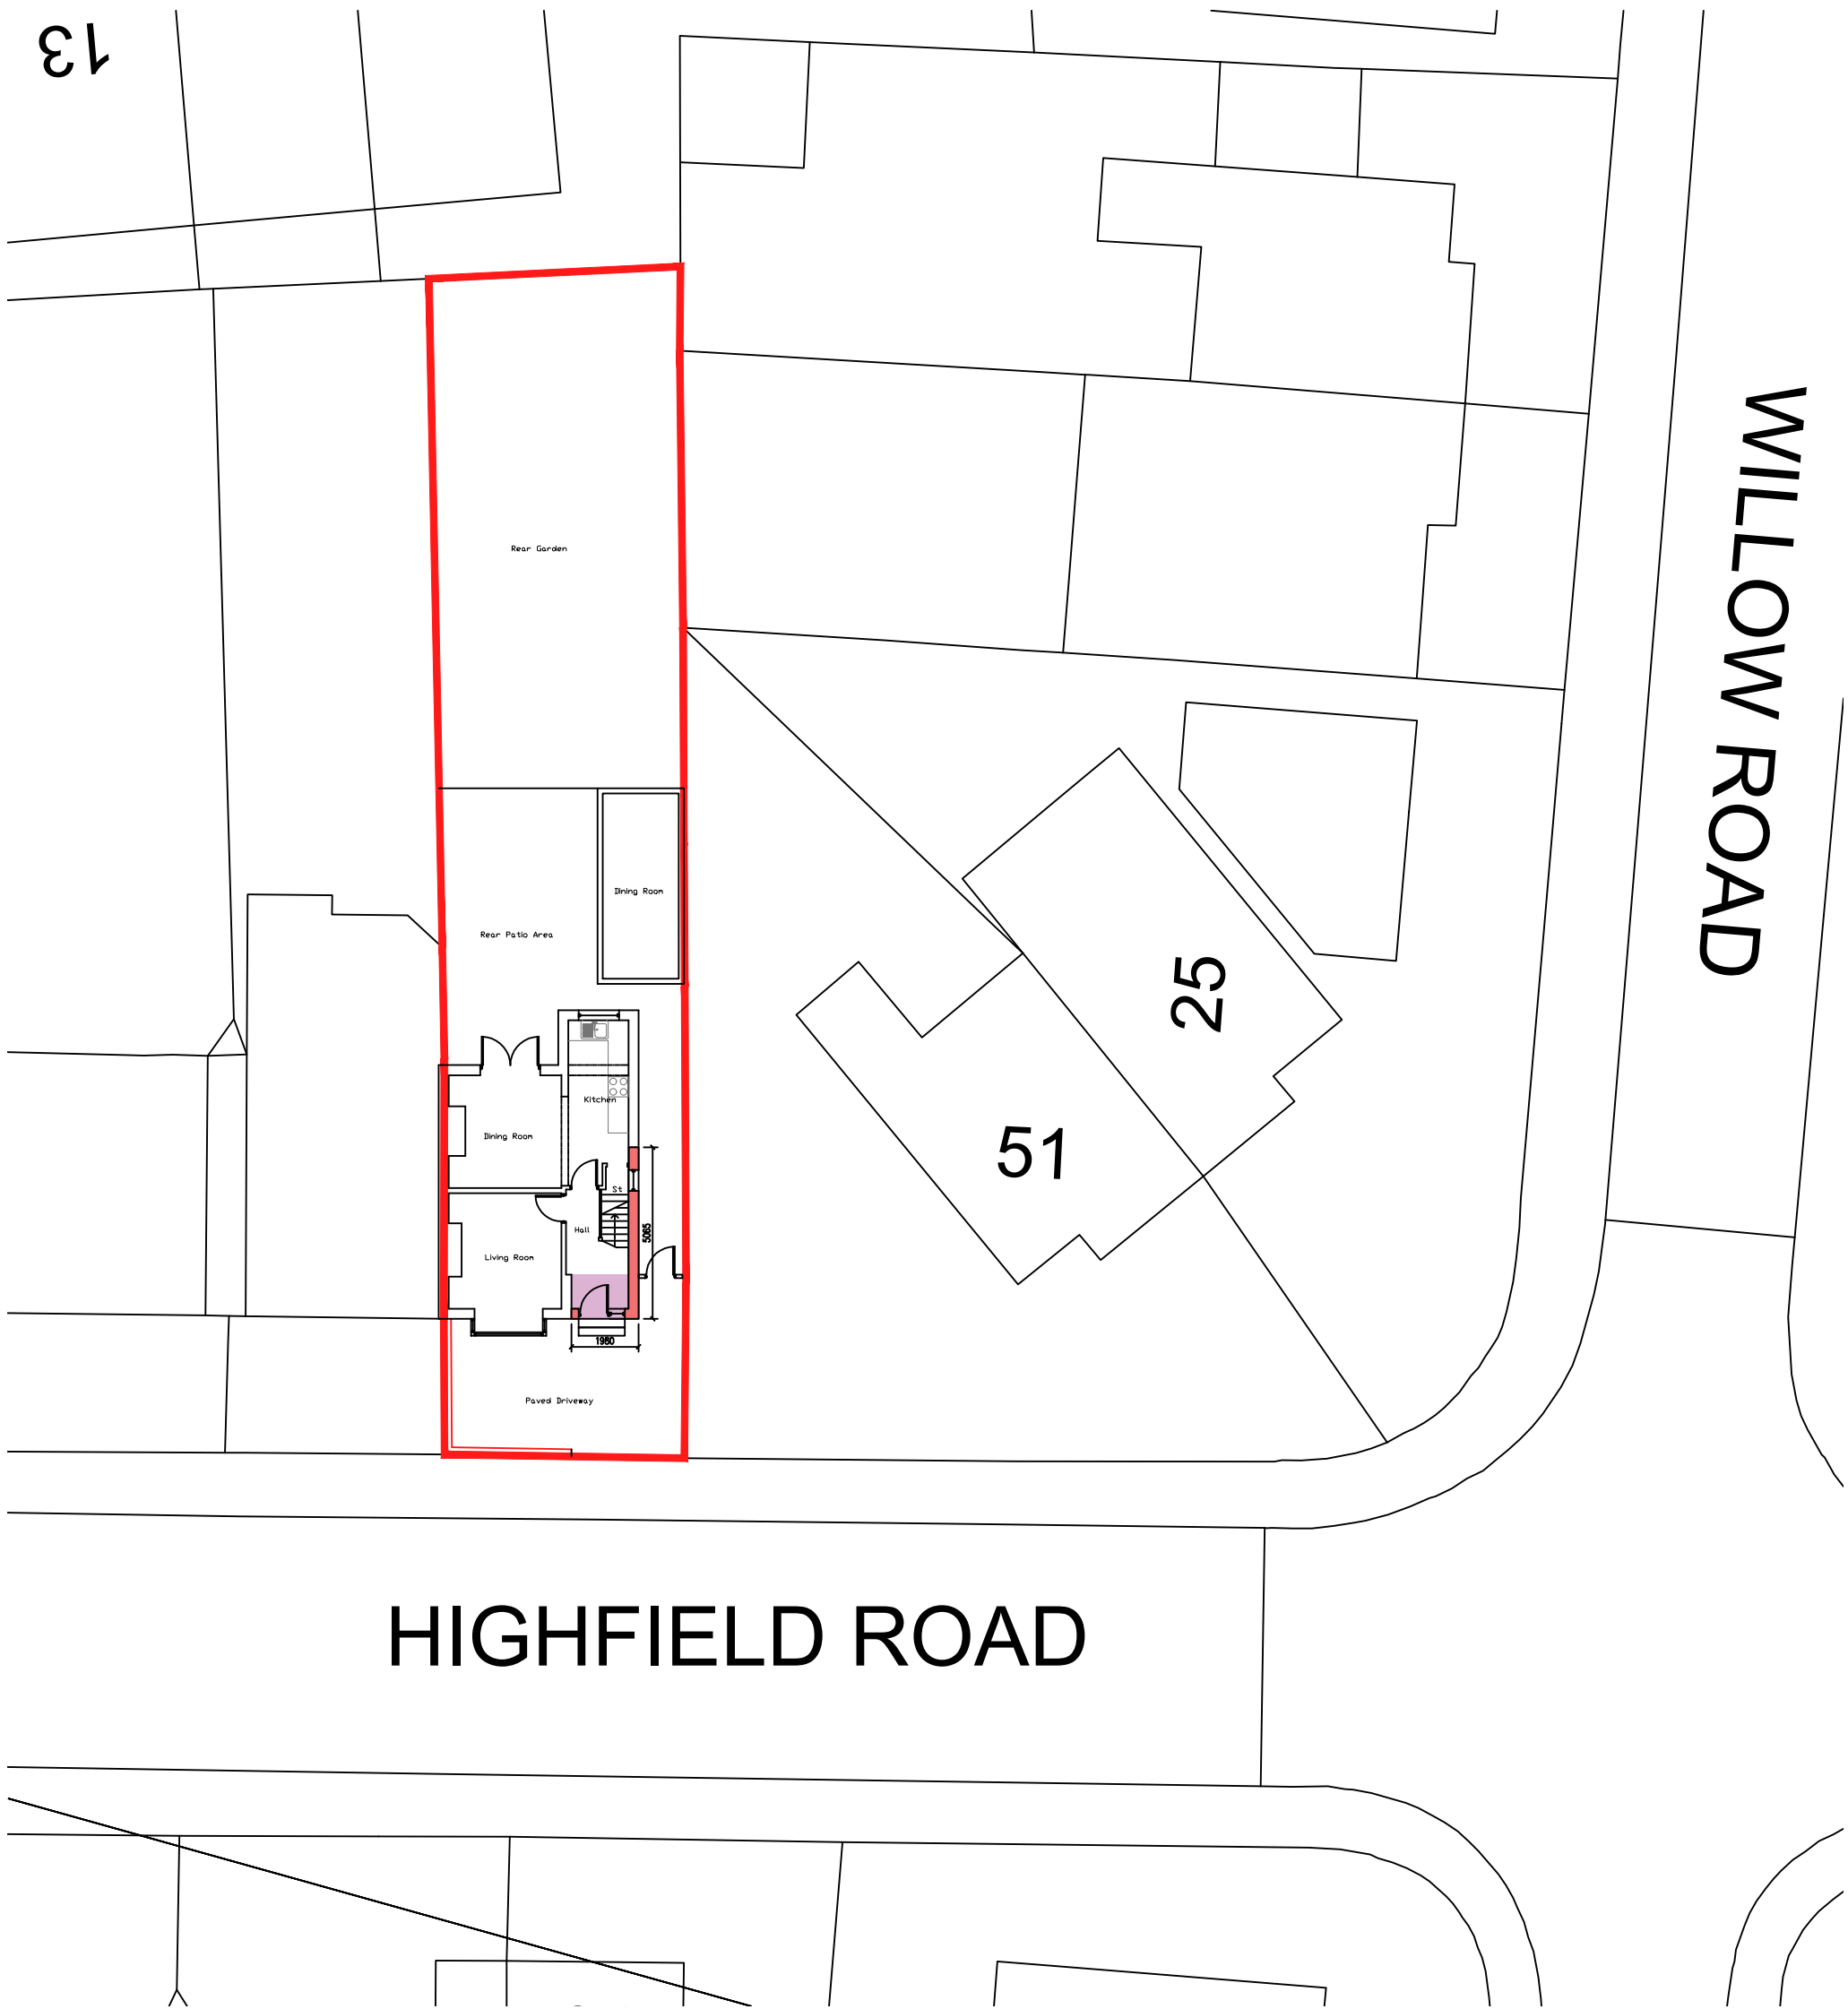

Proposed Site Plan
Scale 1:200

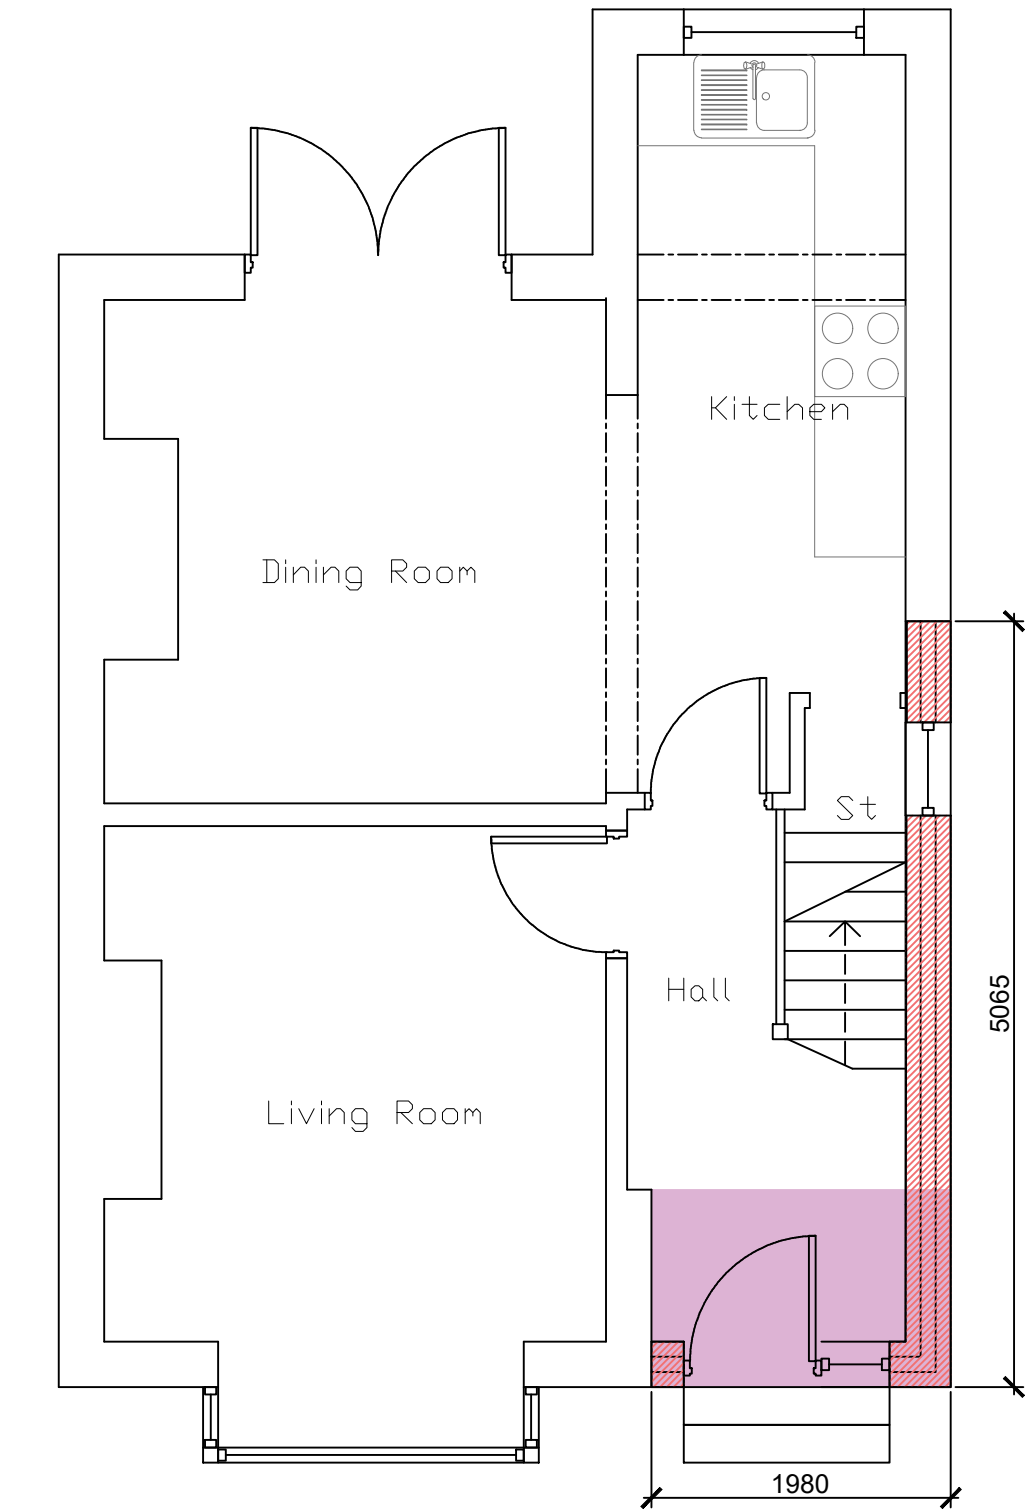

Proposed Ground Floor Plan
Scale 1:50

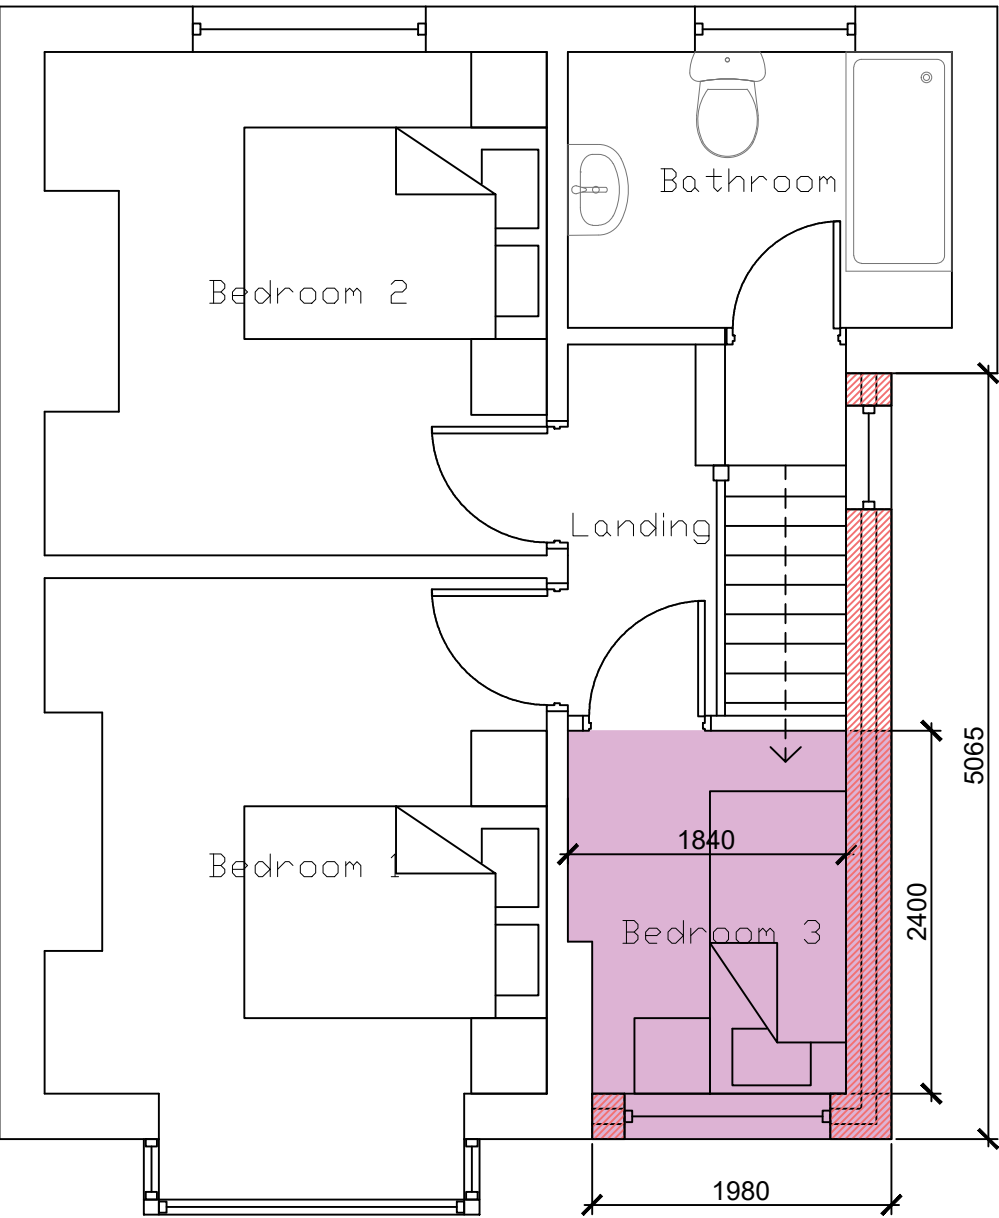

Proposed First Floor Plan
Scale 1:50

ALL STEEL WORK SIZES AND DESIGN TO BE CONFIRM BY ENGINEER BEFORE COMMENCEMENT OF WORK

rev: date: comment(s): name: check:

status: **PLANNING**

client: Mr and Mrs Downs,
49 Highfield Road, Prestwich, M25 3AQ

job: Proposed Side Extension

title: Details as Proposed

drawn: SN date: scale @a1: A/N

job no: 349 drg no: P-02 Rev -