


© this drawing and the building works depicted may not be reproduced or amended except by written permission. no liability will be accepted for amendments made by other persons.

all dimensions to be checked on site and architect notified of any discrepancies prior to commencement.
do not scale.

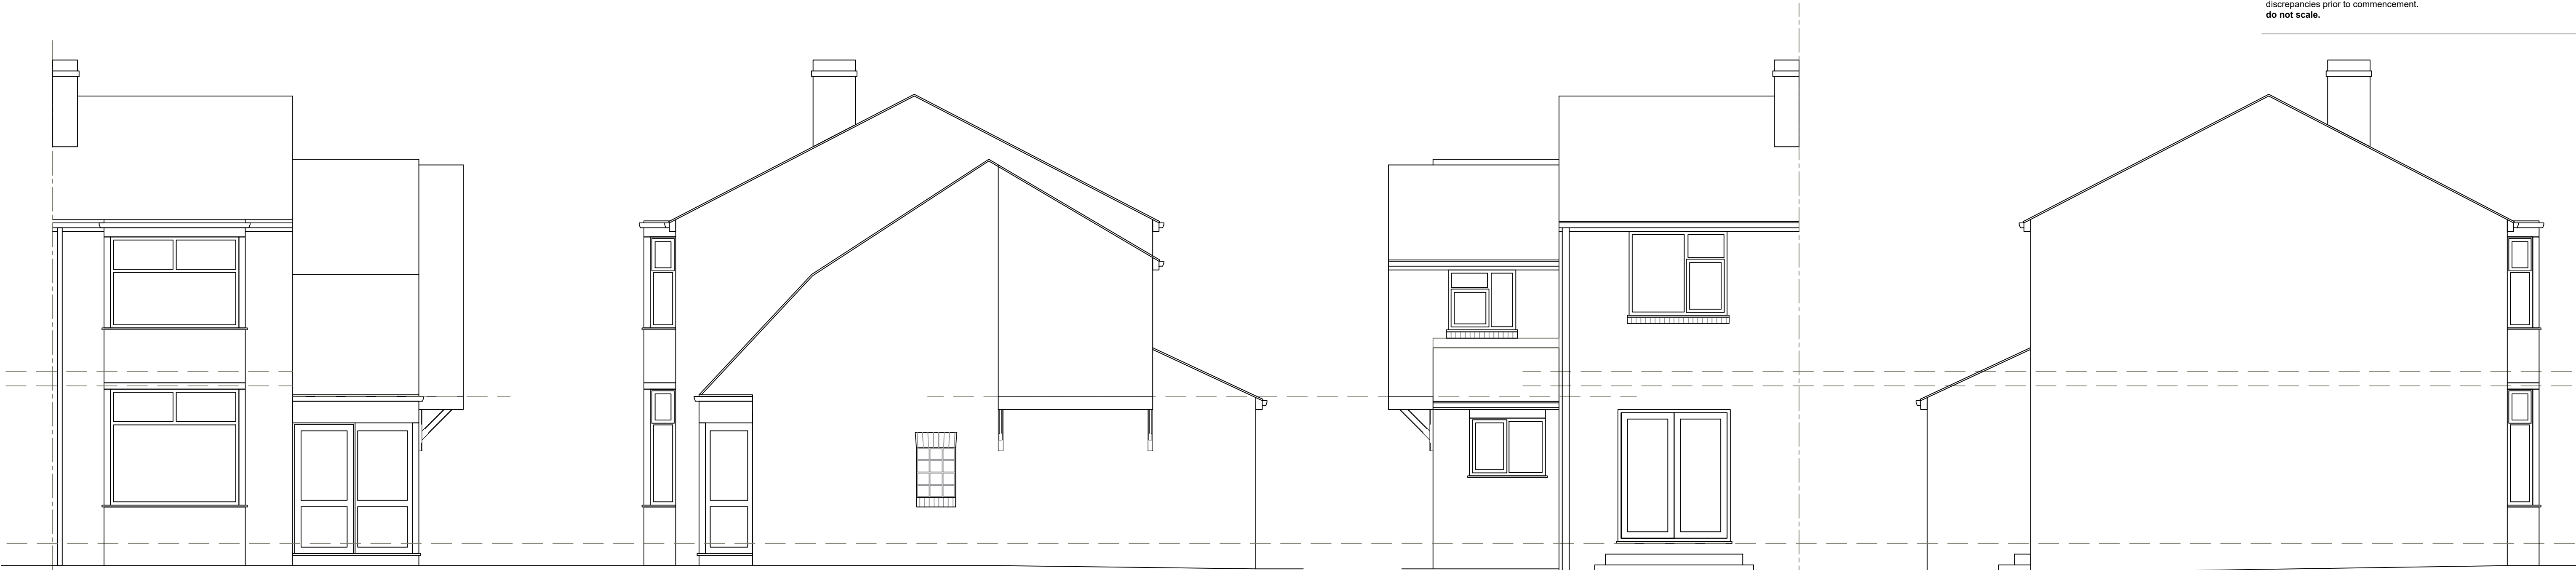


Existing Front Elevation
Scale 1:50


Existing Side Elevation
Scale 1:50

Existing Rear Elevation
Scale 1:50


Existing Side Elevation
Scale 1:50

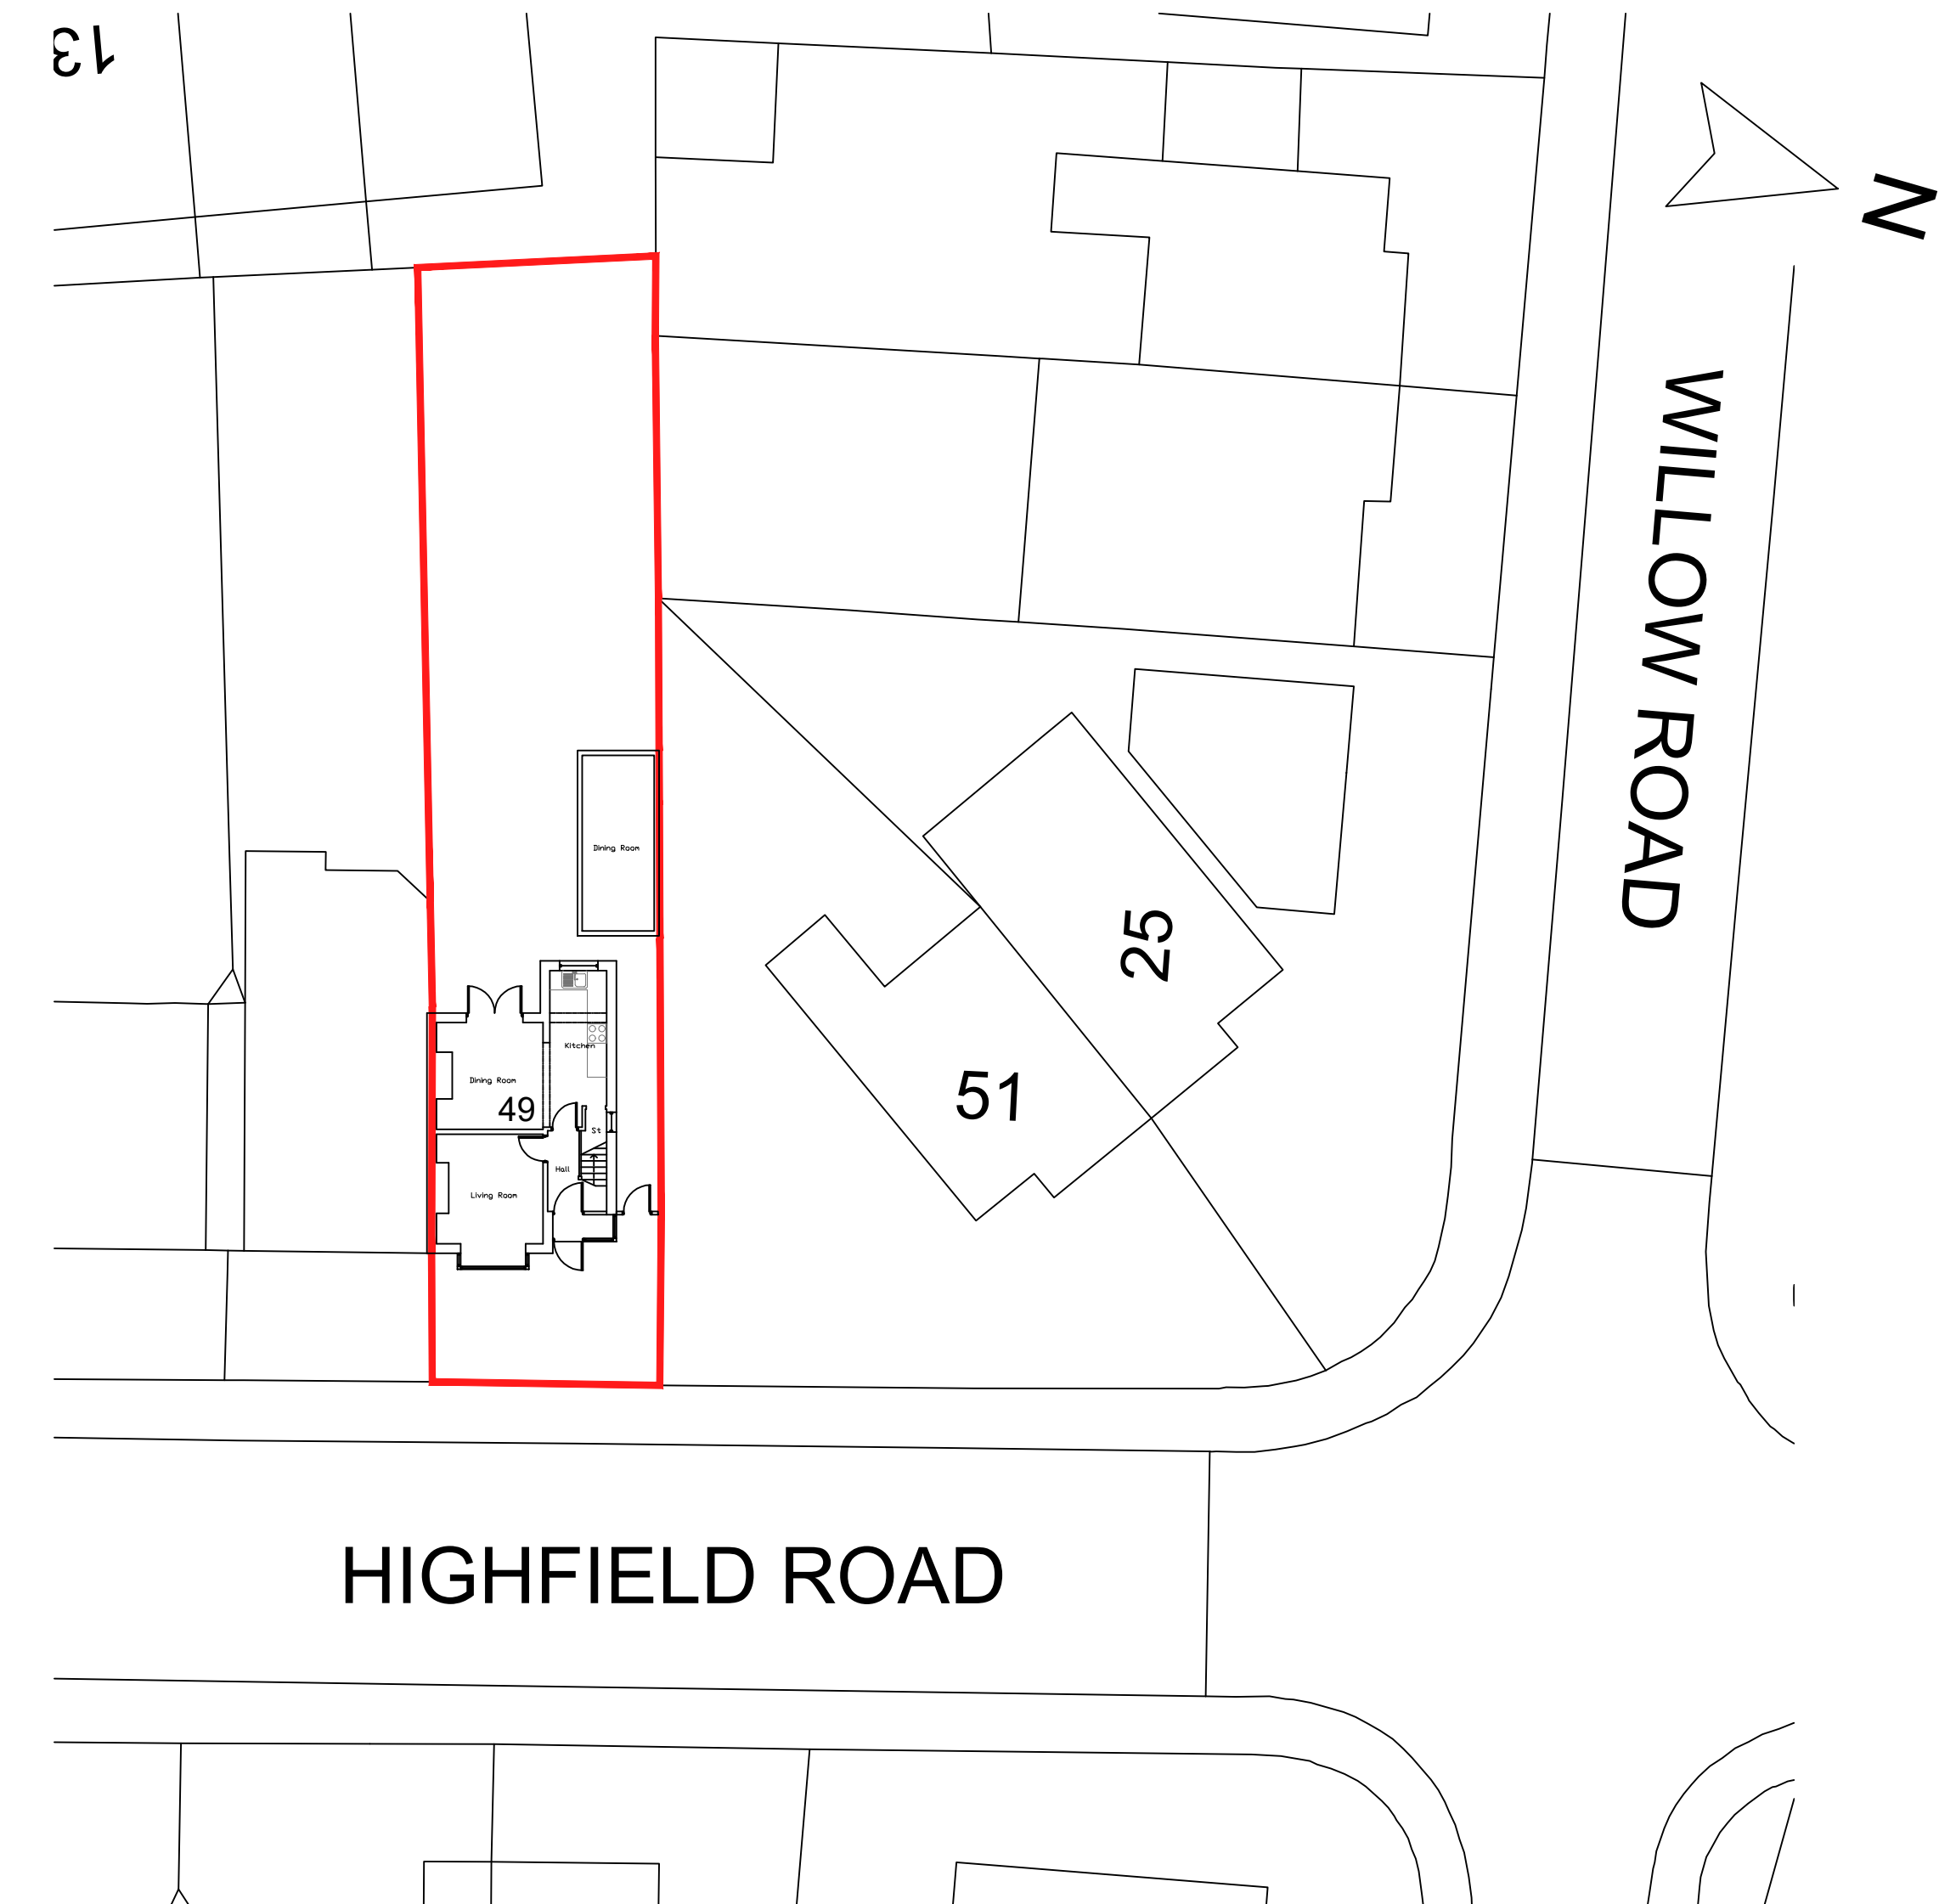



Existing Site Plan
Scale 1:200

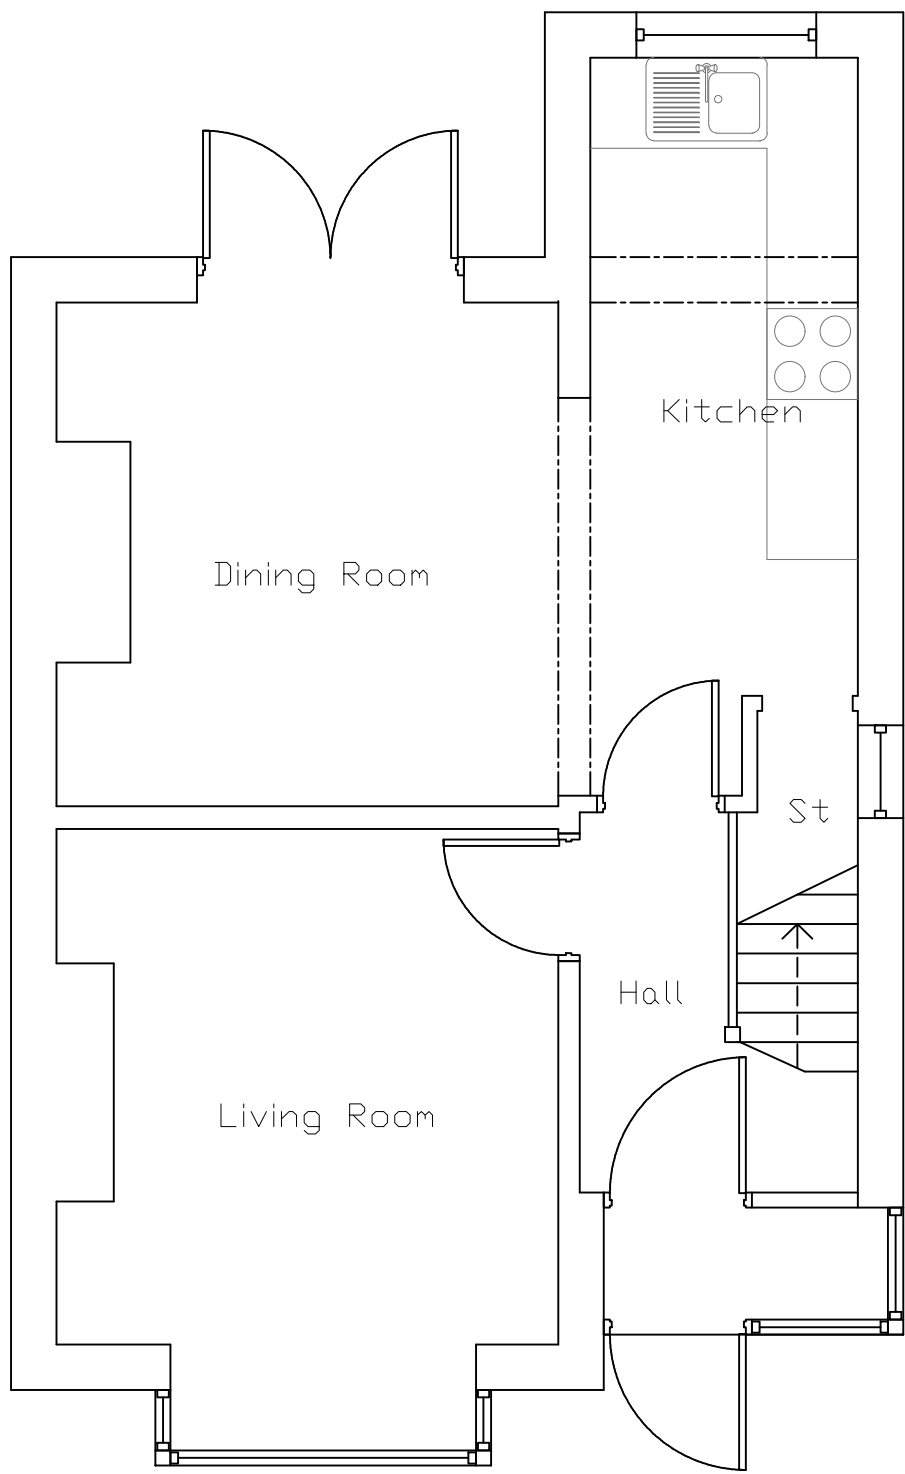

Existing Ground Floor Plan
Scale 1:50

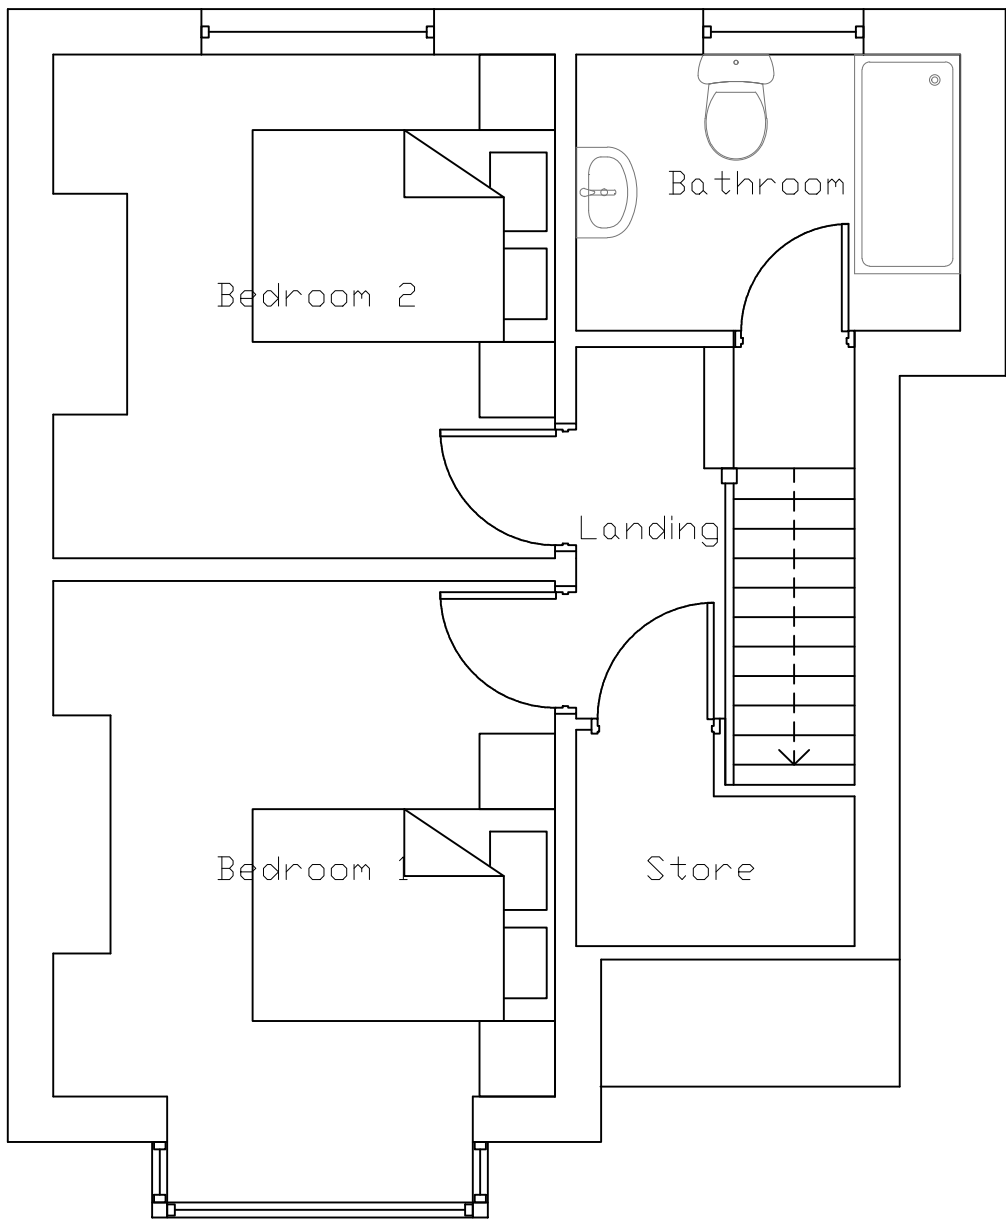

Existing First Floor Plan
Scale 1:50

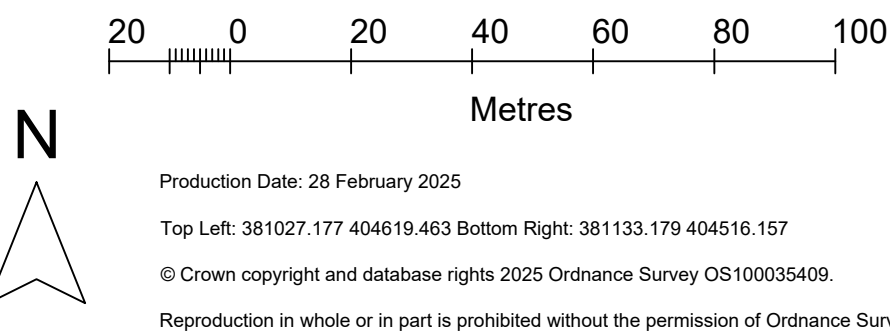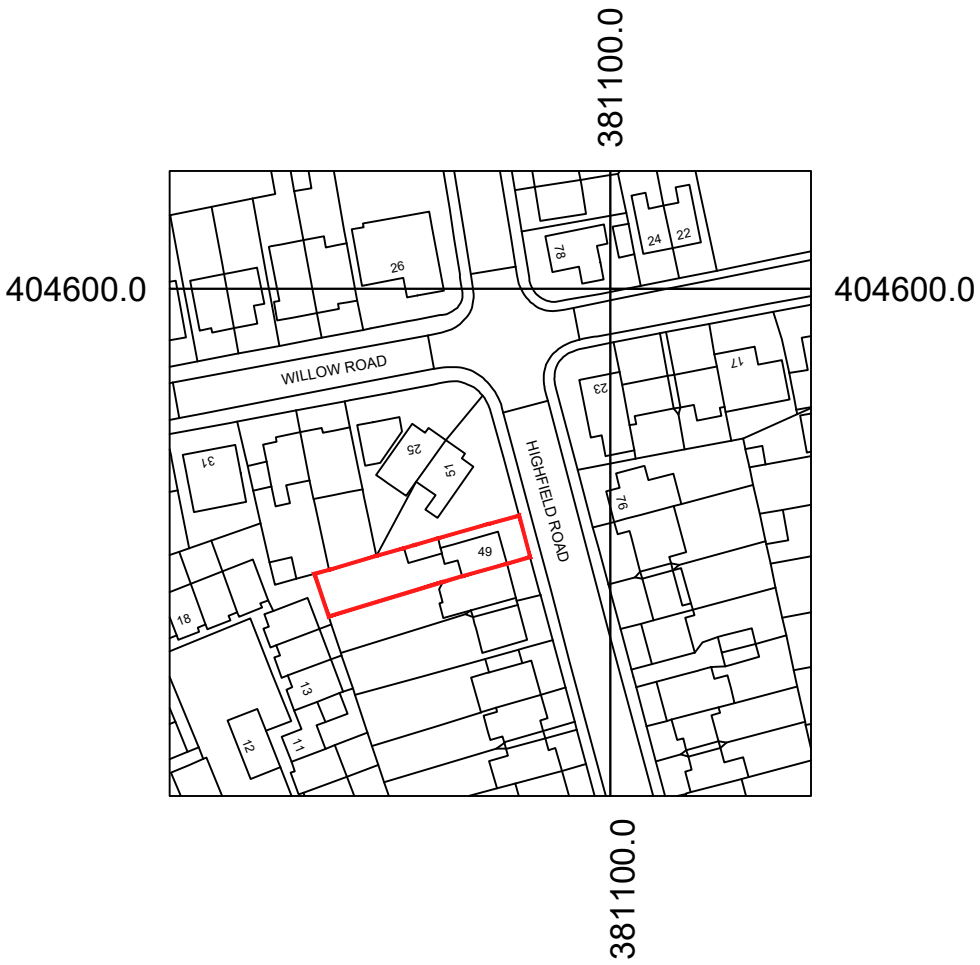

Location Plan
Scale 1:1250

ALL STEEL WORK SIZES AND DESIGN TO BE
CONFIRM BY ENGINEER BEFORE
COMMENCEMENT OF WORK

rev:	date:	comment(s):	name:	check:
status: PLANNING				
client: Mr and Mrs Downs, 49 Highfield Road, Prestwich, M25 3AQ				
job: Proposed Side Extension				
title: Details as Existing				
drawn: SN	date:	scale @a1: A/N		
job no: 349	drg no: P-01		Rev -	