



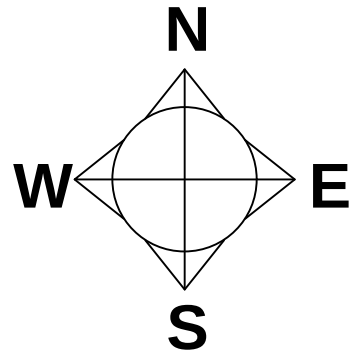

Ordnance Survey (c) Crown Copyright 2022. All rights reserved. Licence number 100022432

Site location plan 1:1250

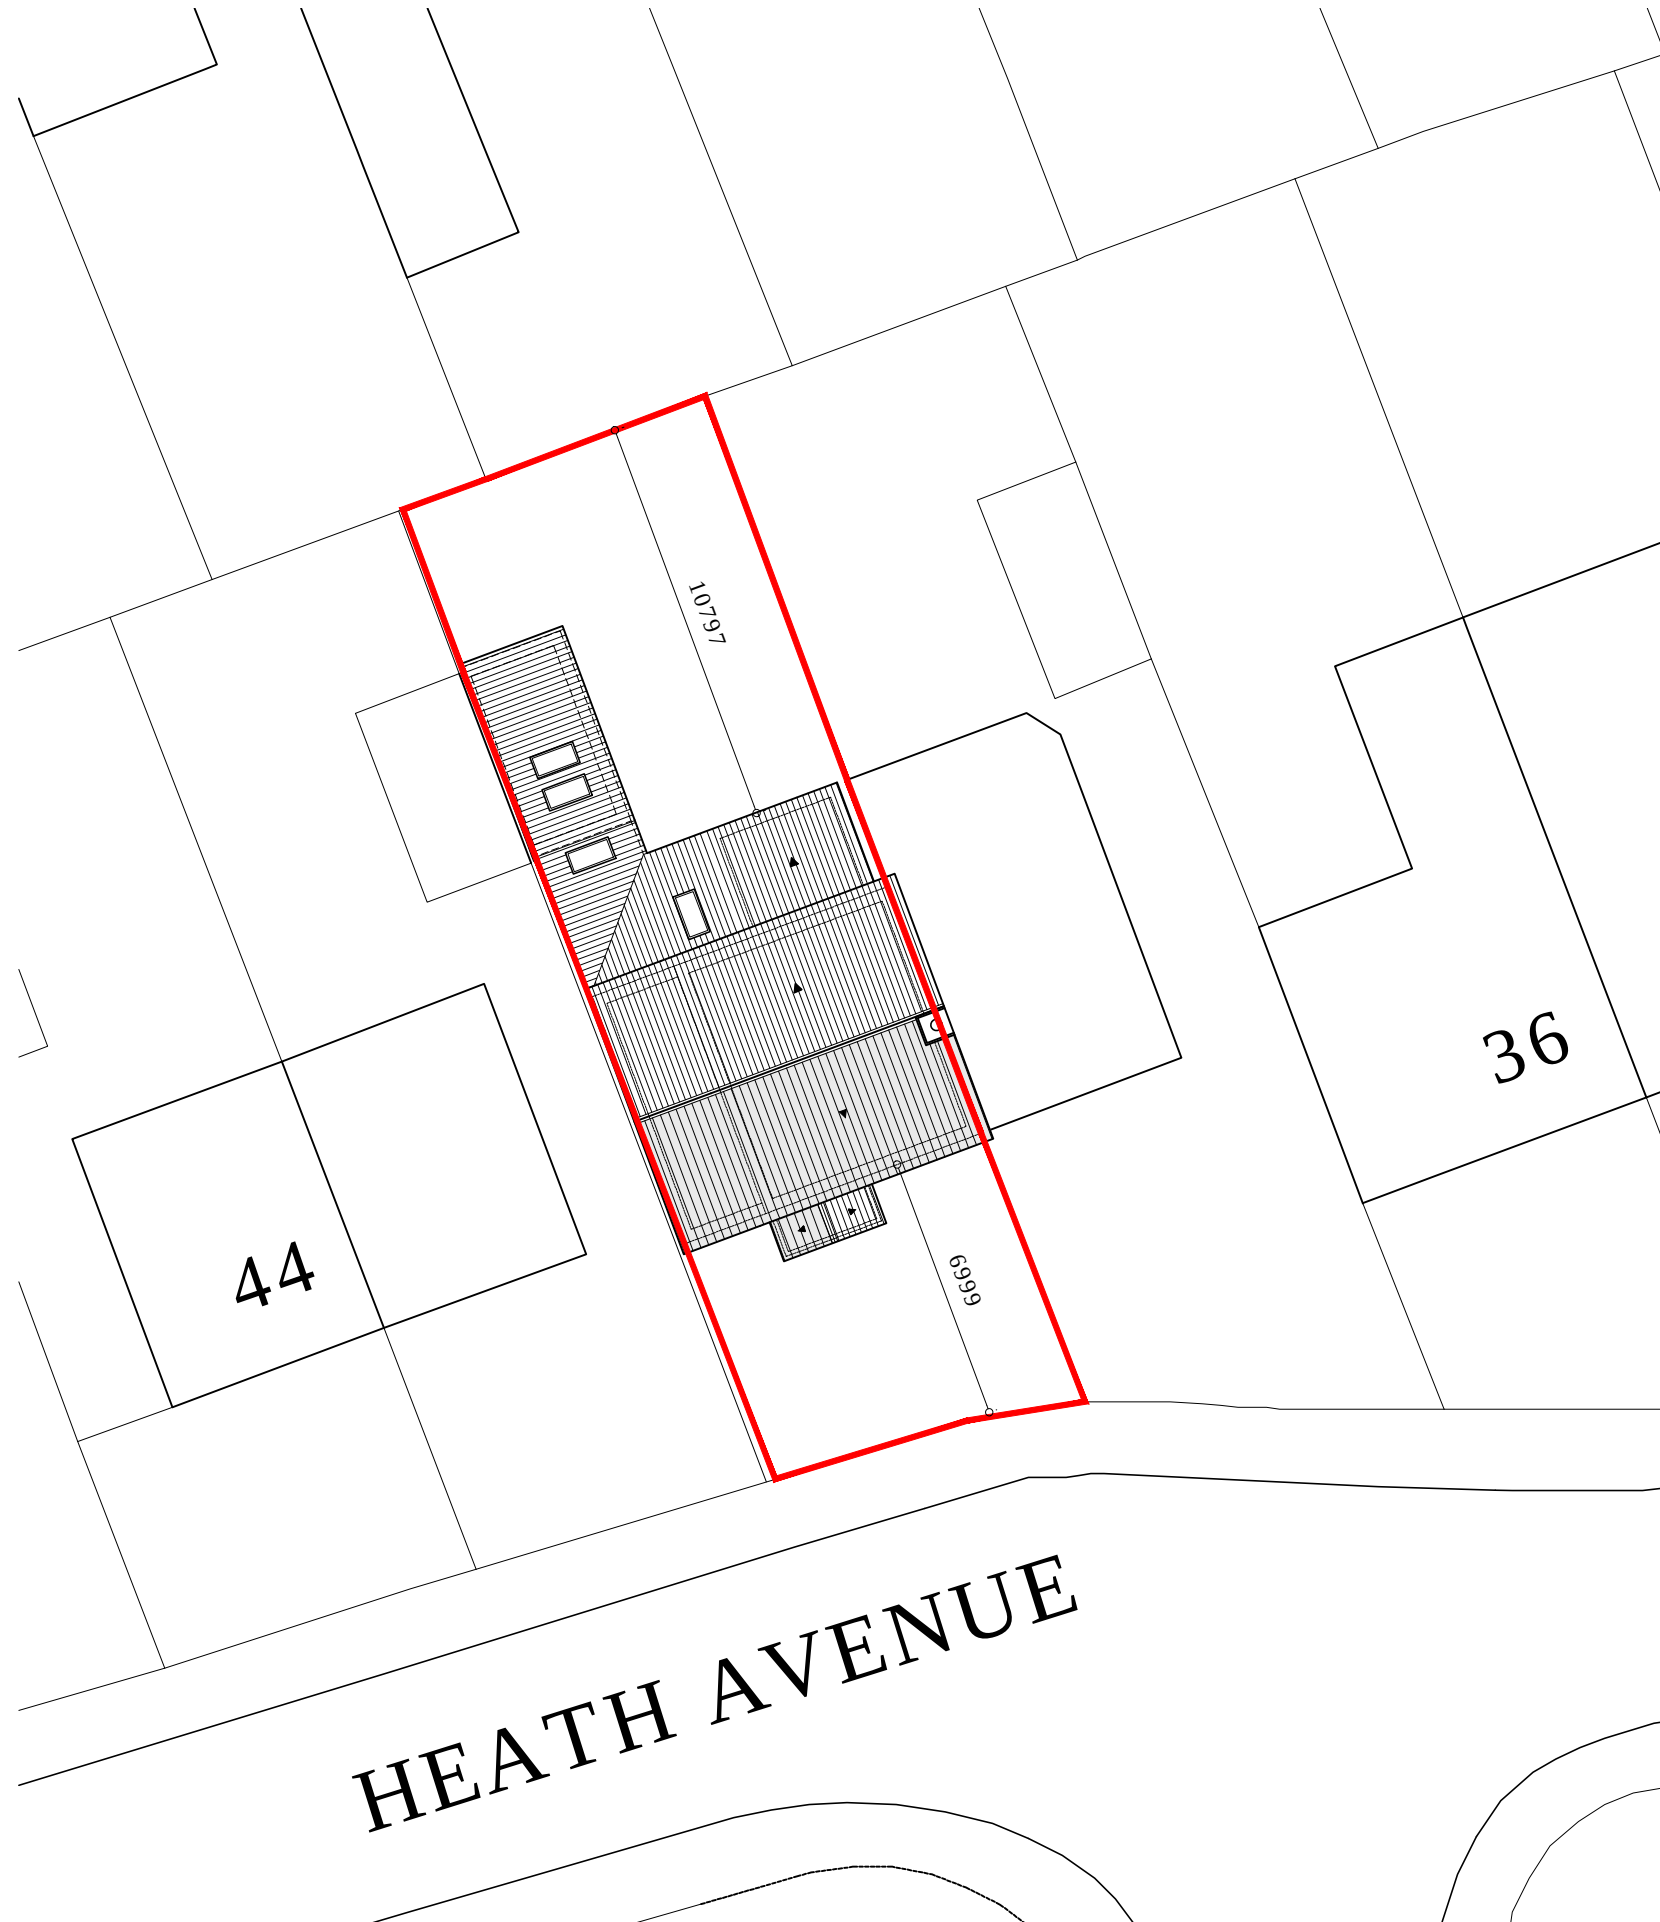

Block plan 1:200

LUM
LUMITEKTON

U93 - P01

Revisions

revision	date	comments
-	-	-

Job Title

Two storey side extension, single storey rear extension and porch modified

Site Address

40 Heath Avenue,
Ramsbottom, Bury, BL0 9UN

Drawing Title

Site plans

Scale

As shown @ A3

Date

18.07.2022

Drawn

uf

A. 275a Upper Brook St
Manchester
M13 0HR

T. 07894401574
E. umar@lumitekton.com