
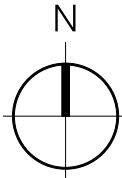


THIS DRAWING IS PROTECTED BY COPYRIGHT AND MUST NOT BE COPIED OR REPRODUCED WITHOUT THE WRITTEN CONSENT OF RGP PARTNERSHIP LIMITED. NO DIMENSIONS ARE TO BE SCALED FROM THIS DRAWING. ALL DIMENSIONS AND SIZES TO BE CHECKED ON SITE. NORTH POINTS SHOWN ARE INDICATIVE. ©

SITE SPECIFIC HAZARDS


IN ACCORDANCE WITH THE REQUIREMENTS OF THE CDM REGULATIONS 2015 THE FOLLOWING SIGNIFICANT RESIDUAL HAZARDS HAVE NOT BEEN DESIGNED OUT OF THIS PROJECT AND MUST BE TAKEN INTO CONSIDERATION BY CONTRACTORS PLANNING TO UNDERTAKE THE WORKS SHOWN ON THIS DRAWING:

SCALE 1:500

 

APPLICATION BOUNDARY

OTHER LAND OWNED BY APPLICANT

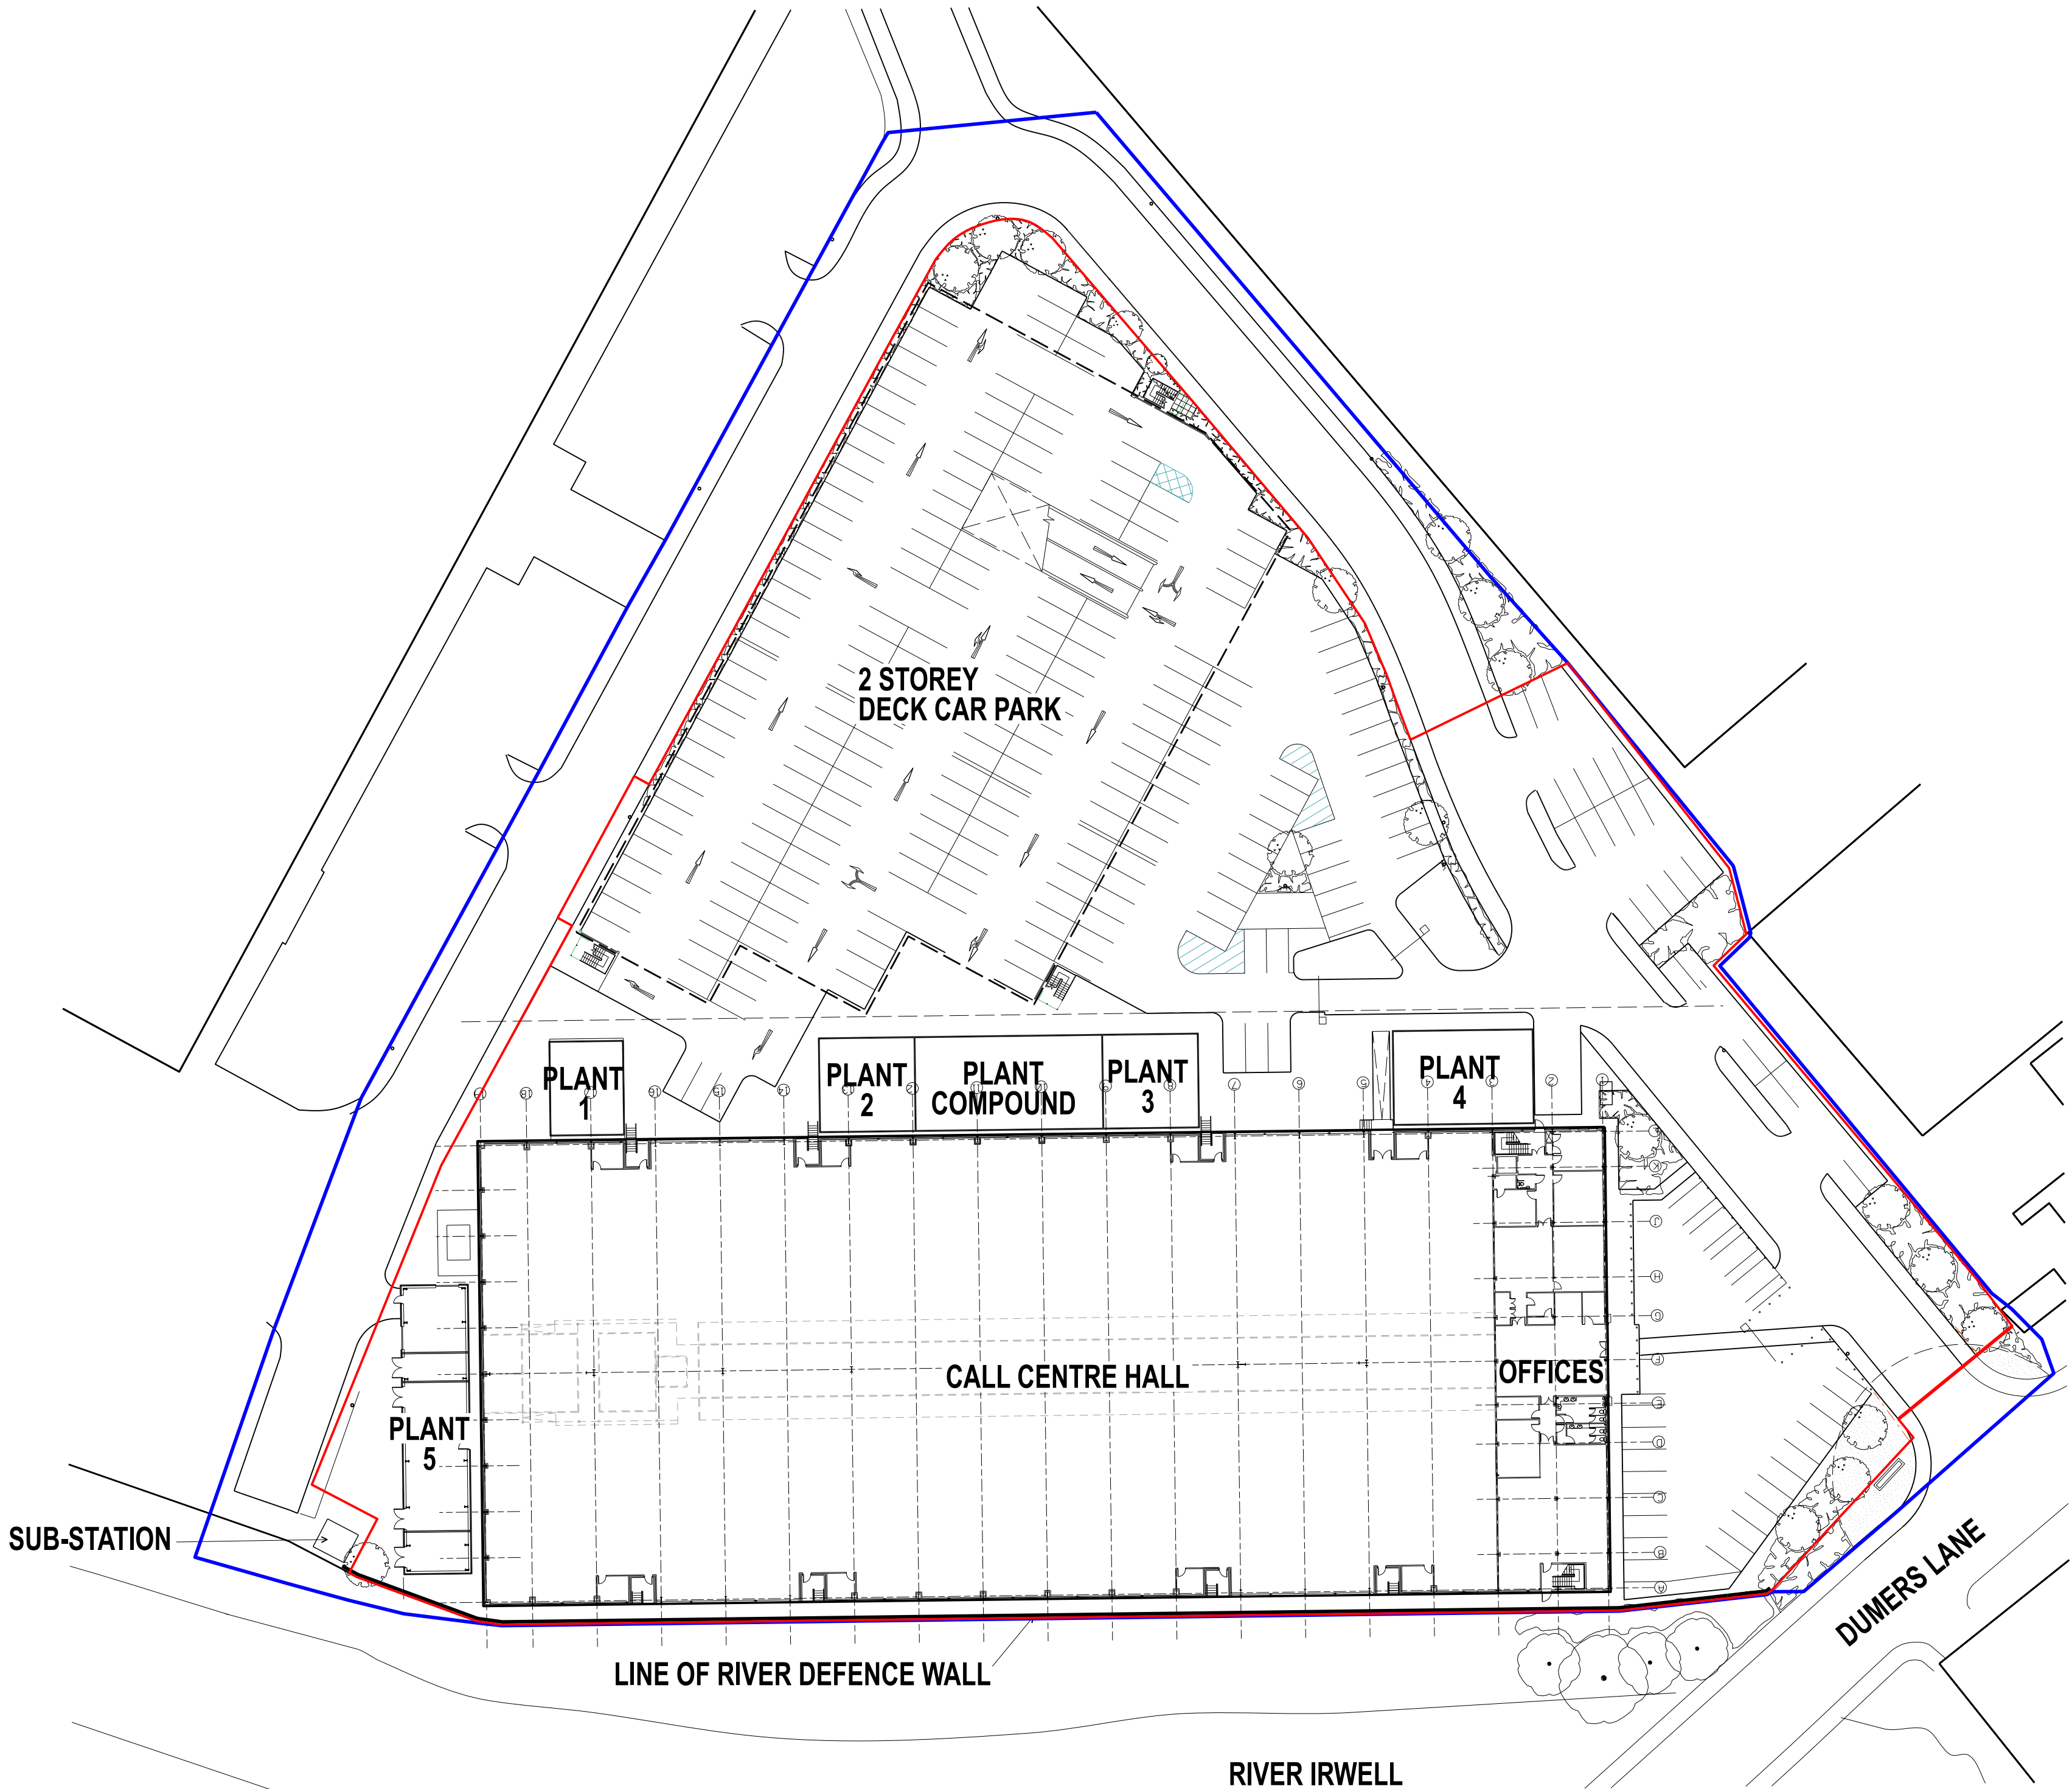

REV.D 29.07.22	OWNERSHIP BOUNDARY LINE ADDED	NE
REV.C 26.07.22	BOUNDARY LINE UPDATED	NE
REV.A 29.06.22	PROJECT DETAILS UPDATED	NE
REV.A 15.06.22	PROJECT DETAILS UPDATED	AJP
REV.	DATE	NOTES

CLIENT / PROJECT
DUMERS LANE LTD.
C/O DWYER ASSET MANAGEMENT LTD.
FORMER CALL CENTRE, DUMERS LANE, BURY
DRAWING TITLE
EXISTING SITE PLAN

STATUS FOR INFORMATION

DATE	DRAWN	SCALE @ A2
31.05:22	NE	1:500

PROJECT NUMBER	UNIT / BLOCK	CI / SFB CODE	TYPE & NUMBER	REVISION LETTER
11392	EX	L01	D	

Site Location Plans	L	GA Plans	P	Elevations	E
Sections	S	Details	D	Prefix: Colour	C

THE RATCLIFFE GROVES PARTNERSHIP
MANCHESTER
105 MANCHESTER ROAD
BURY LANCASHIRE BL9 0TD
T. 0161 797 6000 E. manchester@rgp.uk.com
www.rgp.uk.com

LONDON
19 BEDFORD ROW
LONDON WC1R 4EB
T. 020 7600 6666 E. london@rgp.uk.com

