
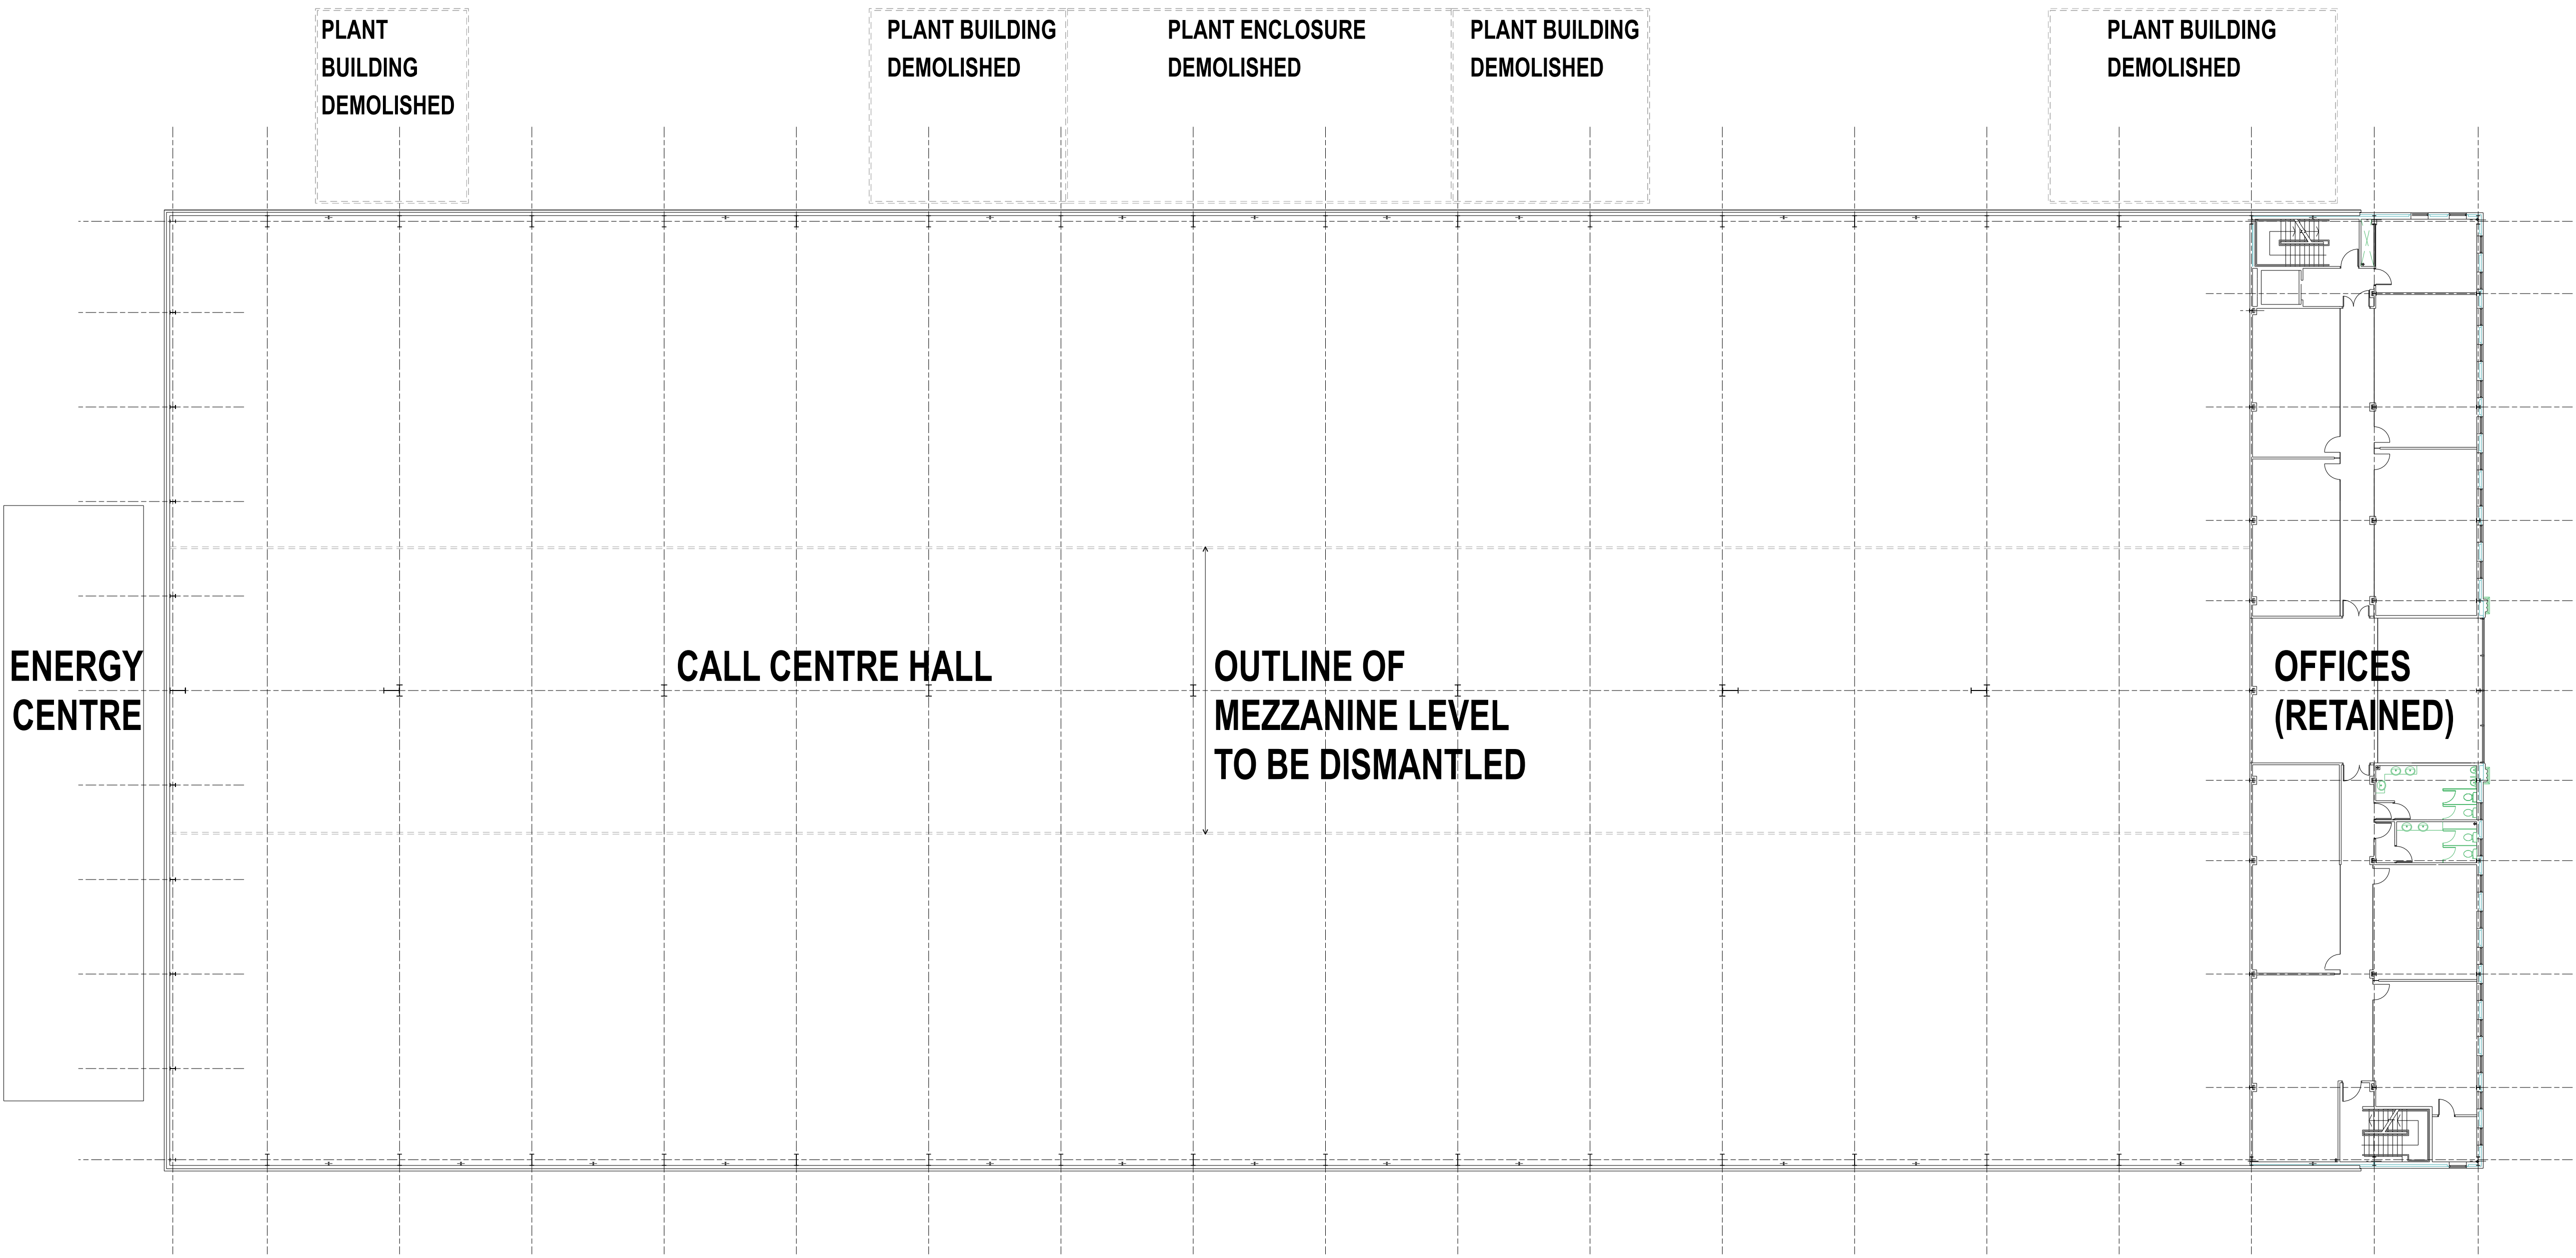


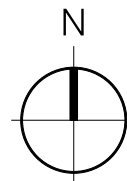

REV.	DATE	NOTES	INIT.
------	------	-------	-------

CLIENT / PROJECT
DUMERS LANE LTD.
C/O DWYER ASSET MANAGEMENT LTD.
FORMER CALL CENTRE, DUMERS LANE, BURY

DRAWING TITLE
EXISTING FIRST FLOOR PLAN
POST DEMOLITION

STATUS
FOR INFORMATION

DATE	DRAWN	SCALE @ A1
21:07:22	NE	1:200

PROJECT NUMBER	UNIT / BLOCK	CL / SPS CODE	TYPE & NUMBER	REVISION LETTER
----------------	--------------	---------------	---------------	-----------------

DRAWING NO.	EX	P03
-------------	----	-----

Site Location Plans	L	GA Plans	P	Elevations	E
Sections	S	Details	D	Prints Colour	C

THE RATCLIFFE GROVES PARTNERSHIP
MANCHESTER
100 MANCHESTER ROAD
BURY LANCASHIRE BL9 6TD
www.rgp.co.uk

LONDON
19 BEDFORD ROW
LONDON WC1R 4ES
T: 020 7600 6666 E: london@rgp.co.uk

