

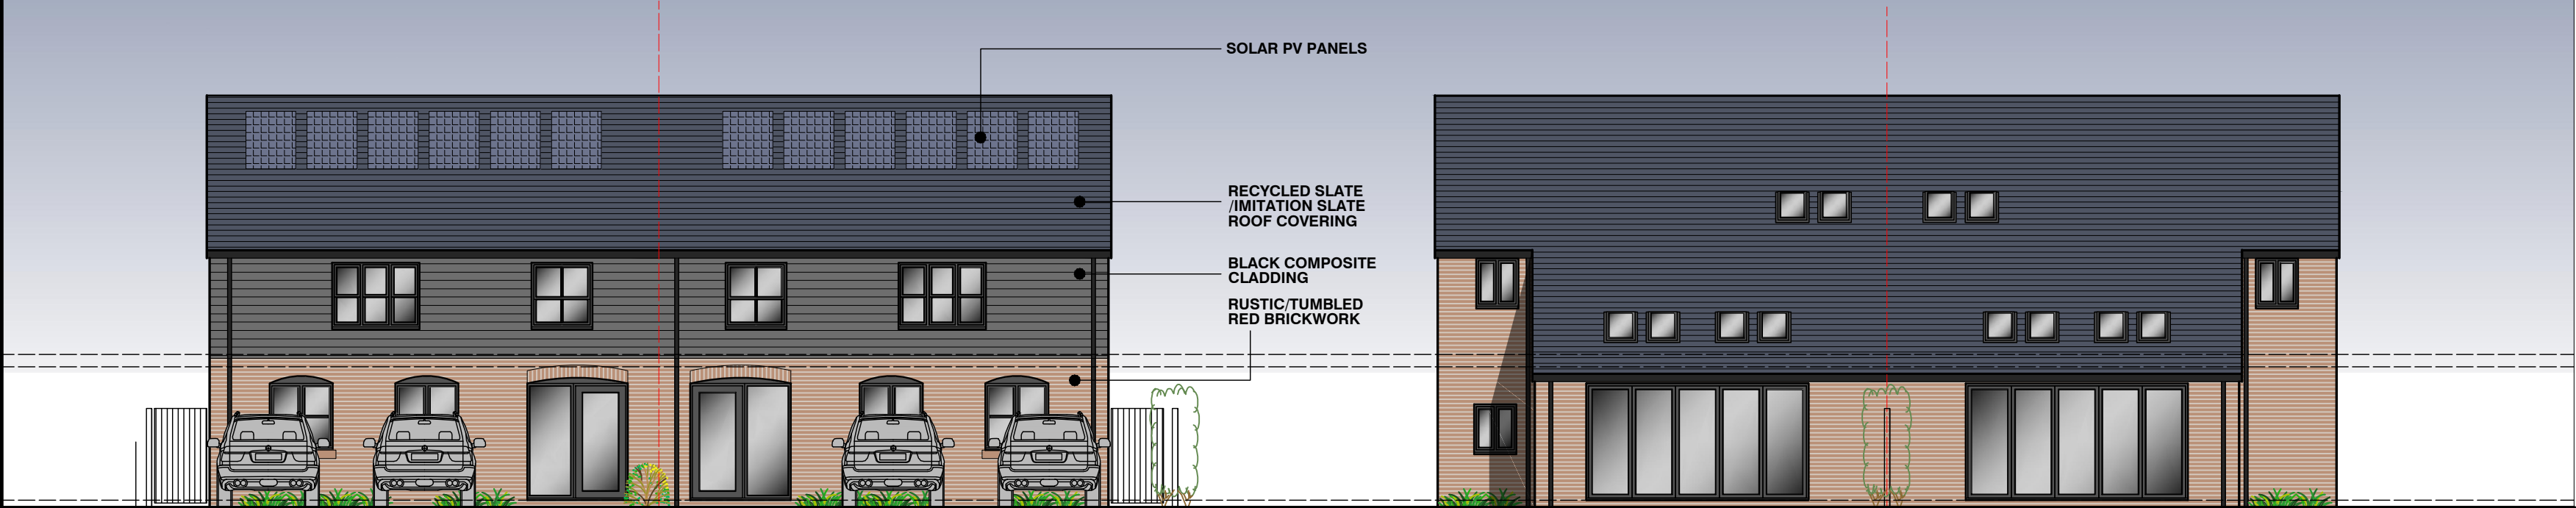


TYPE 2 - 3BED SEMI-DETACHED DWELLING 120sqm (1292sqft)
(TECHNICAL HOUSING STANDARDS 93sqm)

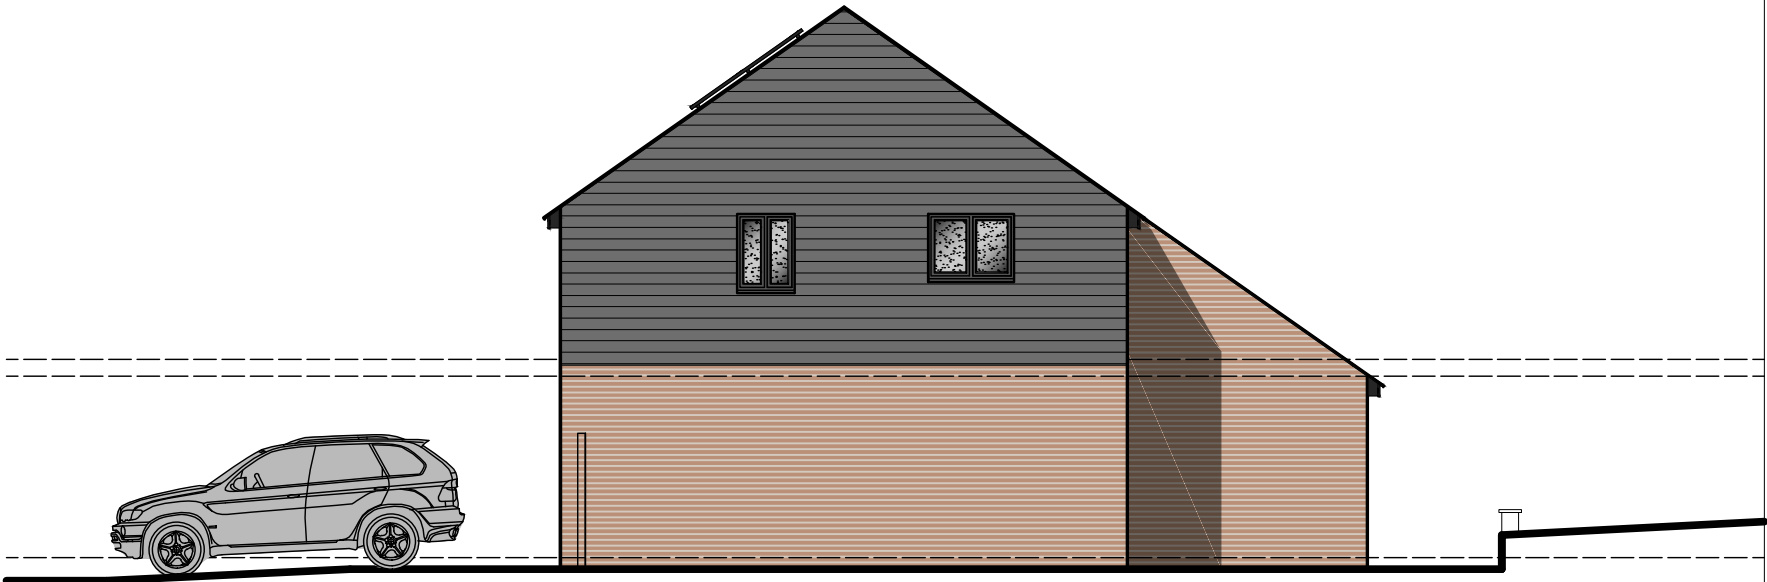


FRONT (SOUTH) ELEVATION


REAR (NORTH) ELEVATION

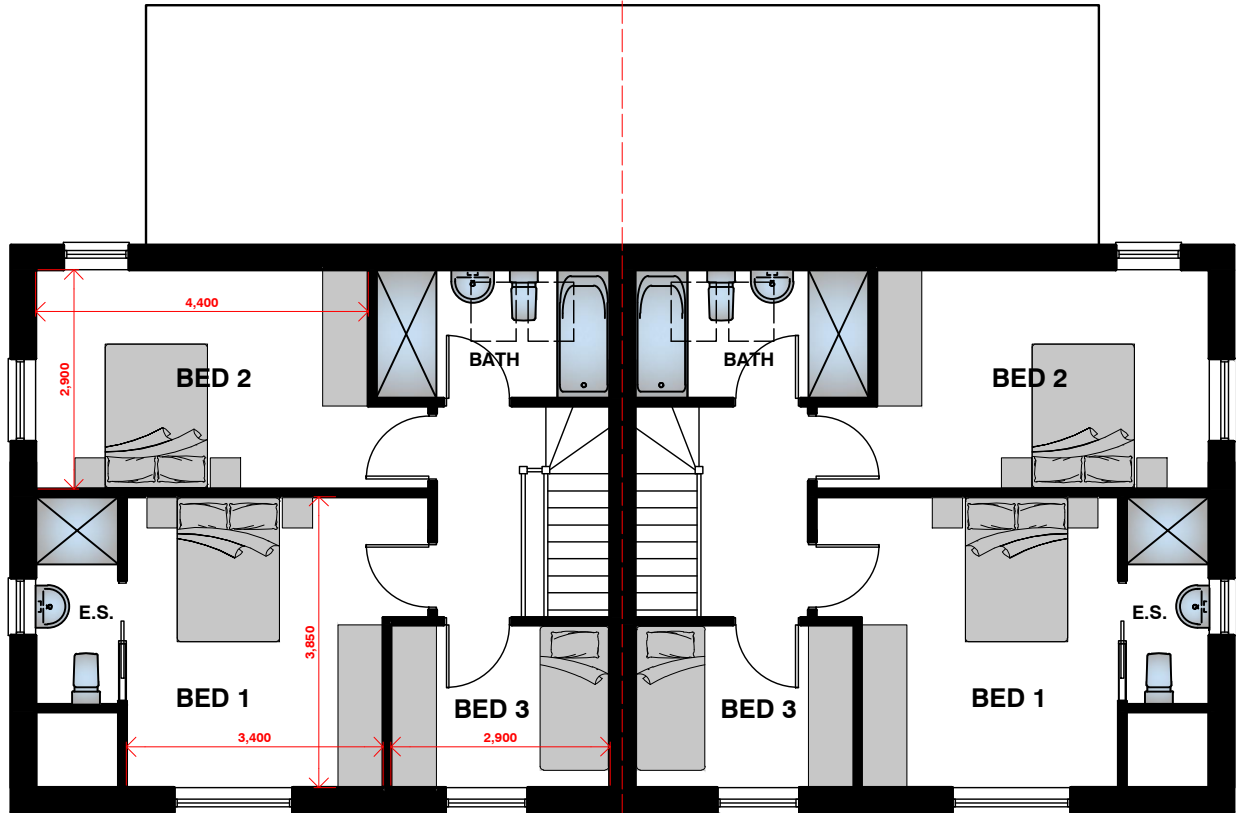


SIDE (EAST) ELEVATION

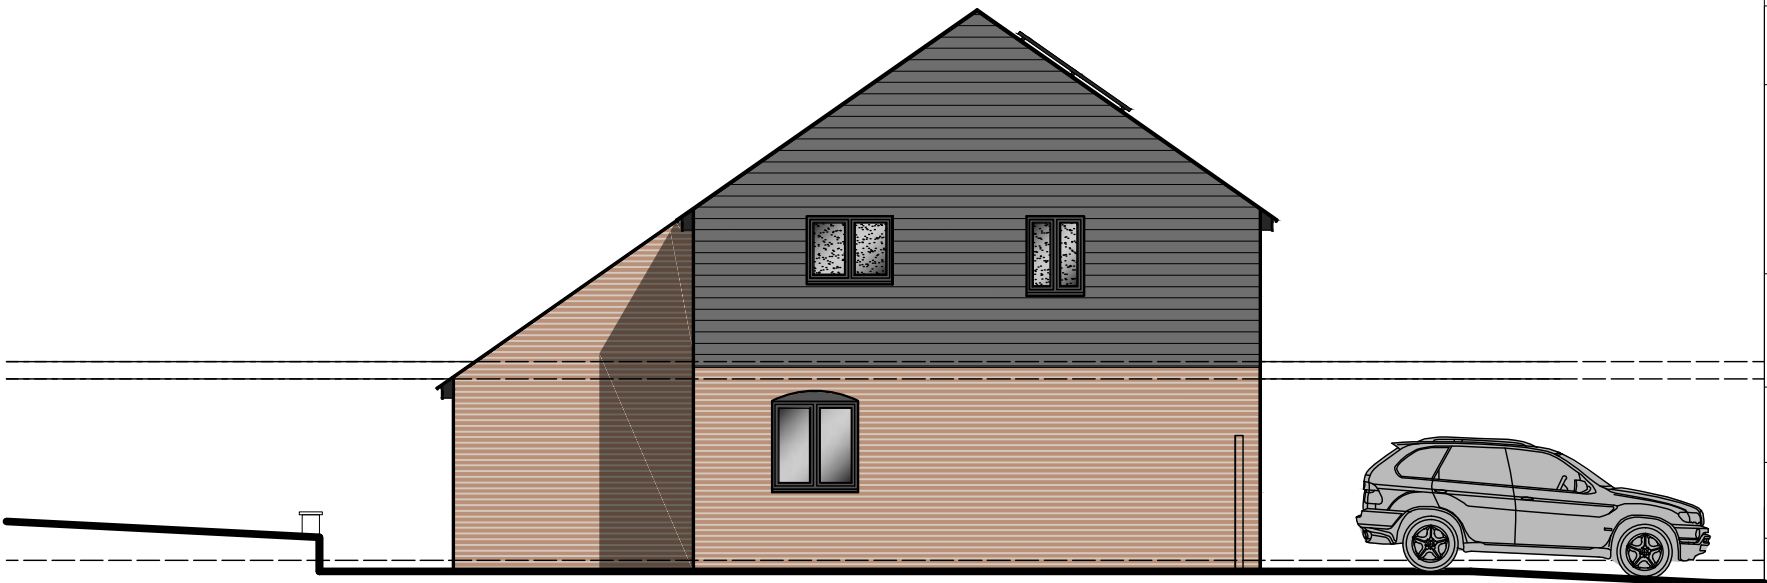

SIDE (WEST) ELEVATION

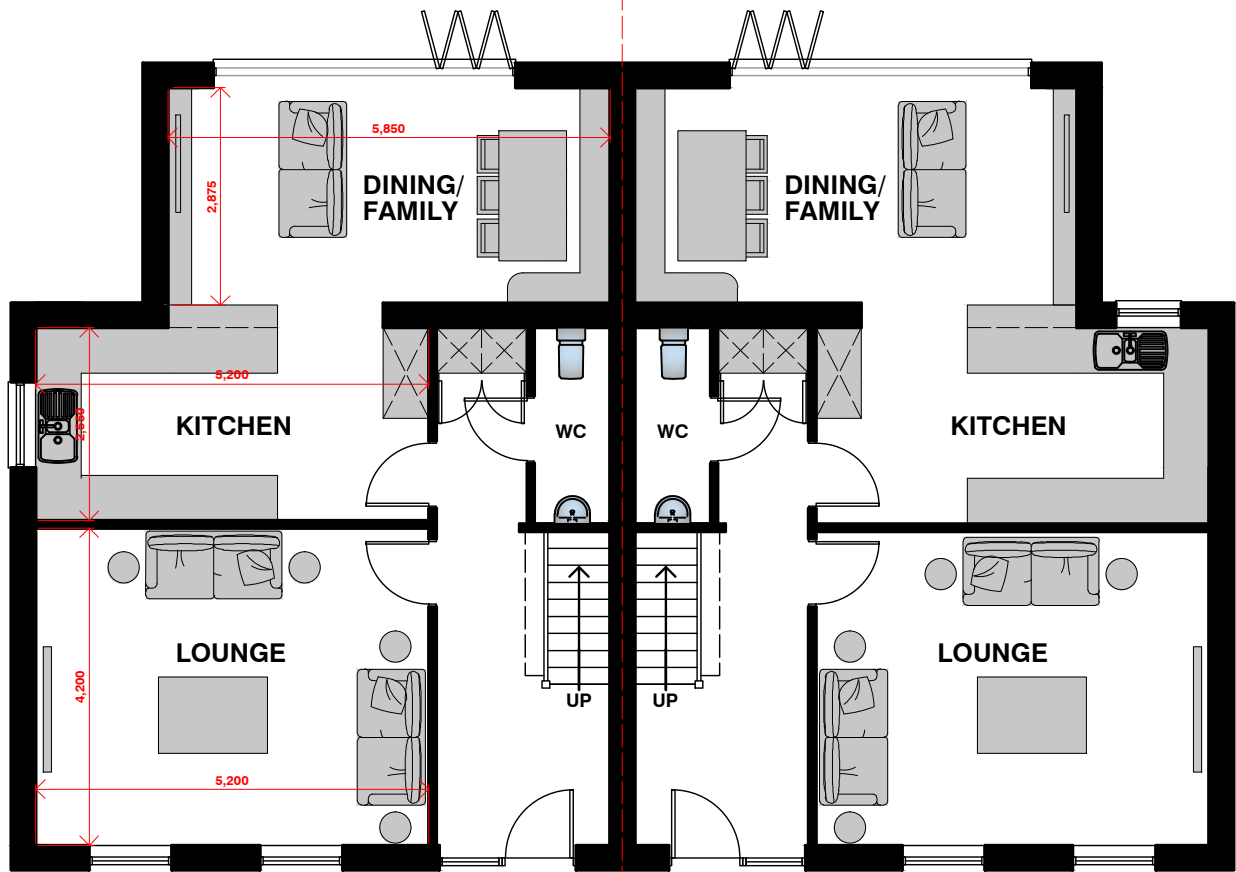

GROUND FLOOR PLAN

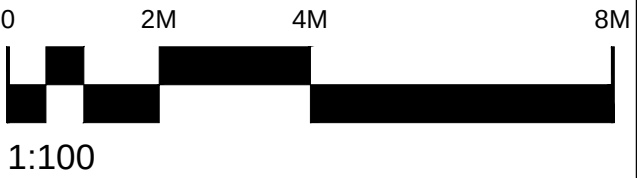

Revision	Date / Initials	Amendments
Client	MR K McMINN	
Project	RESIDENTIAL DEVELOPMENT STABLES AND EQUESTRIAN LAND AT HARDMAN STREET RADCLIFFE	
Drawing Title	PROPOSED SEMI DETACHED DWELLINGS	
Drawing No.	4313-24-13	Drawn By TPS
Scale	1:100 A2	Date 14 AUG 24
Issue	SKETCH DESIGN	



PETER DICKINSON ARCHITECTS LTD.
R.I.B.A.

169 Appley Lane North
Appley Bridge
Wigan
WN6 9DX
Tel. 01257 252203
Website www.peterdickinson.co.uk
E-mail admin@peterdickinson.co.uk