




Roof Level
Scale: 1 : 100

Existing roof light to be maintained

New roof lights to be maintained

Orange hatch area shows new additional extensions

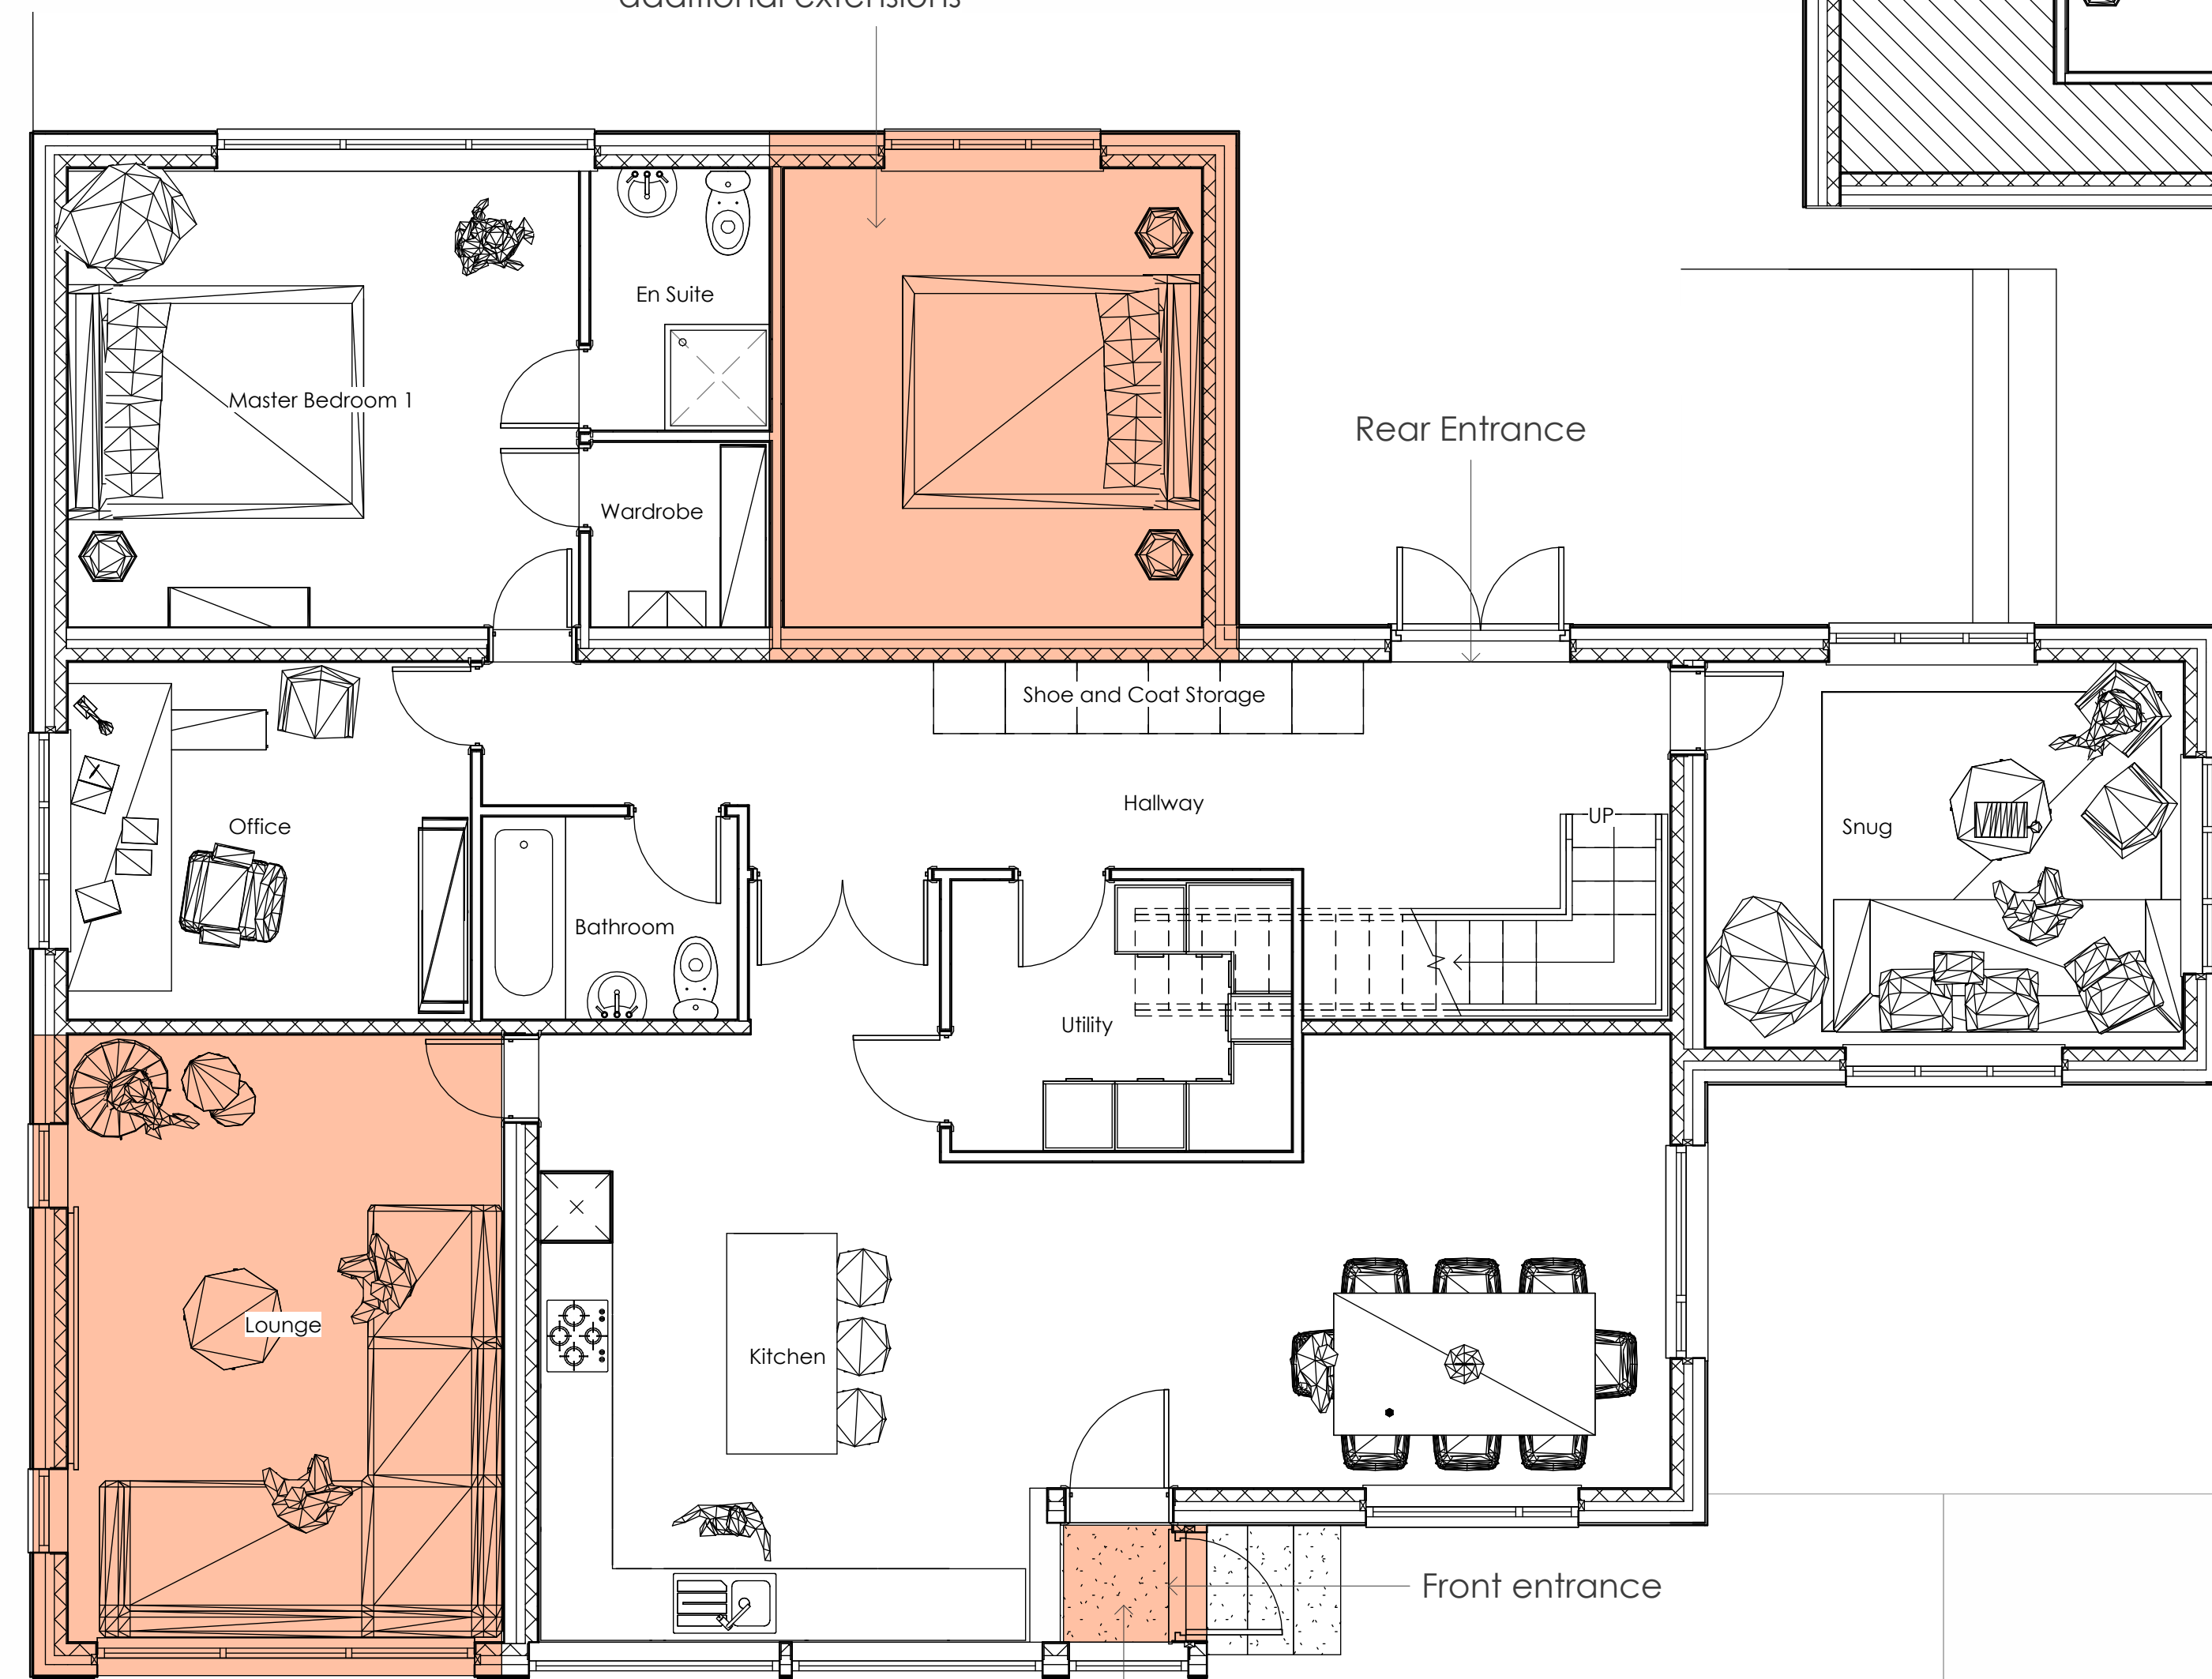


Proposed Ground Floor Plan
Scale: 1 : 50

New porch infill

Rear Entrance


Front entrance

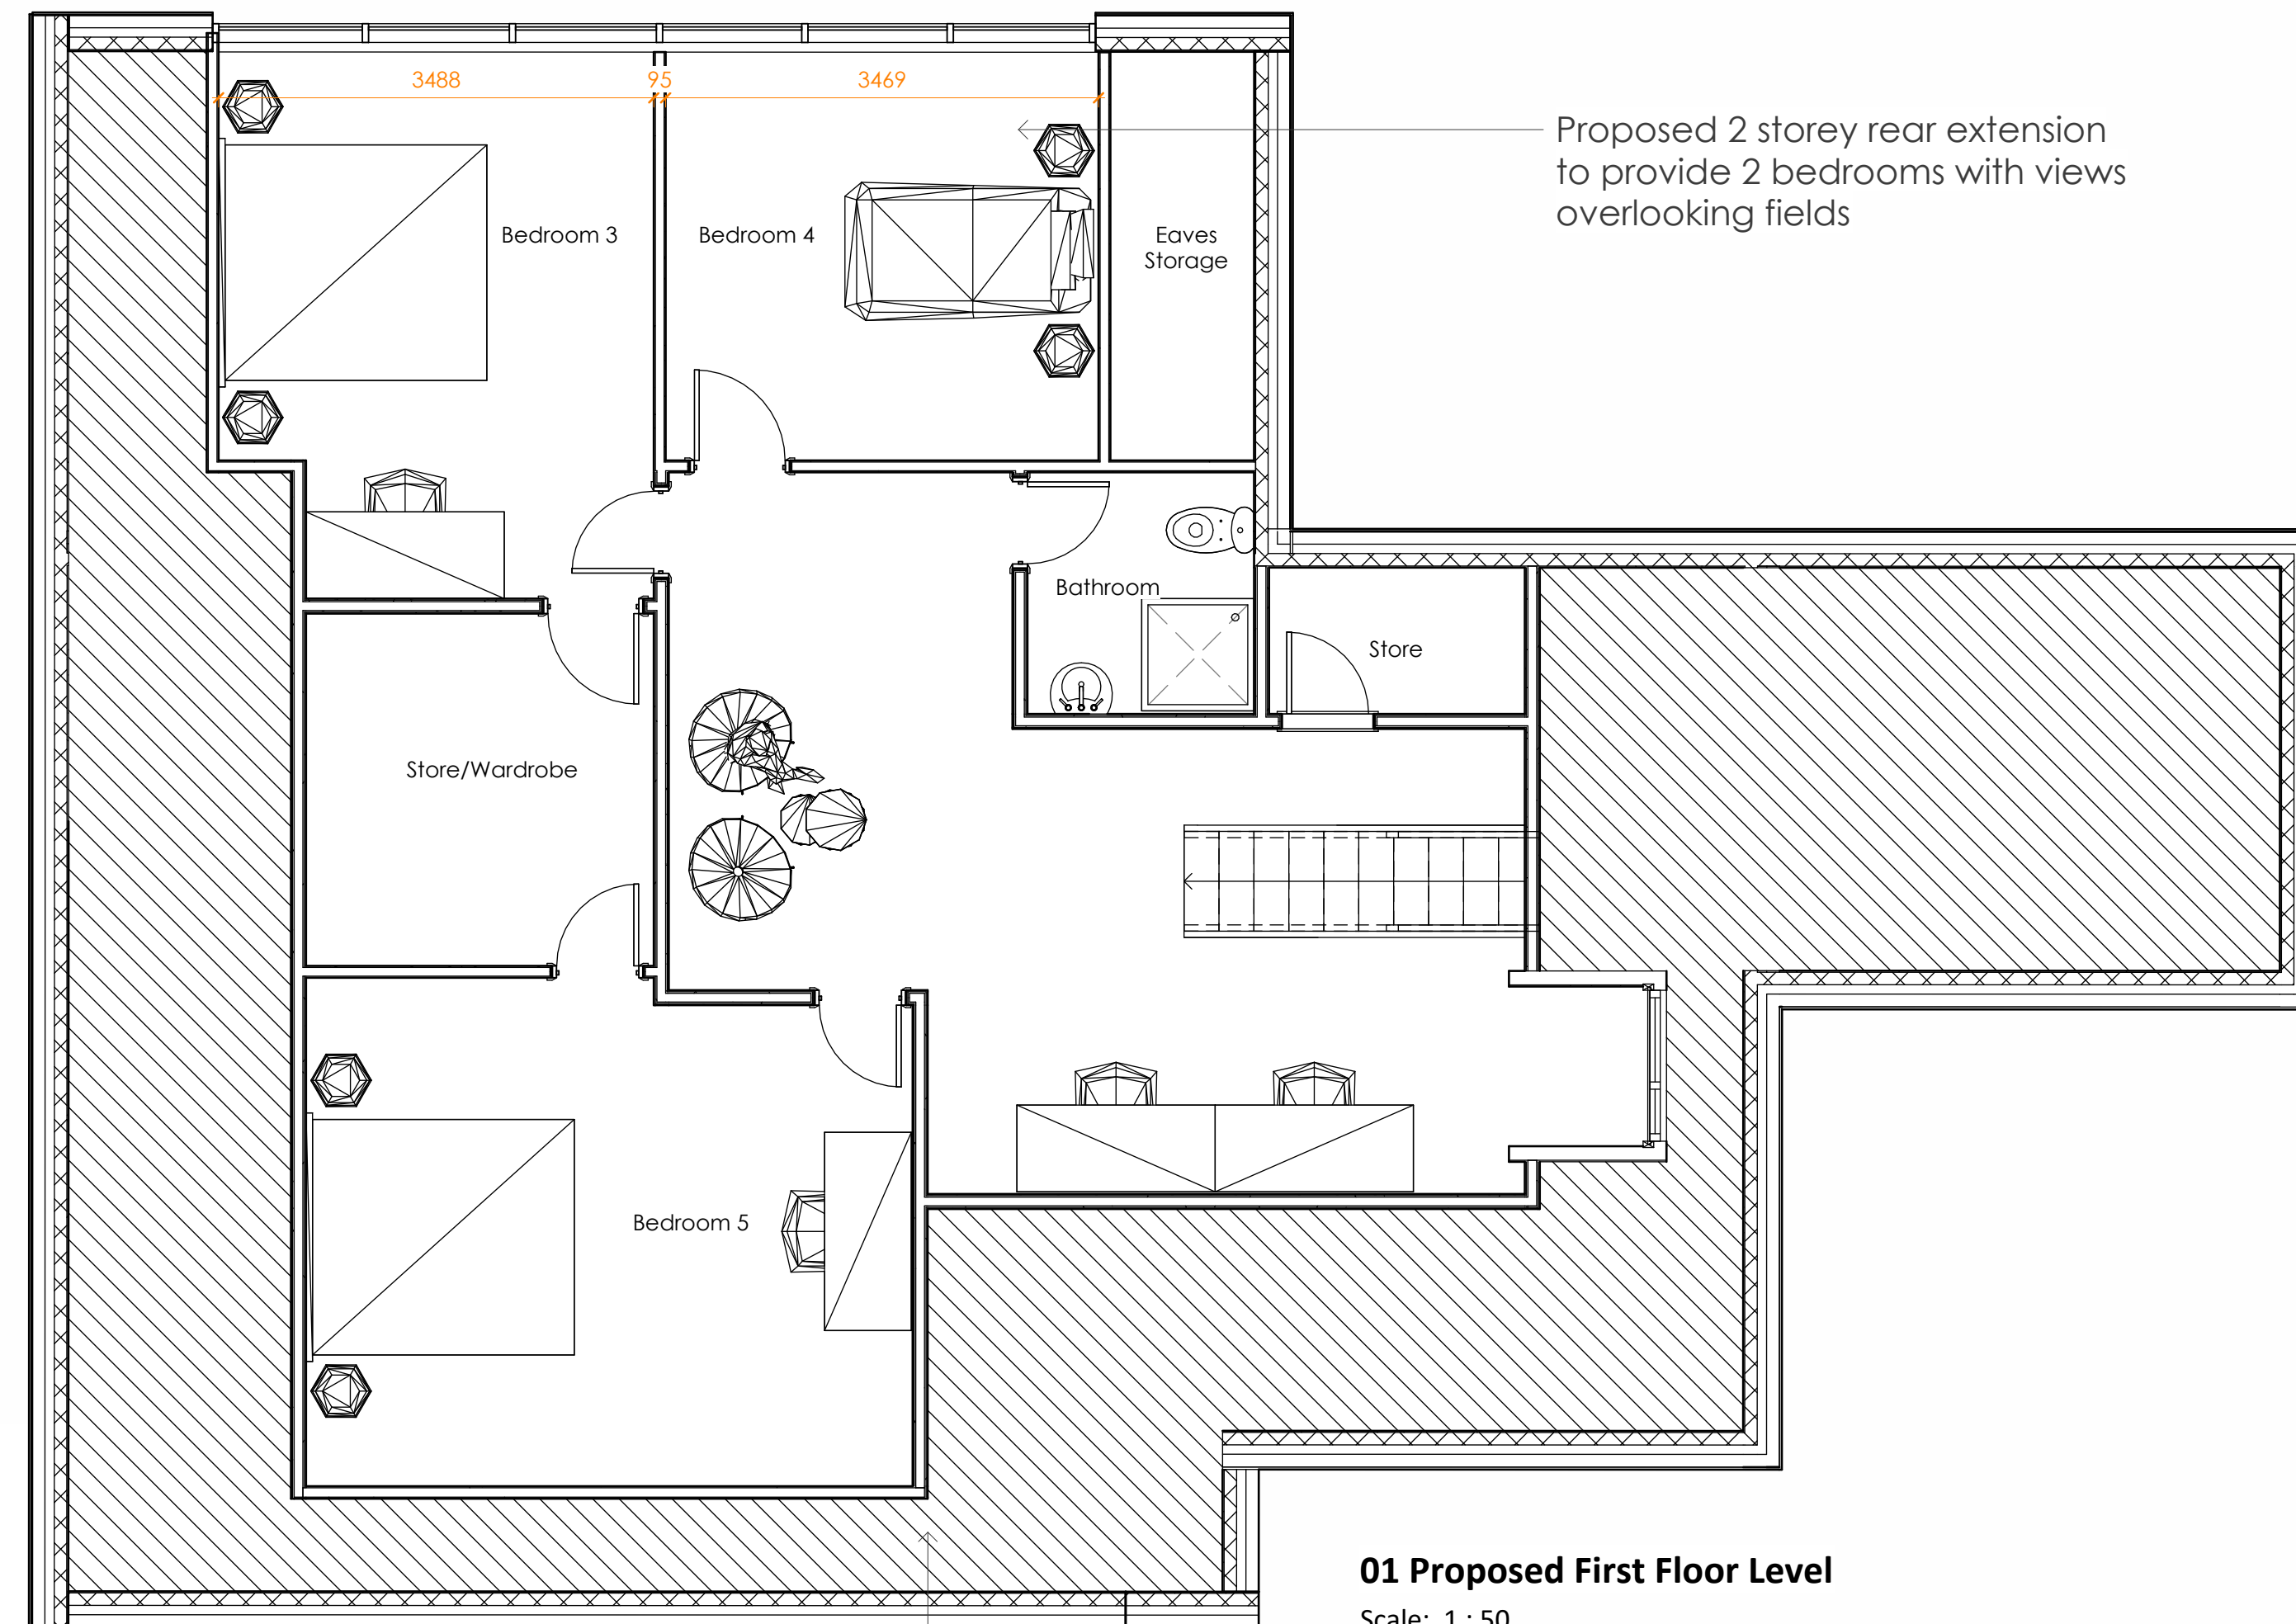

01 Proposed First Floor Level
Scale: 1 : 50

Proposed 2 storey rear extension to provide 2 bedrooms with views overlooking fields

Hatched zones indicate areas that have restricted head height

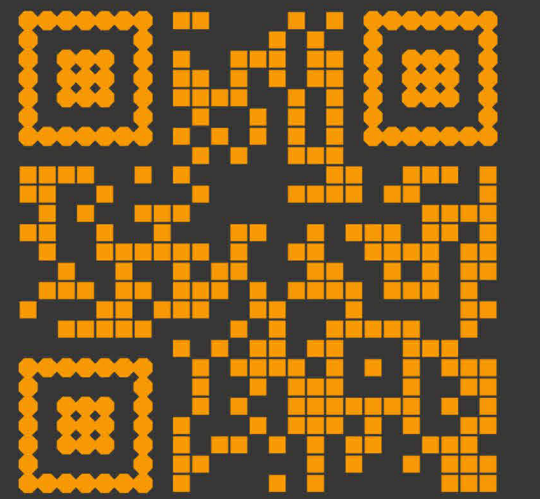

© Ideal Architects Limited
WWW.Ideal-Architects.co.uk
This Drawing & Design is the copyright of Ideal Architects Ltd and should not be reproduced without written consent.
Contractors are to check all levels & dimensions on site prior to site works commencing & report discrepancies to the Designers.
DO NOT SCALE FROM THIS DRAWING

Proposed Renovation Option 3 lifted roof ridge

Park Farm Bungalow

Rev	Description	Date
Rev	Description	Date

Client: Rachel Holt

Proposed Floor Plans & Roof Plan

(DR)A1.10

Revision

