




Copyright of this drawing is vested in BM Architectural and it must not be copied or reproduced without written consent. Figures dimensioned only are to be taken from this drawing. DO NOT SCALE OFF THIS DRAWING. — IF IN DOUBT, ASK.
All architects must visit the site and be responsible for taking and checking all dimensions relative to their work.
BM Architectural are to be advised of any variation between drawings and the conditions.
Electronic data drawings issued as 'read only' and should not be interrogated for measurement.
All dimensions and levels should be 'read only' from those values stated in text, on the drawings.

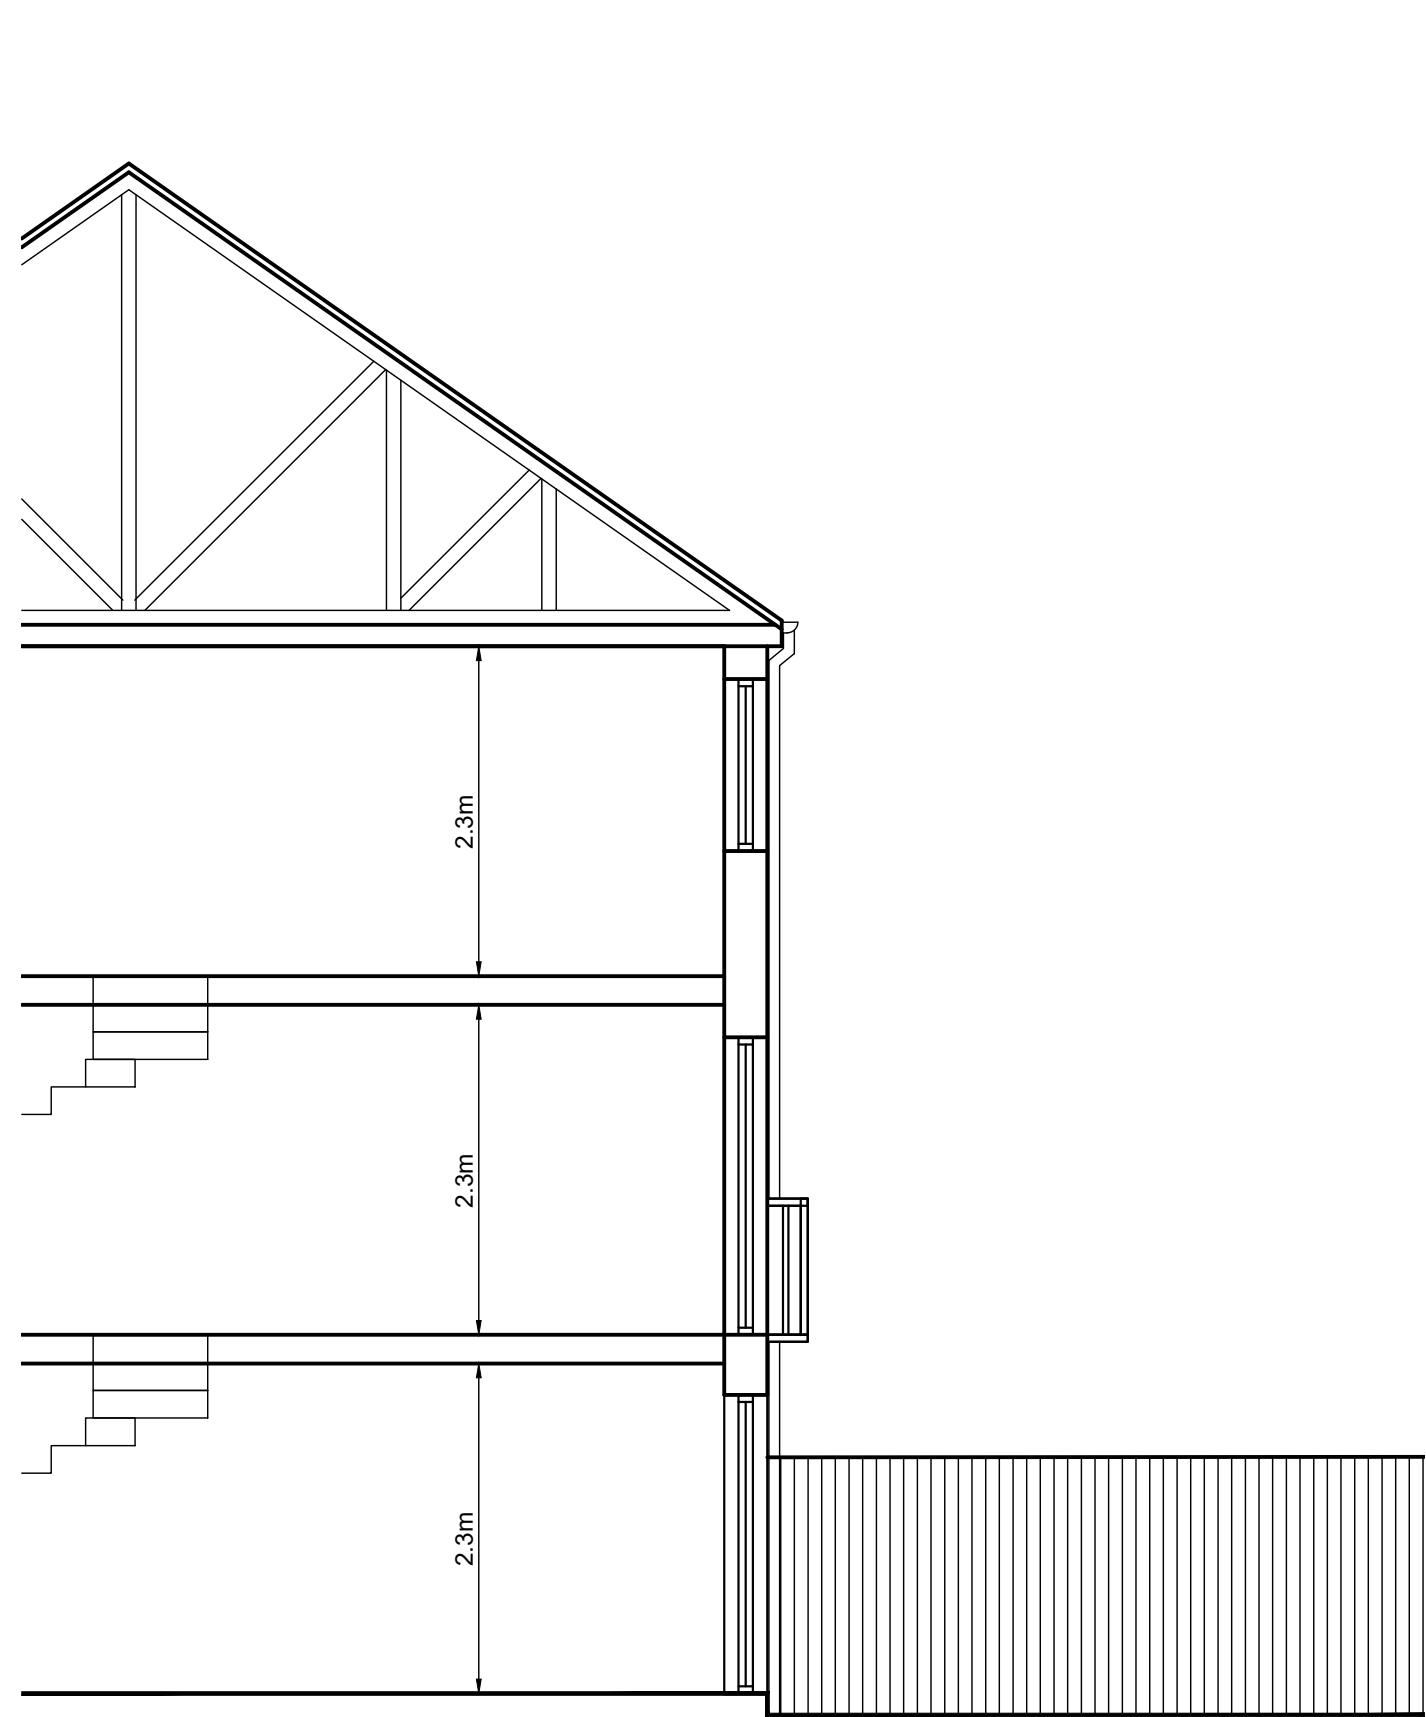

SIDE ELEVATION 1
SCALE 1:50 @A1

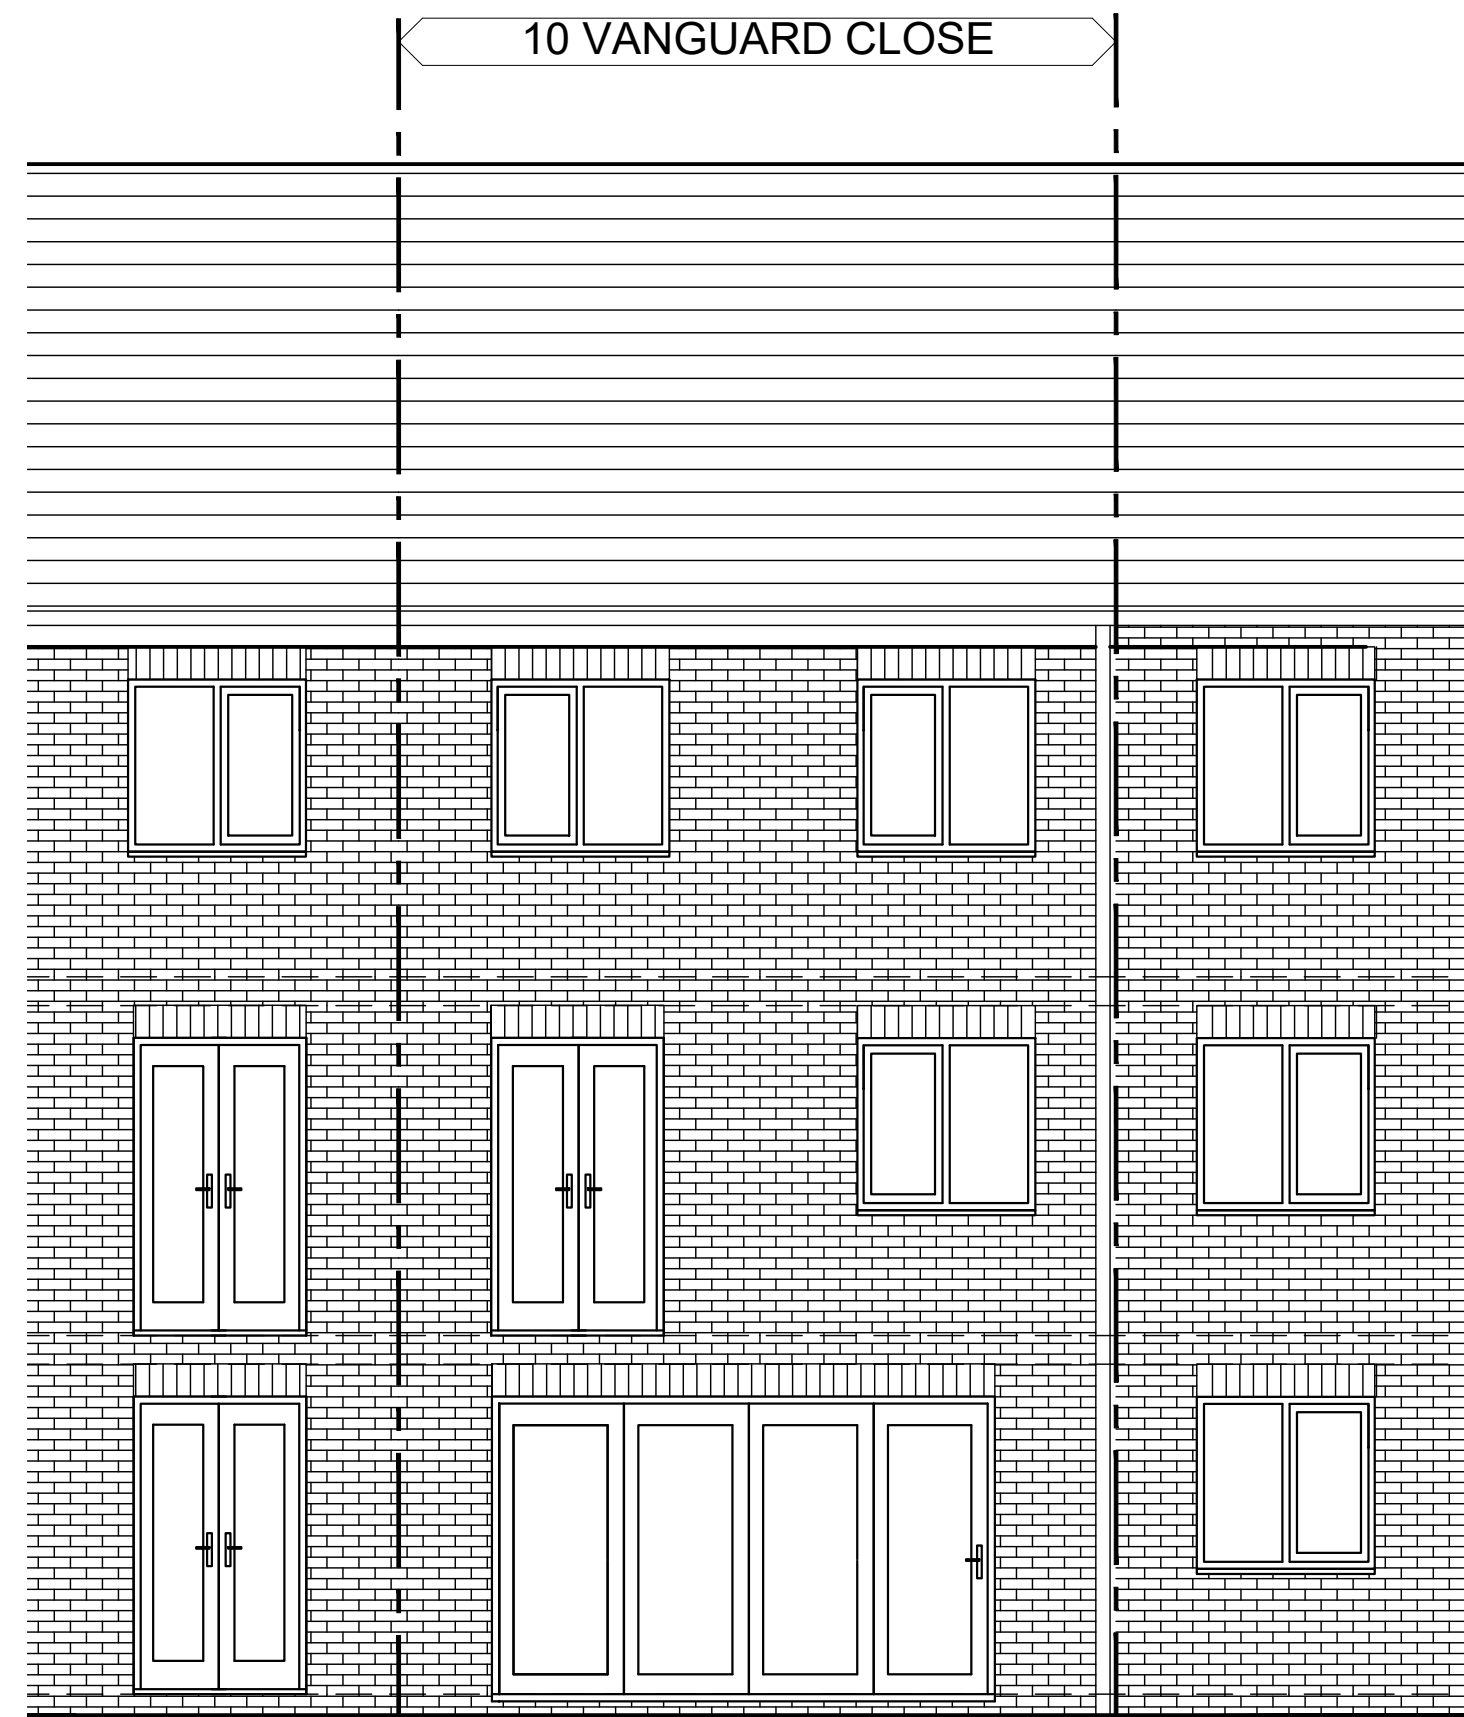

REAR ELEVATION
SCALE 1:50 @A1

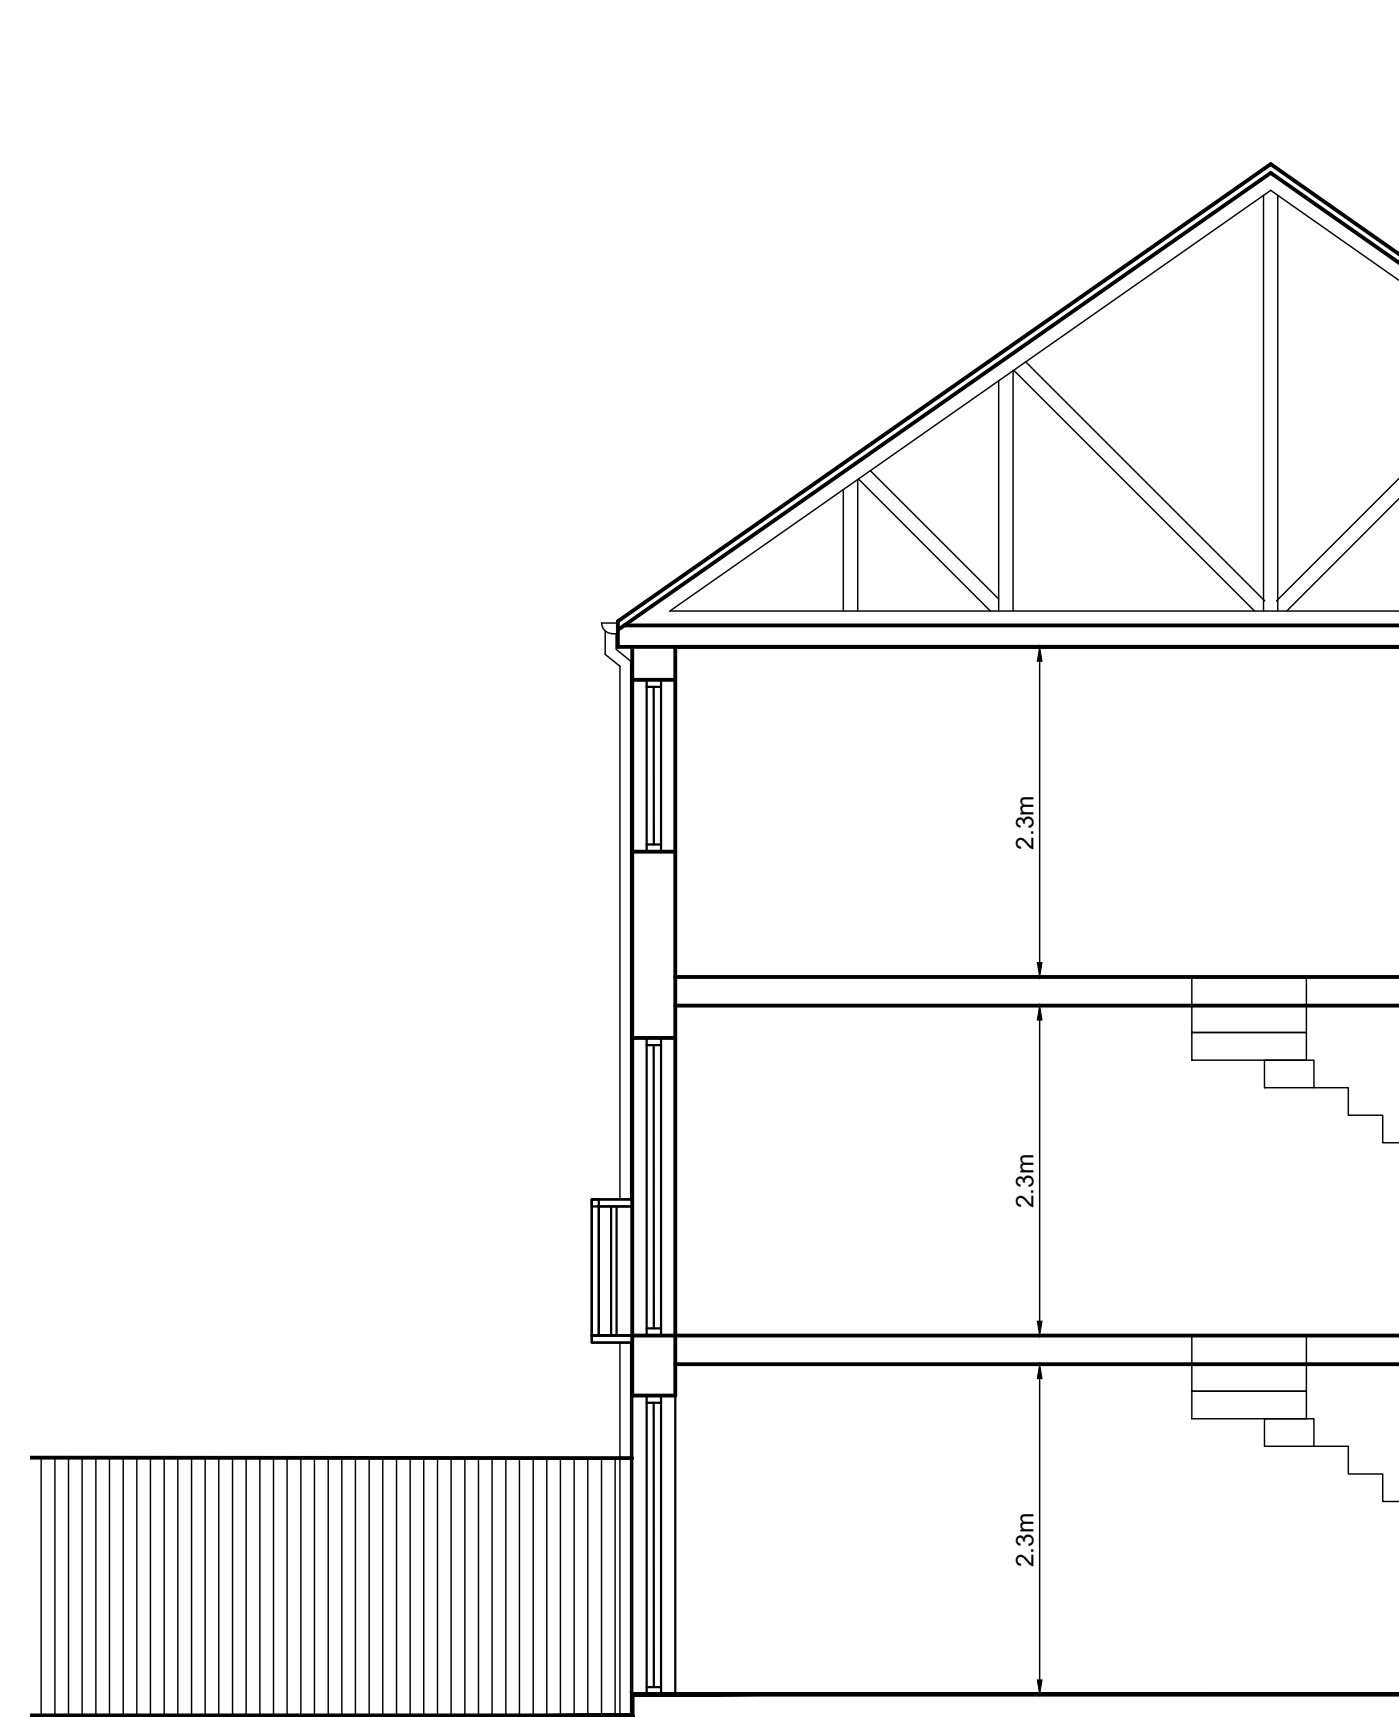

SIDE ELEVATION 2
SCALE 1:50 @A1

REV: DATE: DETAILS:

BM ARCHITECTURAL DESIGNS
APARTMENT 8
224 GREAT CLOWES STREET
SALFORD M7 2ZS
email: benjamin.maguire10@gmail.com

PROJECT: 10 VANGUARD CLOSE, BURY BL8 1NF

TITLE: EXISTING ELEVATIONS

CLIENT: MR. MARK DENTITH AND FAMILY

SCALE: 1:50 @A1 DATE: 02/ 2022 DRAWN: BM

STATUS: PLANNING

DRAWING NO: BM0222/VANG/PL2 REV: