




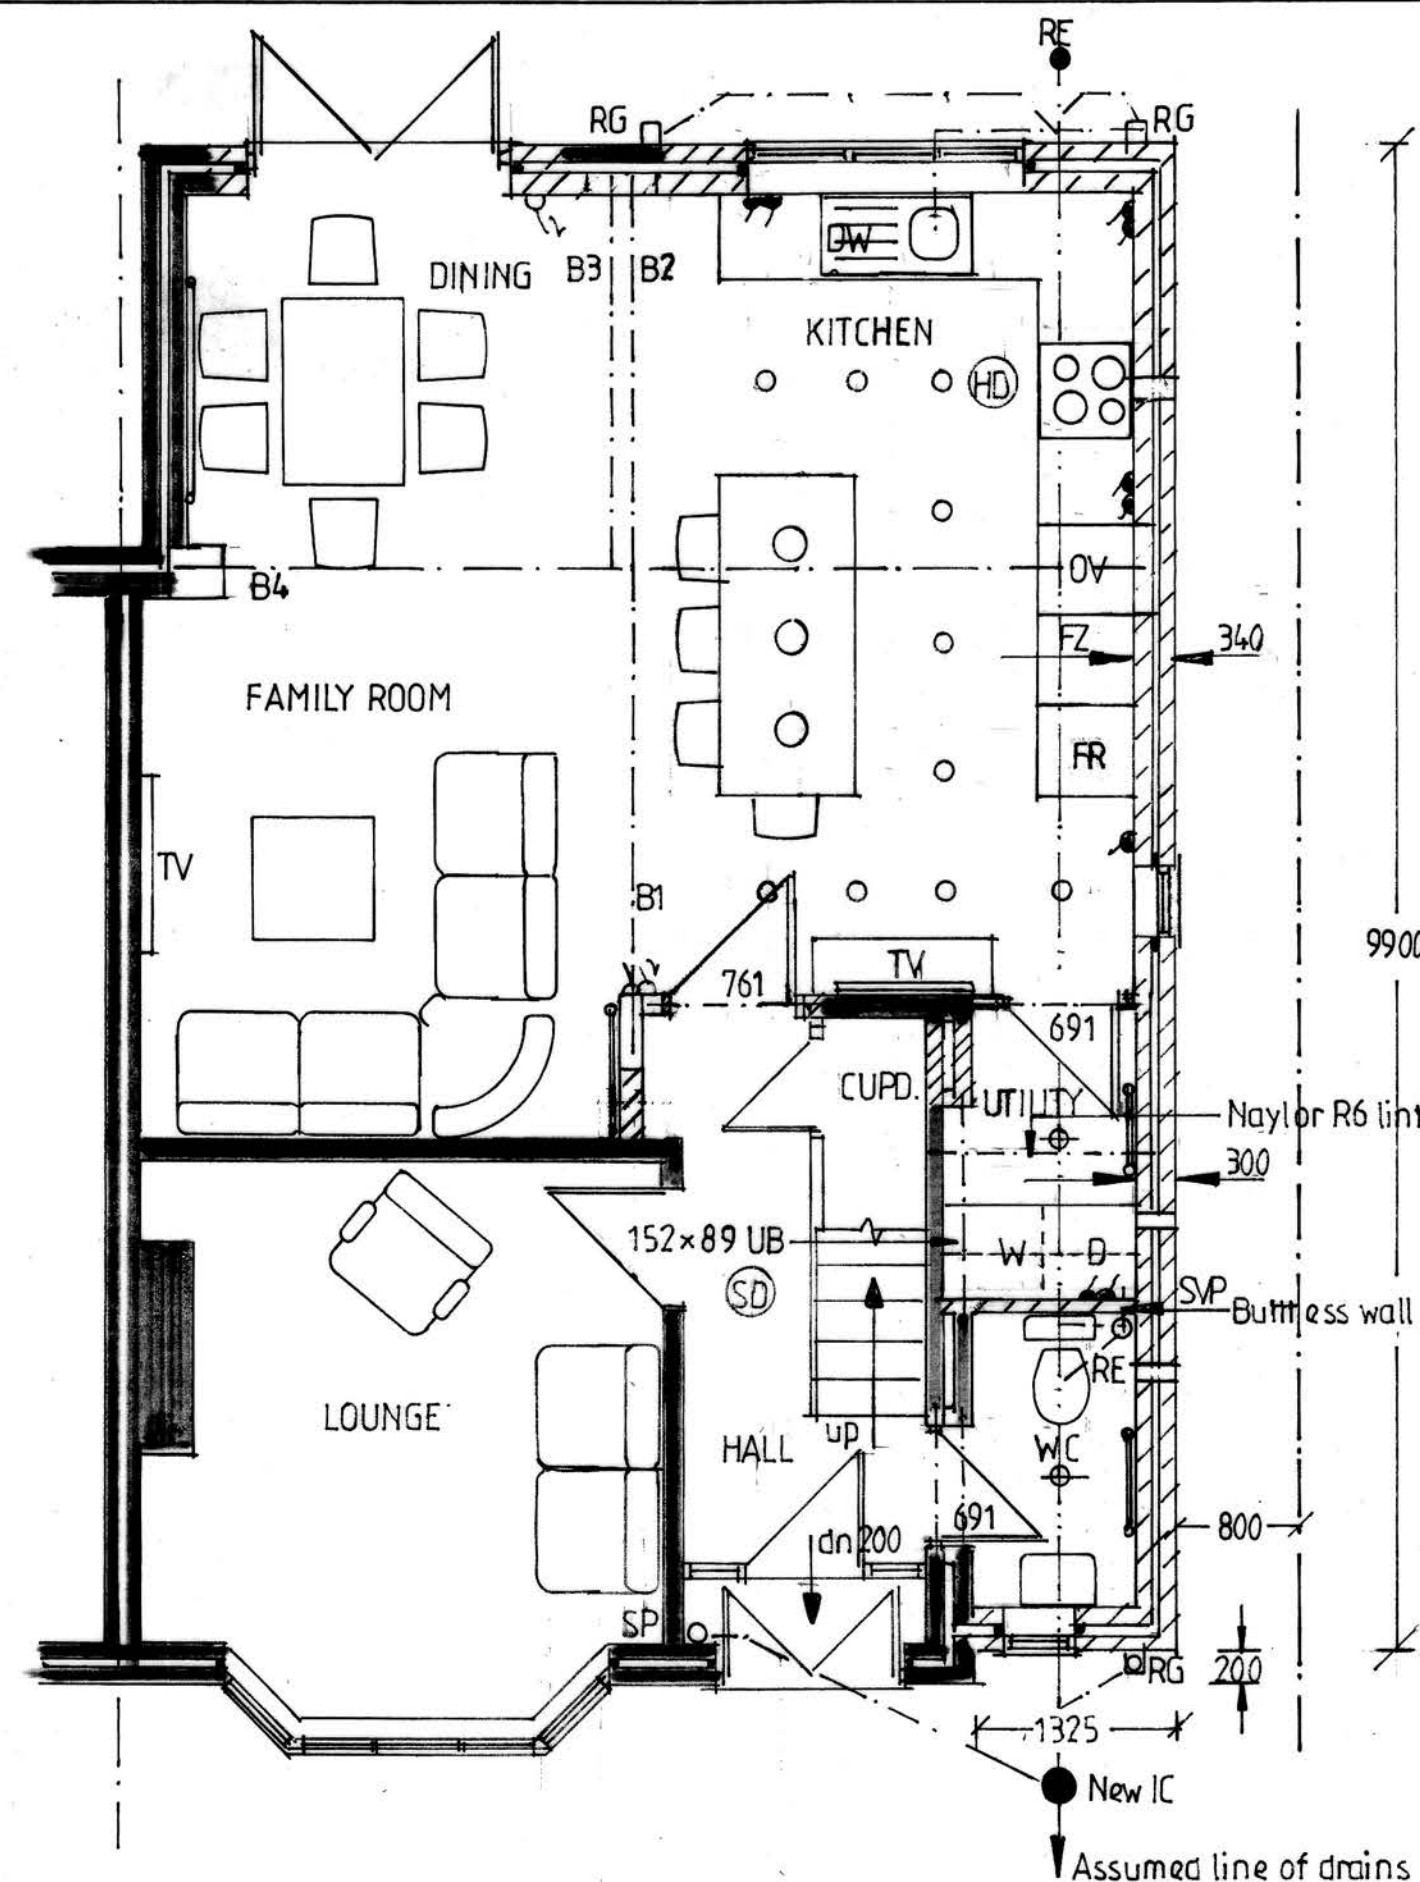


GROUND FLOOR PLAN

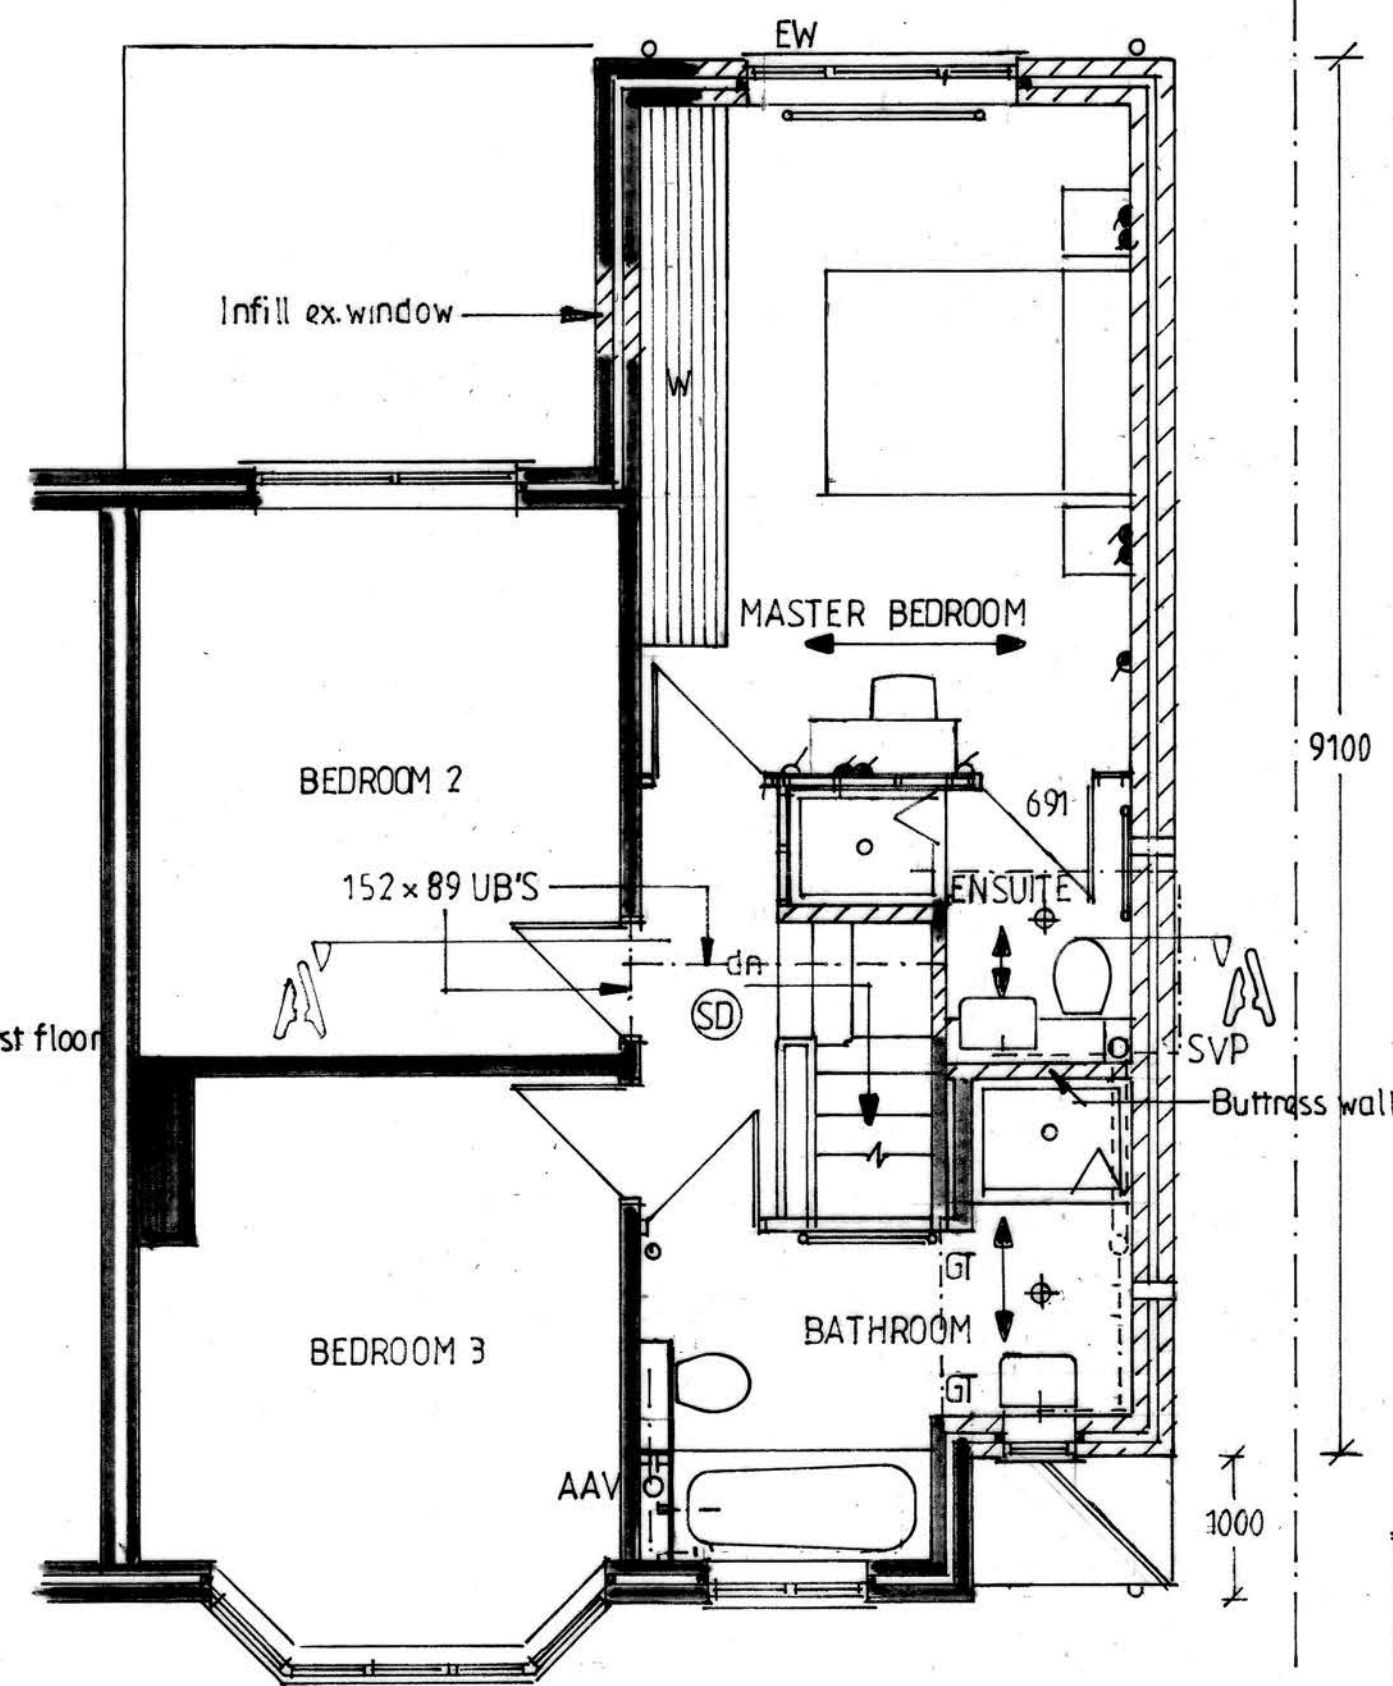


FIRST FLOOR PLAN

SECTION A-A

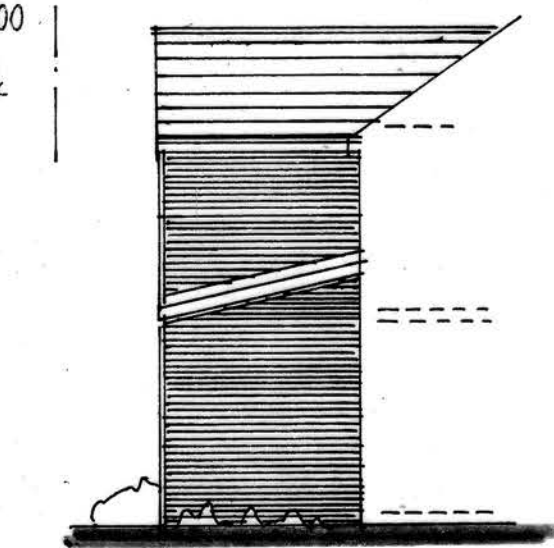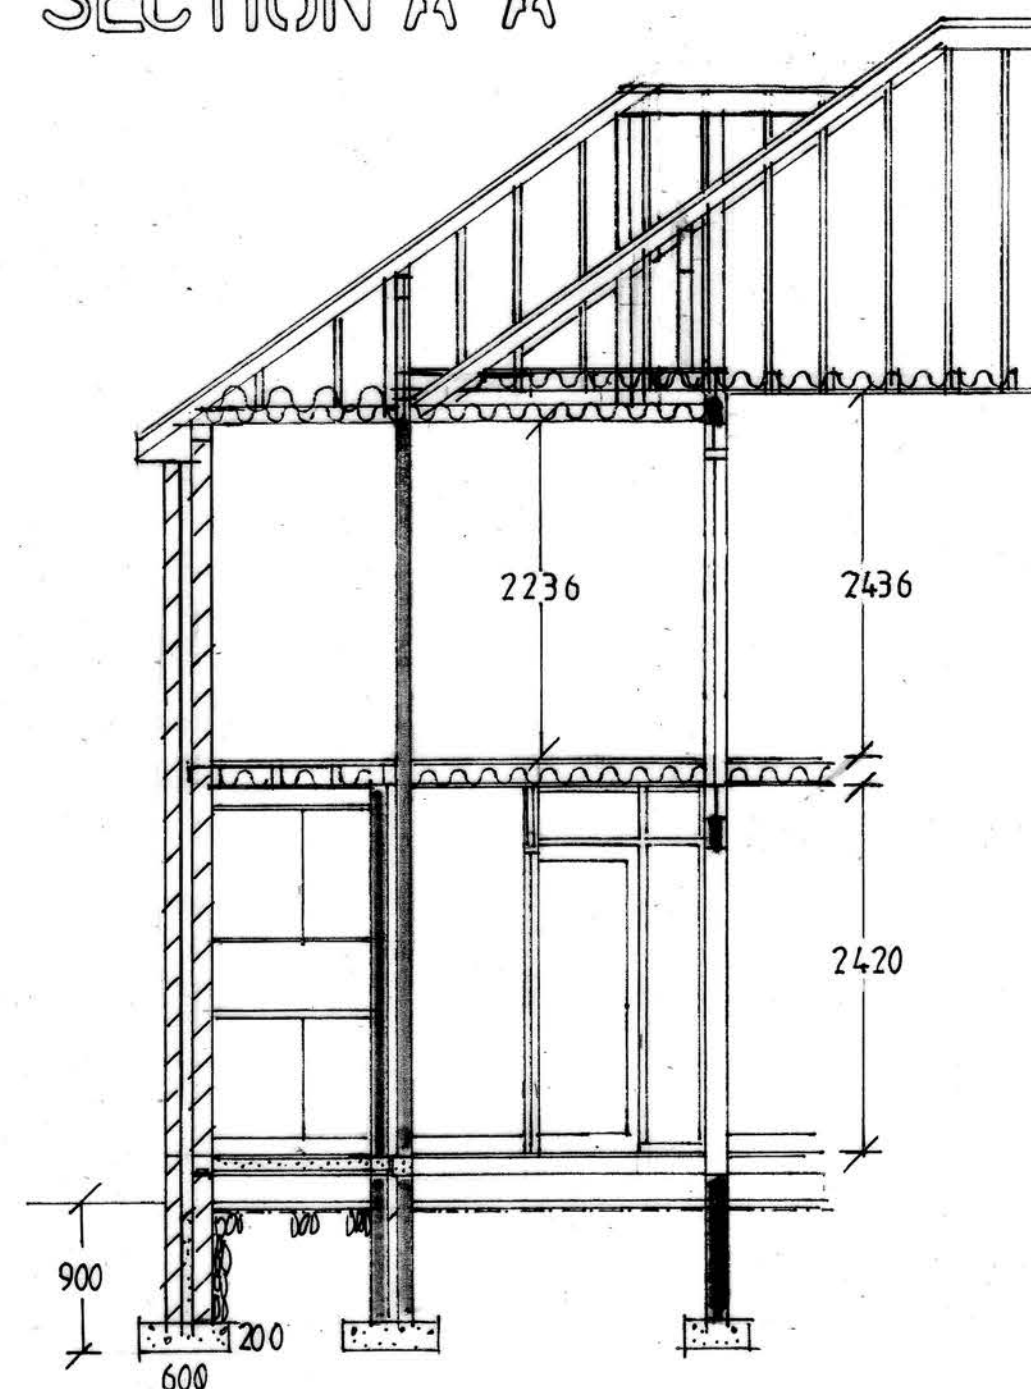


SIDE ELEVATION

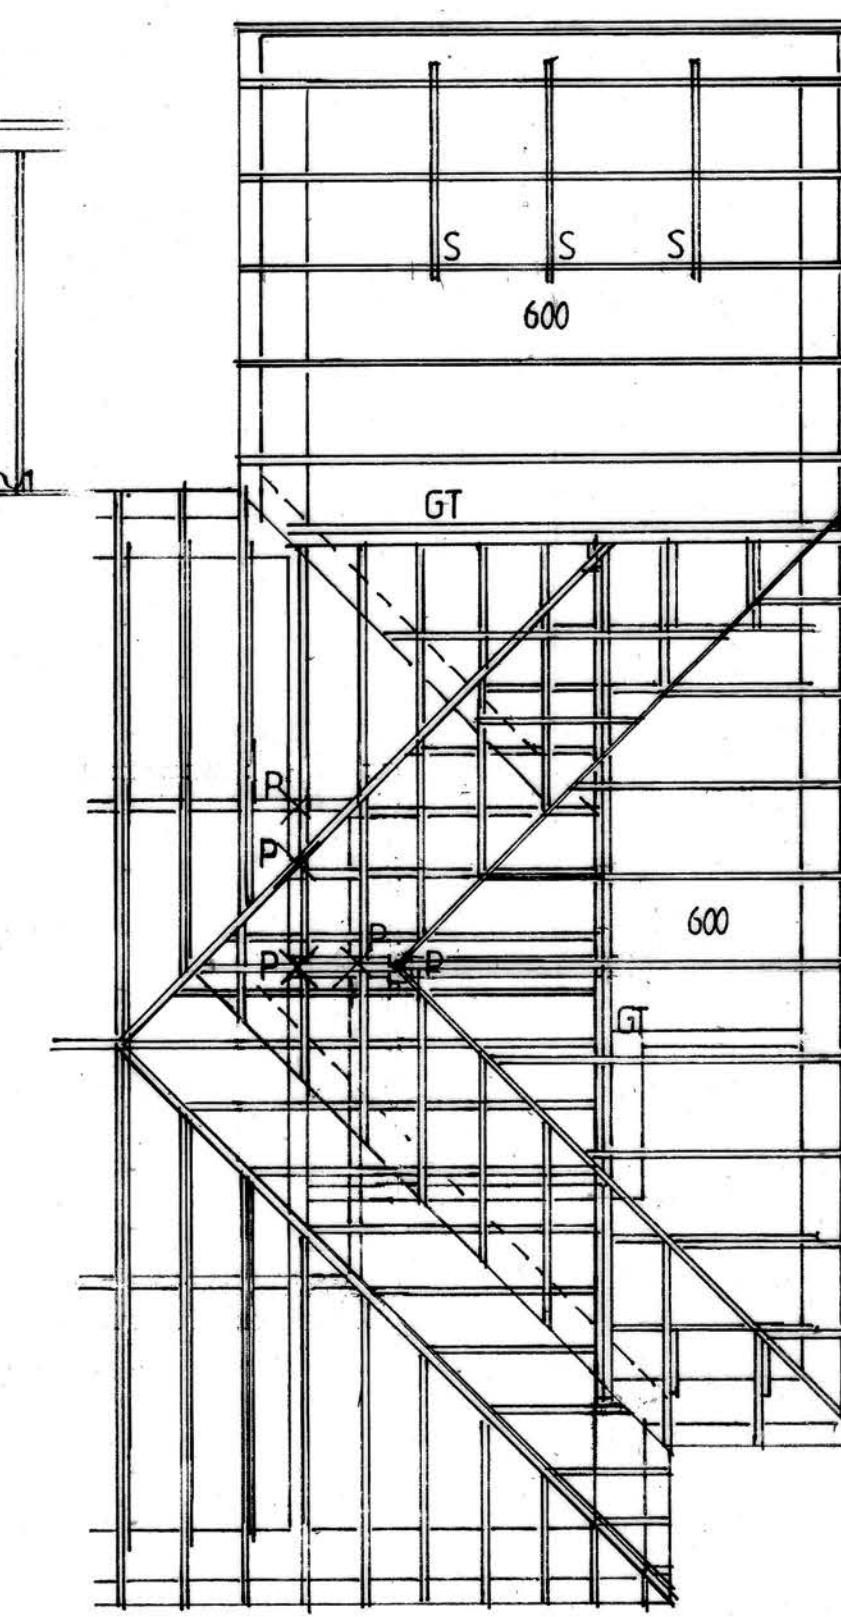


ROOF JOIST PLAN


ROOF PLAN 1:100

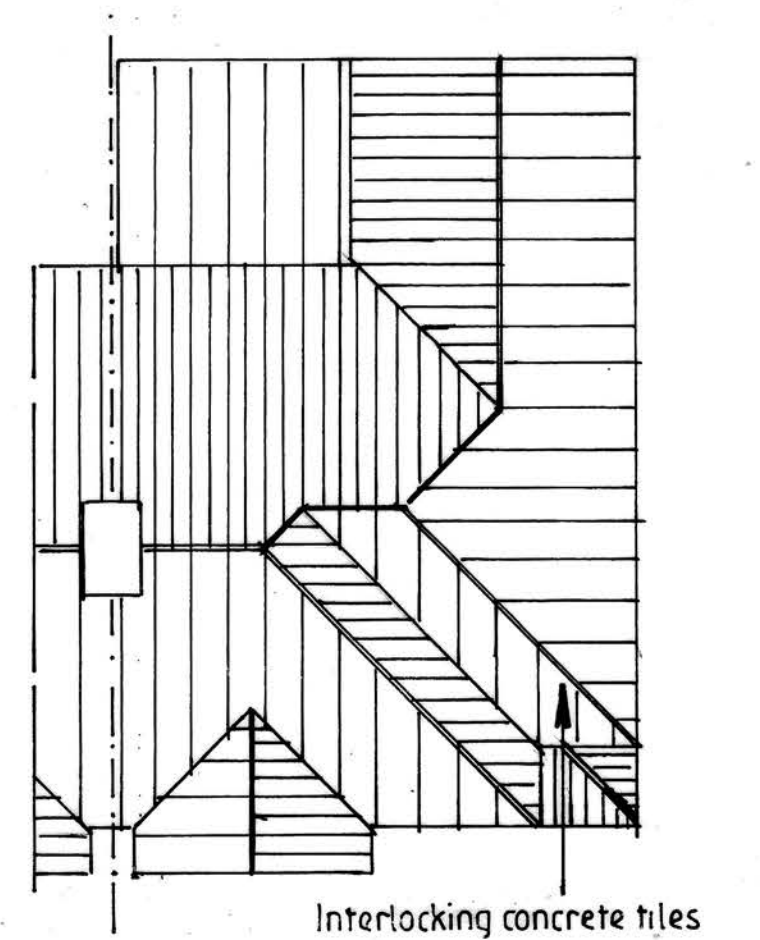


SITE PLAN 1:500

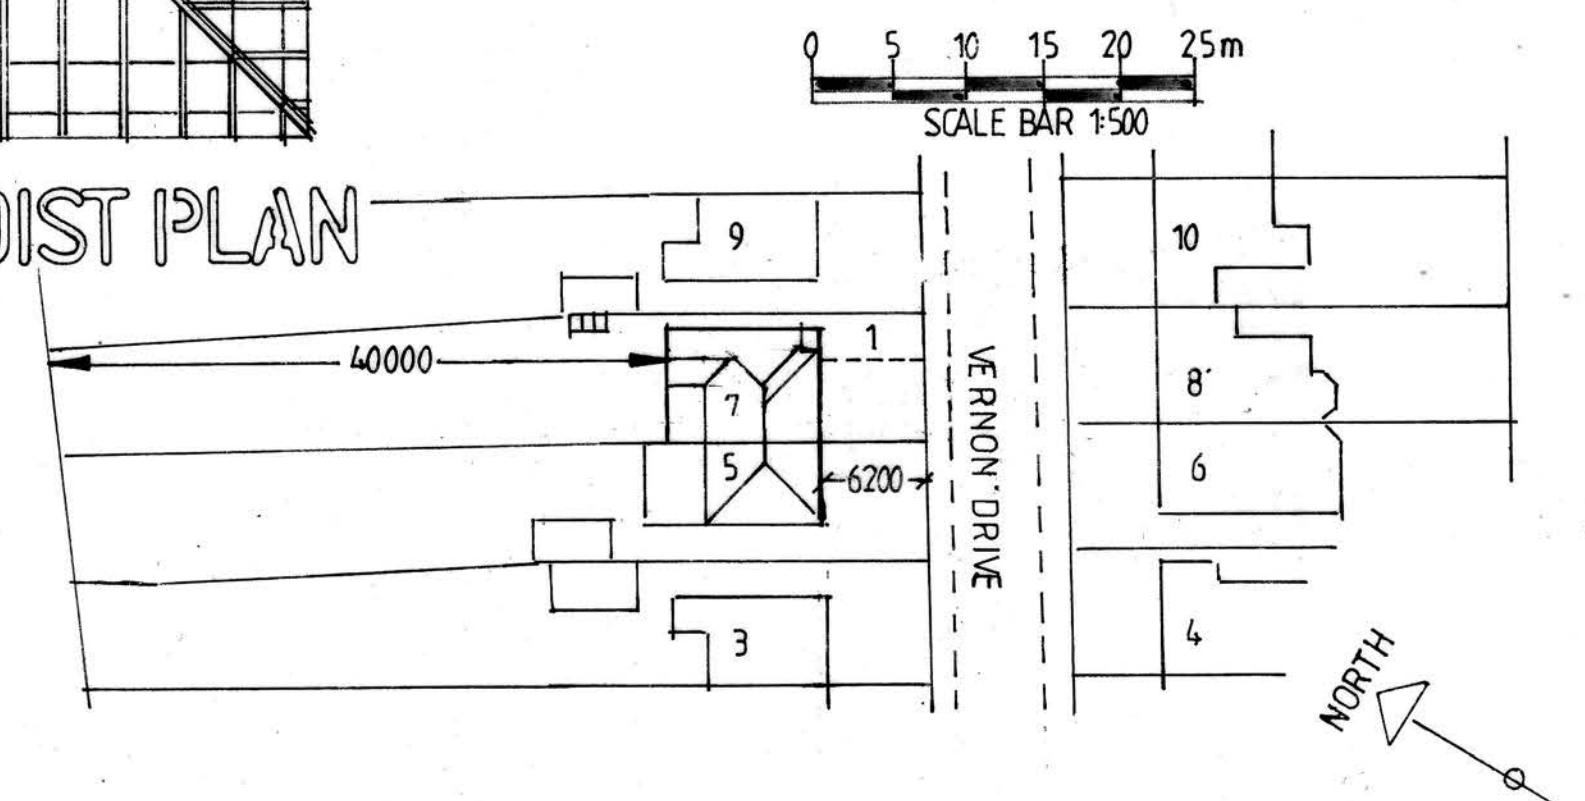


PROPOSED FLOOR PLANS, ELEVATIONS AND SECTIONS

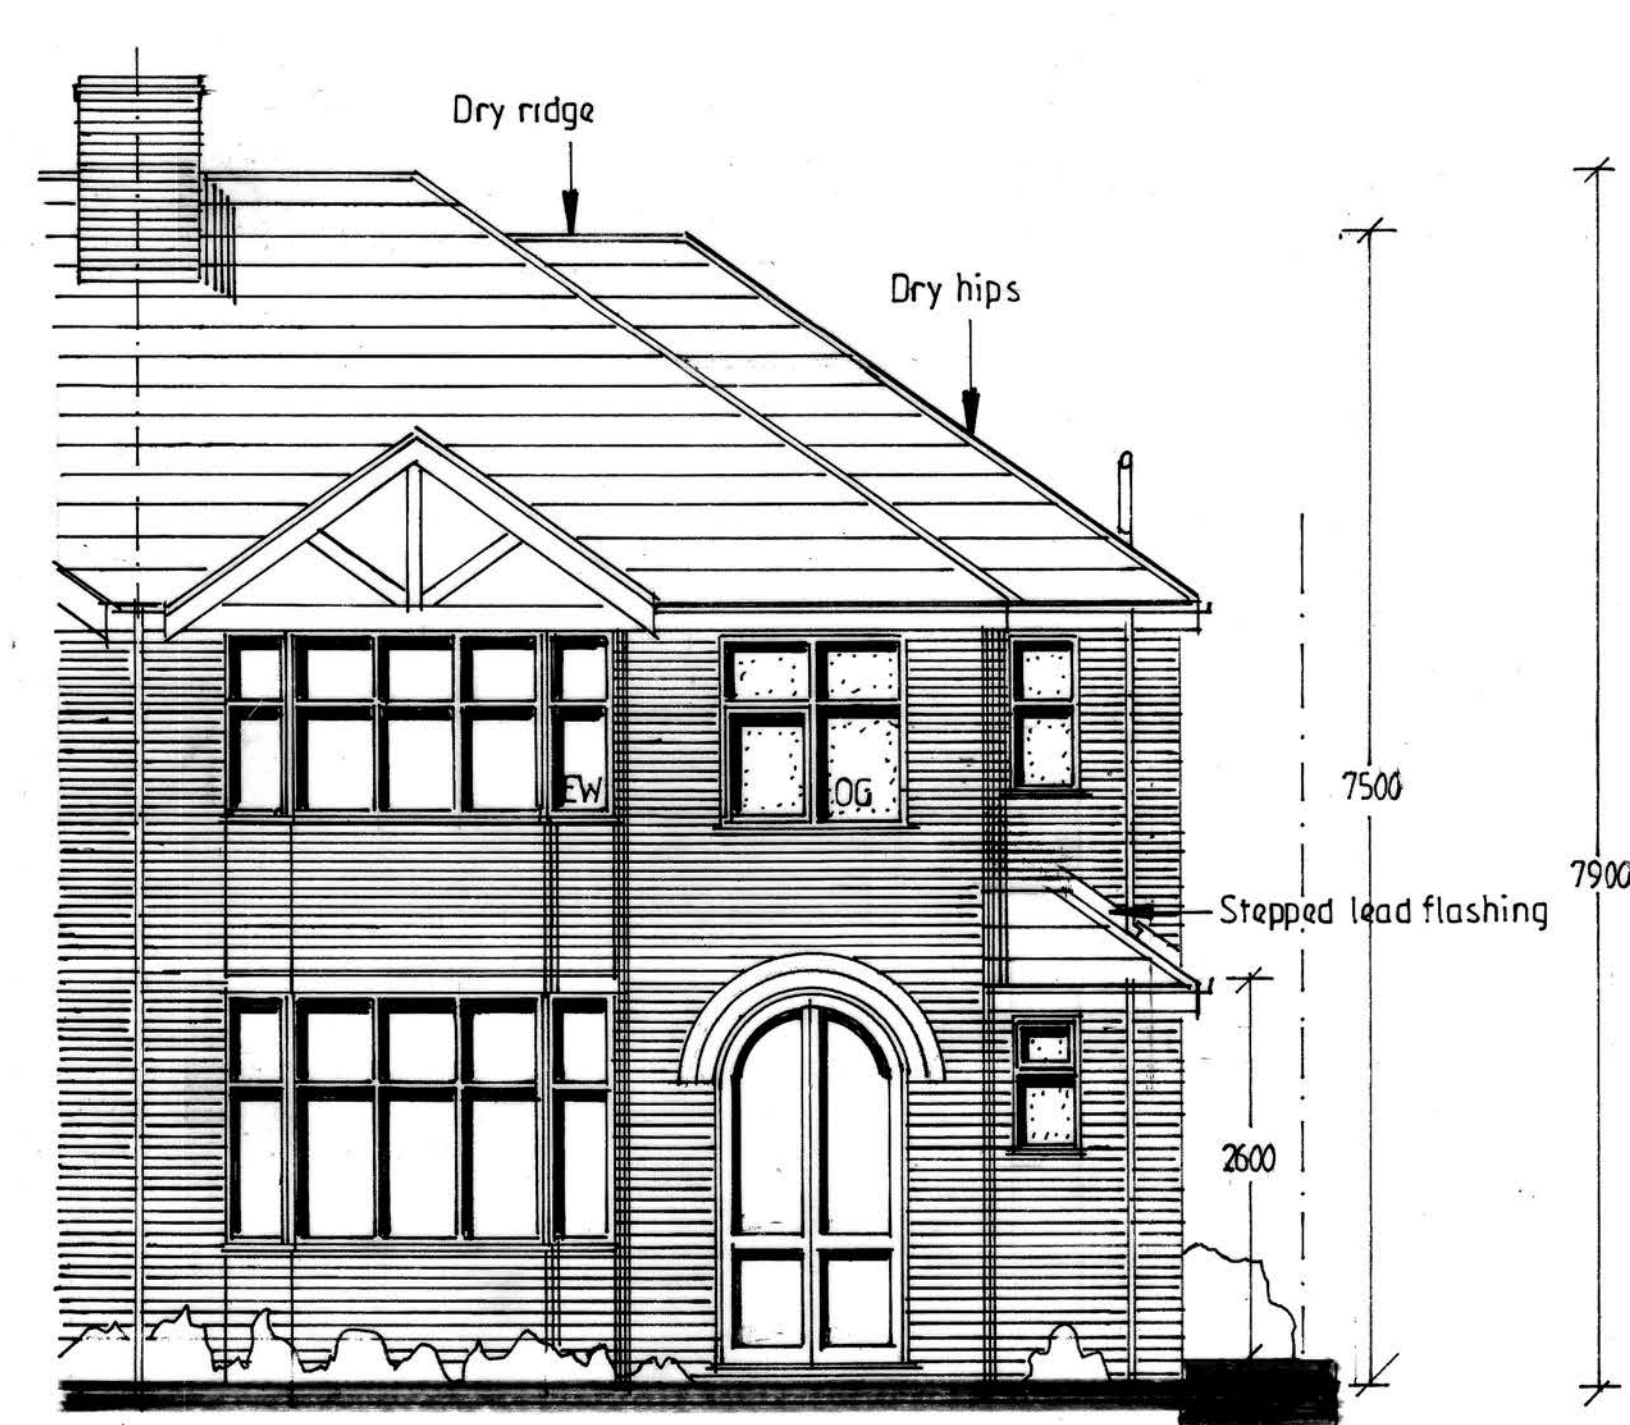

FRONT ELEVATION

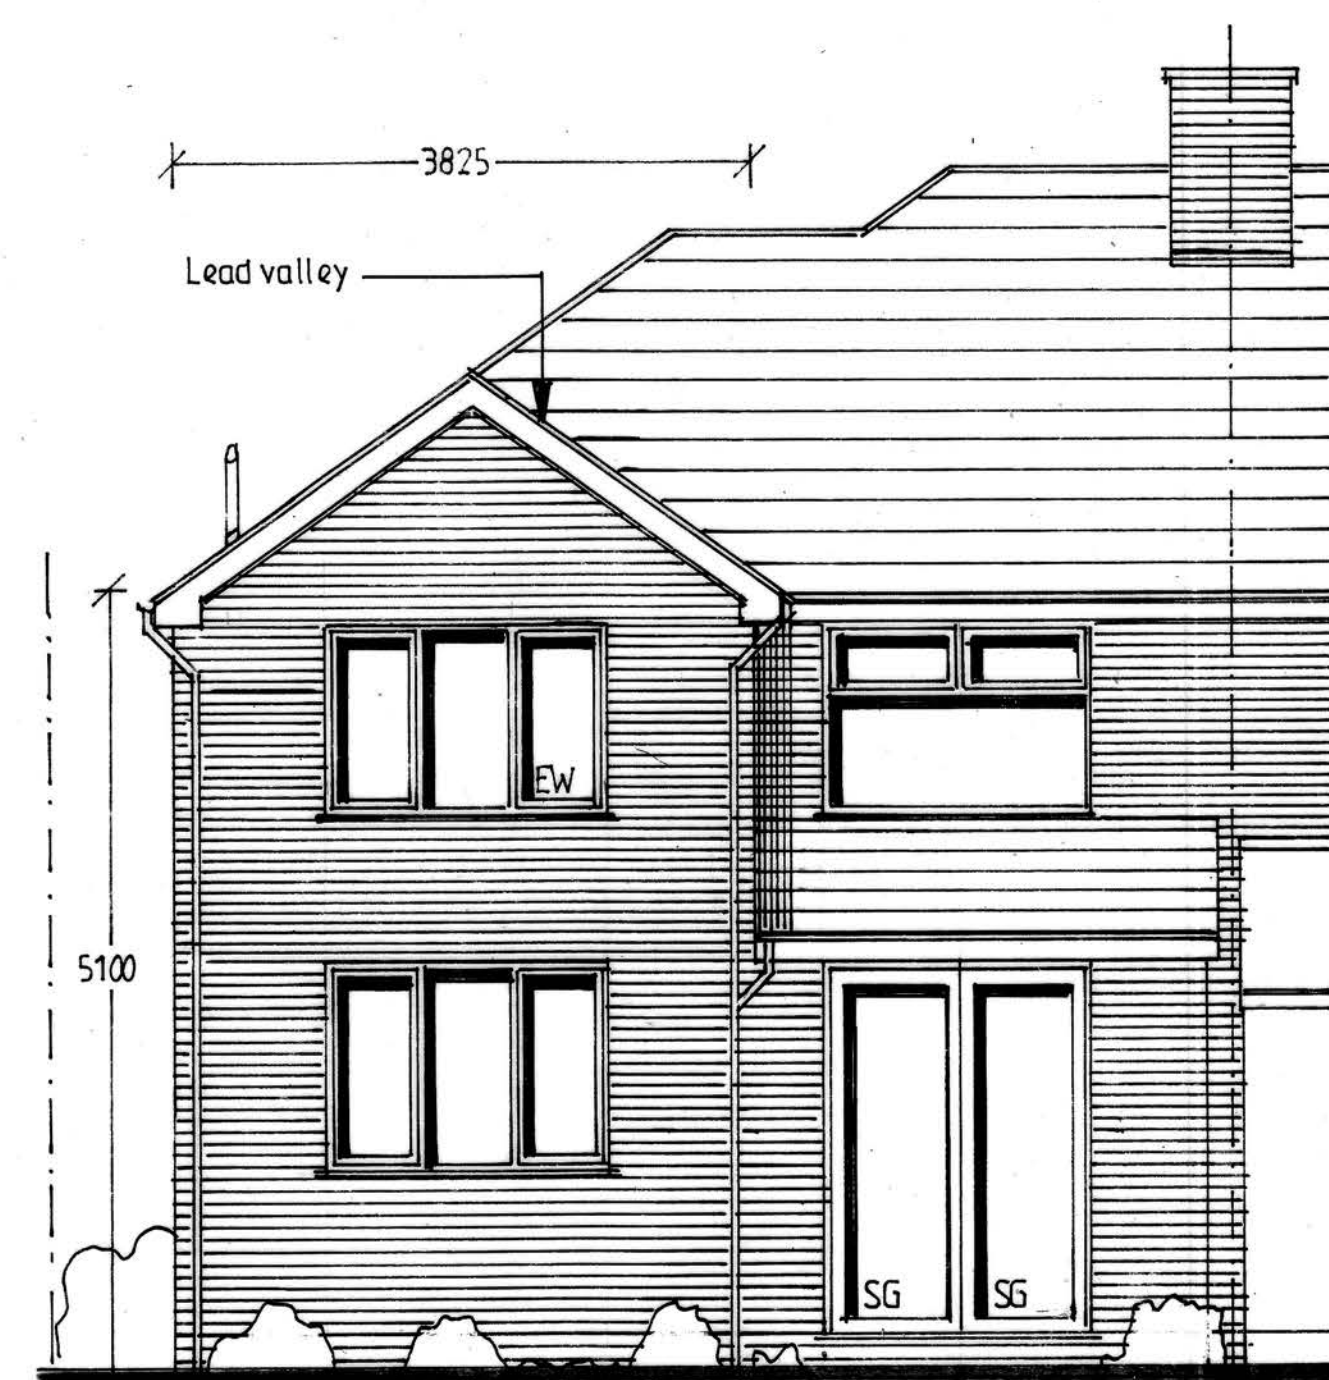

REAR ELEVATION

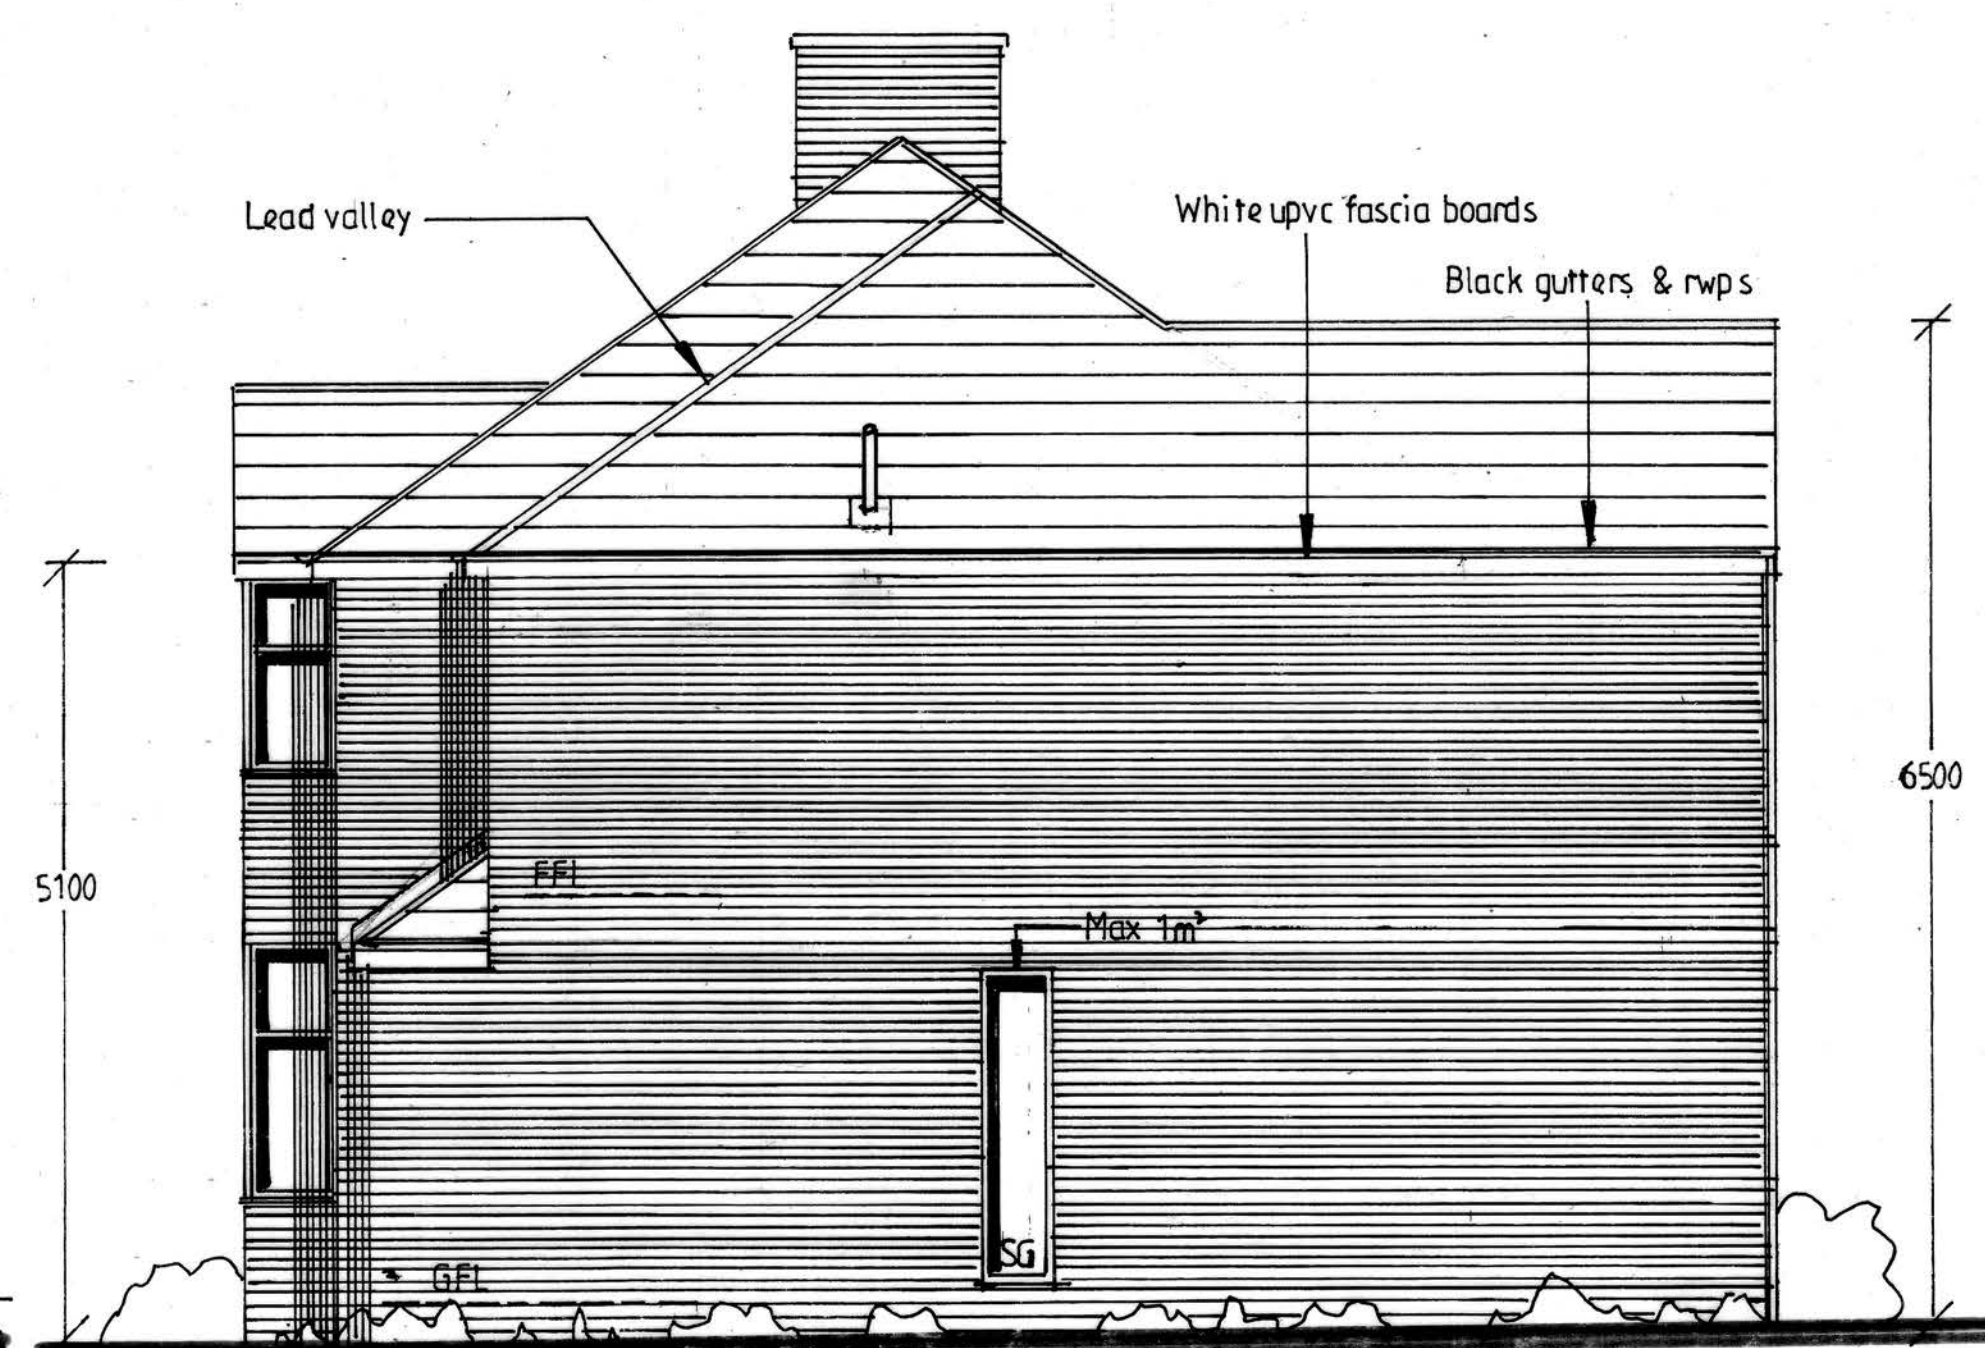

SIDE ELEVATION



Rev A - Proposed additional parking space deleted 4/12/2021

PROPOSED TWO STOREY EXTENSION TO SIDE AND REAR

FOR MR & MRS M CHAPMAN
AT 7 VERNON DRIVE
PRESTWICH
M25 9RA

ADRIAN HUGHES
ARCHITECTURAL SERVICES

SCALE 1:50 1:100

DATE OCT. 2021

DRAWING NO.

2/35/2021