
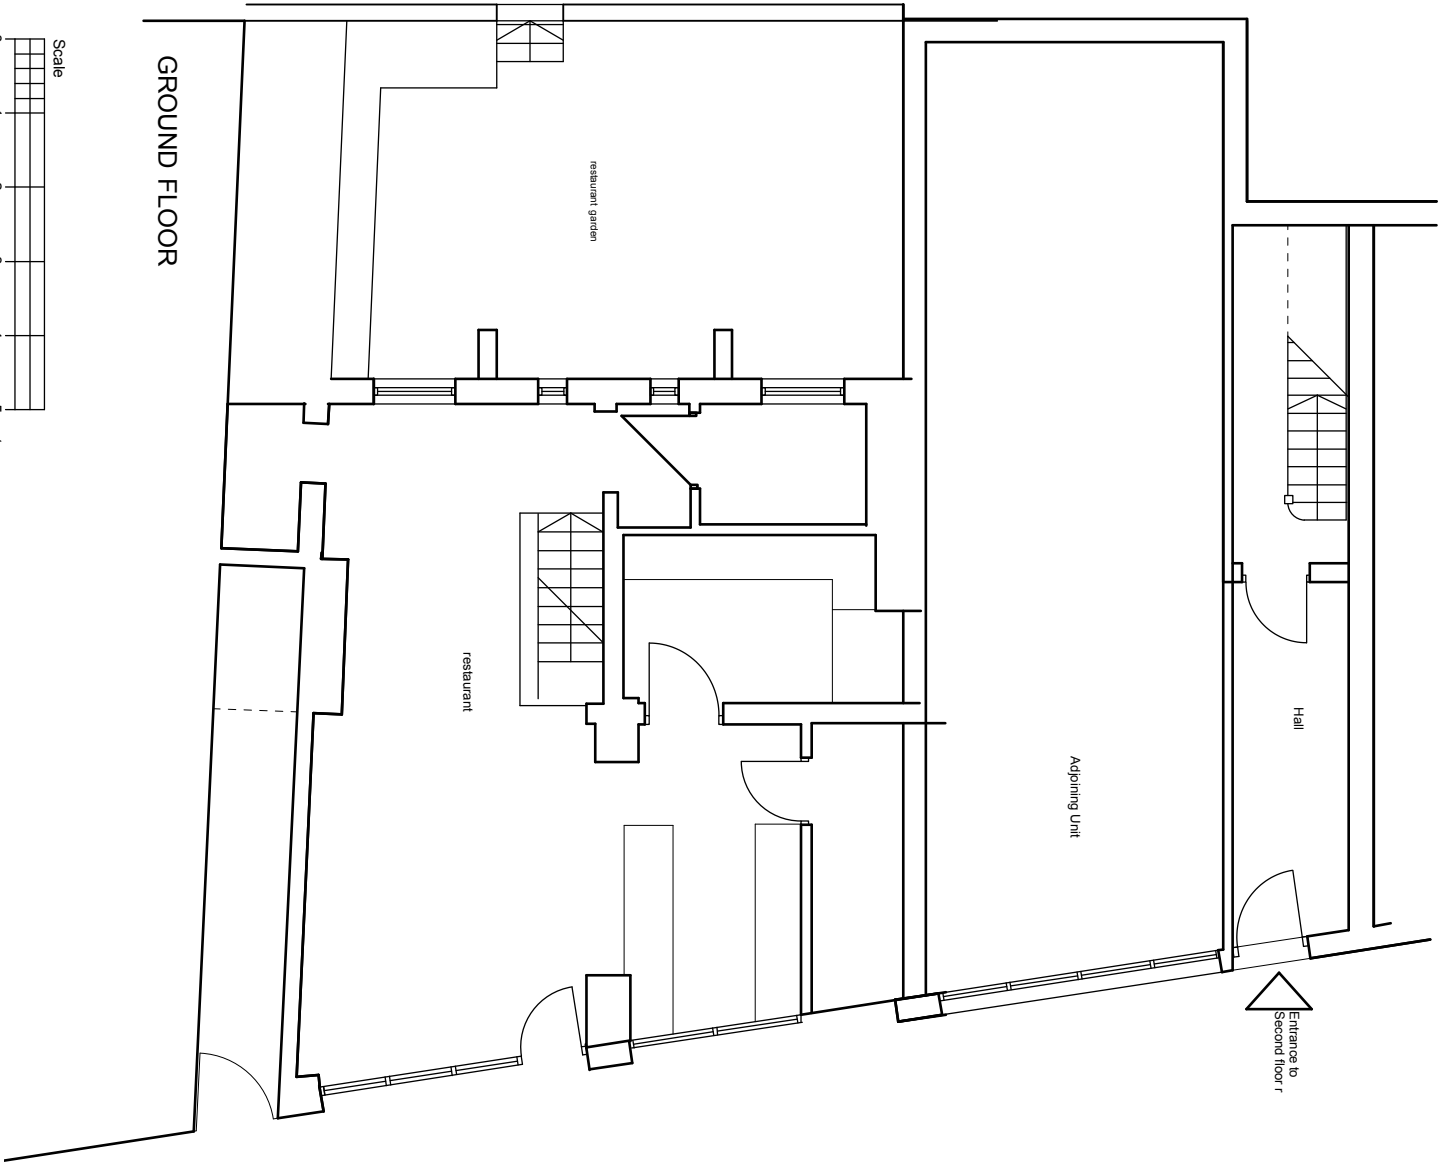


Site Location Plan 1:1250

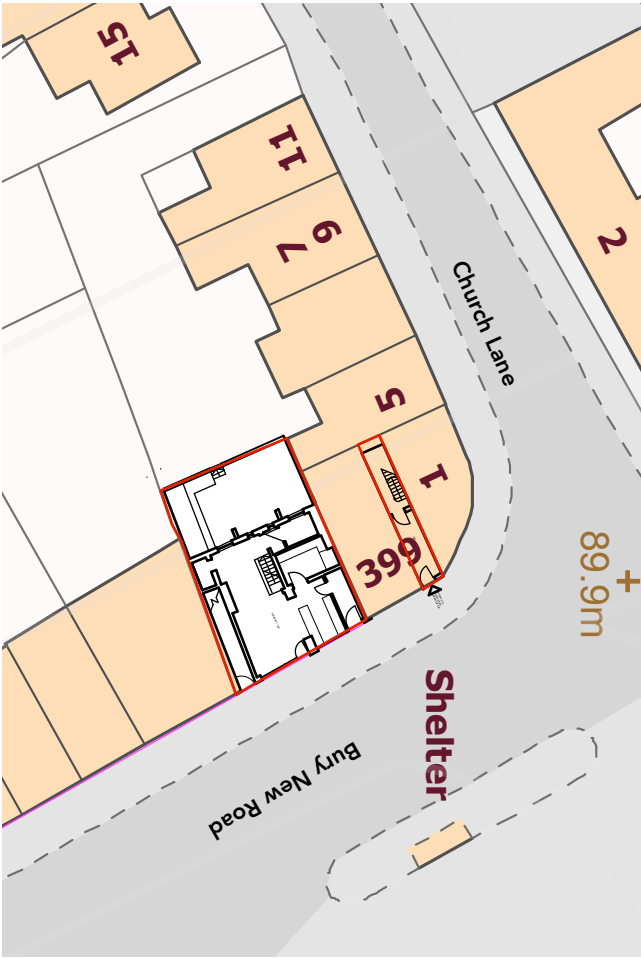

Block Plan 1:500

Rev Description Date By

Date: Drawing No: Project:

October 2020 20111/E/01

Cuckoo Bar
395-397 Bury New Road
Manchester M25 1AW

Drawing:
Existing Ground Floor Plan
Site Location Plan &
Block Plan

SCALE 1:100

leighton
architects
21 Chandos Road
Manchester M21 0ss
Tel/ 07747111159
www.leightonarchitects.com