

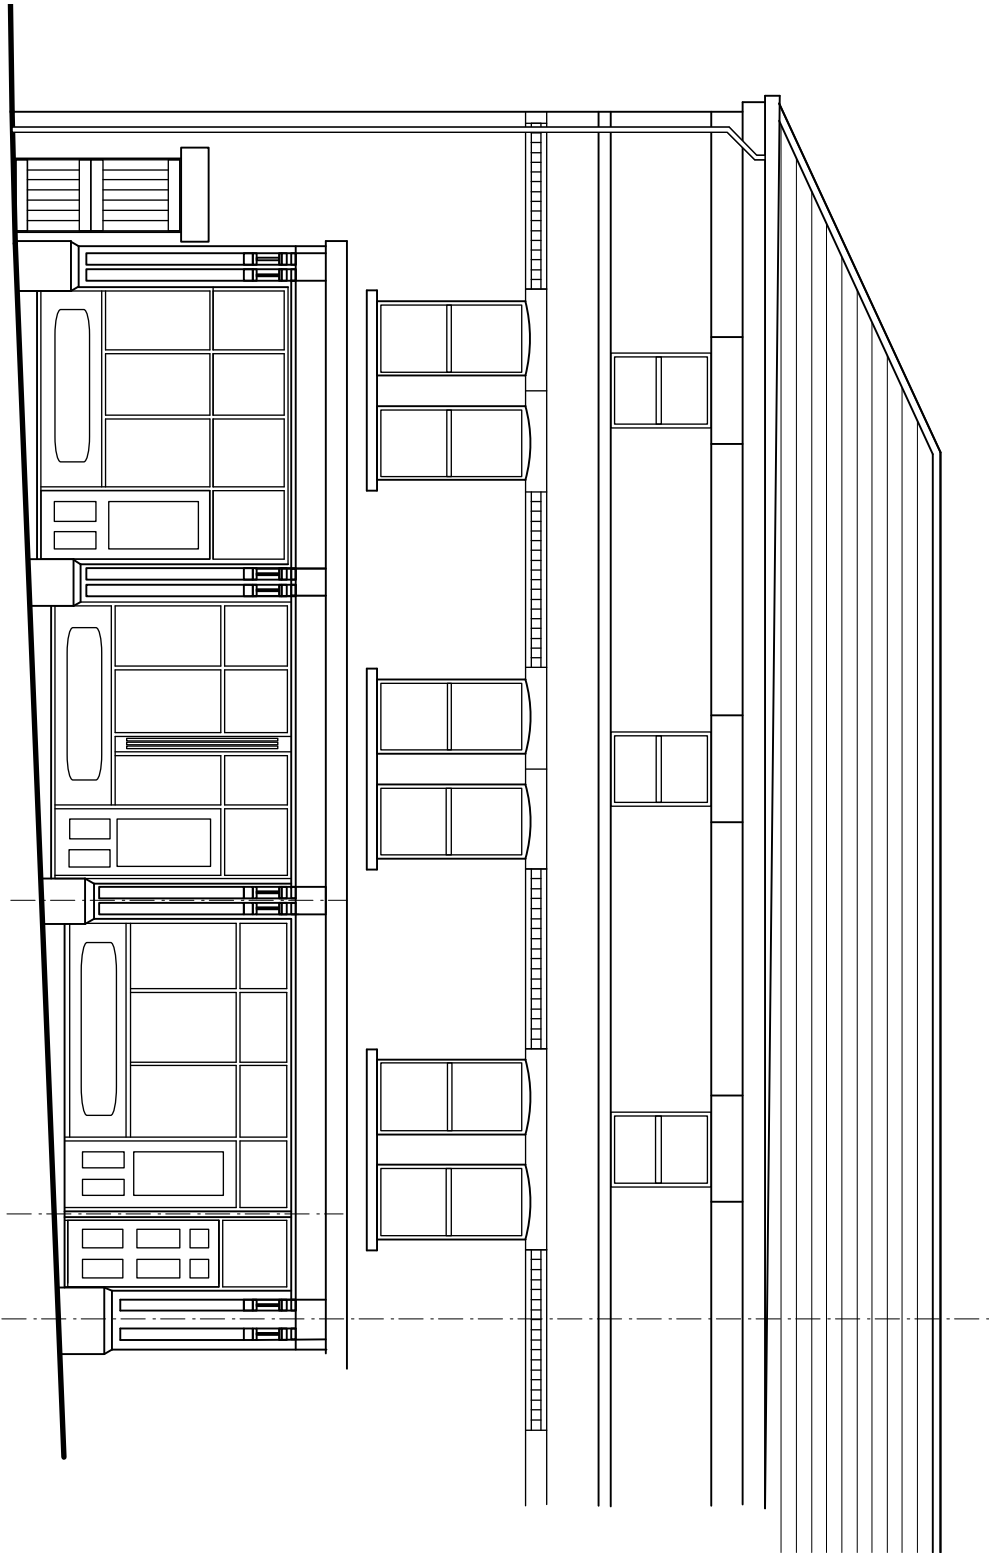


 

Existing Front Elevation

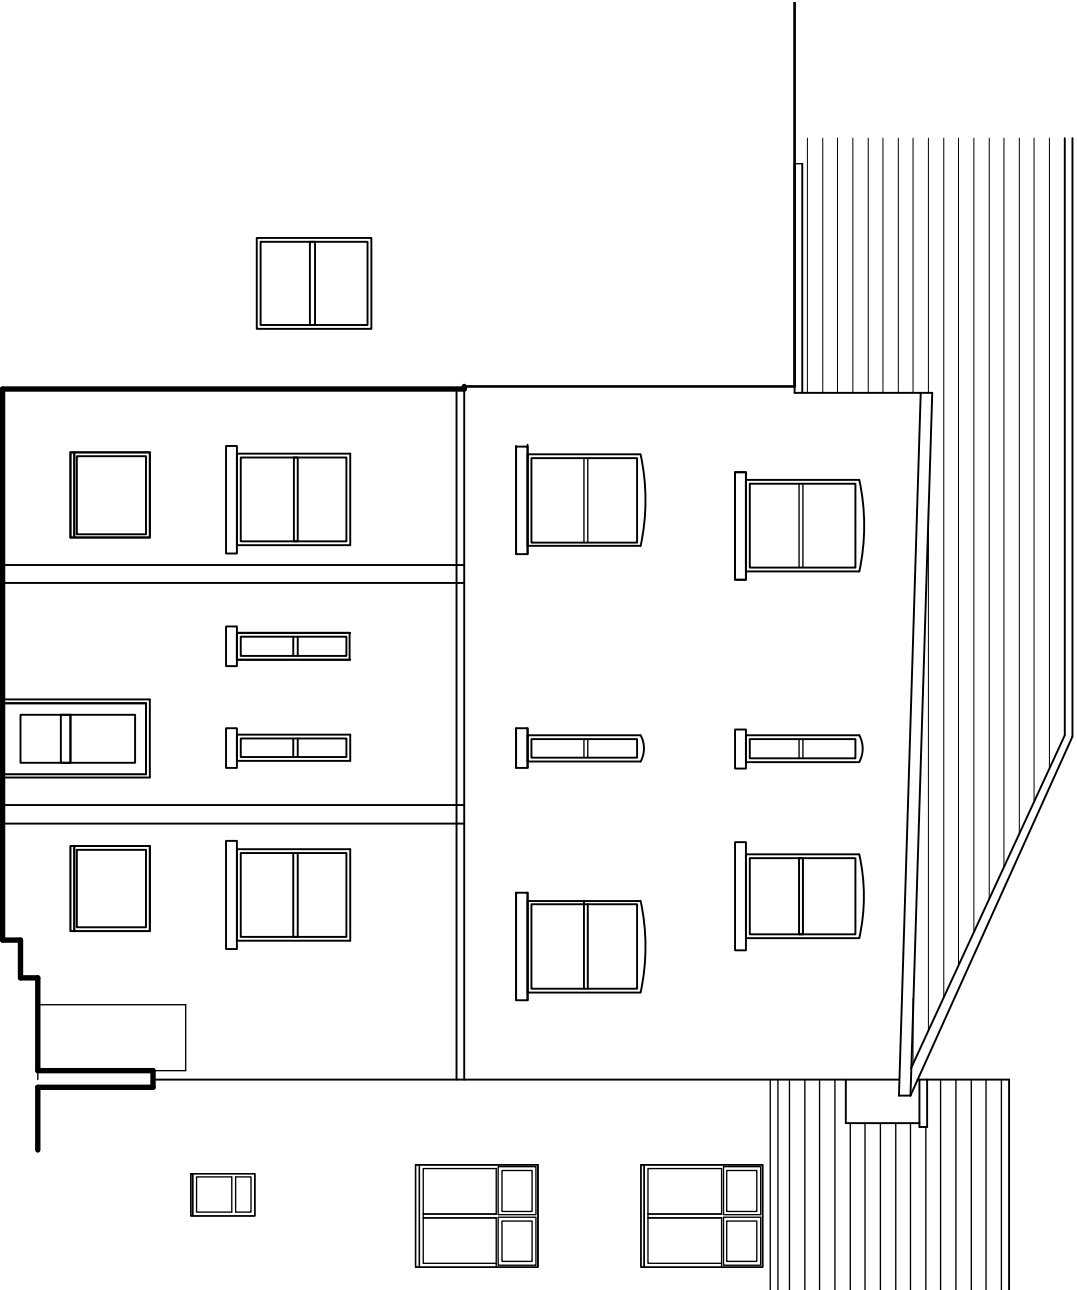

Existing Rear Elevation

Rev

Description

Date

By

Date:

Drawing No:

Project:

October 2020

20111/E/03

Cuckoo Bar
395-397 Bury New Road
Manchester M25 1AW

Drawing:

Existing Elevations

SCALE

1:100

leighton
architects
21 chandos Road
Manchester M21 0ss
Tel/ 0774711159
www.leightonarchitects.com