
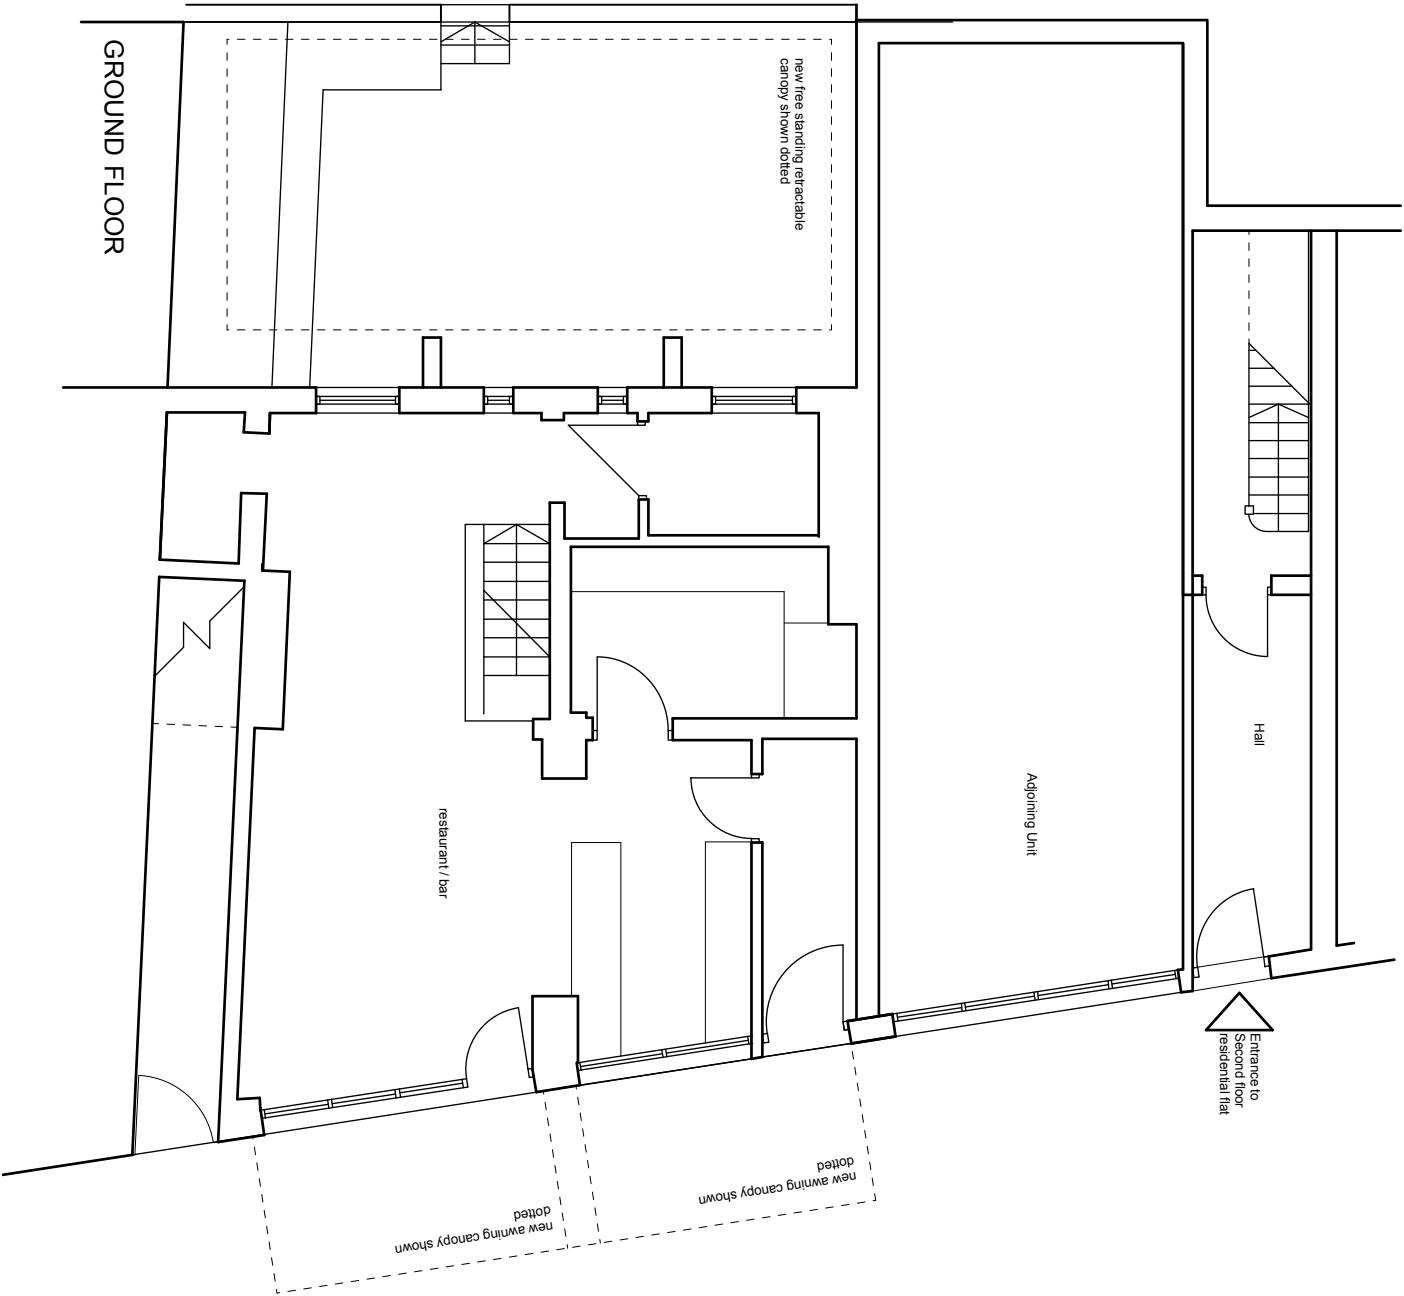
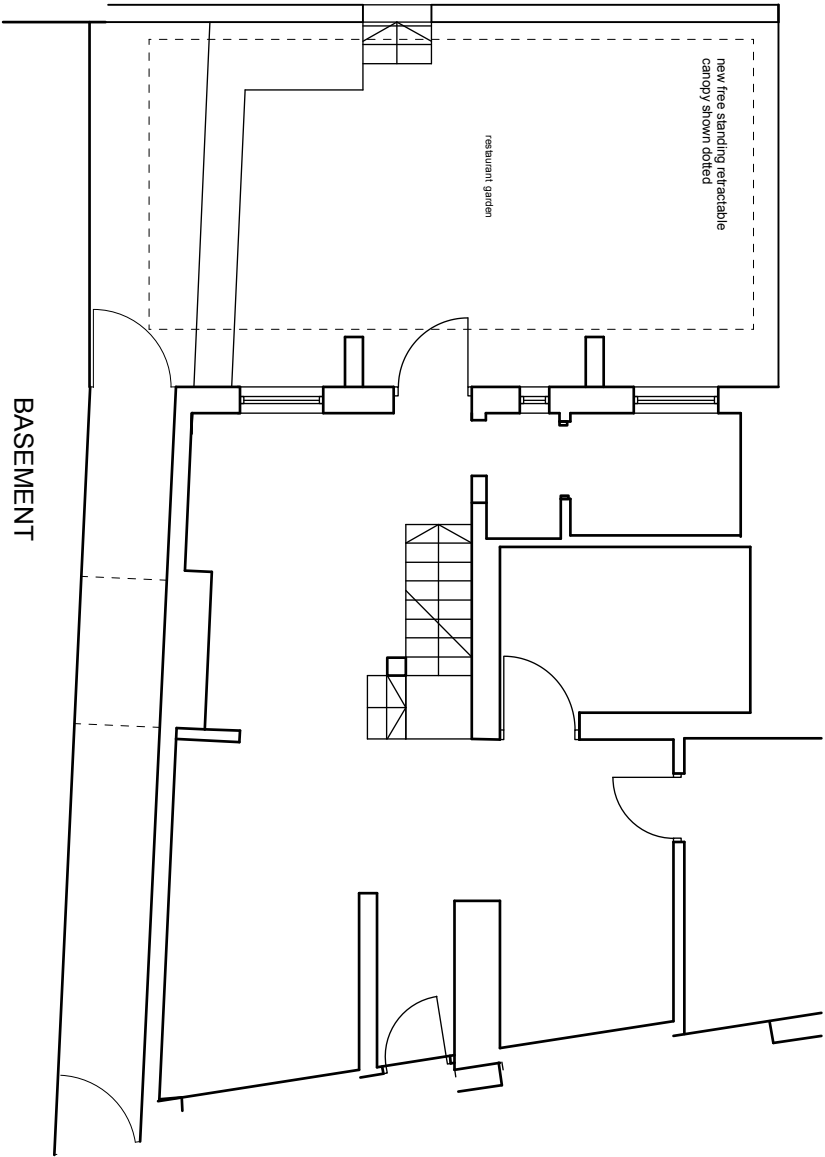


 

Rev

Description

Date

By

Date:

Drawing No:

Project:

October 2020

20111/P/01

Cuckoo Bar

395-397 Bury New Road

Manchester M25 1AW

Drawing:

Proposed Basement & Ground

SCALE

1:100

Floor Plans

leighton
architects

21 chandos Road
Manchester M21 0ss
Tel/ 0774711159

www.leightonarchitects.com