
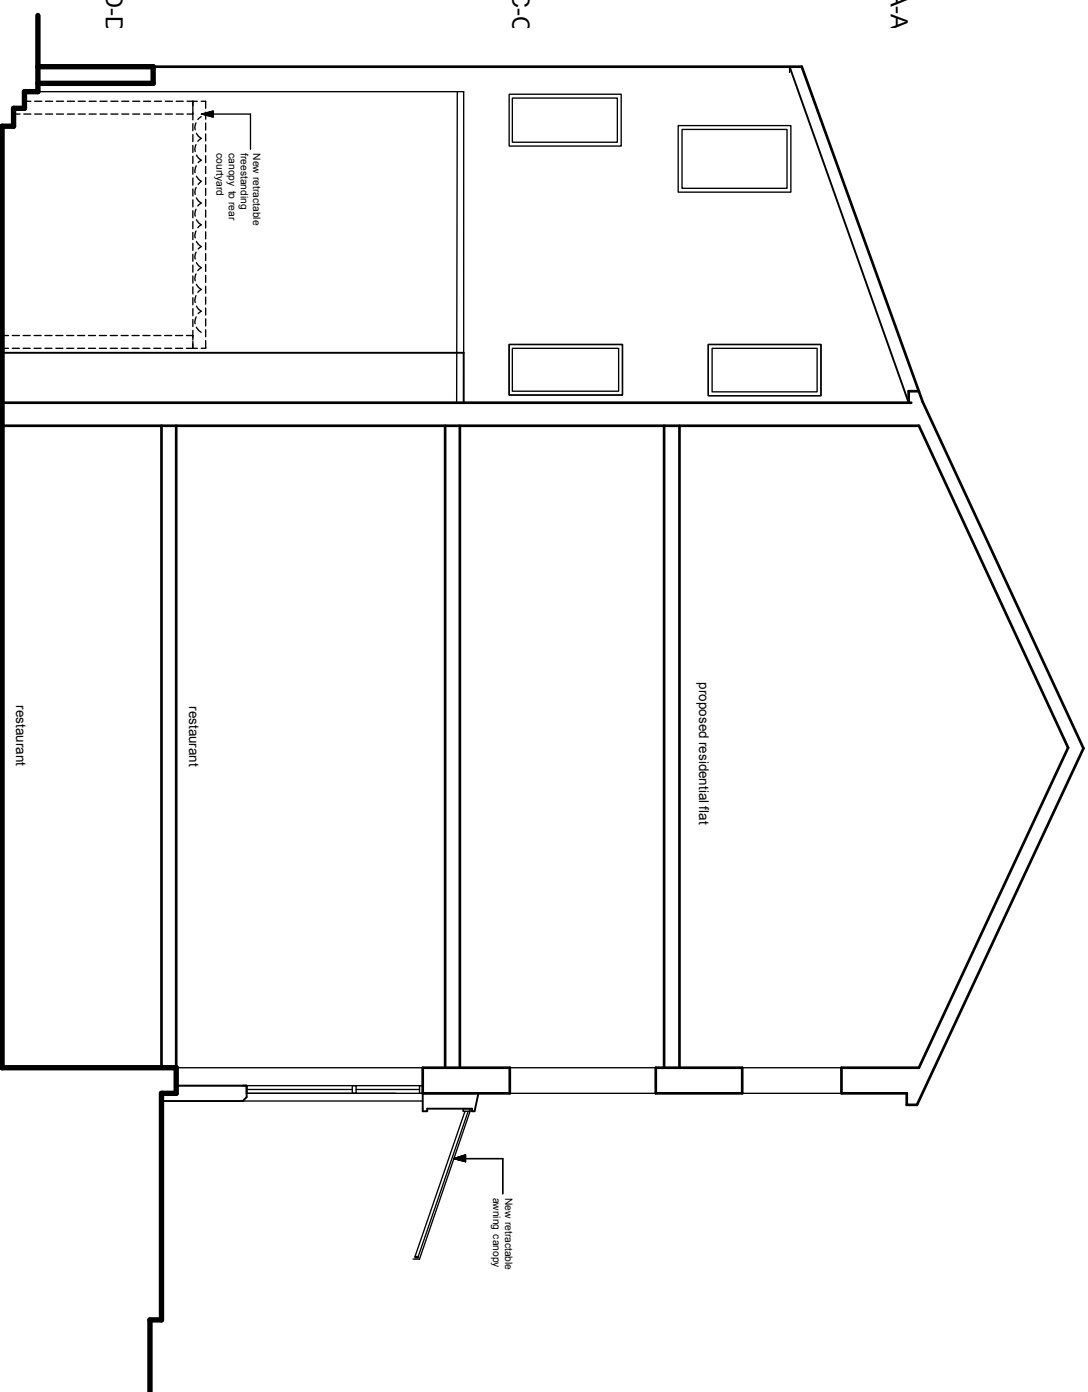
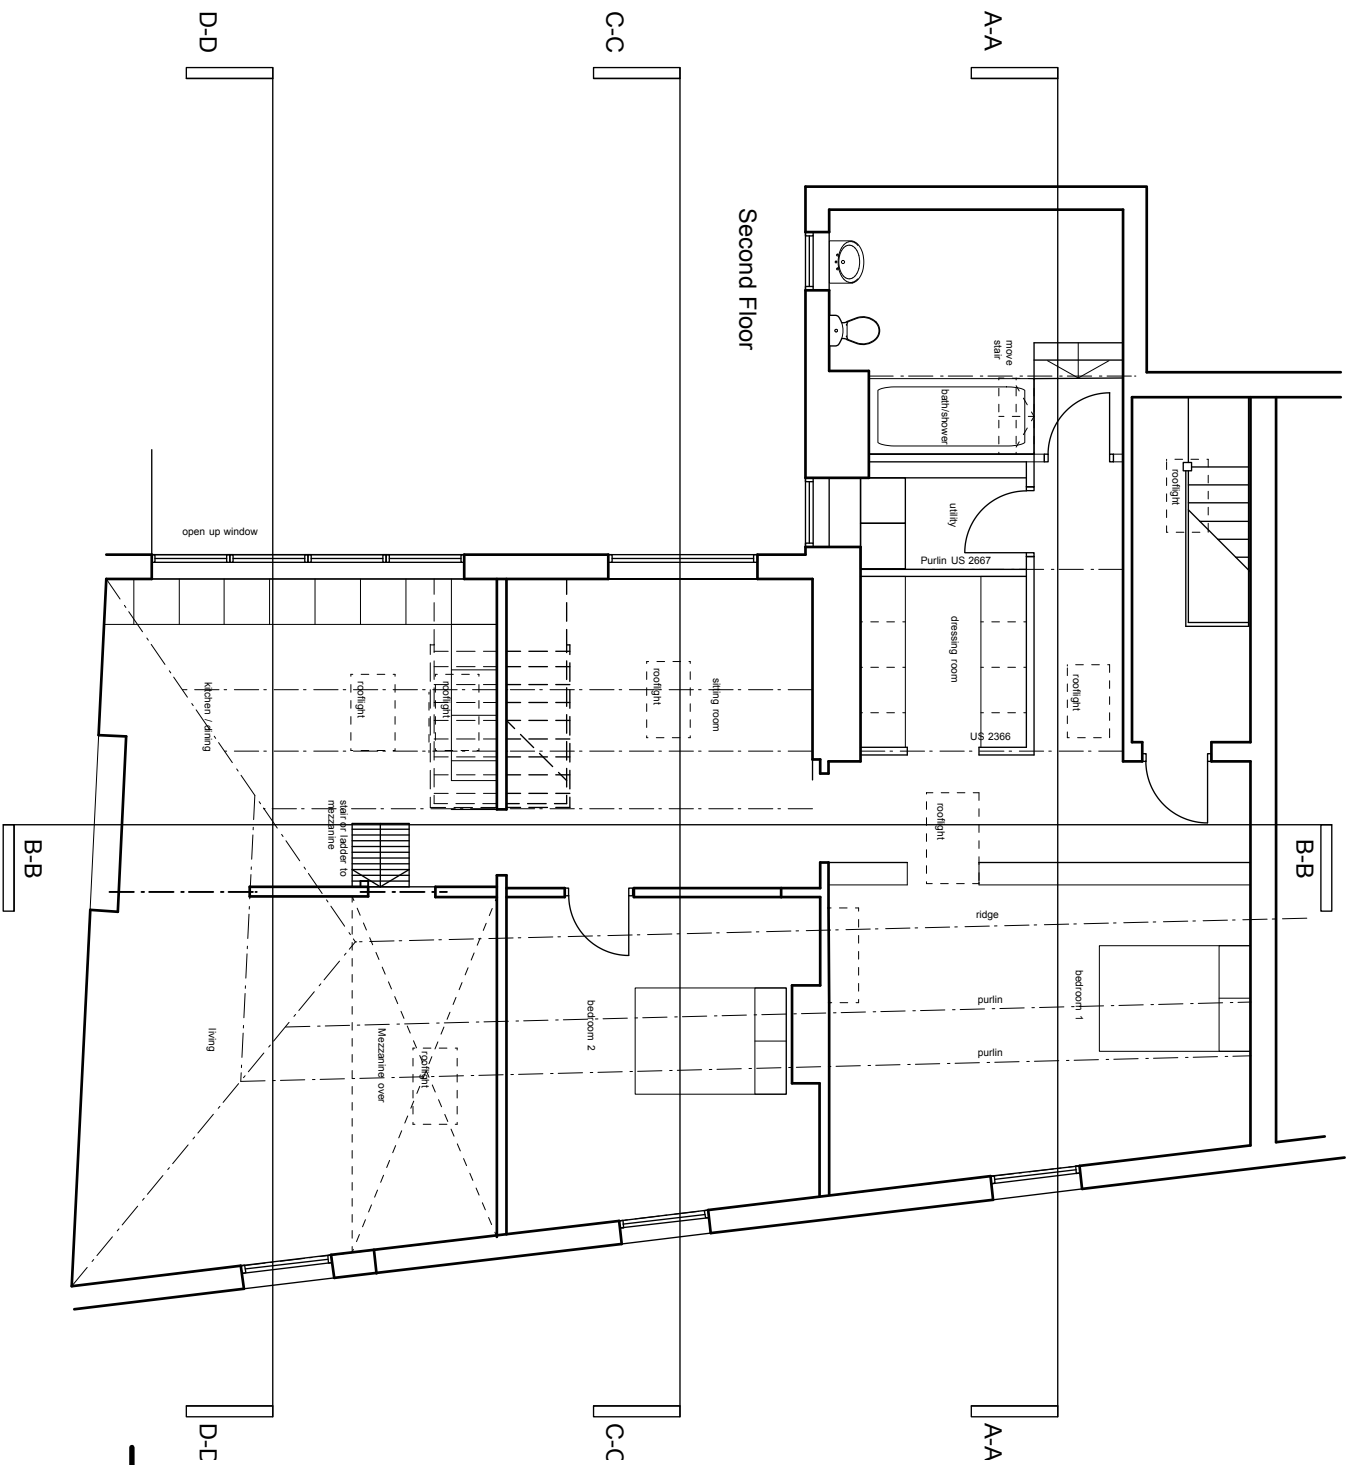


 

Proposed Section / Side Elevation

Rev

Description

Date

By

Date:

Drawing No:

Project:

October 2020

20111/P/02

Cuckoo Bar

395-397 Bury New Road

Manchester M25 1AW

Drawing:

Proposed Second Floor Plan

& Proposed Side Elevation /

Section

SCALE

1:100

leighton
architects

21 chandos Road
Manchester M21 0ss
Tel/ 0774711159
www.leightonarchitects.com