

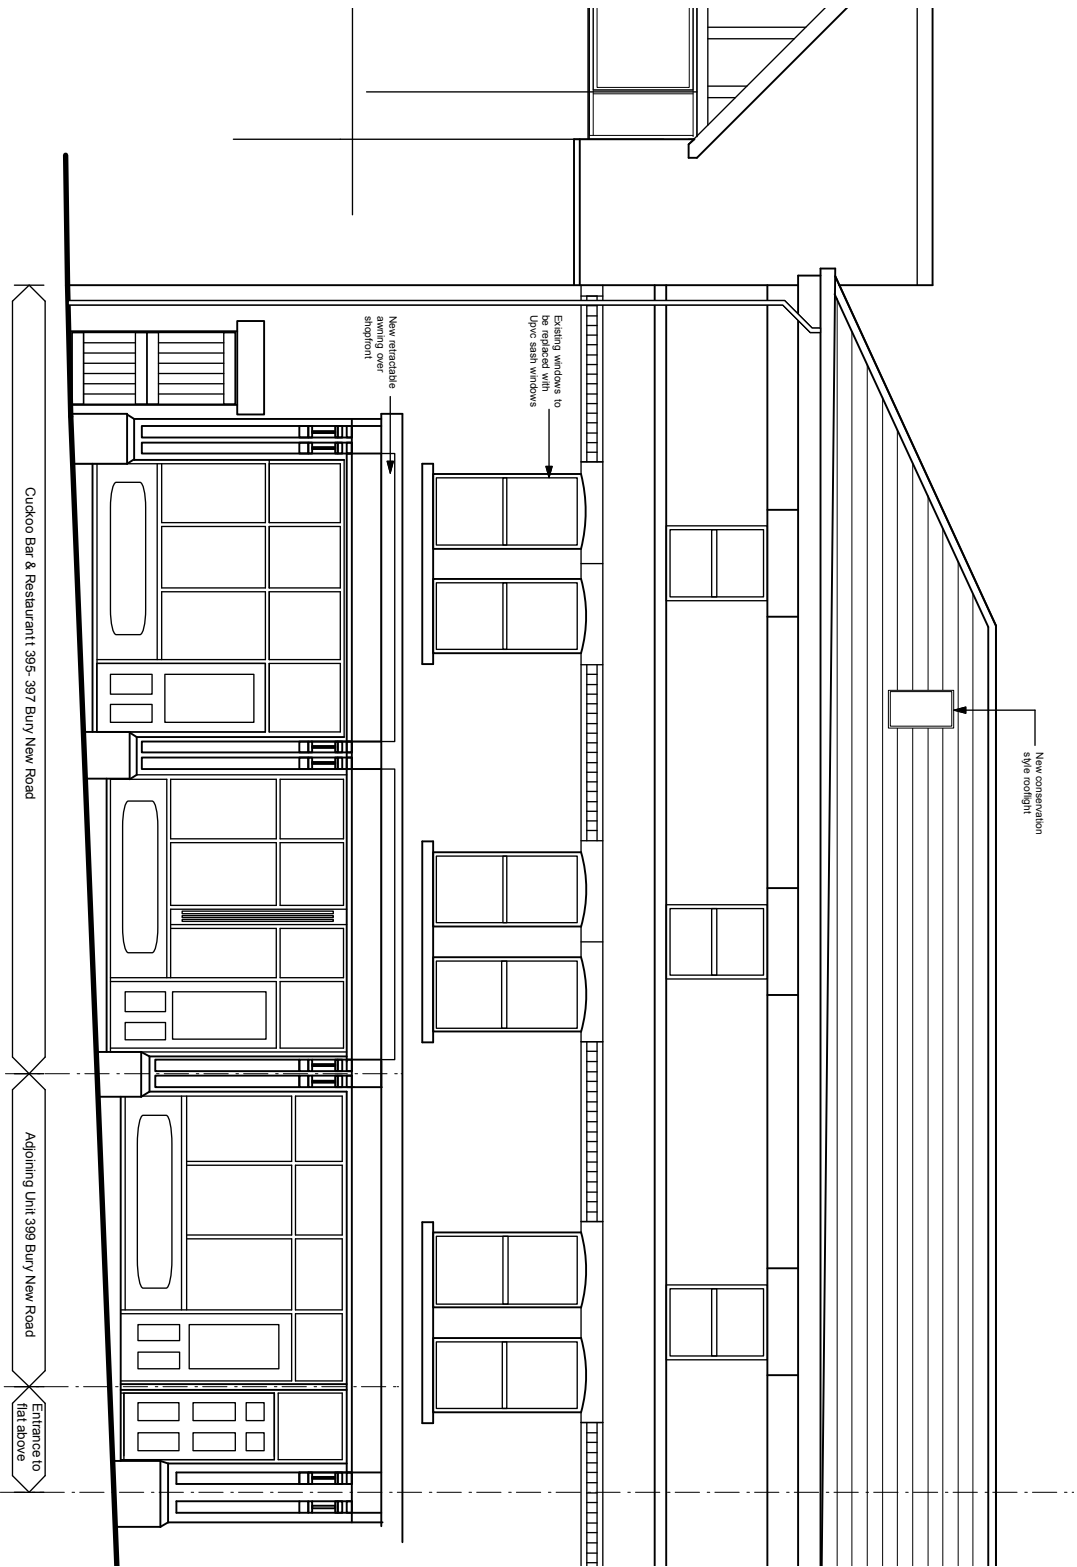


 

Proposed Front Elevation

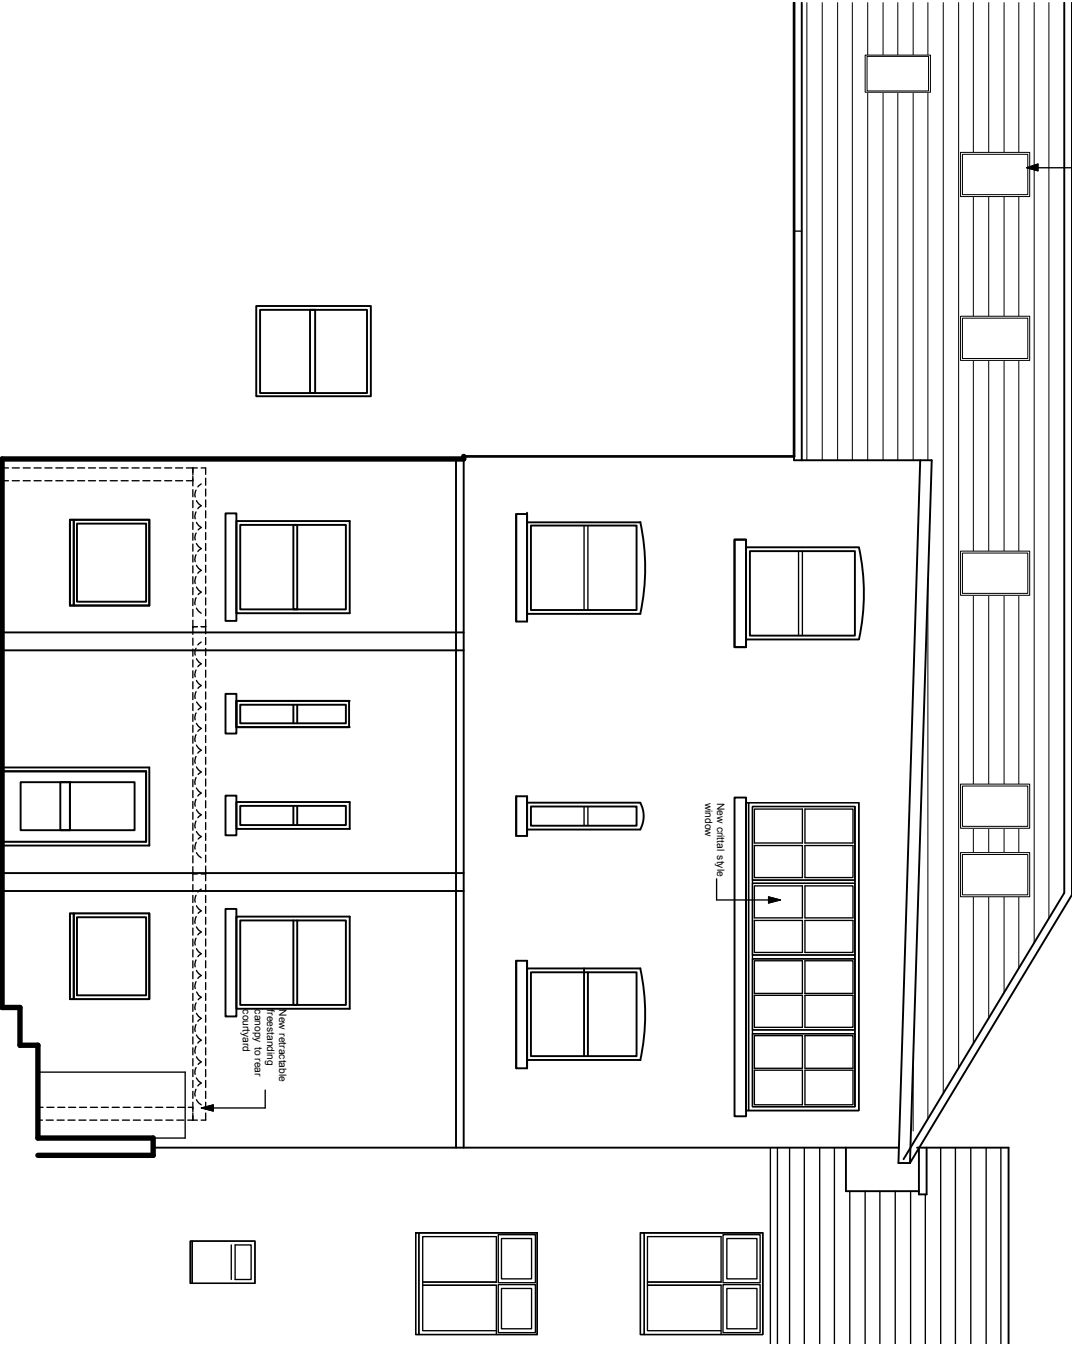

Proposed Rear Elevation

Rev

Description

Date

By

Date:

Drawing No:

Project:

October 2020

20111/P/03

Cuckoo Bar

395-397 Bury New Road

Manchester M25 1AW

Drawing:

Proposed Front & Rear

SCALE

1:100

Elevations

leighton
architects
21 chandos Road
Manchester M21 0ss
Tel/ 0774711159
www.leightonarchitects.com