



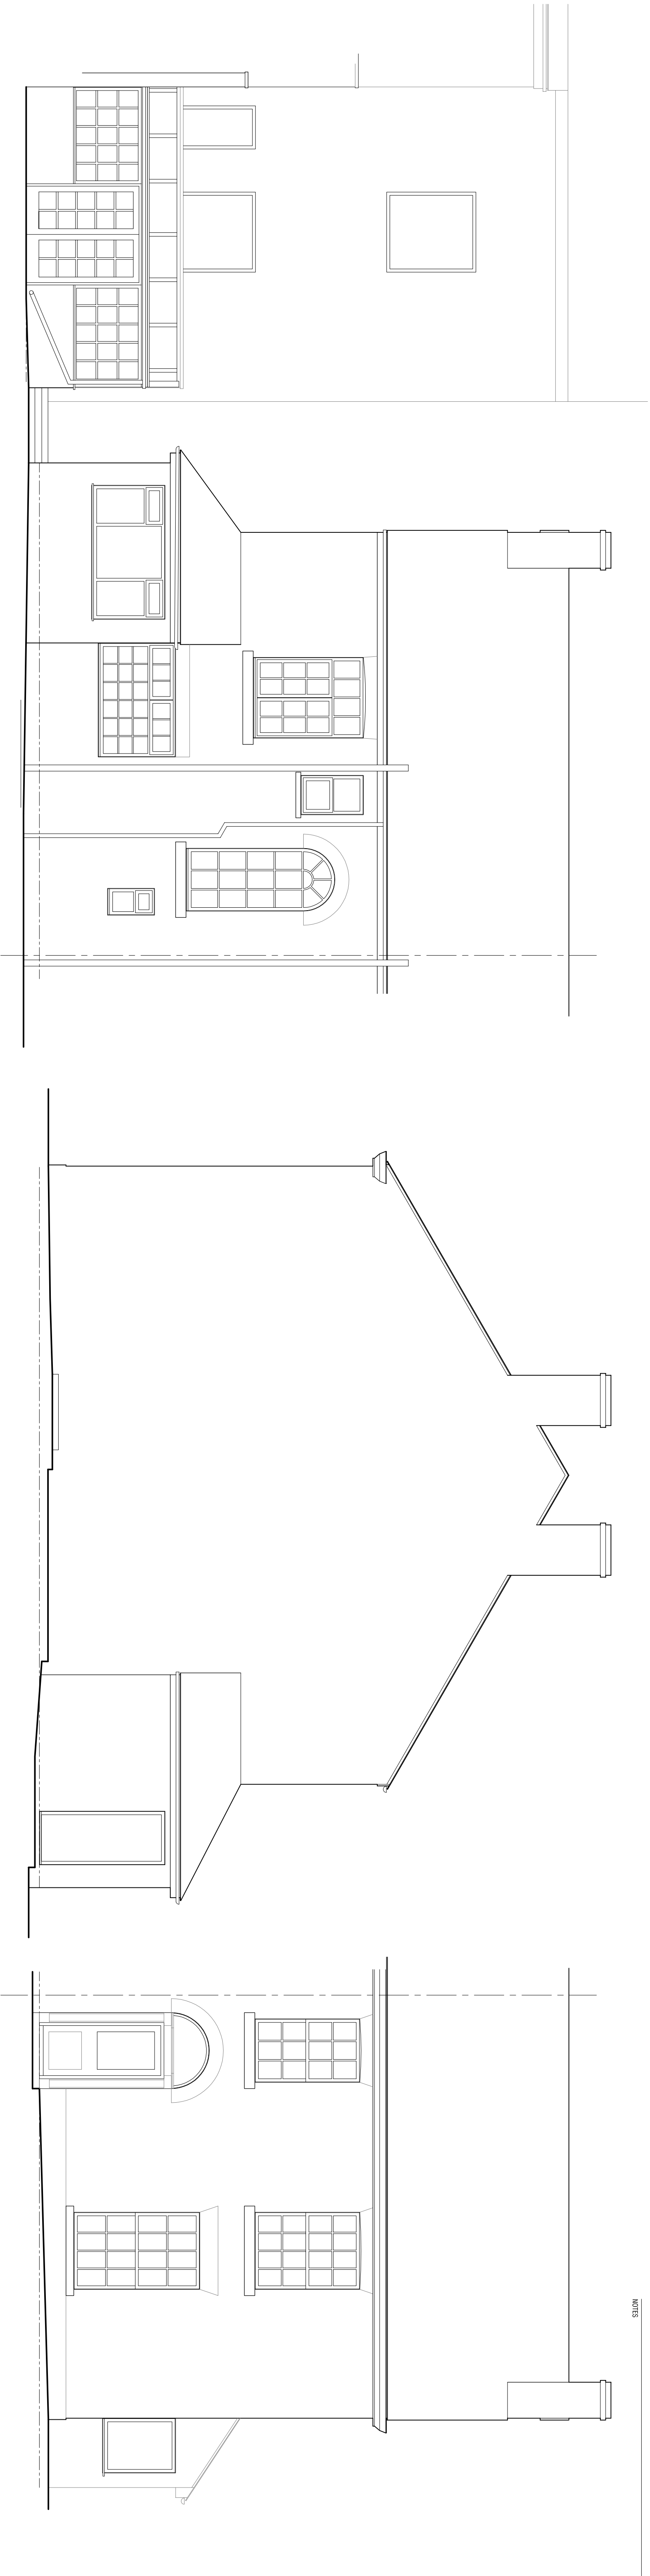


REAR ELEVATION AS EXISTING

SIDE ELEVATION AS EXISTING


FRONT ELEVATION AS EXISTING

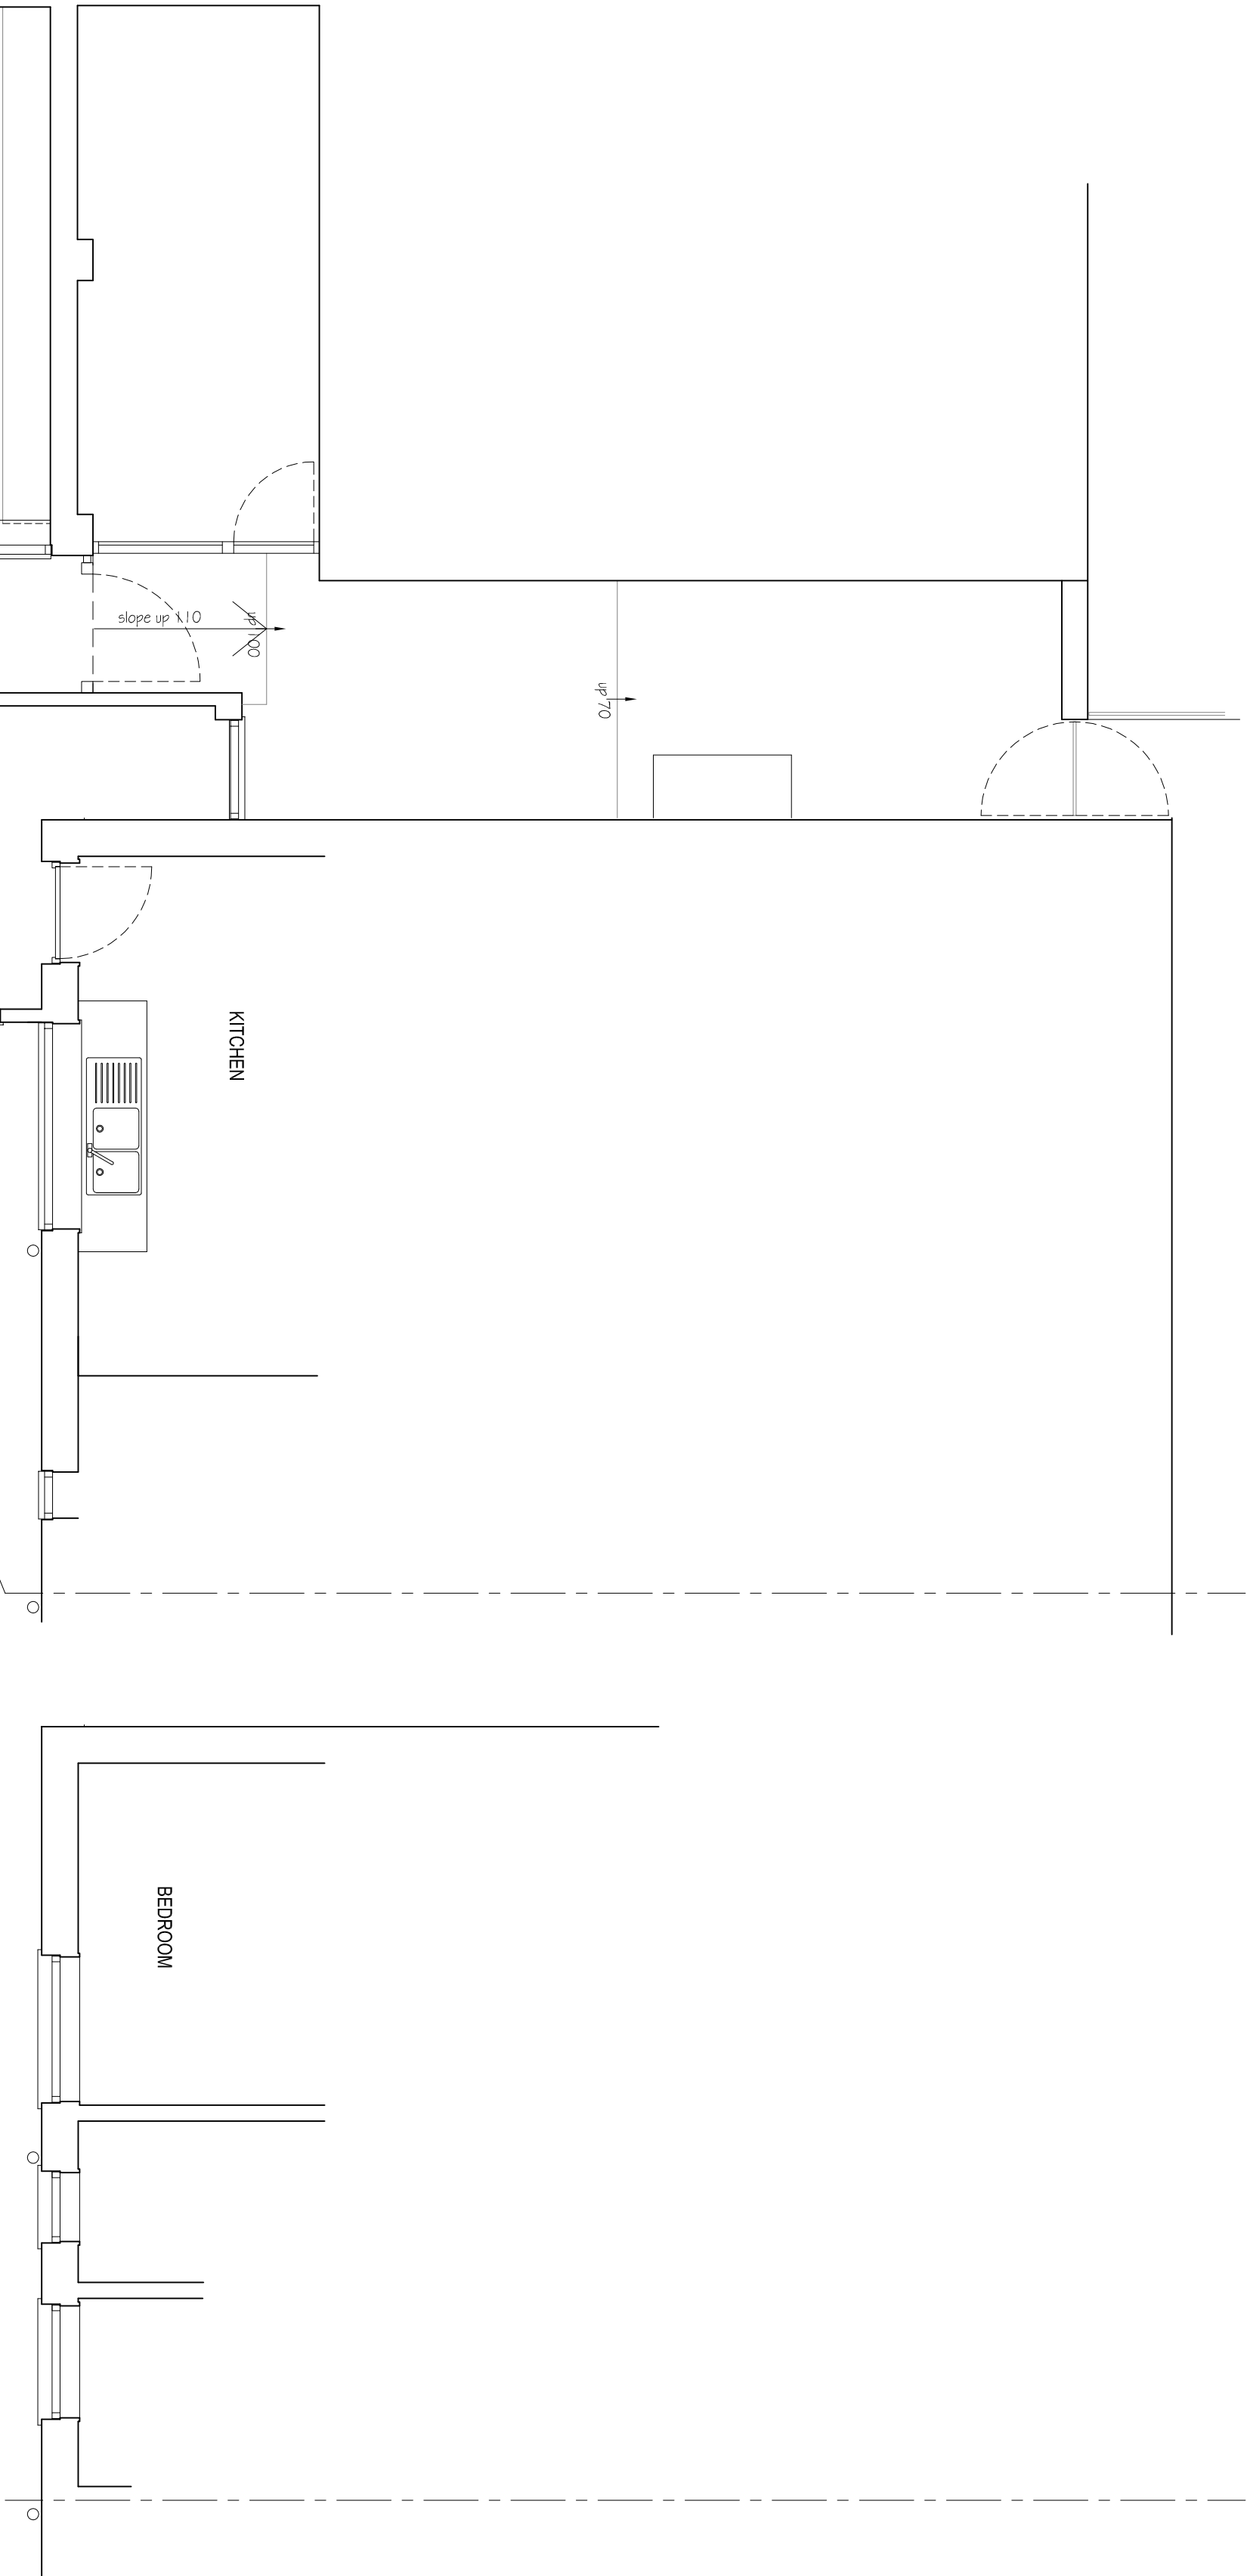

FIRST FLOOR AS EXISTING

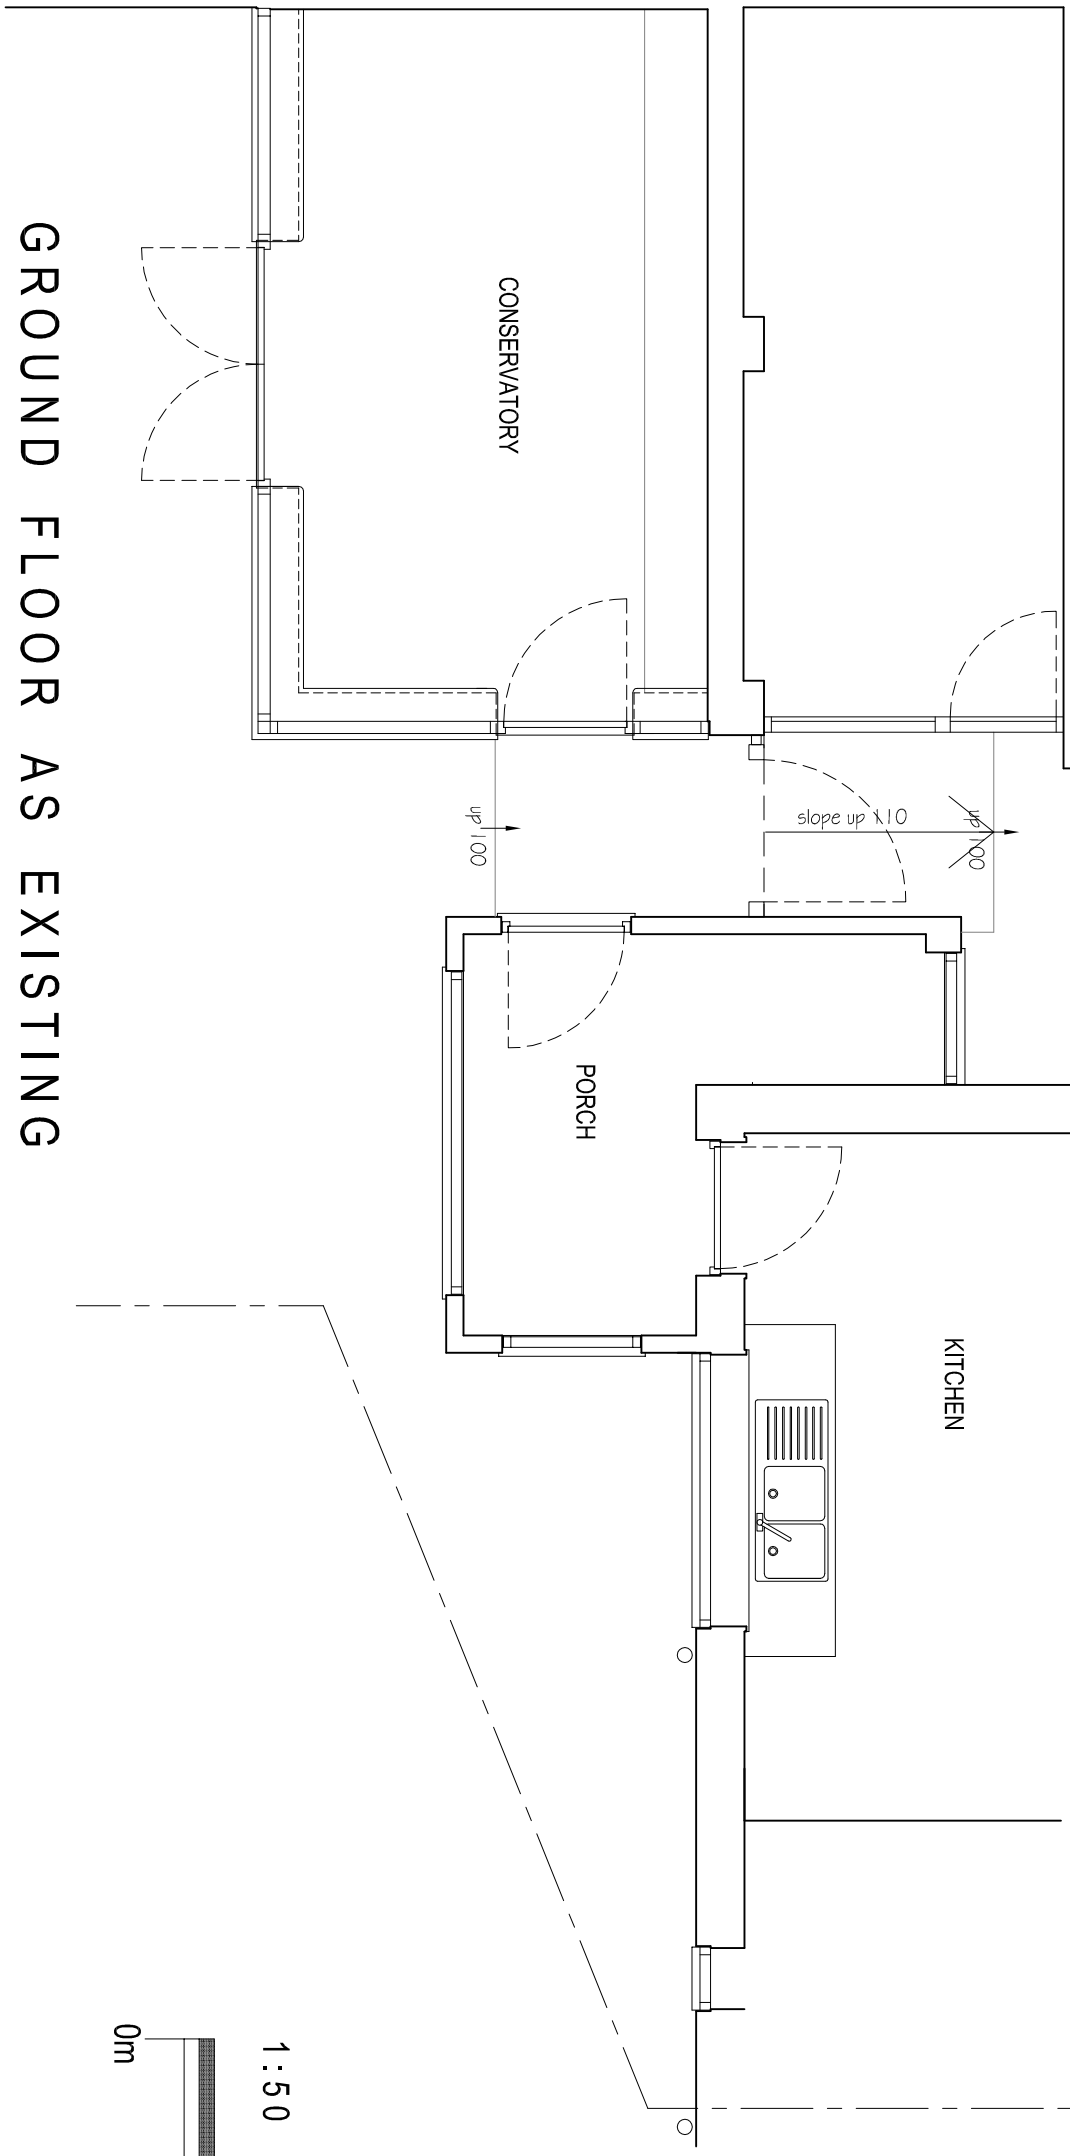

GROUND FLOOR AS EXISTING

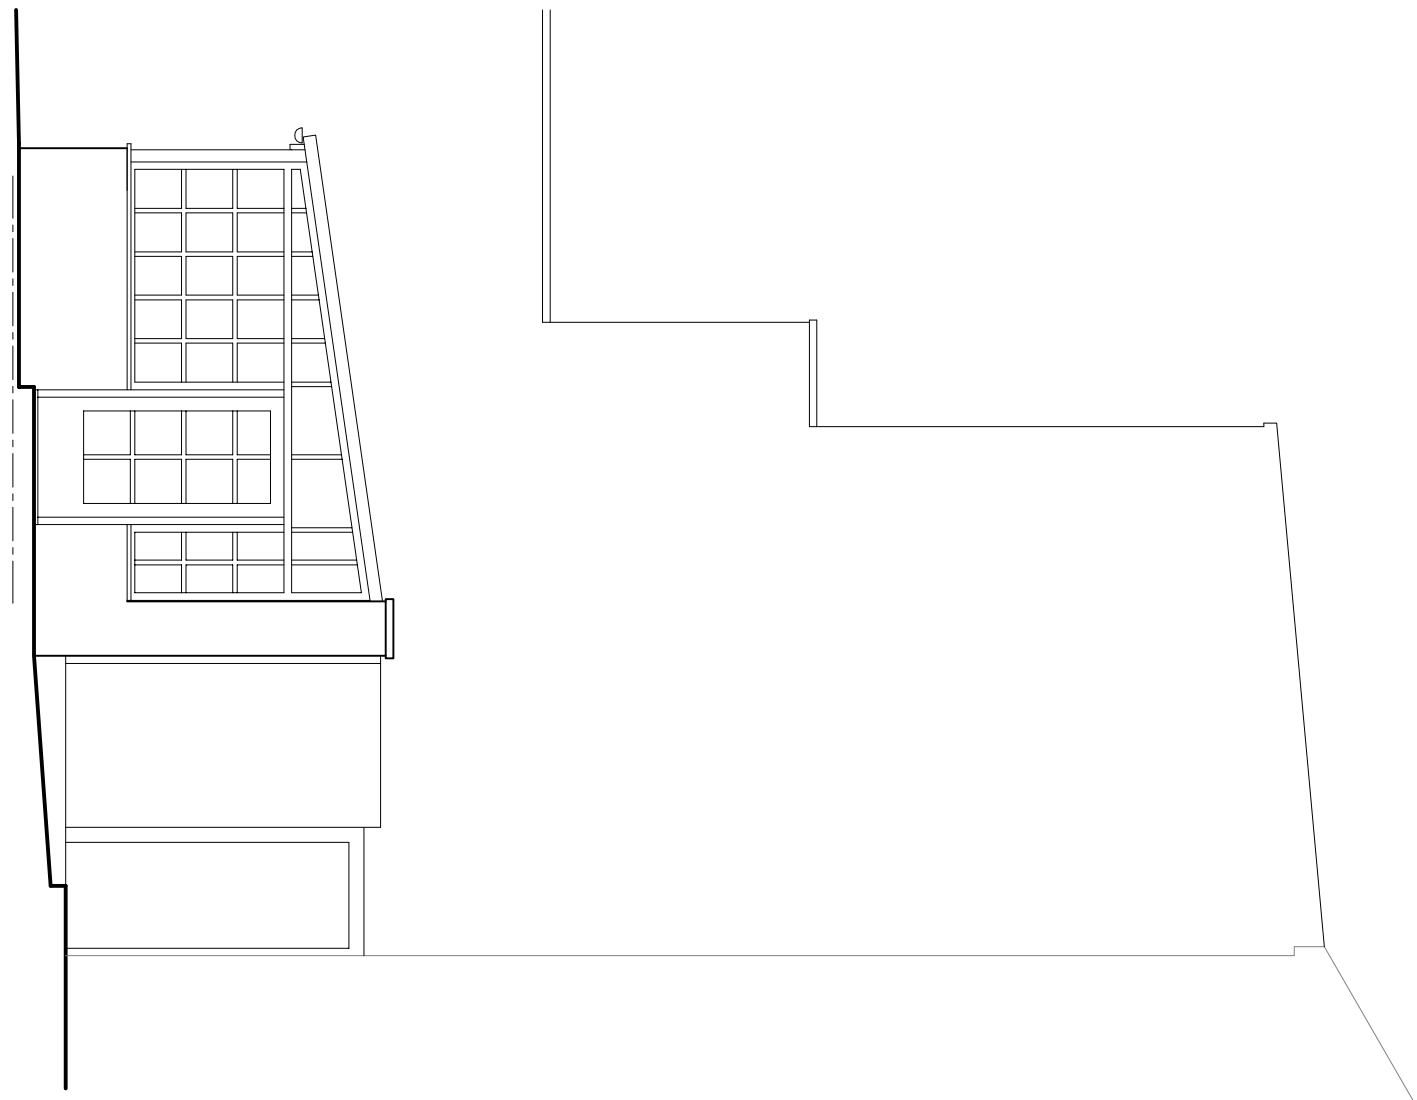

SIDE ELEVATION TO CONSERVATORY AS EXISTING



1:1250 SCALE LOCATION PLAN
Crown Copyright and database rights 2023 OS Licence no. AC0000484886

This drawing is the property of Equilibrium Architects and copyright is reserved by them. This drawing is not to be copied or disclosed by or to any unauthorised persons without the prior written consent of Equilibrium Architects.

Do not scale from this drawing.

All dimensions are to be checked on site prior to construction, manufacture of any components and ordering of materials and equipment.

Any discrepancies are to be reported to the architect for clarification.

All materials and workmanship to be in accordance with the current British Standards and codes of practice.

This drawing is to be used in conjunction with all relevant Architectural, Structural, Electrical, Mechanical, Engineering, Electrical Engineers and Specialists drawings and specifications.

As with all construction projects the CDM 2015 regulations apply and the work on this project may require both the issue of a notification to the HSE (because of the duration of the works on site) and the client may also need to appoint a Principal Designer because there may be more than one contractor working on site.

The Principal Designer will be able to coordinate the pre-construction information and ensure that all duty holders under CDM comply with their relevant duties.

The building owner is to serve a Party Wall Act Notice as applicable to adjoining property owners as outlined in The Party Wall Act 1996. The Building Contractor is to verify the thickness of the party walls prior to commencement of the proposed works.

REV	DESCRIPTION	DATE	CHECK	DATE
1	CLIENT	MR N. HOLT		
PROJECT				
Proposed Demolition of Conservatory and Replacement of Bedroom and Kitchen windows				
DRAWINGS				
Plans as Existing				
108 Manchester Road, Bury, BL9 0TH				
SCALE	DATE	DRAWN	CHECKED	
1:50 @ A1	January 24	agw		
DRAWING NO.	ISO REFERENCE NO.	REVISION		
R0799-01				

