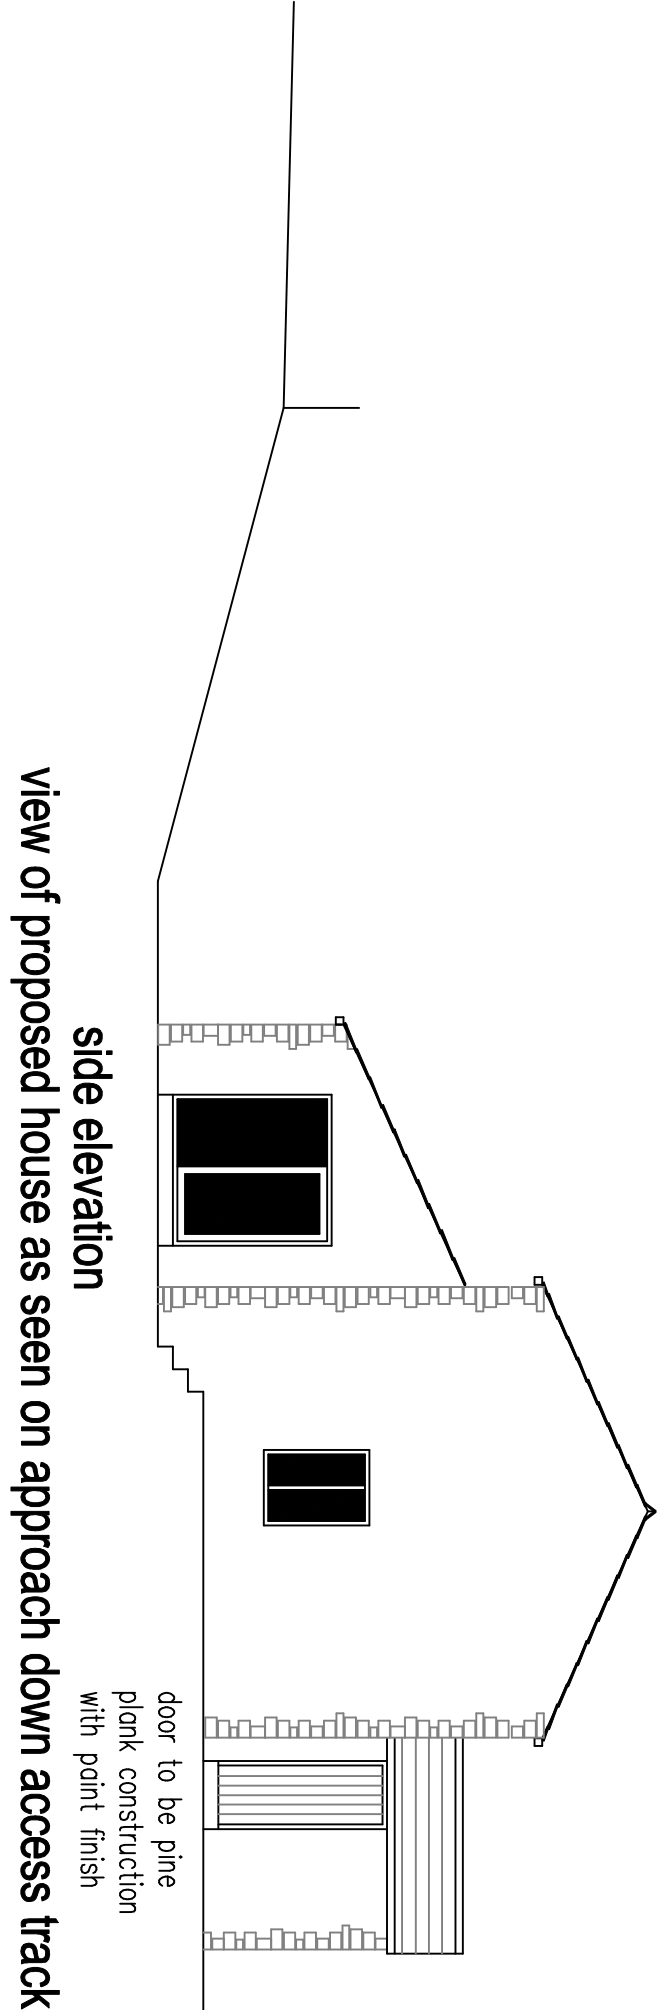


amended 22-01-23
south facing bedroom window position altered

amended 10-01-23
cross section lines A-A & B-B extended and
incorporated within elevations

details


proposed replacement farmhouse at
Burnt House Farm
Turton Road
Tottington
Bury

scale 1:50 1:100 @ A1

0m 10m
linear scale 1:100 @ A1

drawing number BHF-24-03-22-D (amended 3)

Rae Cornell Associates Building Design and Planning Consultants
214 Burnley Road Bacup Lancashire
01706 873000

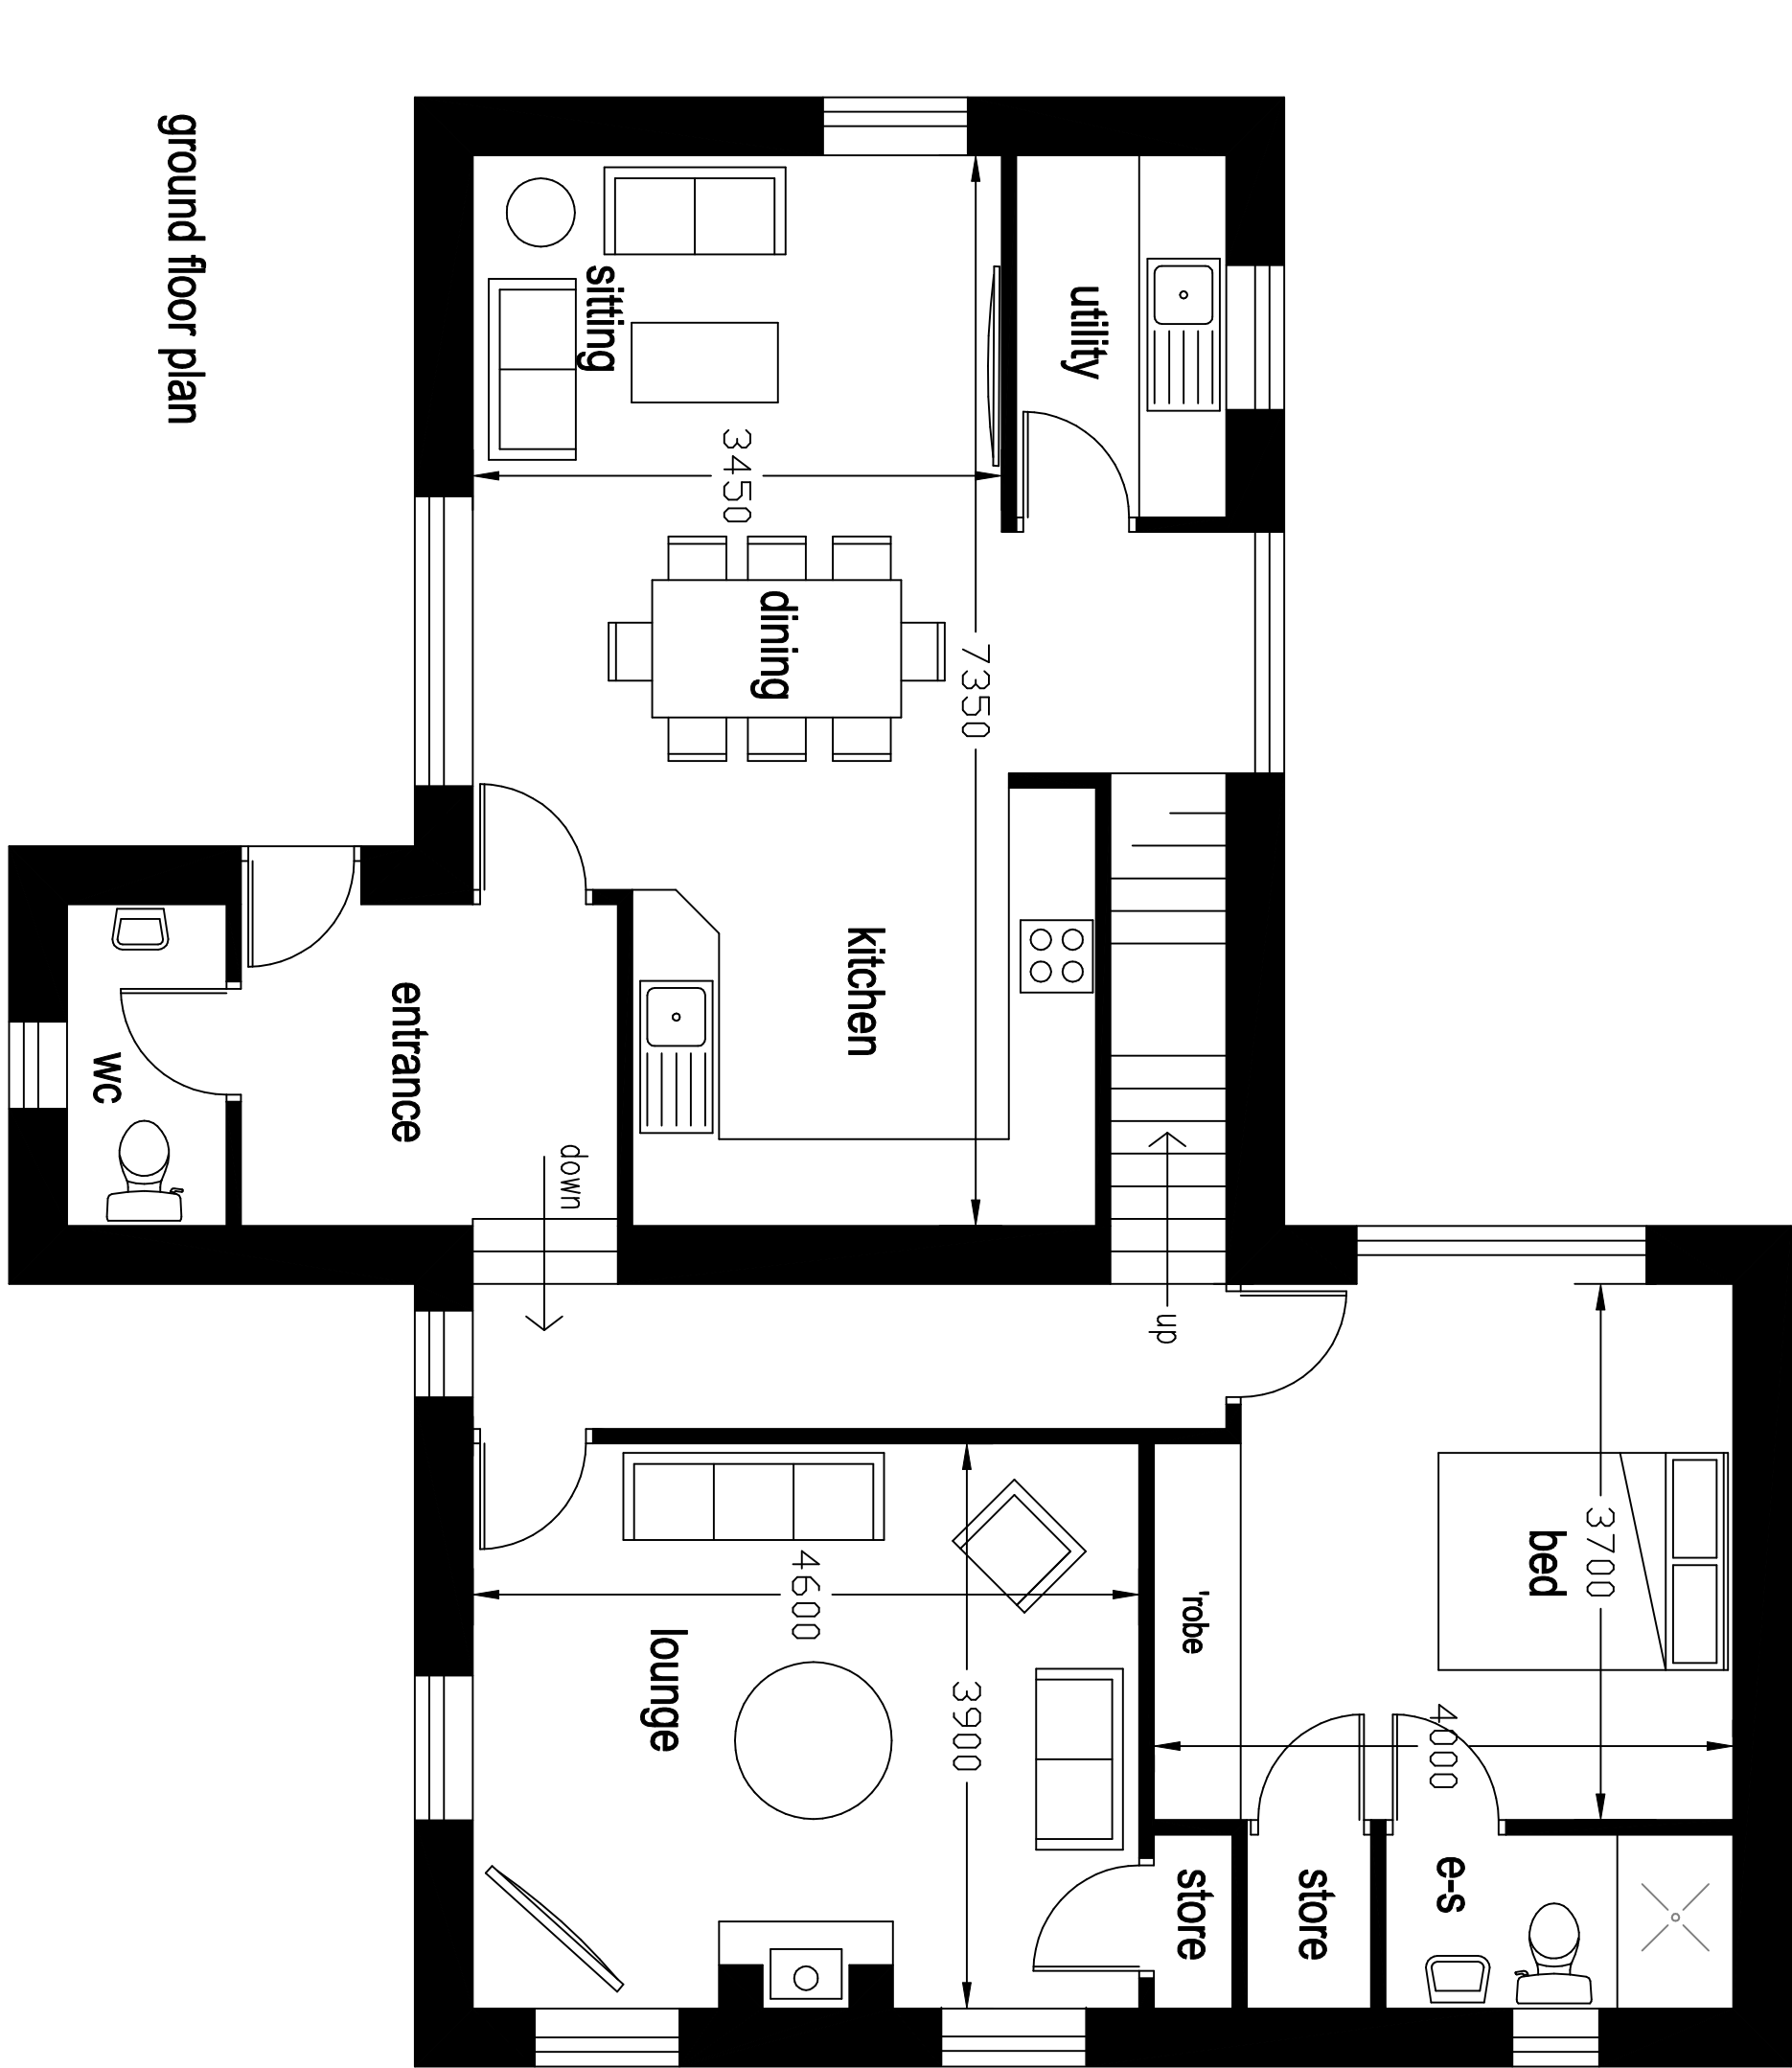

ground floor plan

first floor plan