
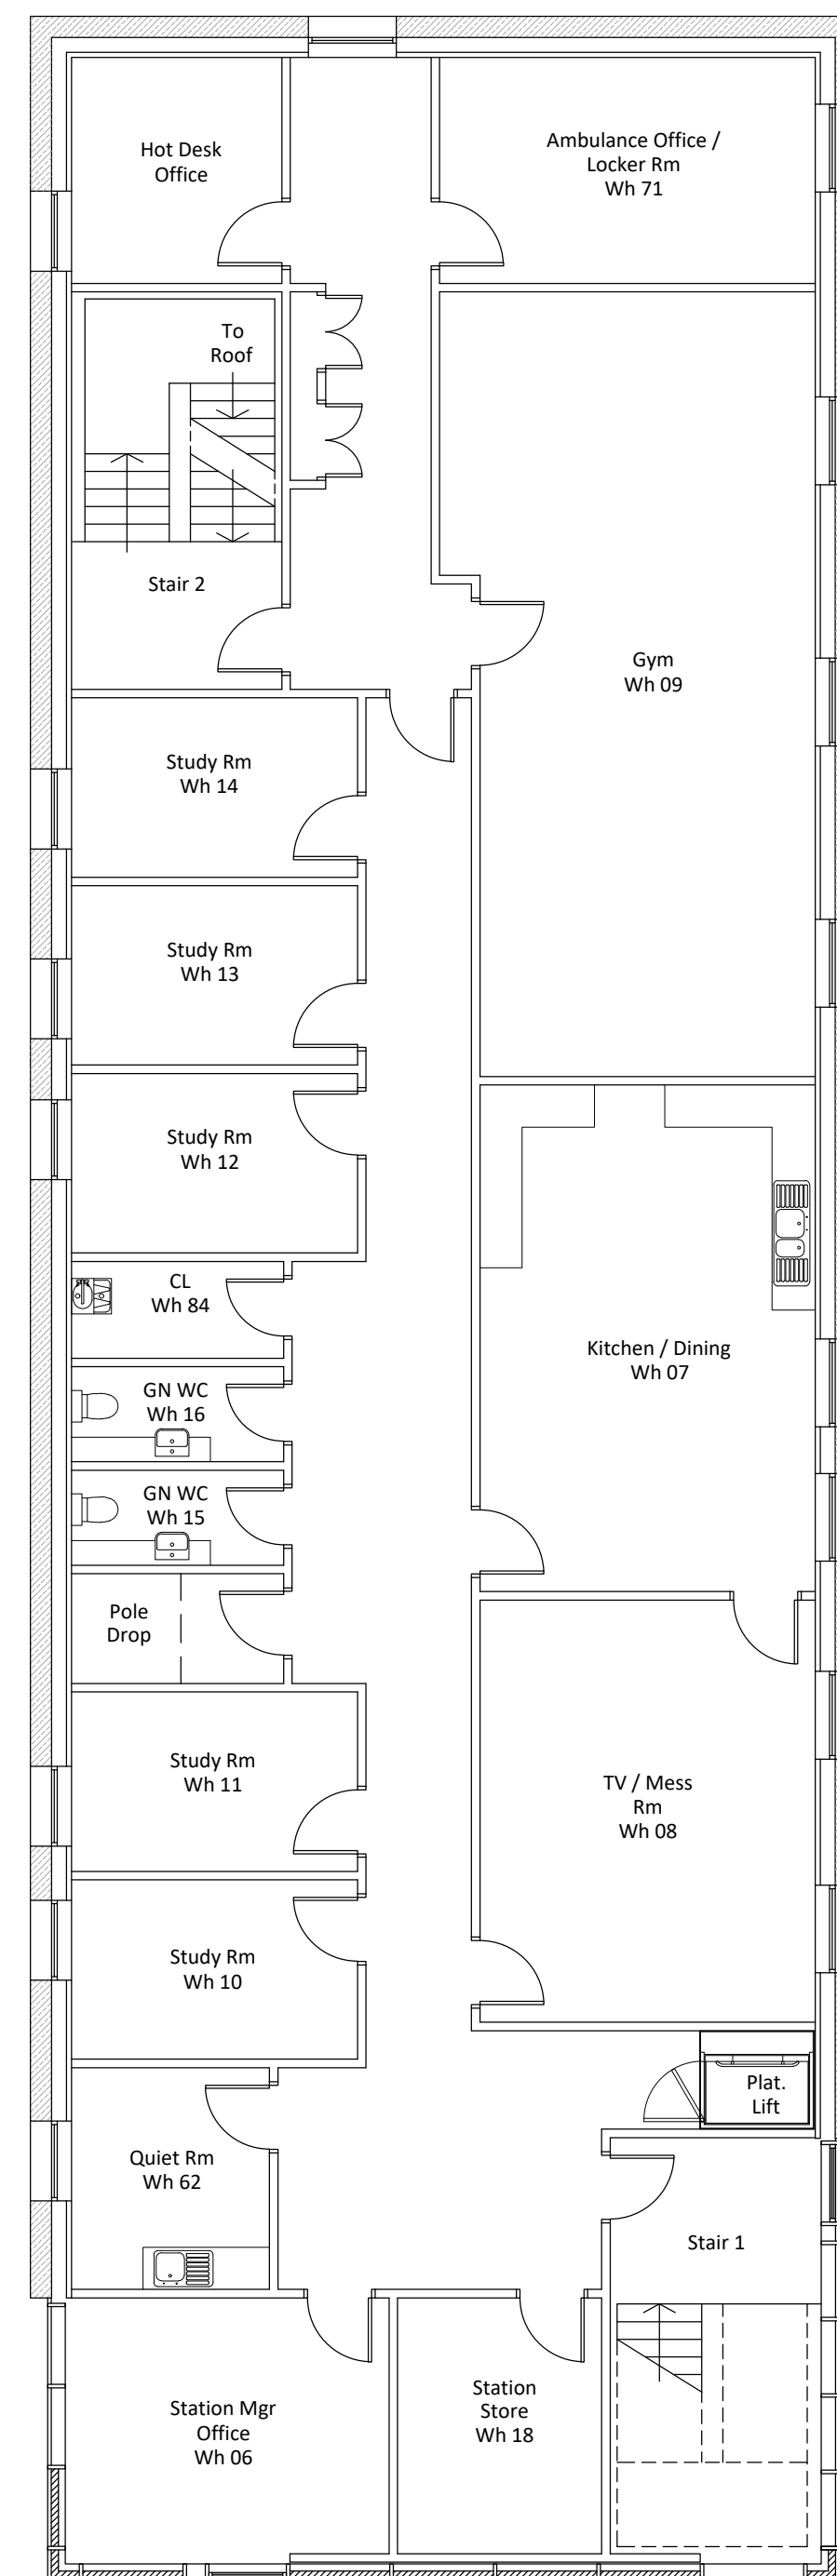


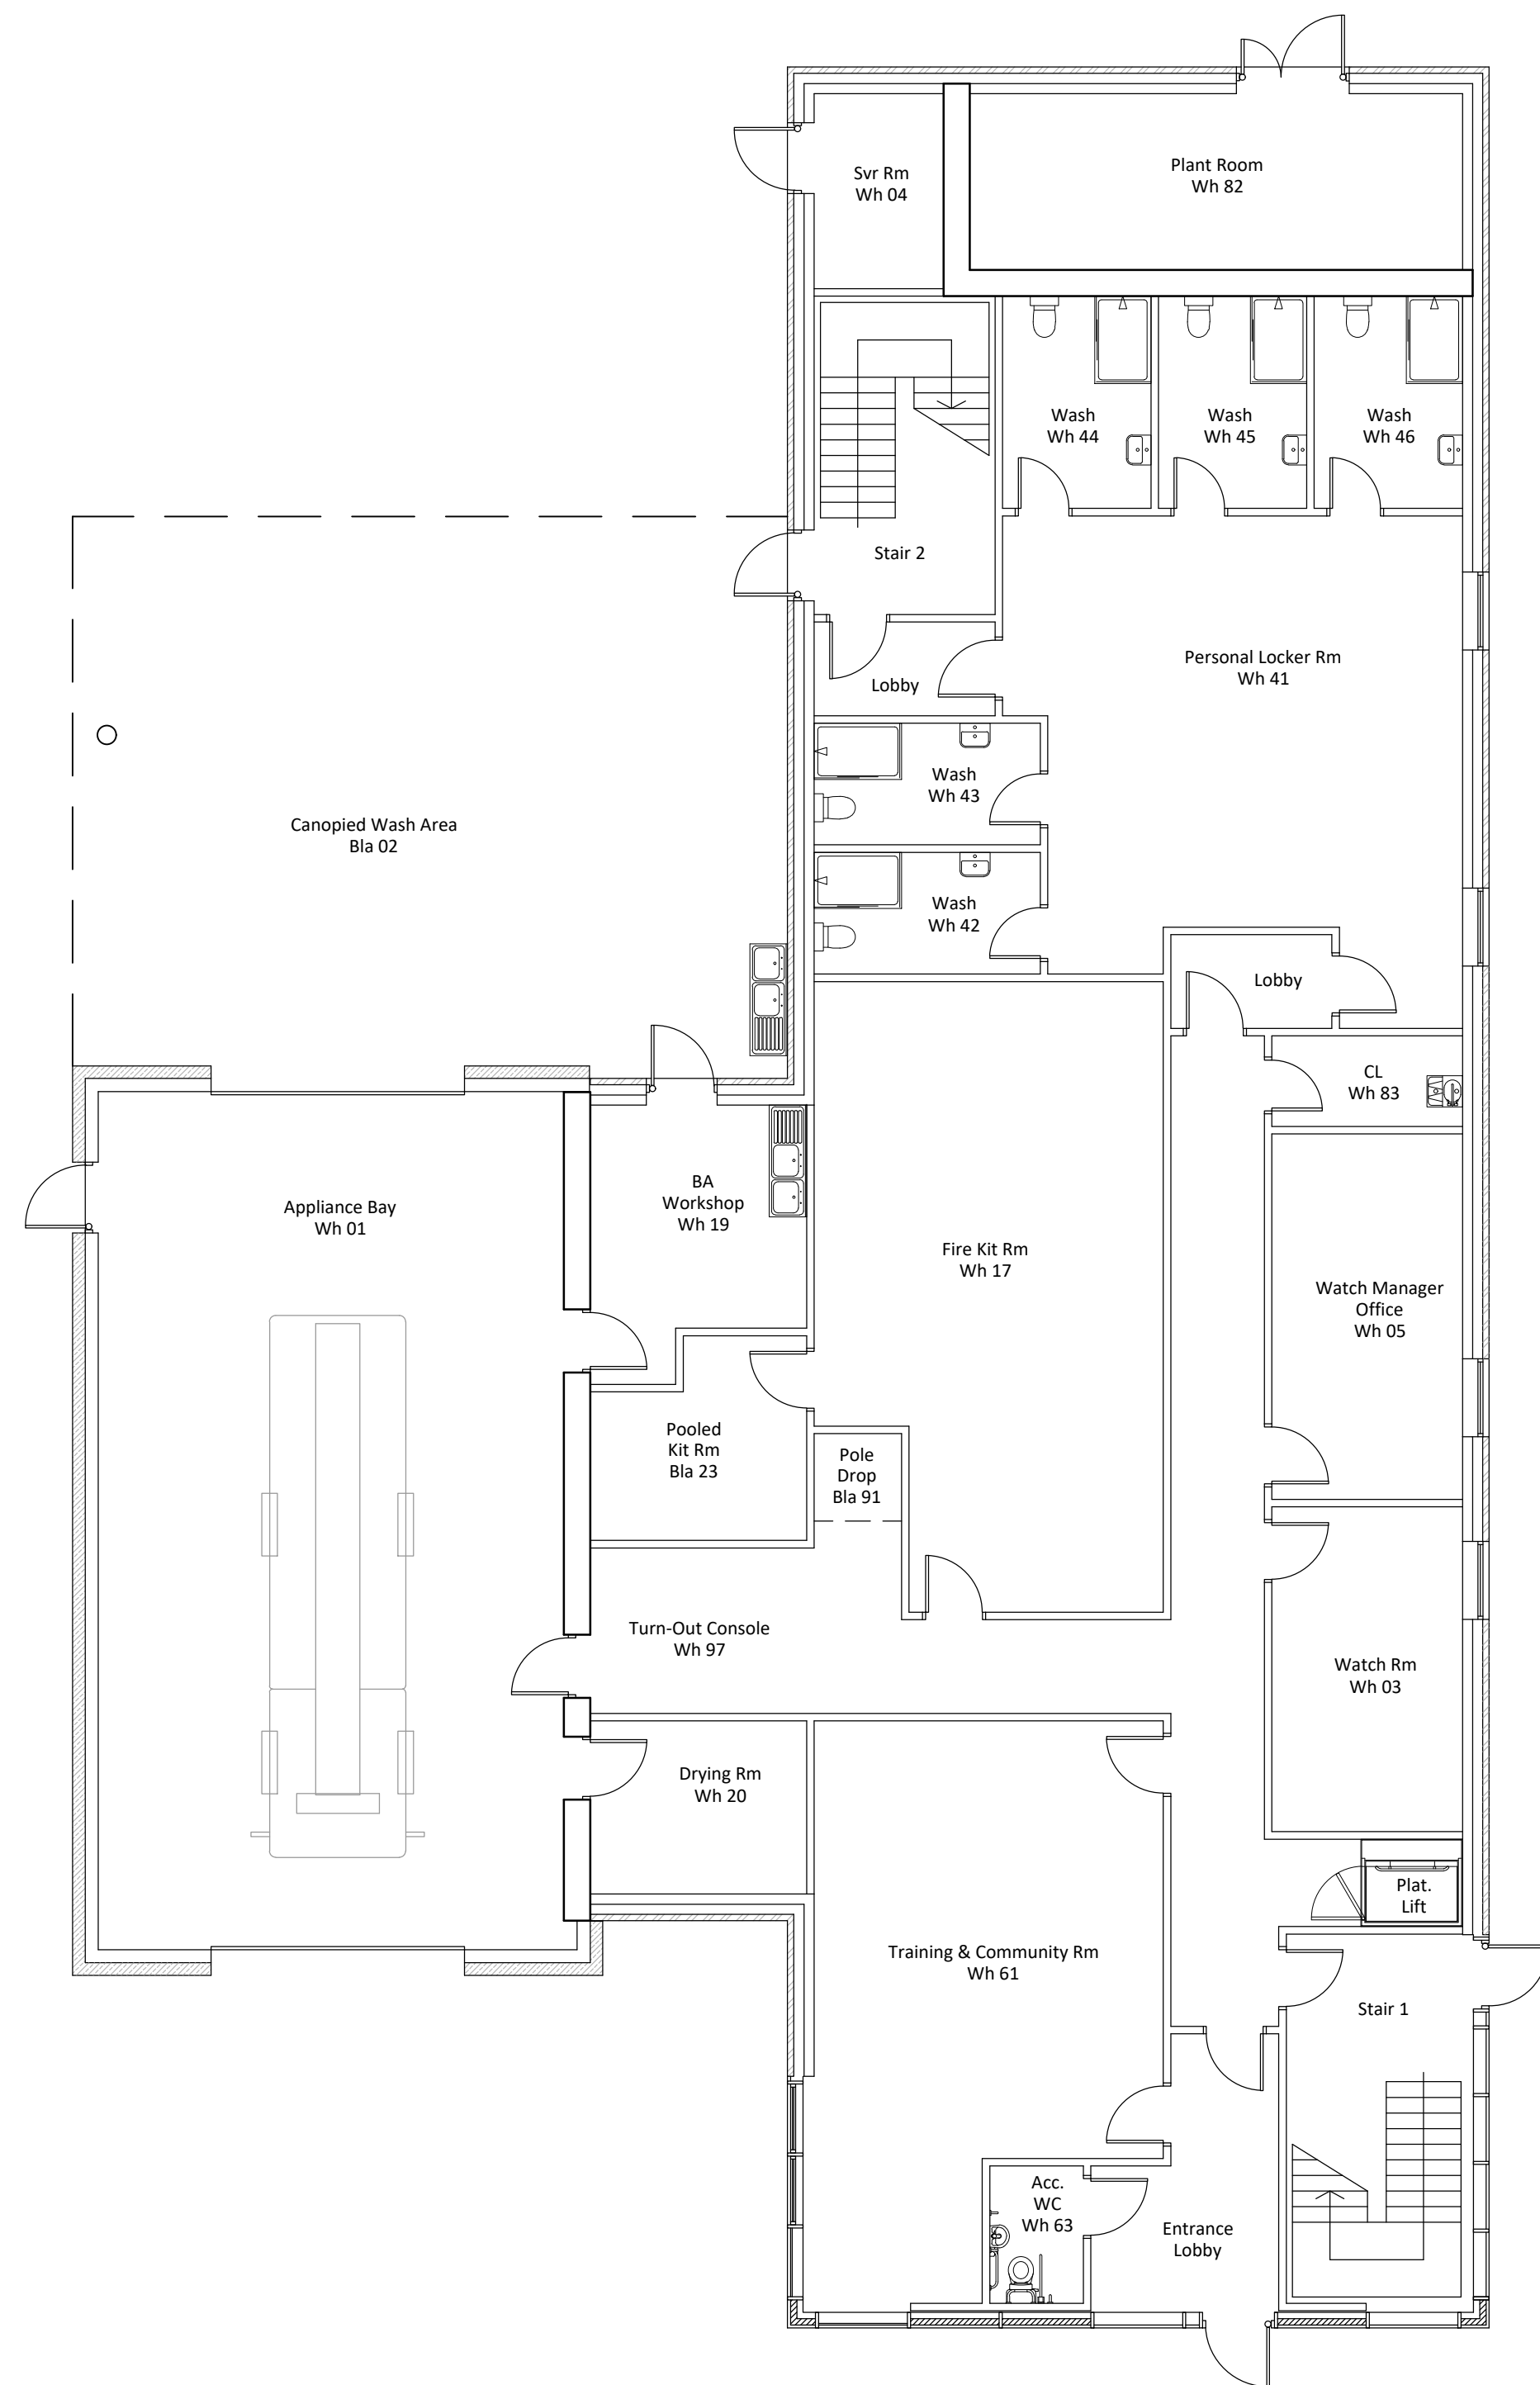

status				FEASIBILITY	
This drawing is ©Bradshaw Gass & Hope LLP and is not to be copied, reproduced or re-distributed either in whole or in part without the prior written permission of the originator. The originator shall have no responsibility for any liability, loss, cost, damage or expense arising from or relating to any use of this document other than for its intended purpose on this project. This drawing shall be read in conjunction with all other relevant drawings, specifications and associated documentation. Any discrepancies, errors or omissions are to be reported to the originator before proceeding with work. All dimensions are to be checked on site by the contractor prior to proceeding with any work.					
Hazard Identification					
ref		hazard		date	
P3	FURNITURE REMOVED & TRANSFERRED TO FURNITURE LAYOUT DRG			ST	14.04.23
P2	PLANT ROOM / SERVER ROOM ADJUSTED. WINDOW TO AMBULANCE OFFICE MOVED TO SIDE WALL. FURNITURE IN AMBULANCE OFFICE REPLANNED			ST	12.04.23
P1	FIRST ISSUE			ST	23.03.23
ref	revision		by	date	
		Architects Consulting Engineers Quantity Surveyors		21 Silverwell Street Bolton BL1 1PR t: 01204 525321 email@bghbolton.co.uk www.bghbolton.co.uk	
Bradshaw Gass & Hope LLP					
client					
GREATER MANCHESTER COMBINED AUTHORITY					
project					
NEW FIRE STATIONS FEASIBILITY STUDIES					
drawing					
WHITEFIELD FIRE STATION PROPOSED FLOOR PLANS					
drawn by		ST		date MAR 23	
checked by				date	
scale		1:100			A1
dwg no		1978.35.4352			rev
					P3