




| rev | date     | description                                                    |
|-----|----------|----------------------------------------------------------------|
| 01: | / /      | original issue                                                 |
| 02  | 24.07.24 | ig updated to show as 1 unit with potential future subdivision |
| 03  | 20.09.24 | ig oyster cladding changed to goosewing grey                   |

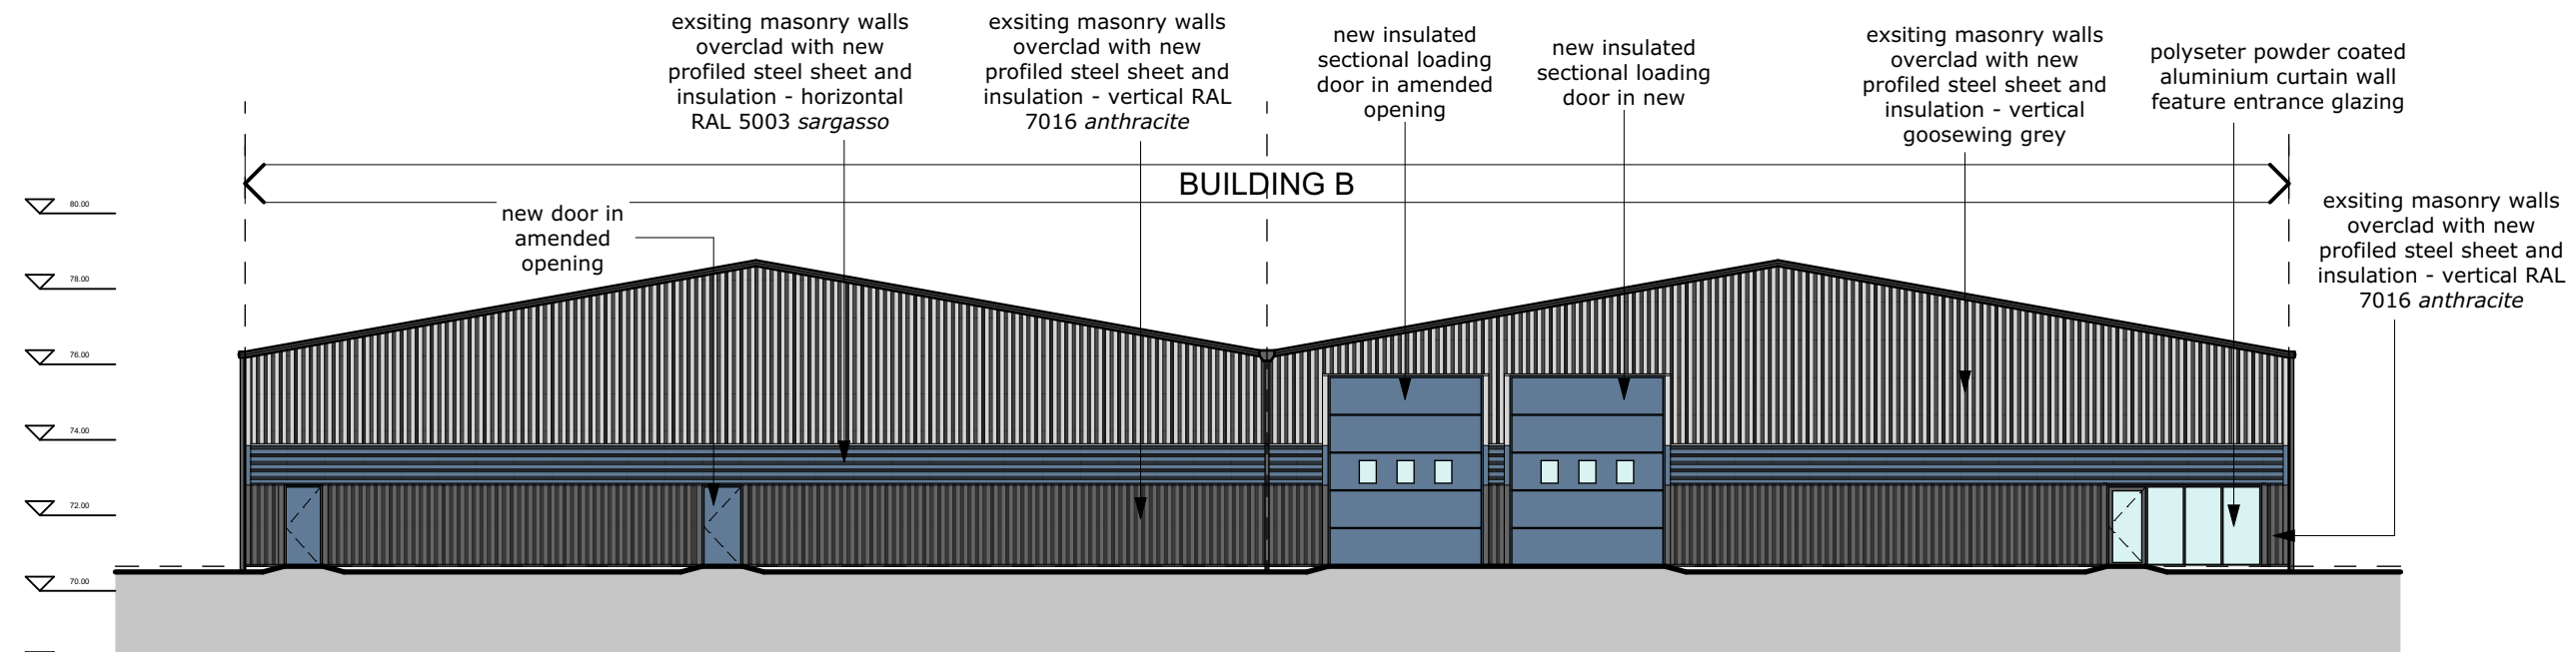


proposed West elevation 1:200

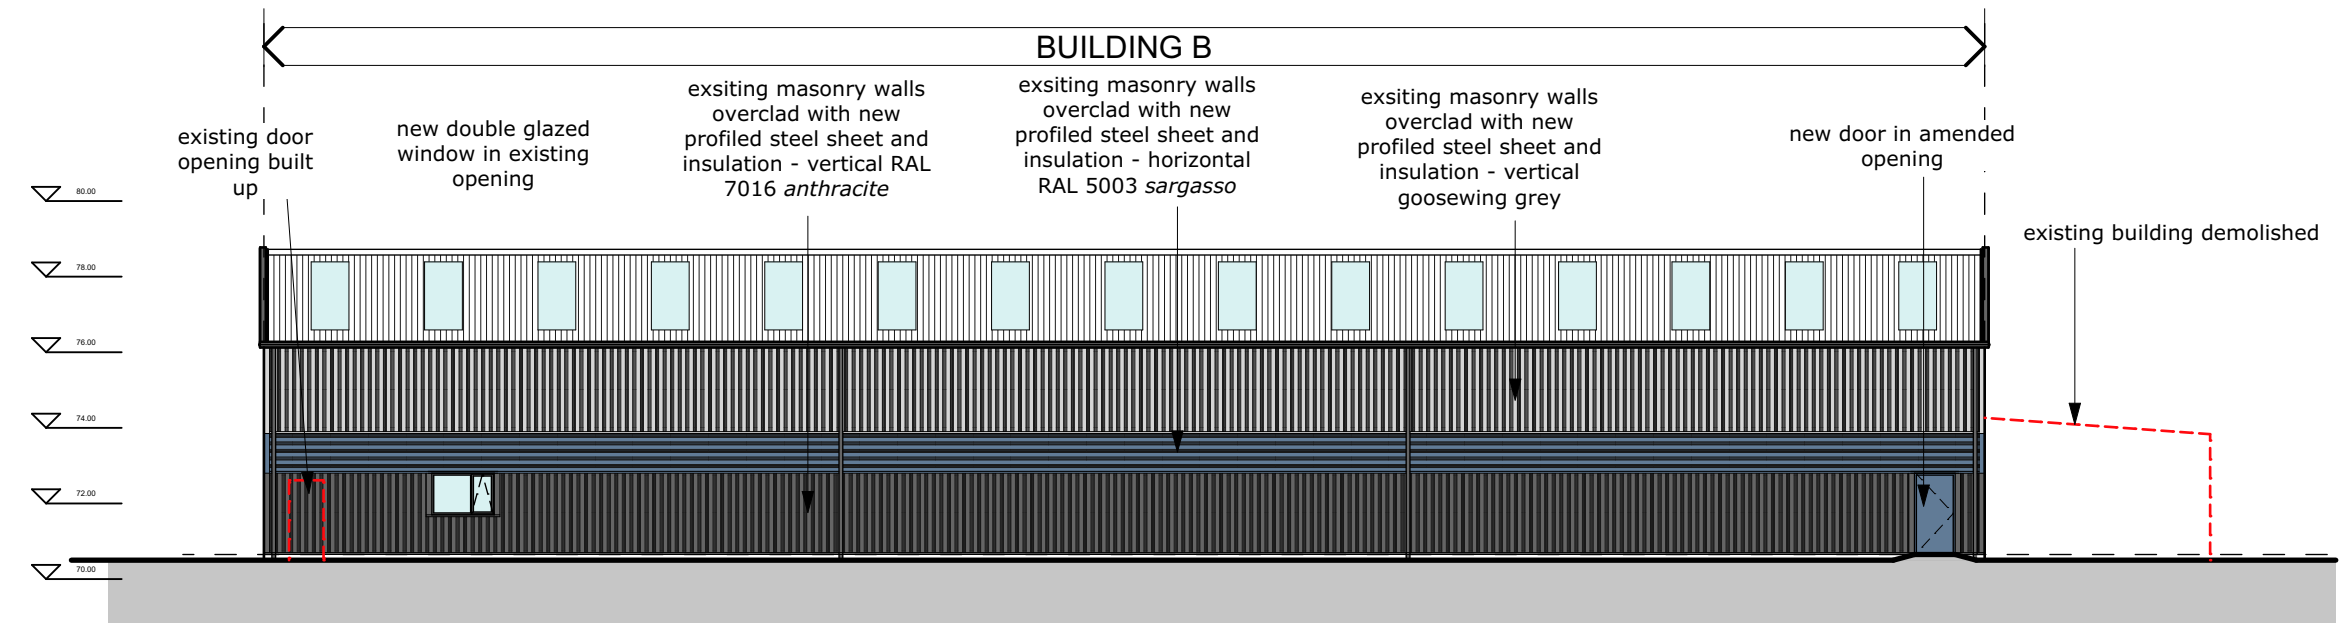


proposed North elevation 1:200

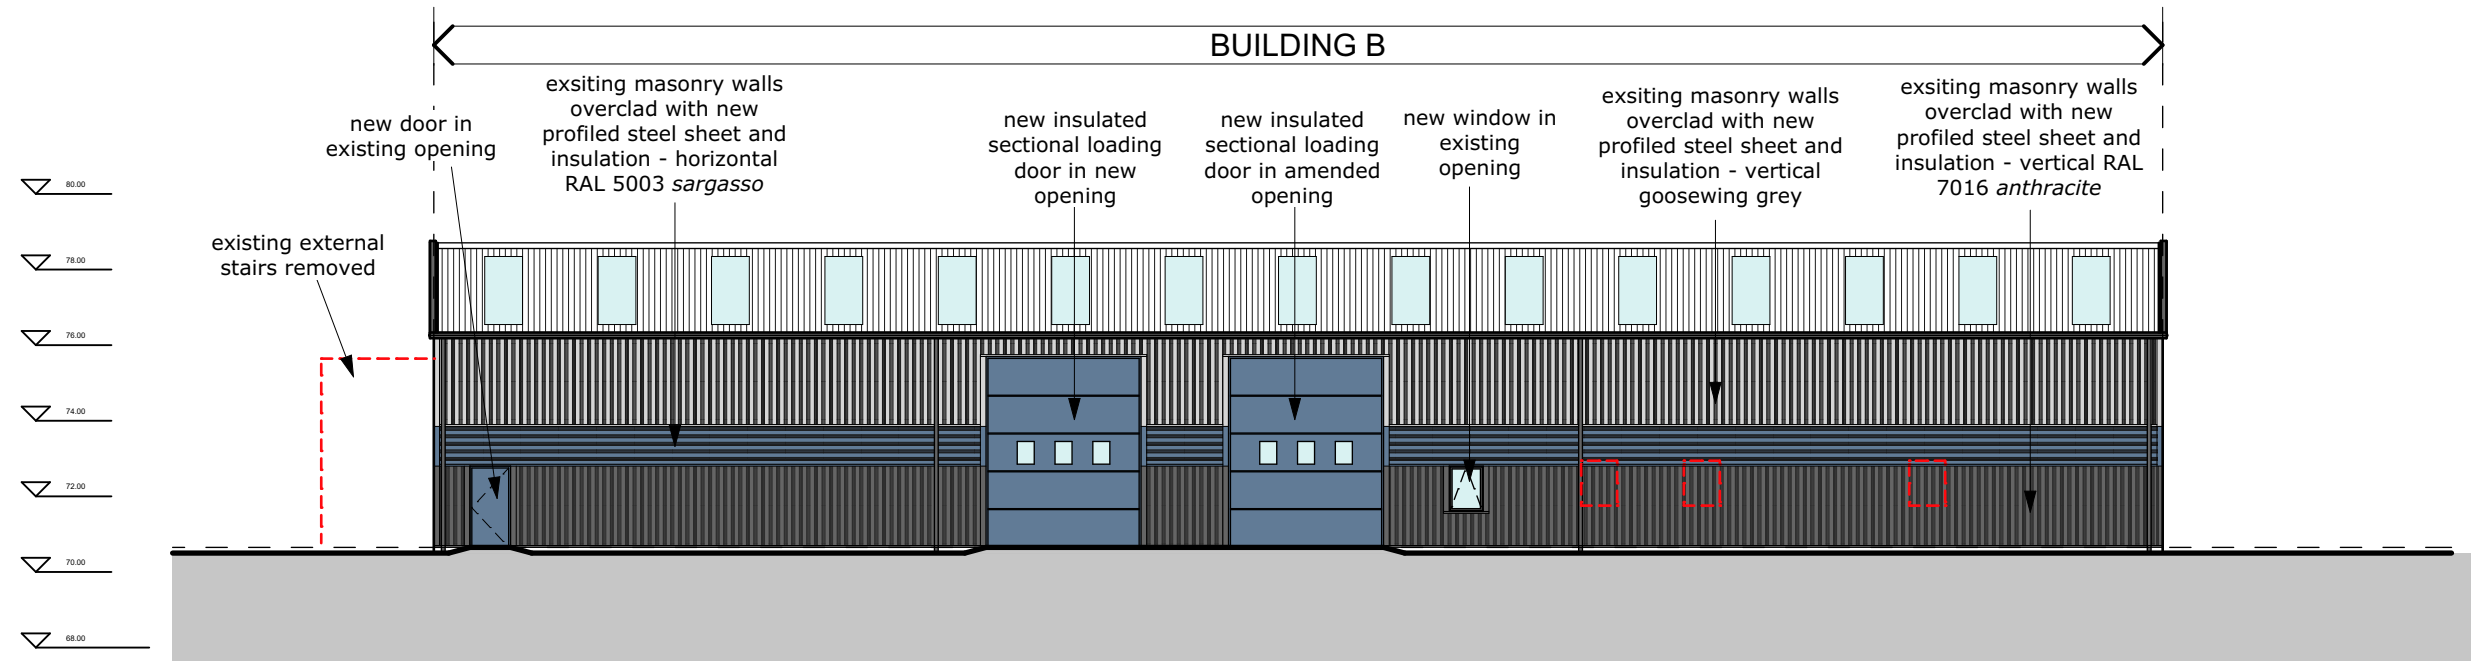

proposed South elevation 1:200

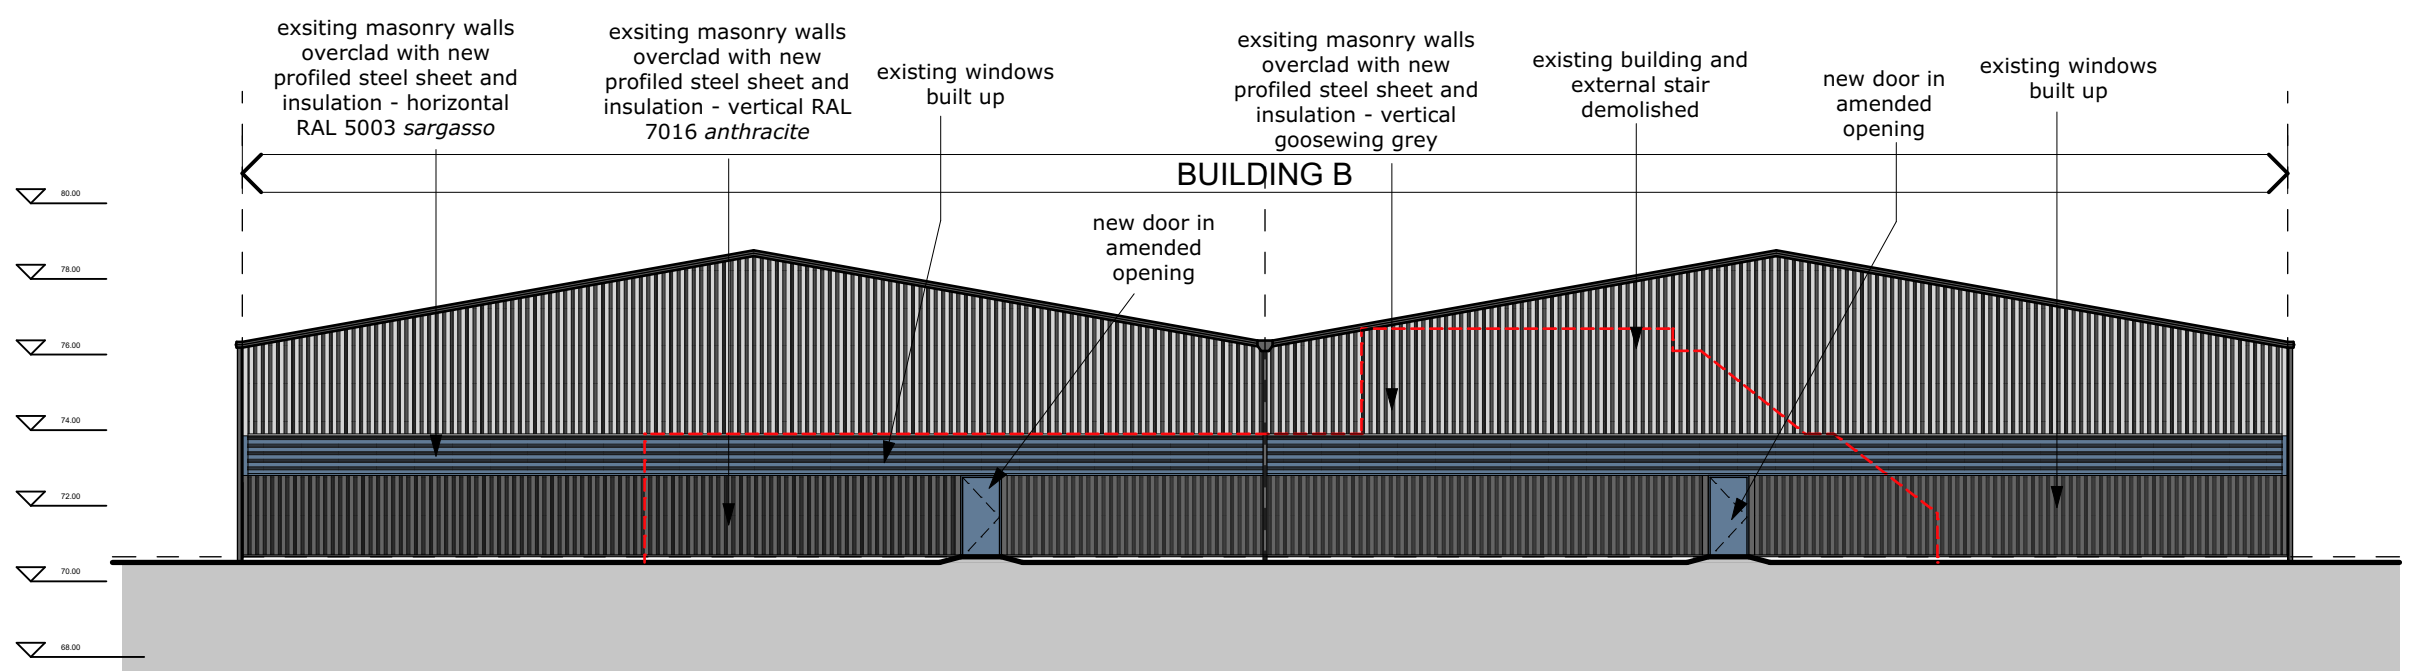

proposed West elevation 1:200

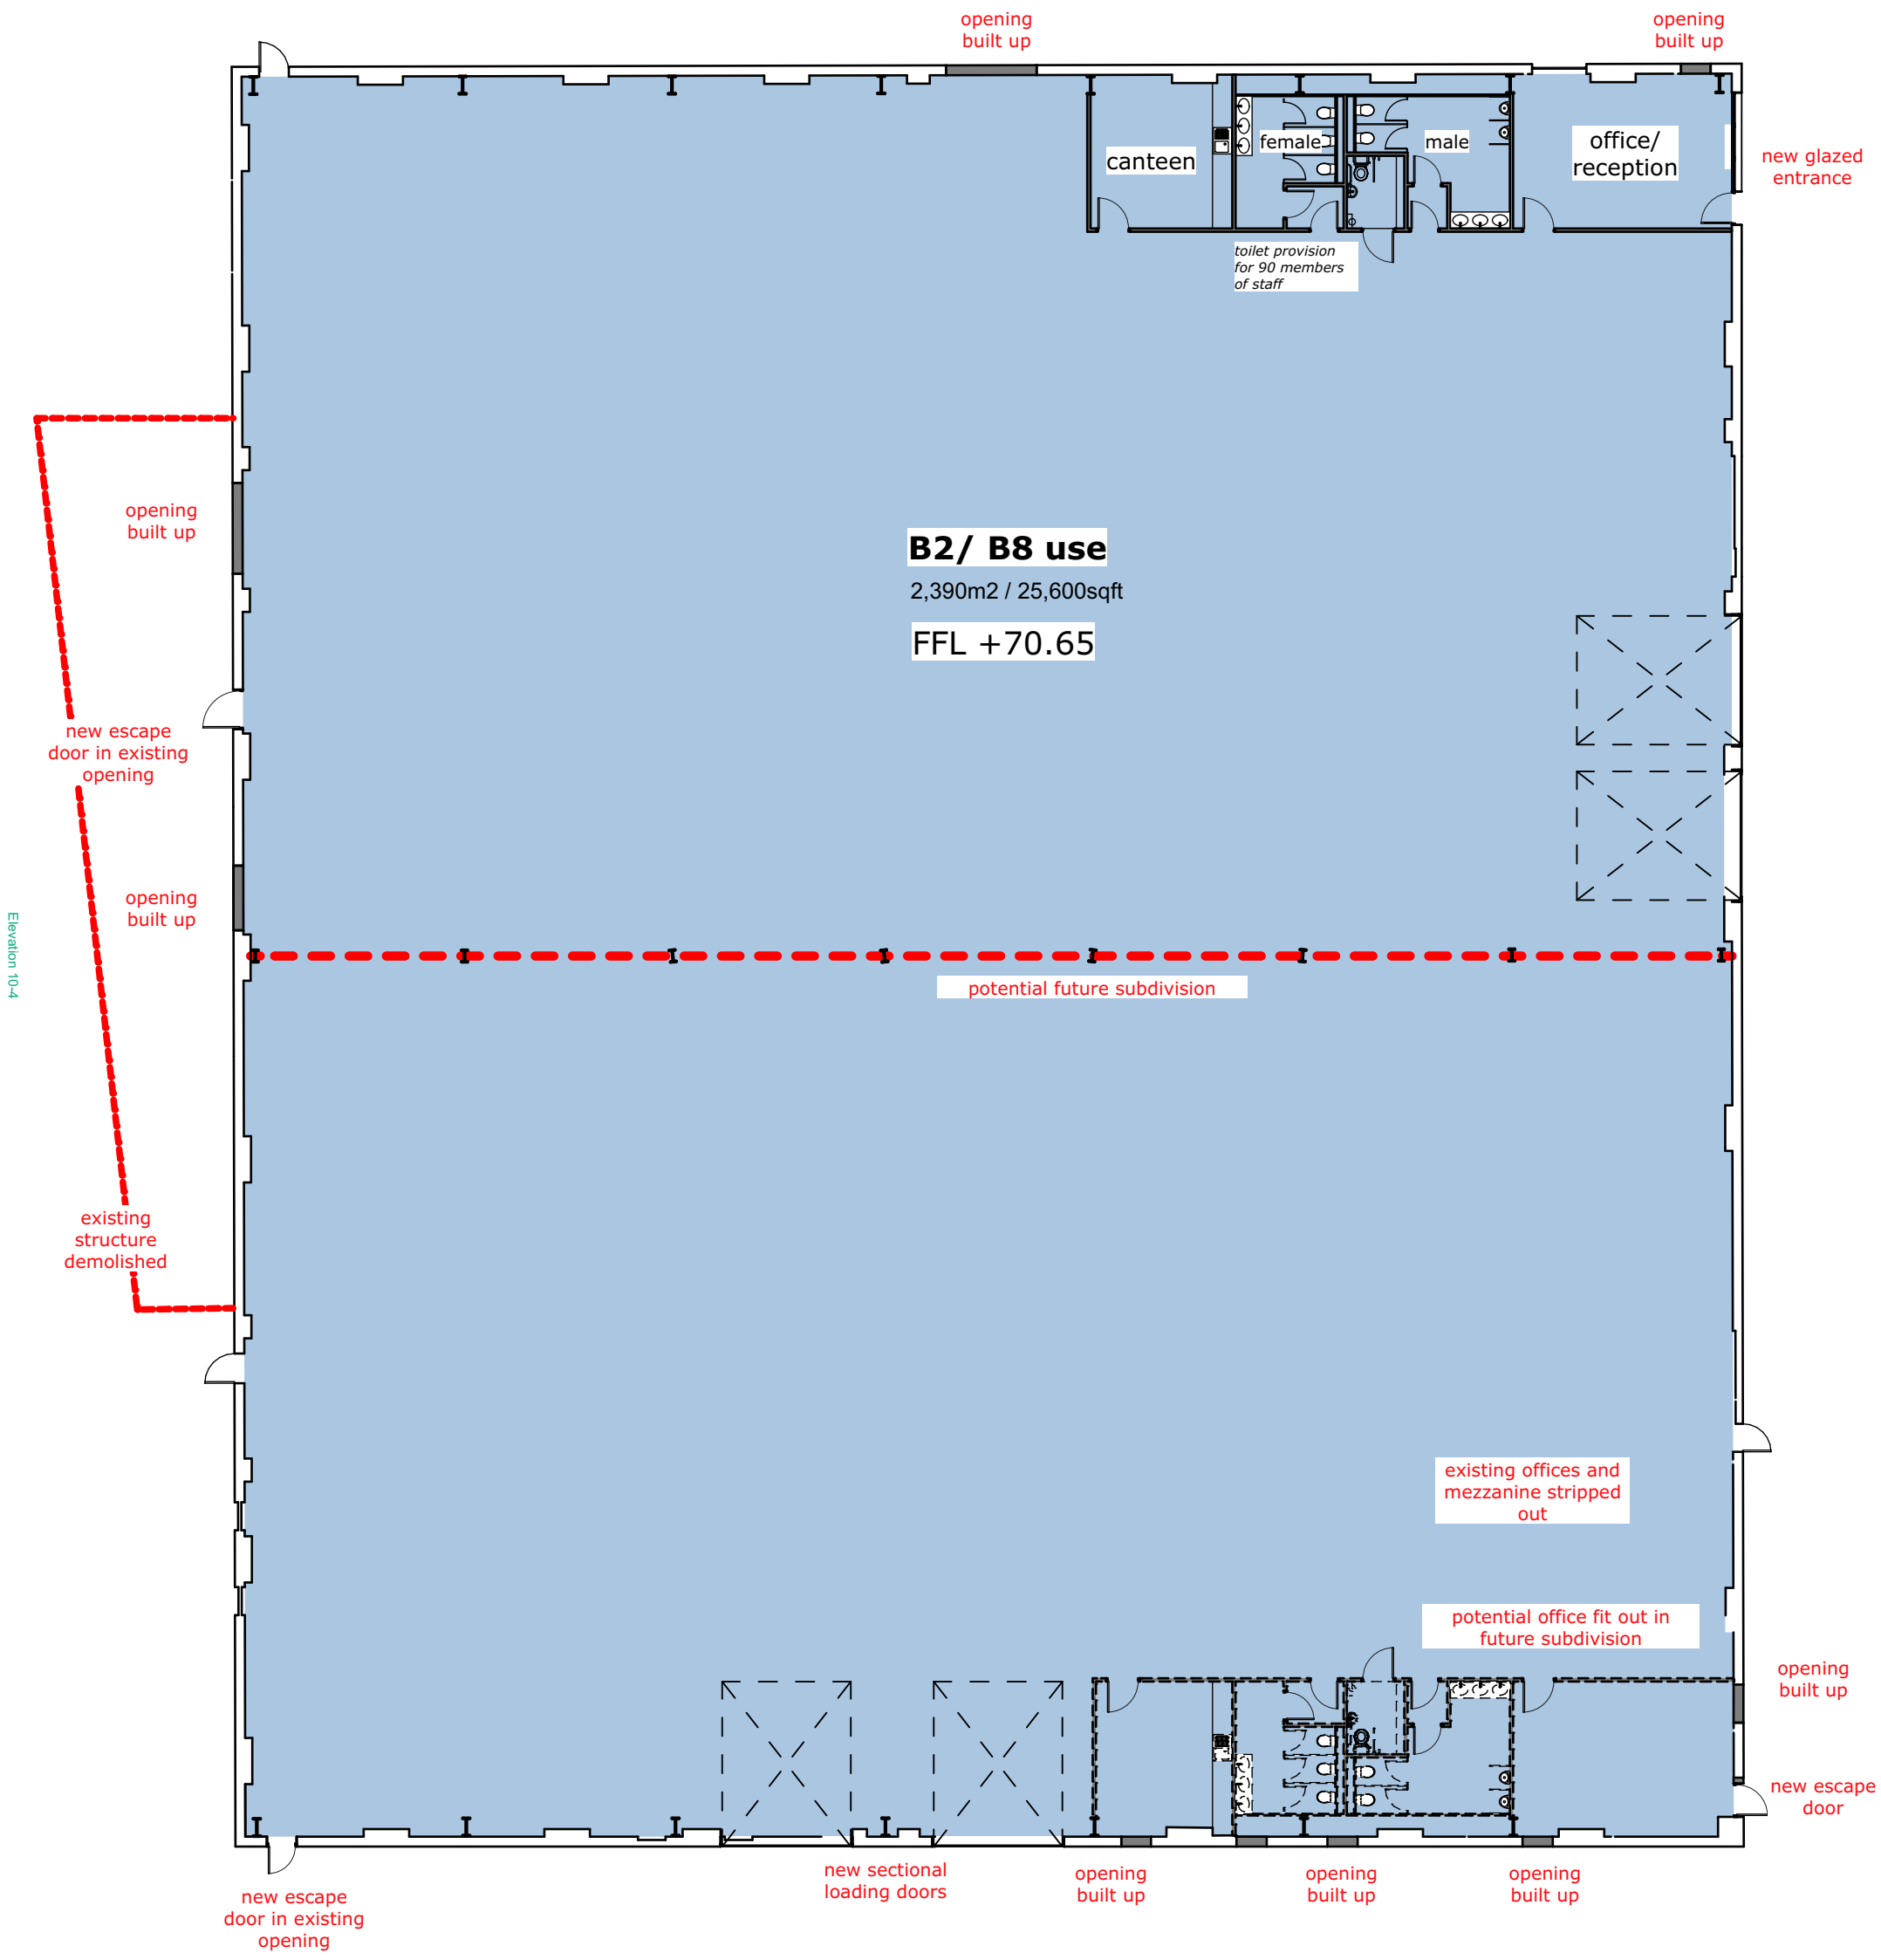

proposed GA plan 1:200

0 2 4 6 8 10 12 14 16 18 20m

scale 1:200



campbell driver partnership  
Suite 25, Unit 2  
Northlight House  
Pendle Road  
Brierfield  
Nelson  
BB9 5FL  
01254 297700  
www.cdparchitects.co.uk

client: glic investments

project: warth industrial park redevelopment

warth road, bury, BL9 9TB

sheet: building B proposed floor plans and elevations

|             |                            |     |
|-------------|----------------------------|-----|
| drawing no: | 24.100.00-CDP-XX-DR-A-2006 | P03 |
|-------------|----------------------------|-----|

scale: 1:200 @ A1 status: WIP

date: 23.04.24 drawn by: jpb