




| revision notes |          |    |                                           |
|----------------|----------|----|-------------------------------------------|
| rev            | date     | by | description                               |
| 01:            | /        | /  | original issue                            |
| 02             | 30.04.24 | jb | updated following client comments         |
| 03             | 10.06.24 | lg | updated following client comments         |
| 04             | 27.06.24 | lg | updated to suit internal layout changes   |
| 05             | 24.07.24 | lg | entrance door amended                     |
| 06             | 20.09.24 | lg | oyster cladding changed to goosewing grey |

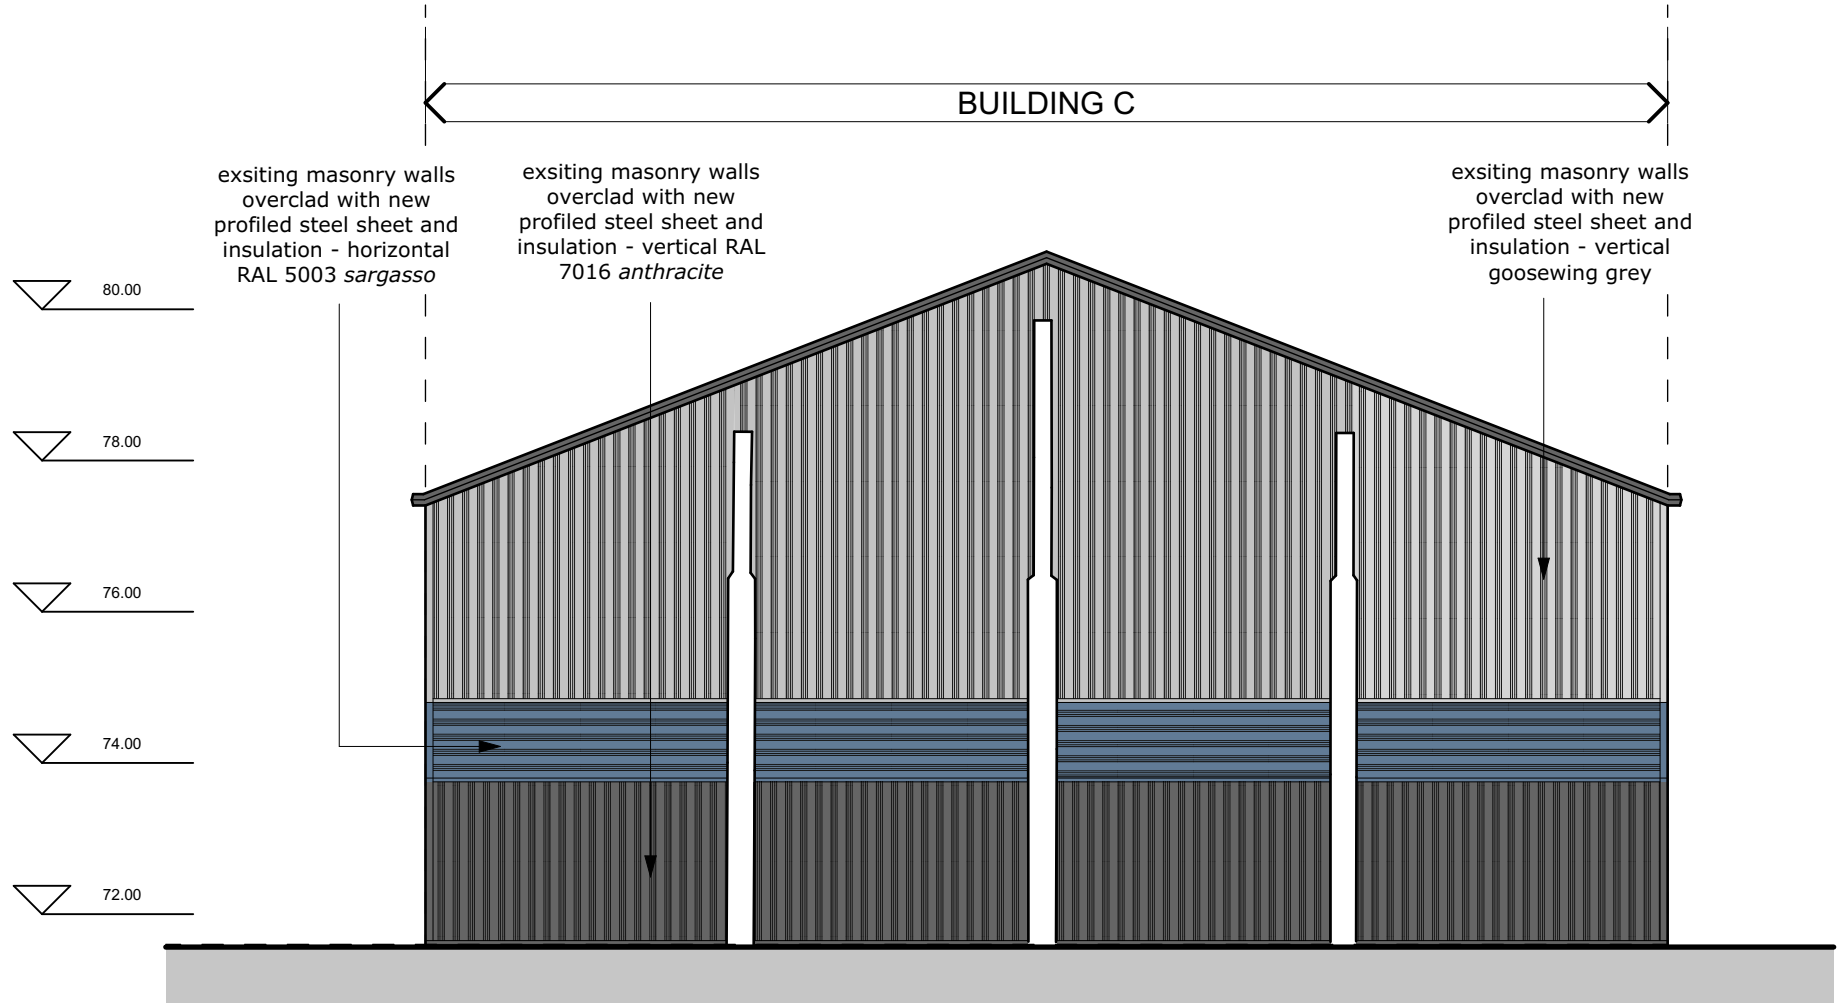


proposed West elevation 1:100

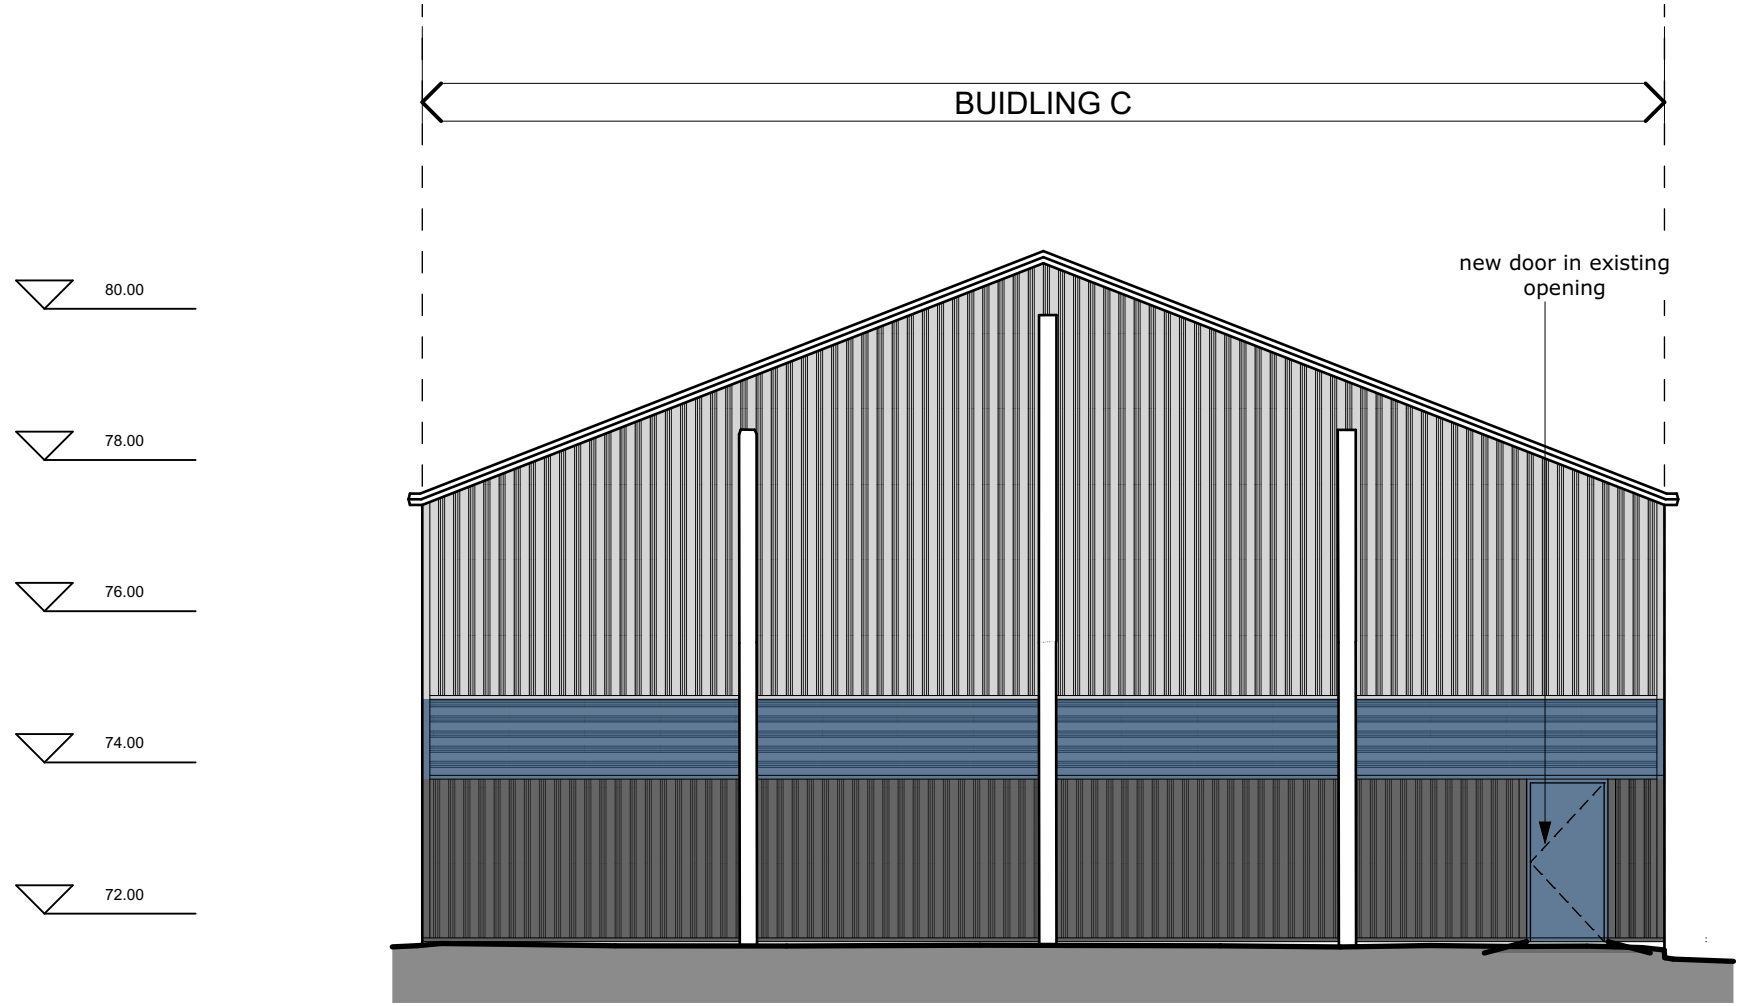


proposed East elevation 1:100

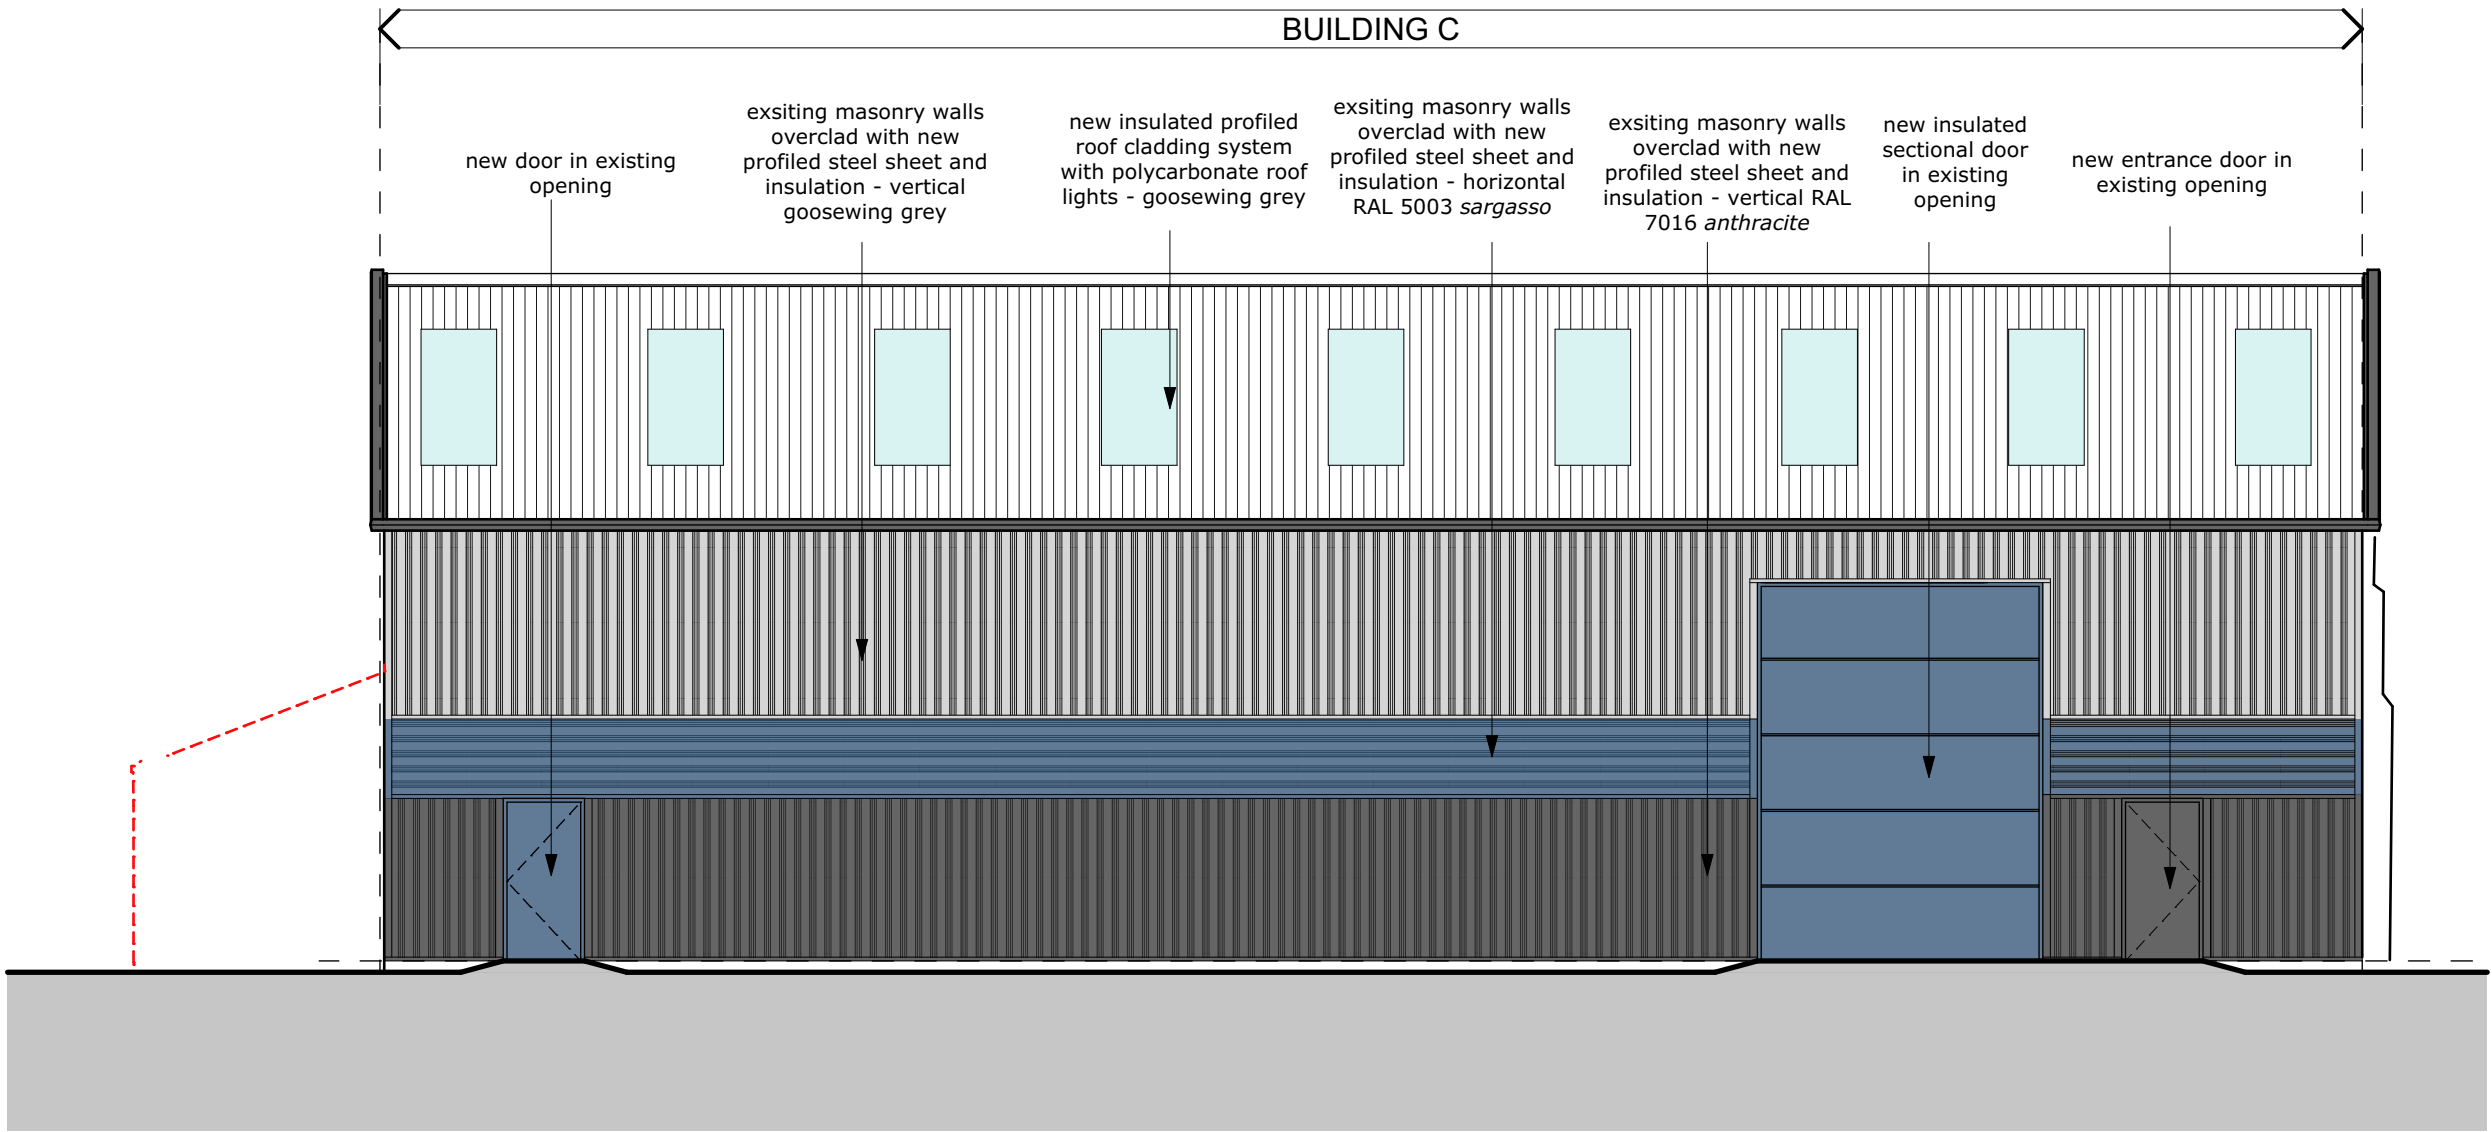


proposed North elevation 1:100

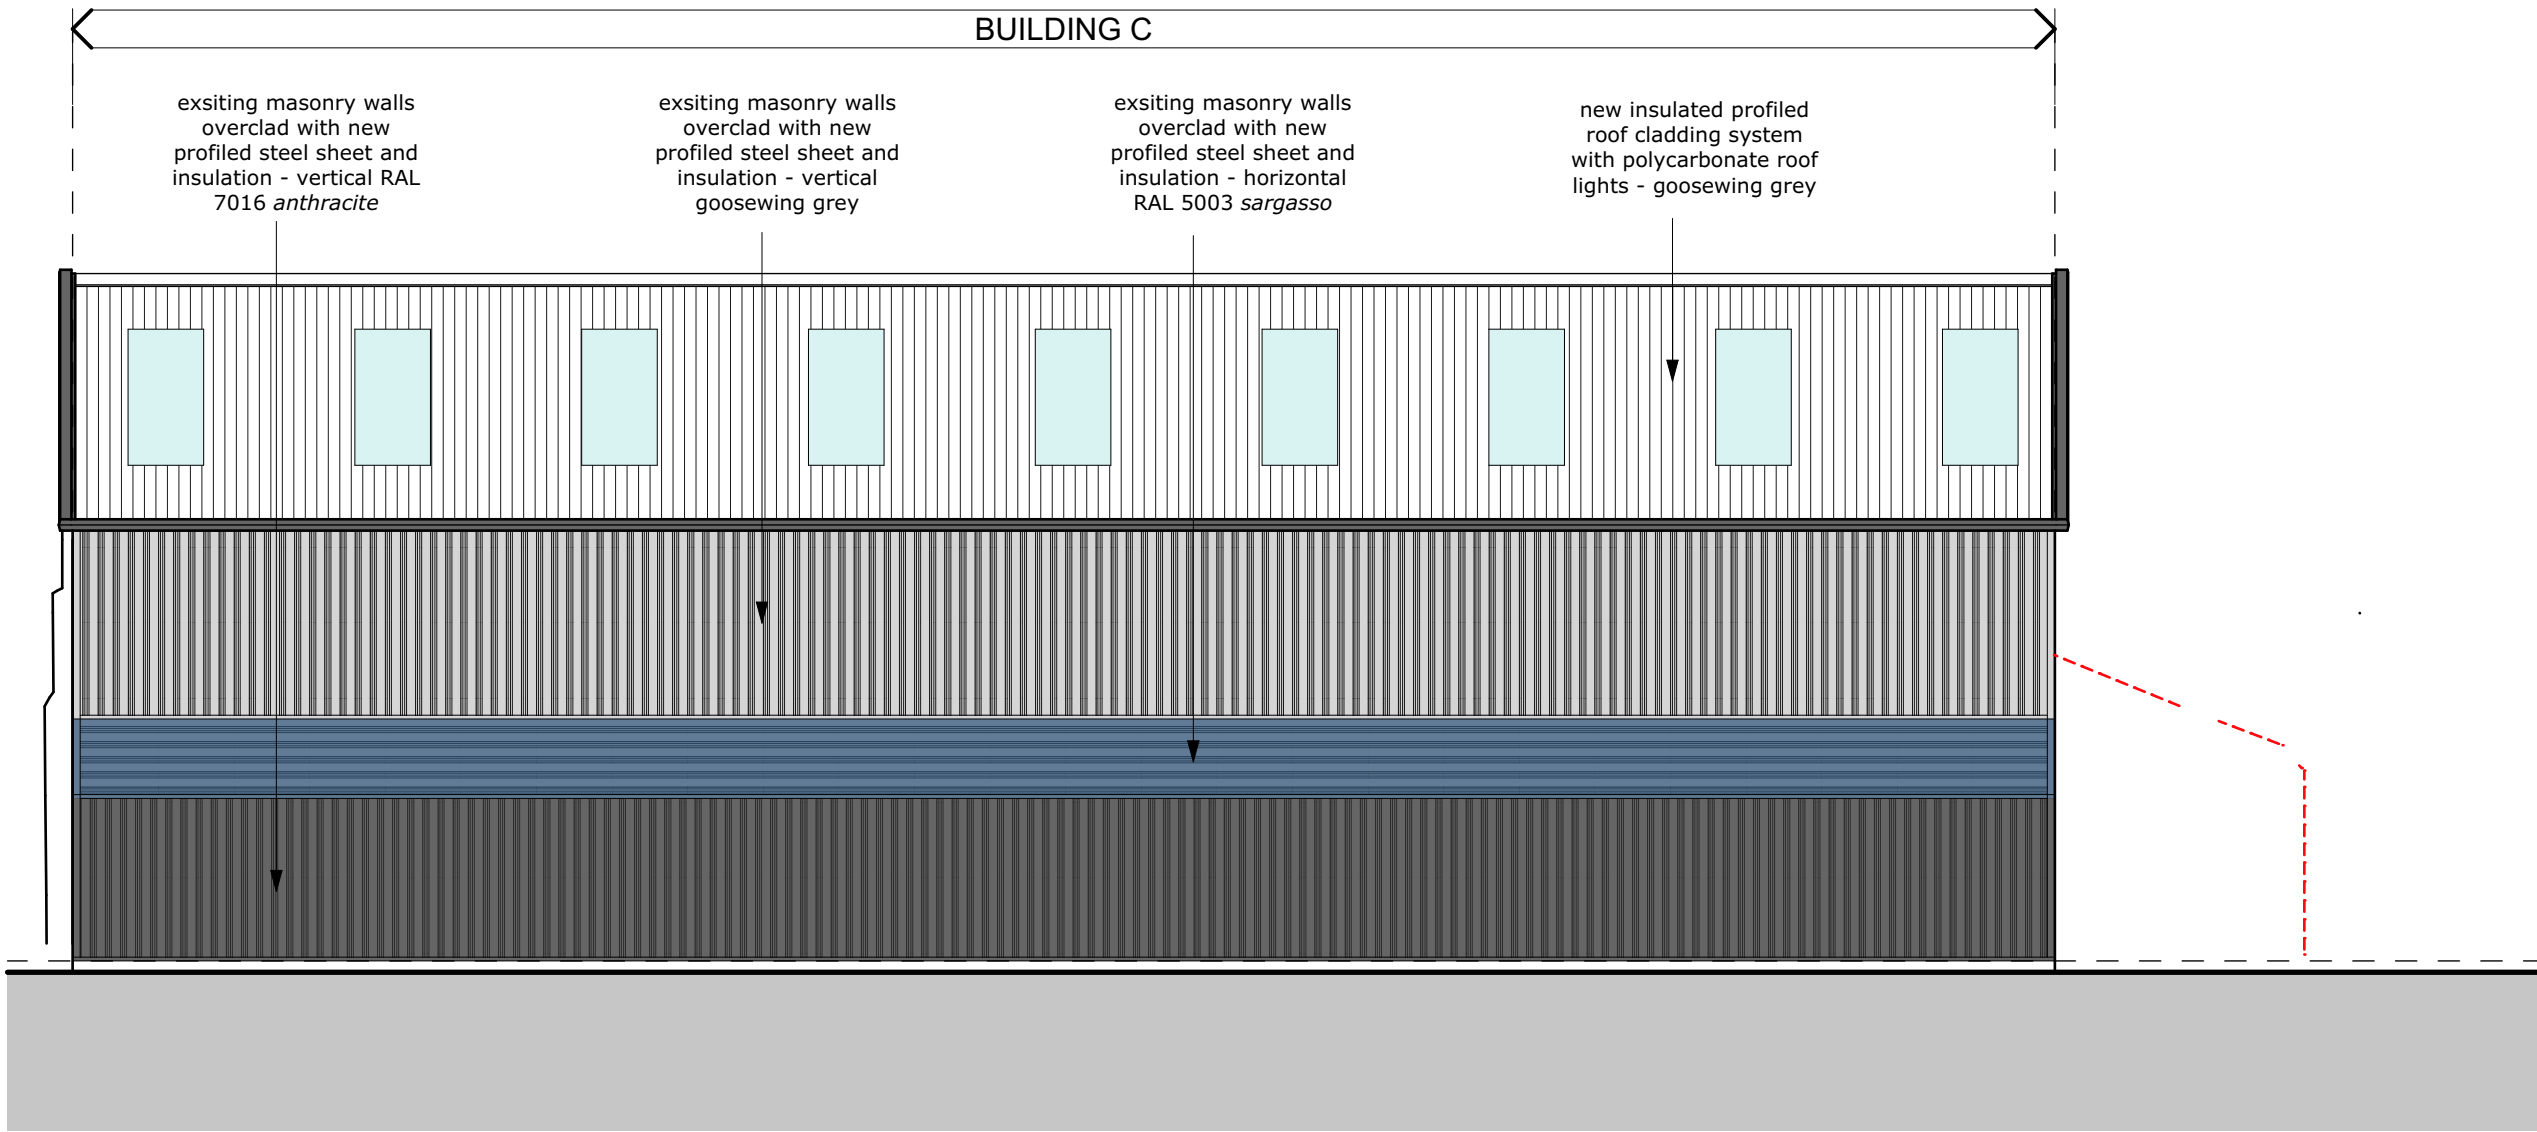

proposed South elevation 1:100

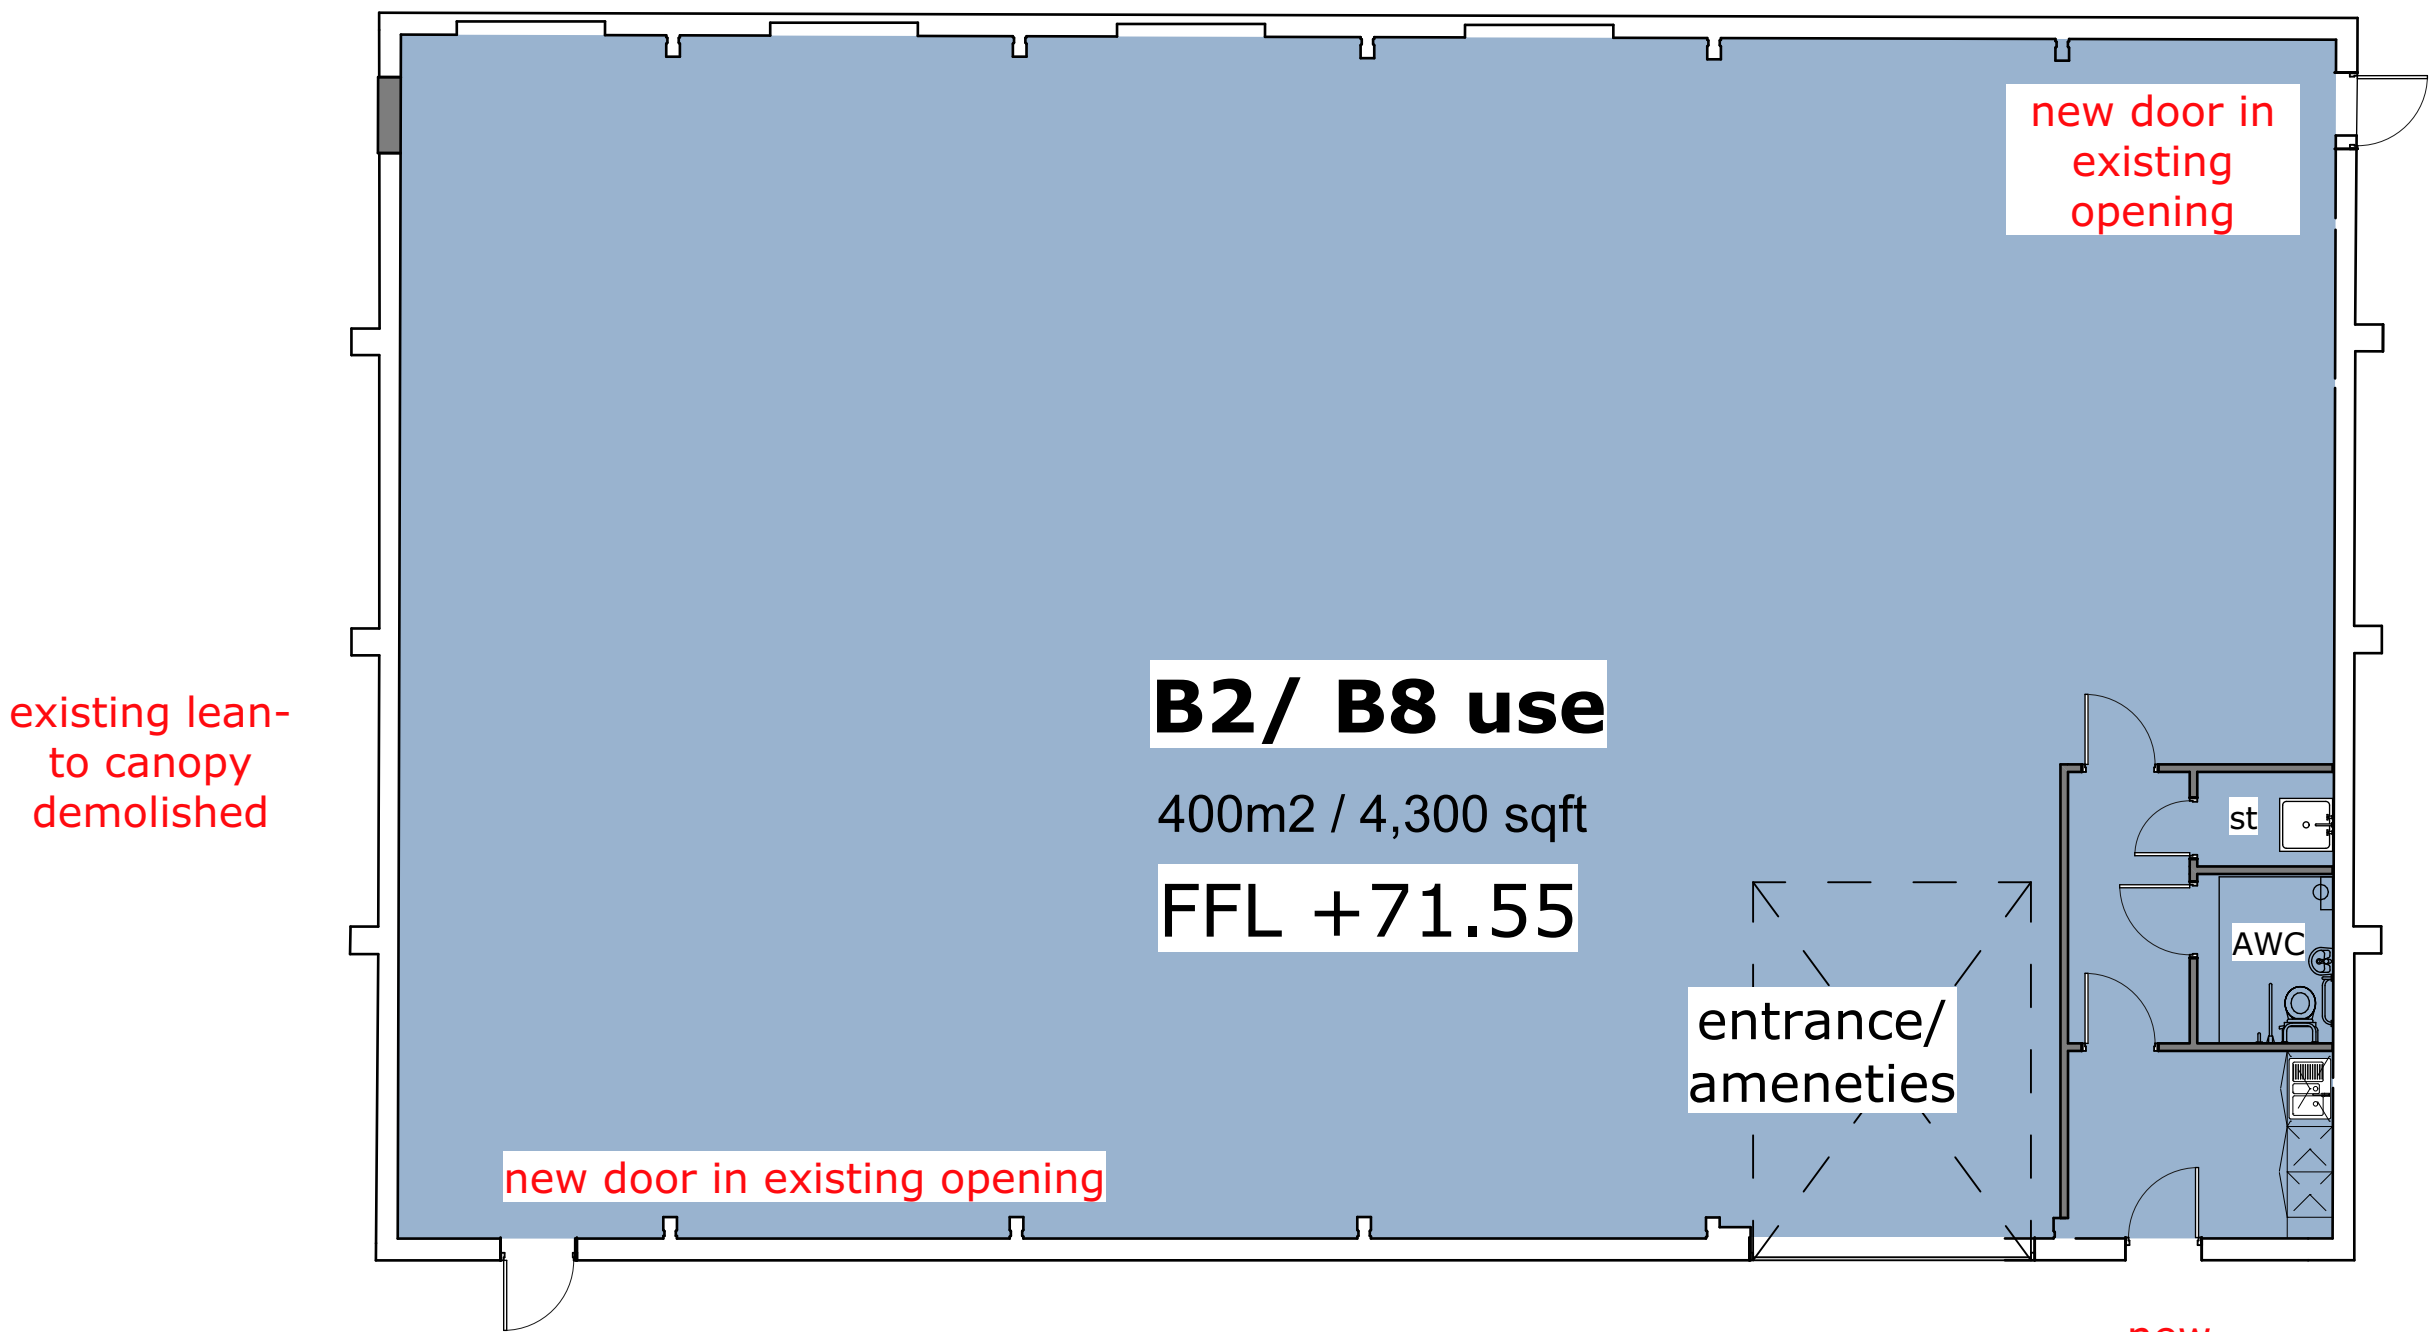

proposed GA plan 1:100

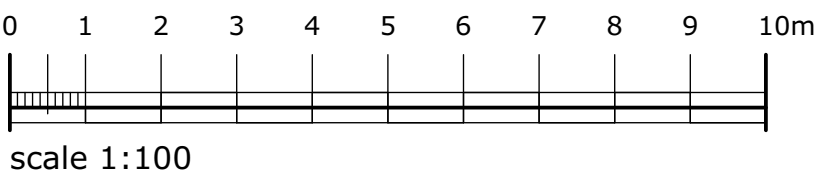



campbell driver partnership  
Suite 25, Unit 2  
Northlight House  
Pendle Road  
Brierfield  
Nelson  
BB9 5FL  
01254 297700  
www.cdparchitects.co.uk

|             |                                                |           |     |
|-------------|------------------------------------------------|-----------|-----|
| client:     | glic investments                               |           |     |
| project:    | warth industrial park redevelopment            |           |     |
|             | warth road, bury, BL9 9TB                      |           |     |
| sheet:      | building C proposed floor plans and elevations |           |     |
| drawing no: | 24.100.00-CDP-XX-DR-A-2007                     | P06       |     |
| scale:      | 1:100 @ A1                                     | status:   | WIP |
| date:       | 23.04.24                                       | drawn by: | jb  |