


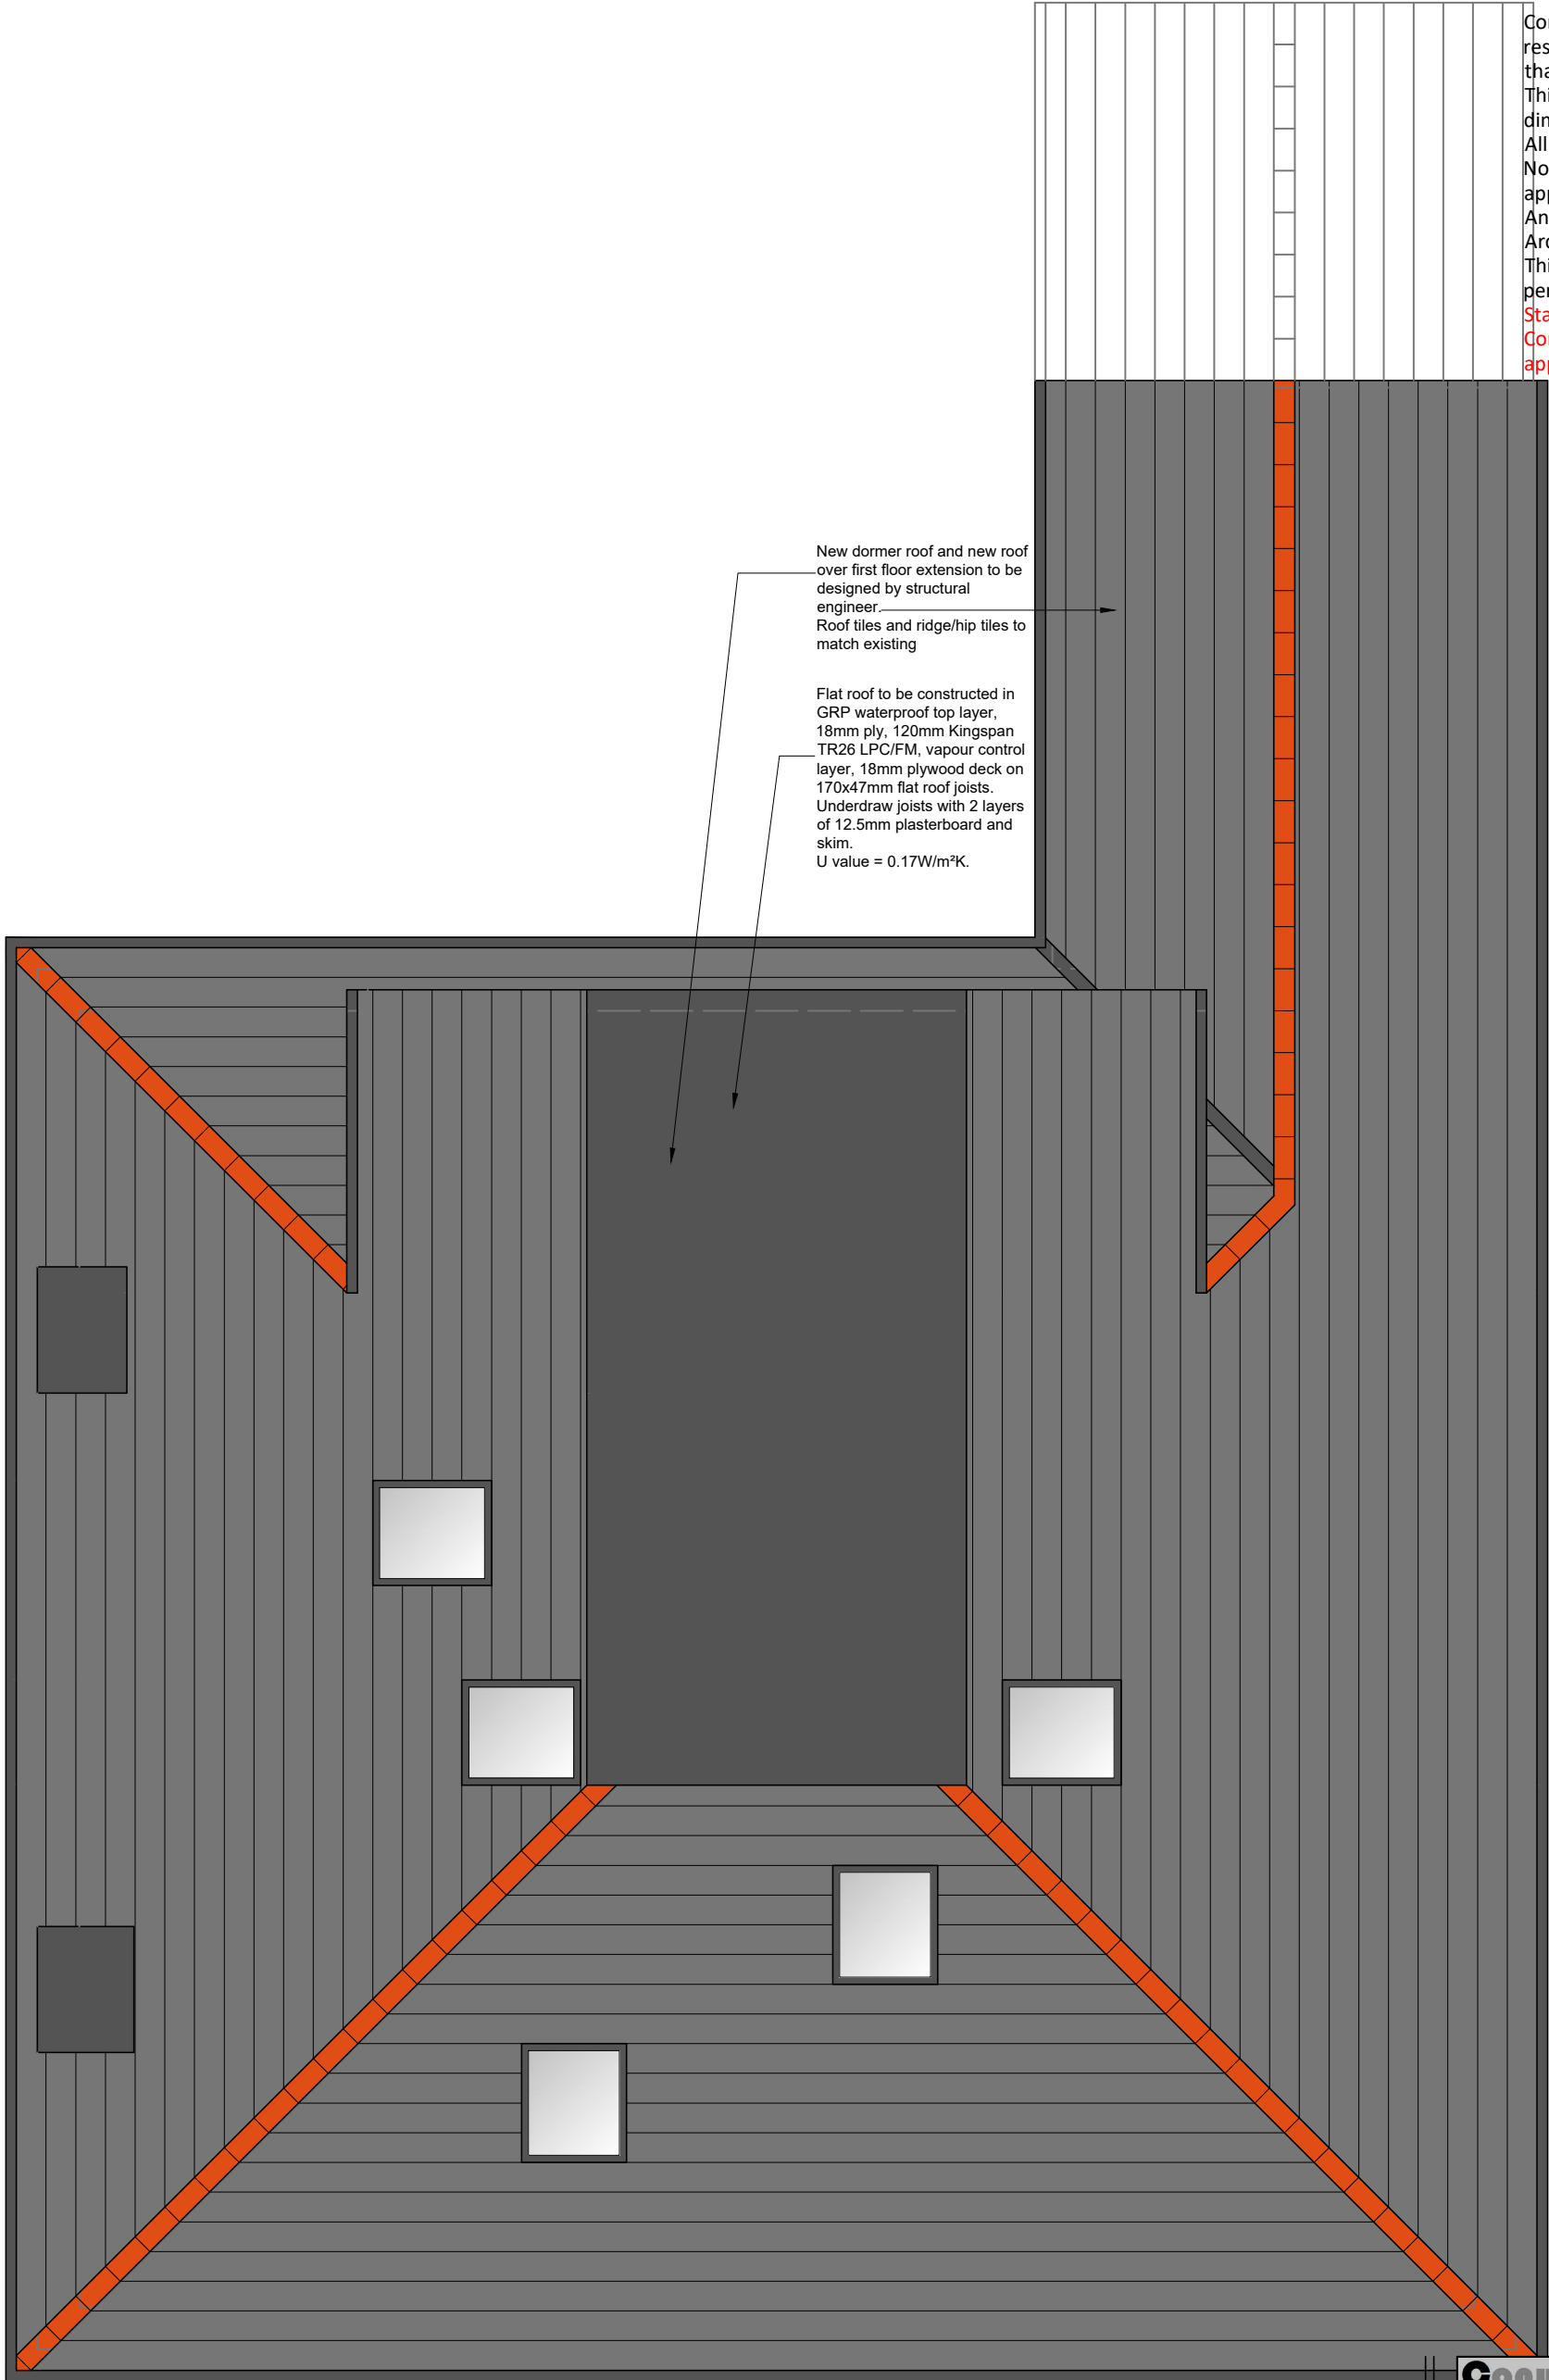

Conway Architectural Design shall have no responsibility for any use made of this document other than for that which it was prepared and issued. This drawing should not be scaled. Work to figured dimensions only. All dimensions and levels to be checked on site. No building work is to be started until all relevant approvals are in place. Any discrepancies should be reported to Conway Architectural Design. This drawing should not be reproduced without written permission from Conway Architectural Design. **Standard Building Regs Notes are to be provided by Conway Architectural Design prior to a building regs application being submitted.**

New dormer roof and new roof over first floor extension to be designed by structural engineer. Roof tiles and ridge/hip tiles to match existing

Flat roof to be constructed in GRP waterproof top layer, 18mm ply, 120mm Kingspan TR26 LPC/FM, vapour control layer, 18mm plywood deck on 170x47mm flat roof joists. Underdraw joists with 2 layers of 12.5mm plasterboard and skim. U value = 0.17W/m²K.

**Conway
Architectural
Design**

6 Conway Close
Alkrington
Middleton
Manchester, M24 1EW

E: conway-design@outlook.com

JOB TITLE : Extension And Loft Conversion
ADDRESS : 58 Ringley Road, Whitefield
DRAWING TITLE : Proposed Roof Plan
SCALE : 1:50 @ A3
DRAWN : xxx DATE : 13.09.20

JOB NO./
DWG NO.

468-11A