


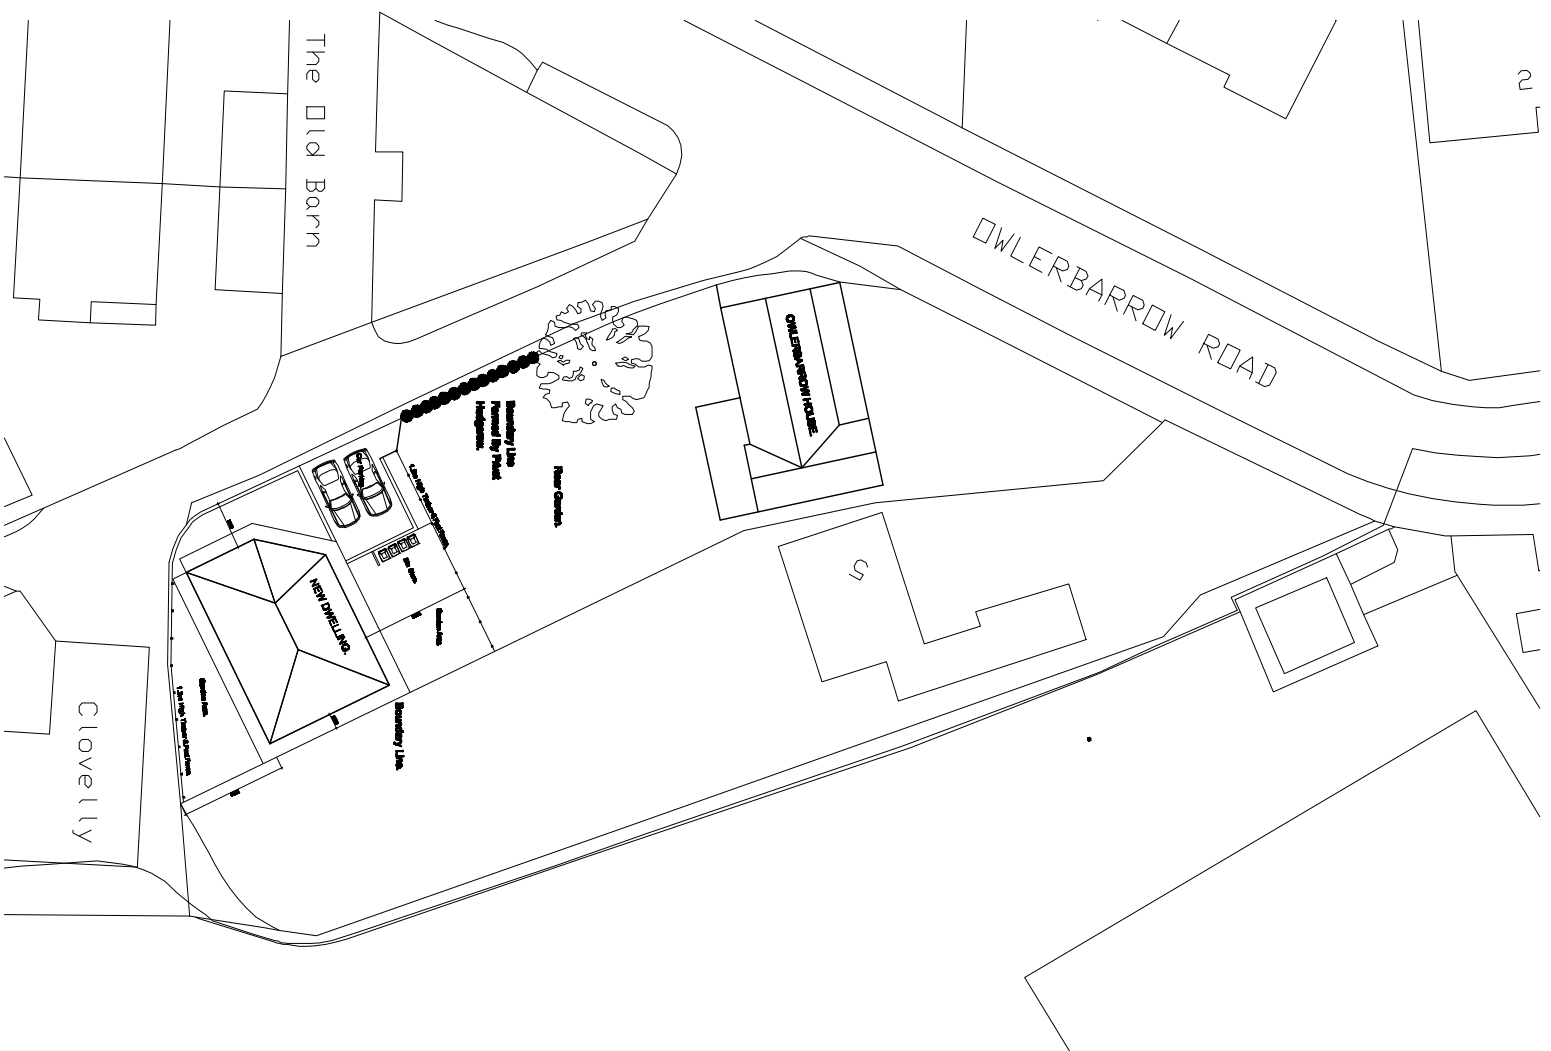

PROPOSED SITE PLAN.

Revision:	Title : PROPOSED RESIDENTIAL DWELLING.
Project: LAND AT REAR OF OWLERBARROW HOUSE, OWLERBARROW ROAD, BURY. BL8 1RD	MTC Designs 31 Ectord Drive Bolton BL2 6TB T: 01204 418714 M: 07708028514 Email: michael@mtcdesigns.co.uk Scale: 1:500 @ A3 Date: October 2021. Drawing No: P07