

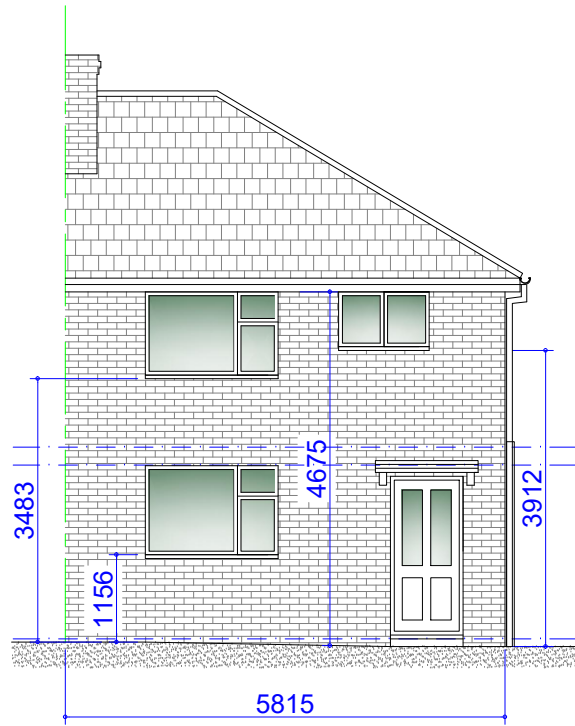



All dimensions are to be checked on site. This drawing shall not be scaled to ascertain dimensions.

 



Existing Front Elevation
Scale 1:100

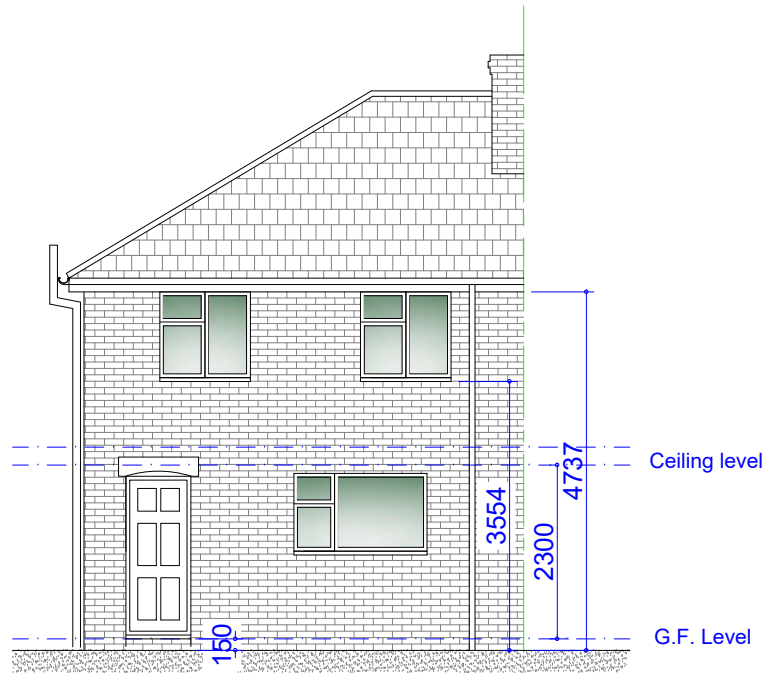


Existing Rear Elevation
Scale 1:100

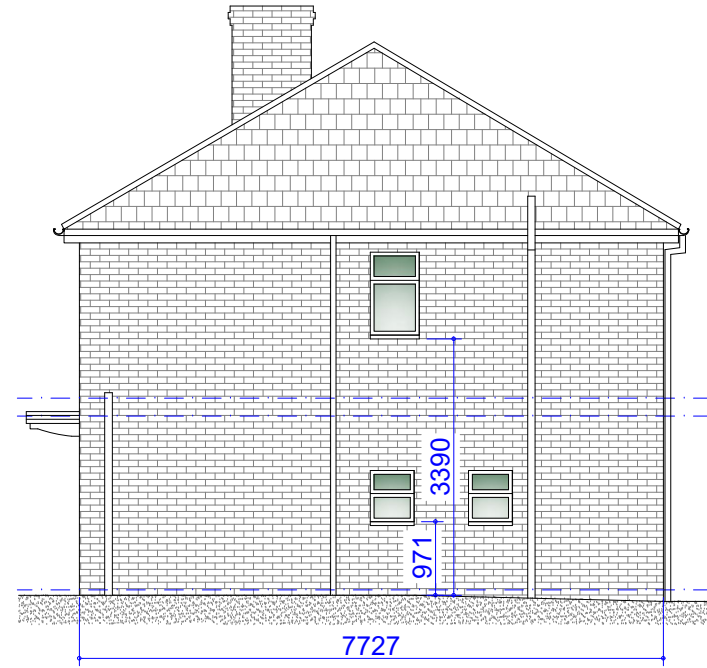

Existing R/H Side Elevation
Scale 1:100

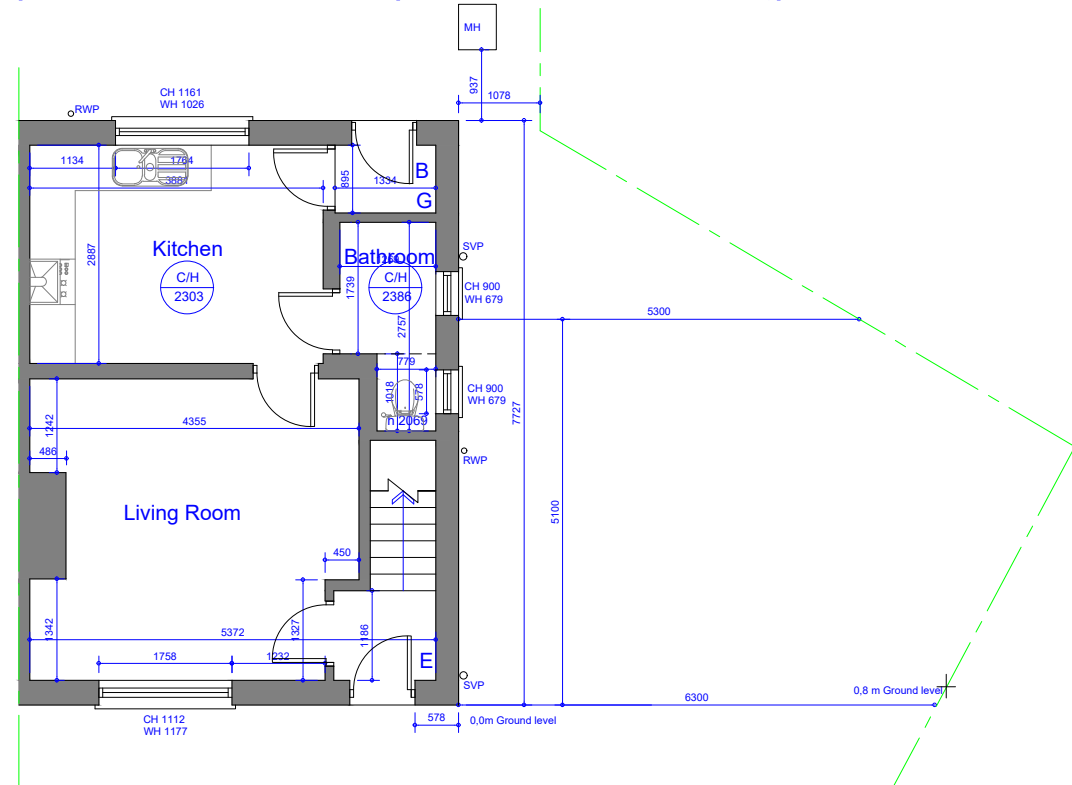 

Existing Ground Floor Plan
Scale 1:100

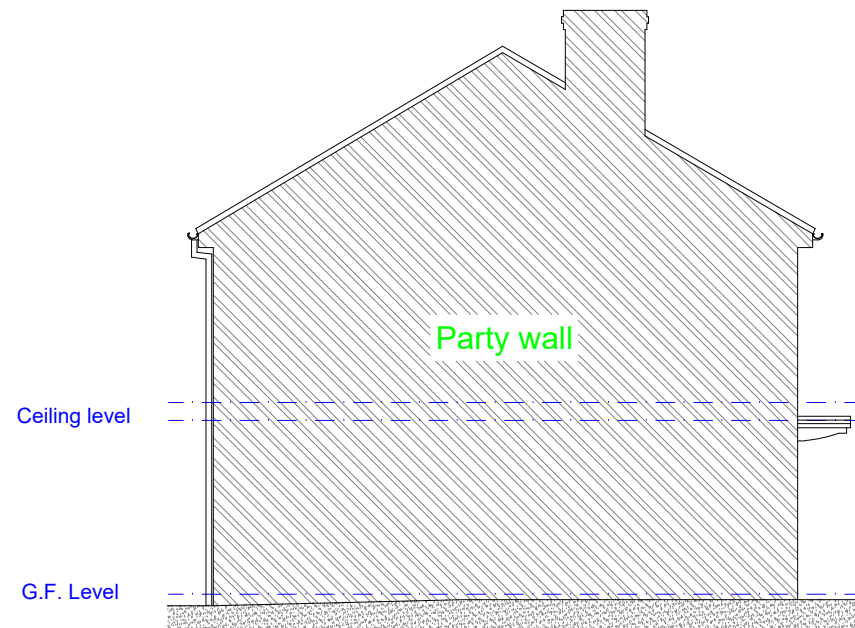

Existing L/H Side Party Wall Elevation
Scale 1:100

**PROPERTY OF
PLANS TO BUILD IT LTD.
NOT FOR DISTRIBUTION.**

Rev	Date	Description
-----	------	-------------

Issued For : INFORMATION PURPOSES ONLY		
--	--	--

Client	Sixtown Housing
--------	-----------------

Project	7 Woodley Avenue, Radcliffe, M26 1BL
Proposed	Proposed single storey DDA side extension.

Scheme - Drawing Title	Existing Floor Plans and Elevations.
------------------------	--------------------------------------

01	Date	07.02.23
Drawing No.	Revision	Scale 1:100 @A3



Plans To Build It Ltd
Tel: 0161 728 5730
Mob: 07741175755
www.planstobuildit.com