



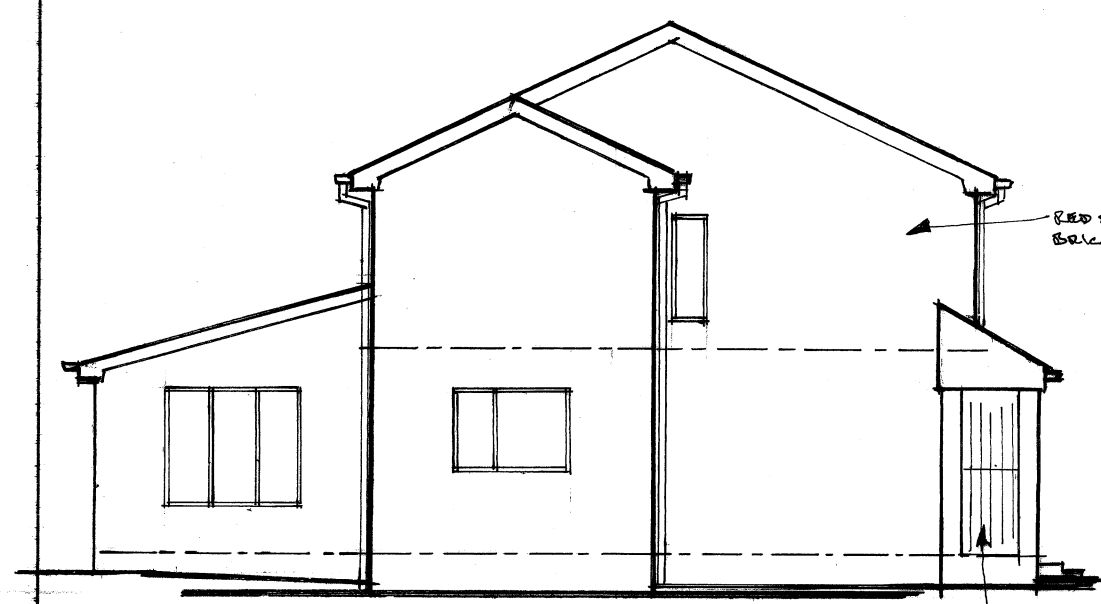

SIDE ELEVATION

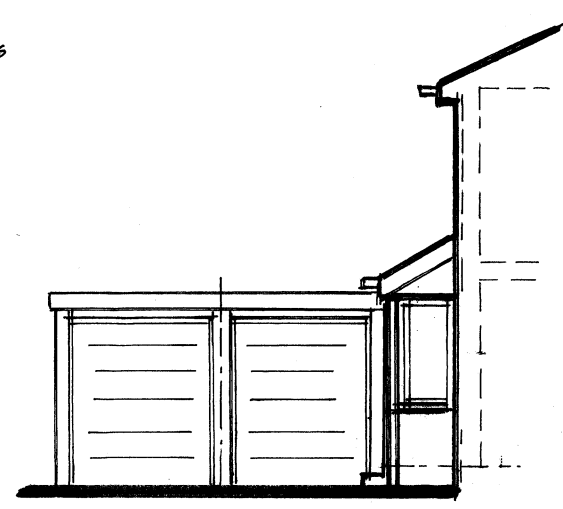


FRONT ELEVATION




FRONT SIDE ELEVATION




REAR ELEVATION.

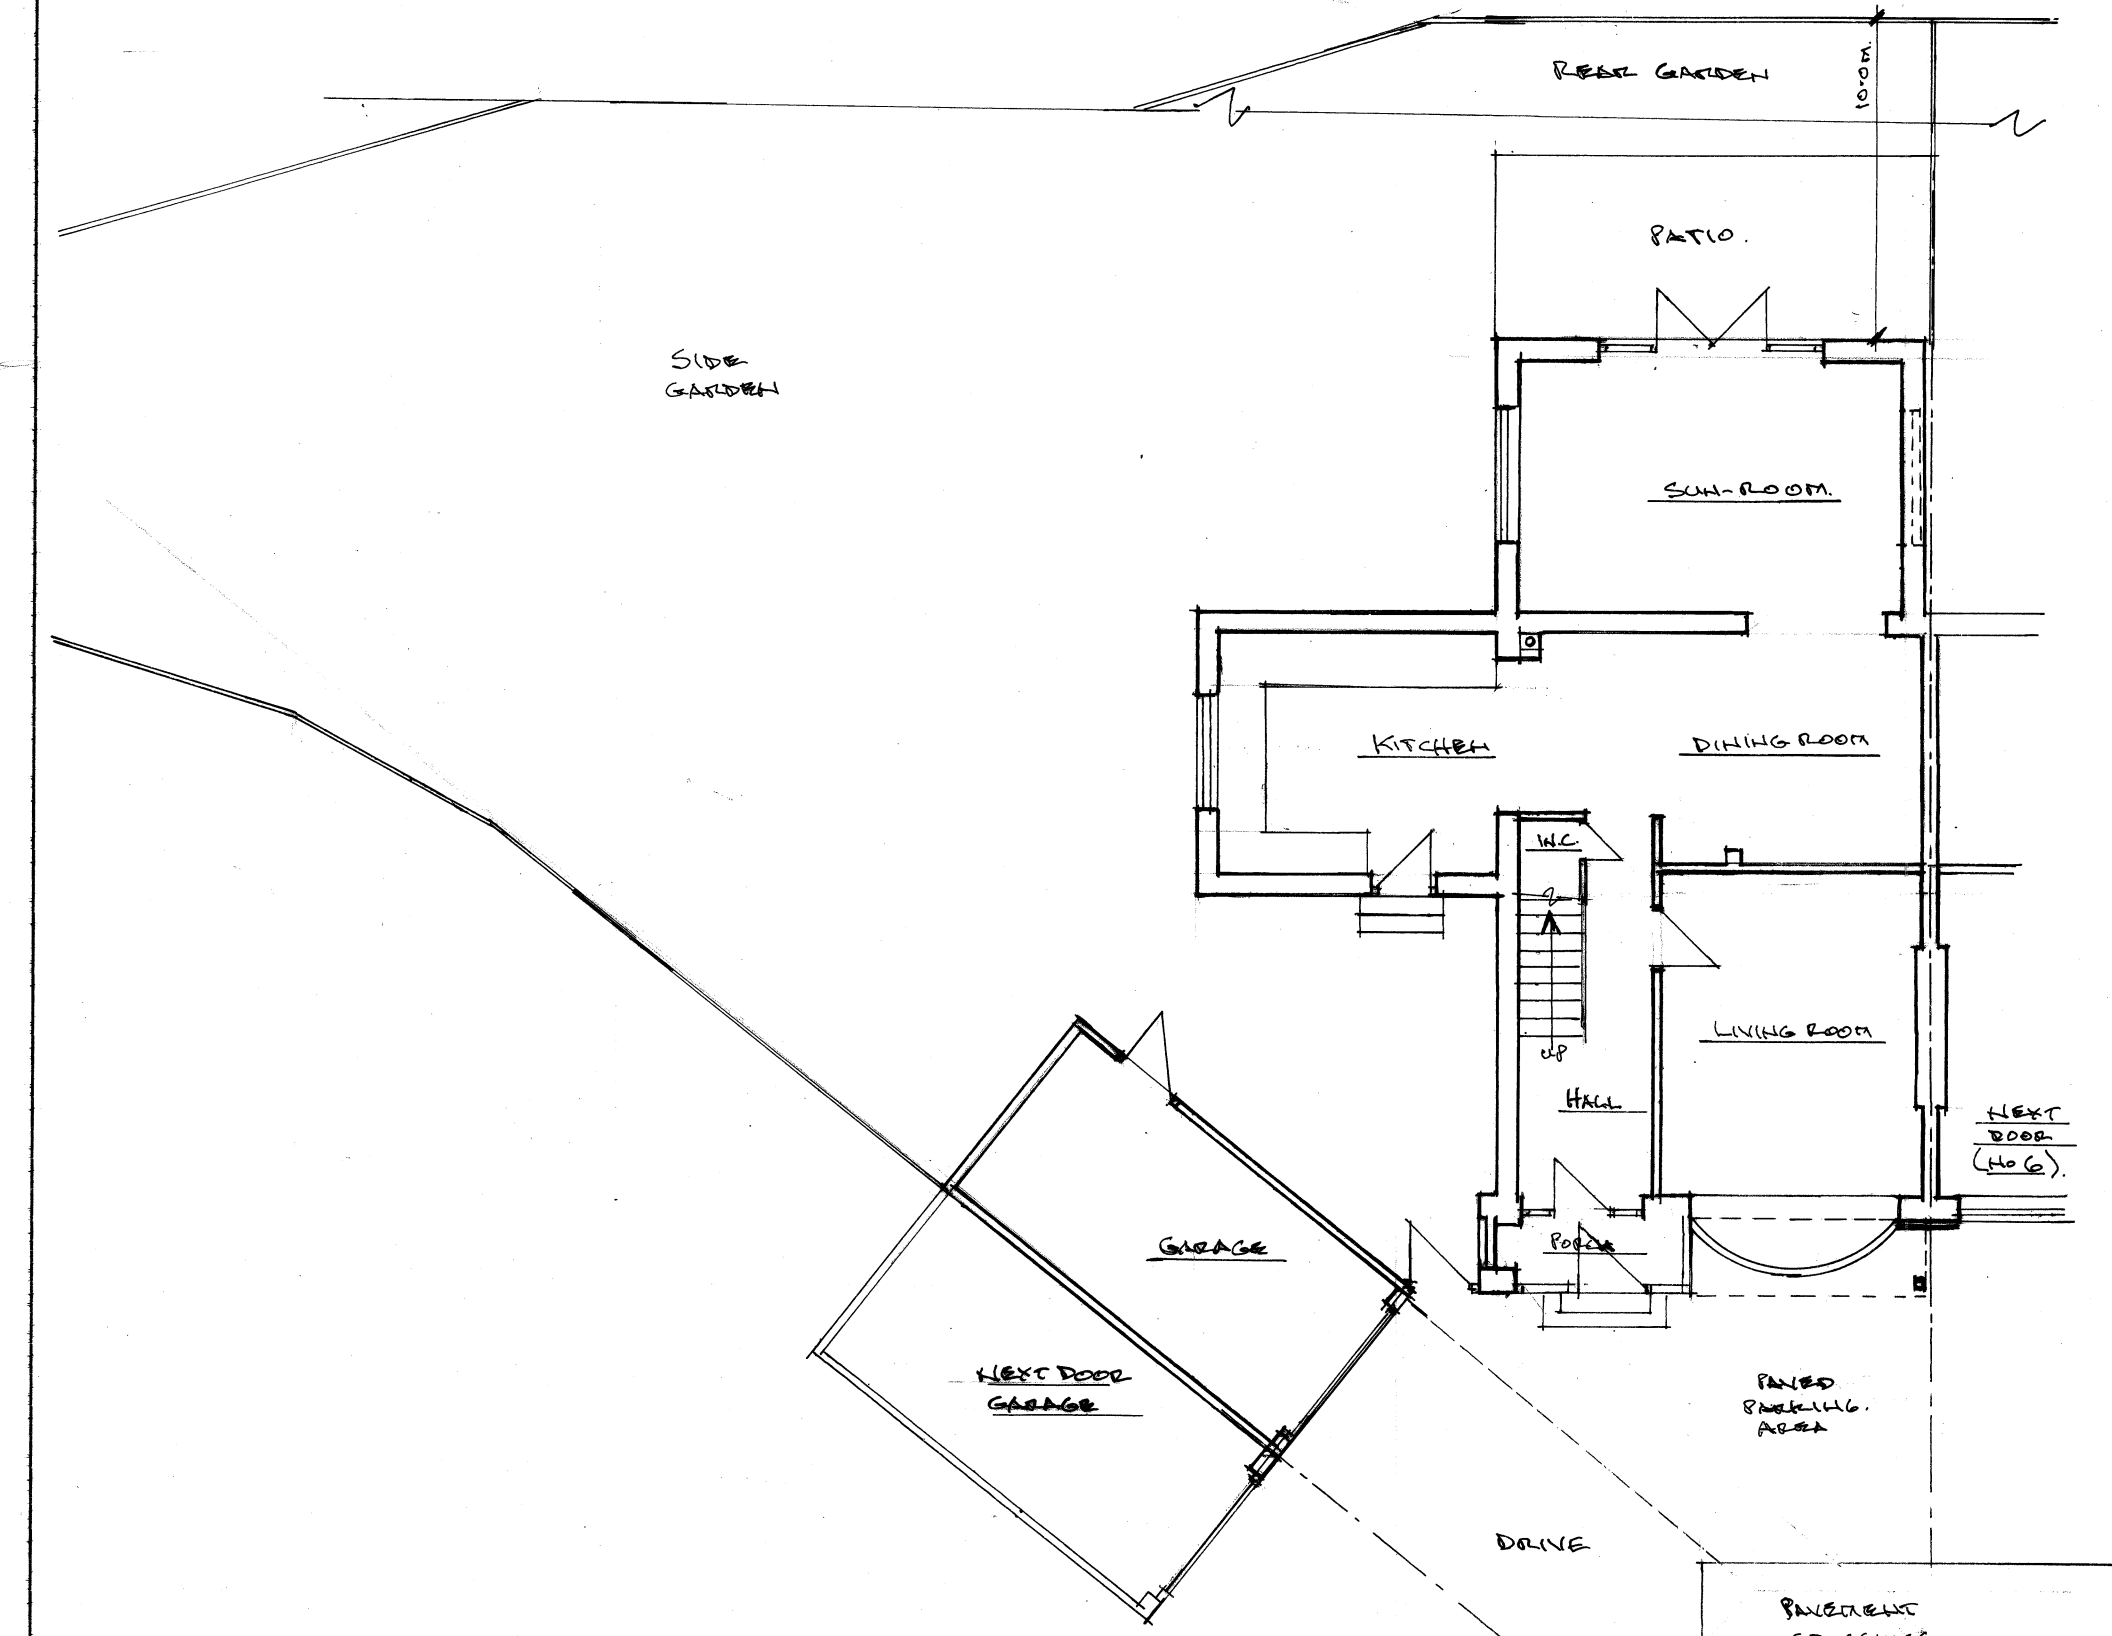


GROUND FLOOR PLAN.

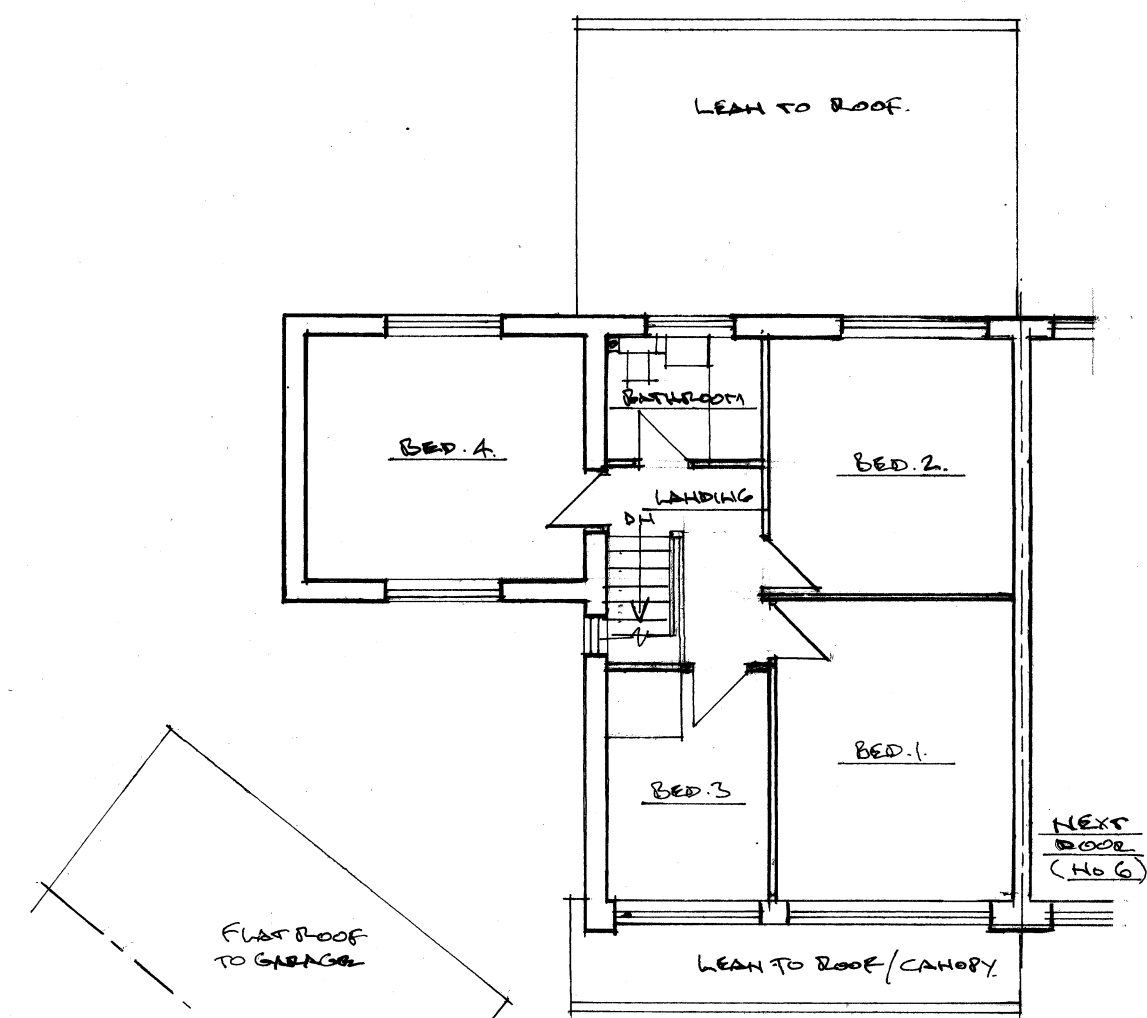

FIRST FLOOR PLAN.

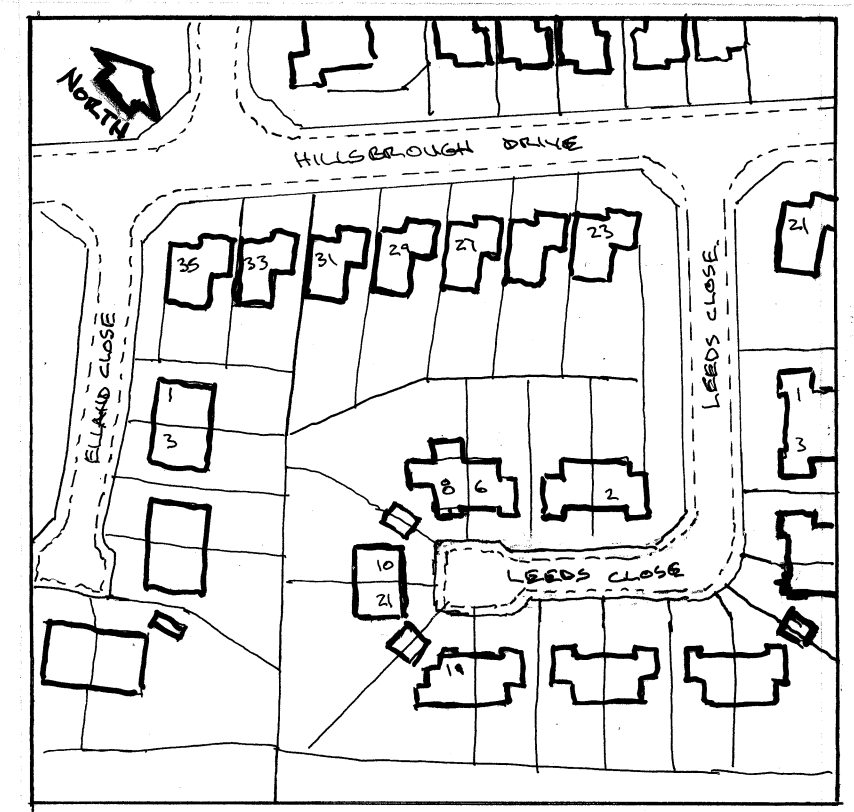

LOCATION PLAN. 1:1250

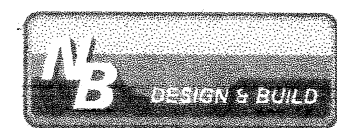

Architectural & Building Services
NEIL BUTTERWORTH
 Tel:
 Mobile: 07785 275483
 89 Higher Ainsworth Road, Radcliffe,
 Manchester, M26 4JJ.

Job Title **PROPOSED TWO/ SINGLE STOREY SIDE EXTENSION, FRONT PORCH & ALTERATIONS, AT 8 LEEDS CLOSE, UNSWORTH, BURY, FOR MR & MRS P. VONDROVA.**

Drawing Title **PLANS & ELEVATIONS (EXISTING)**

Scale 1:100	Date SEPT. 20	Drawn by N.B.	Drawing No. 1
-----------------------	-------------------------	-------------------------	-------------------------