

- ① MARLEY DOUBLE ROMAN
② WHITE RENDER
③ FACING BRICK
④ WHITE UPVC WINDOWS
⑤ WHITE UPVC DOOR
⑥ WHITE UPVC FASCIA
⑦ WHITE UPVC GUTTER

PROJECT REF
006

DRAWING REF
110

SCALE
1:50 @ A1

DATE
FEB '26


CLIENT
MRS MILLER
79 GREENBANK ROAD
RADCLIFFE
MANCHESTER
M26 4FR

PROJECT
GARAGE CONVERSION
FIRST FLOOR SIDE EXTENSION


DRAWING TITLE
PROPOSED ELEVATIONS
PLANNING

ISSUED FOR PLANNING APPROVAL


20.07.26

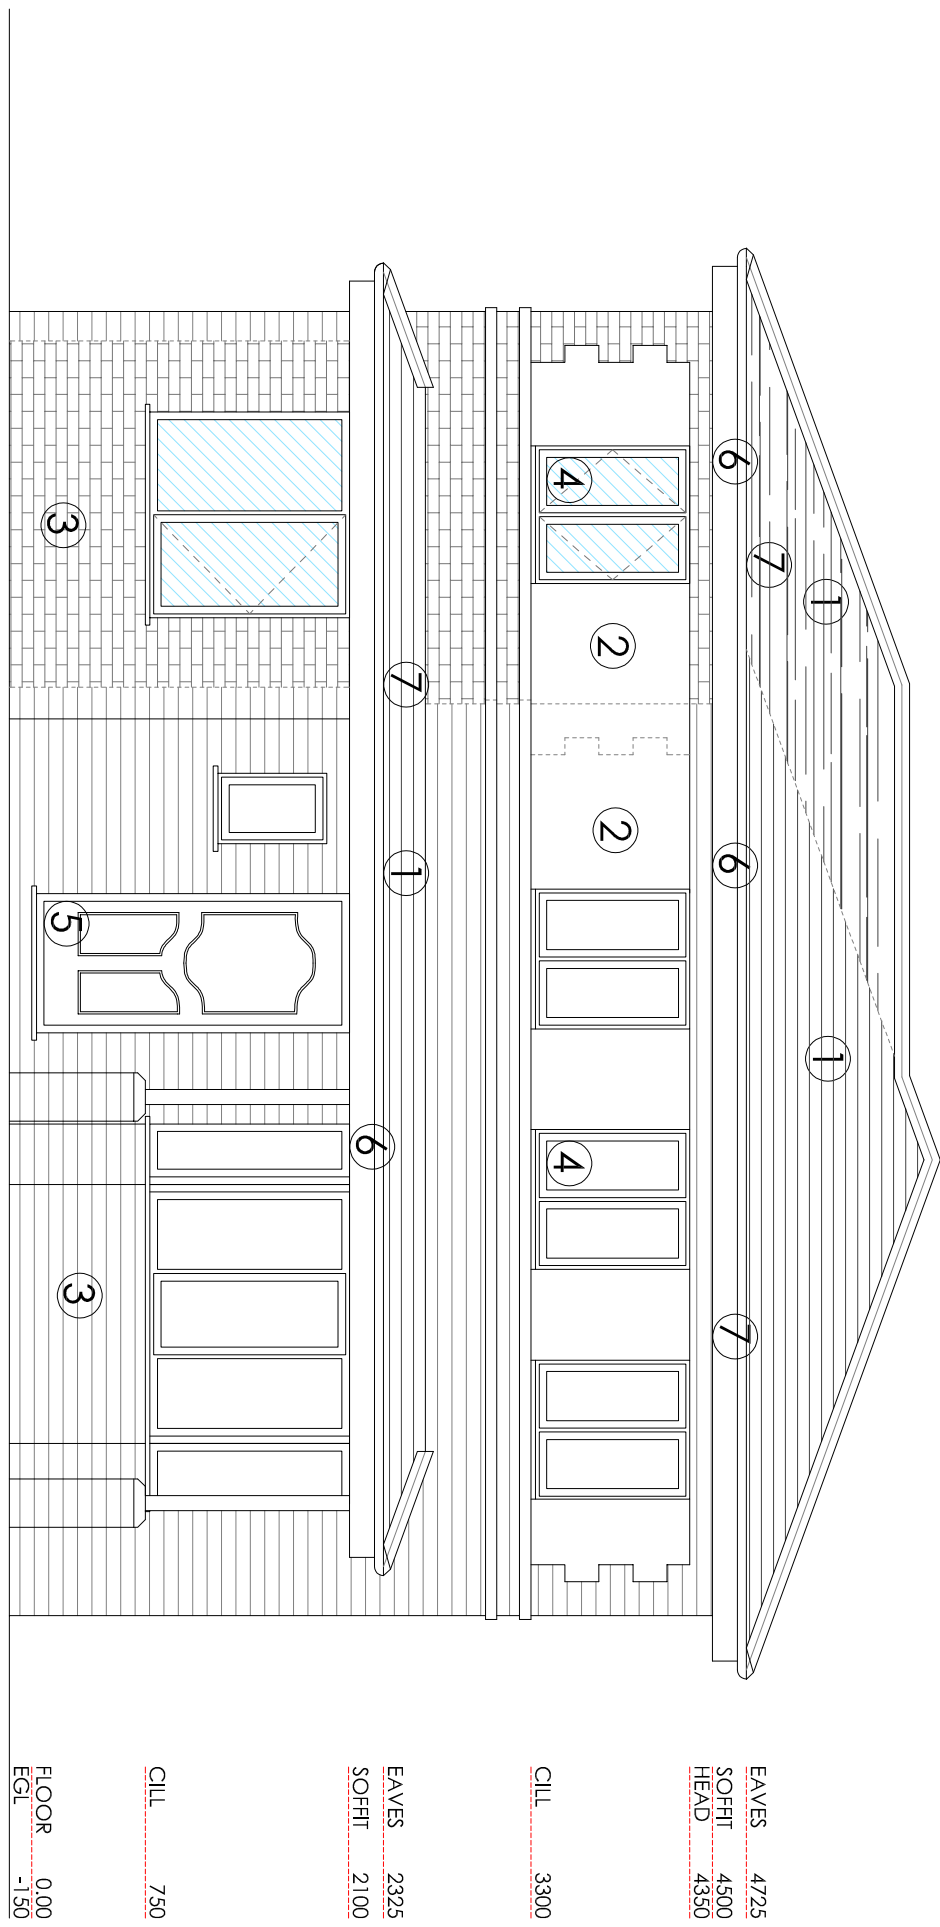


FRONT ELEVATION (S)

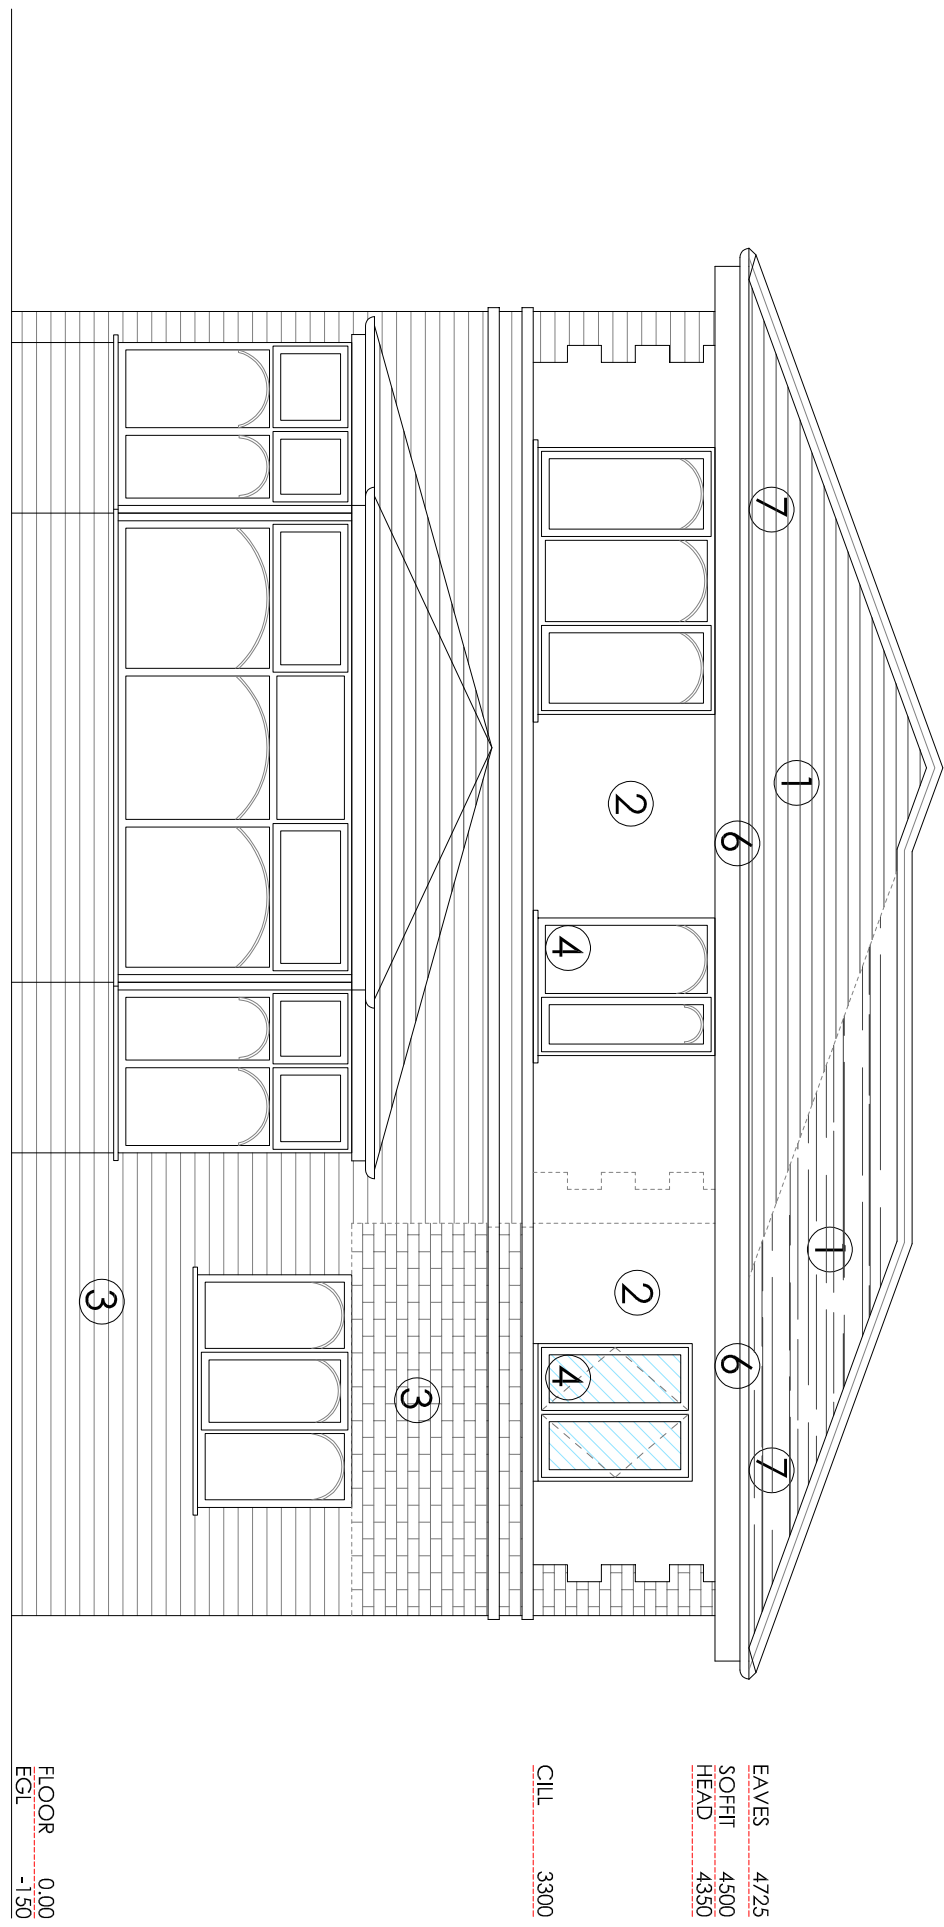

REAR ELEVATION (N)

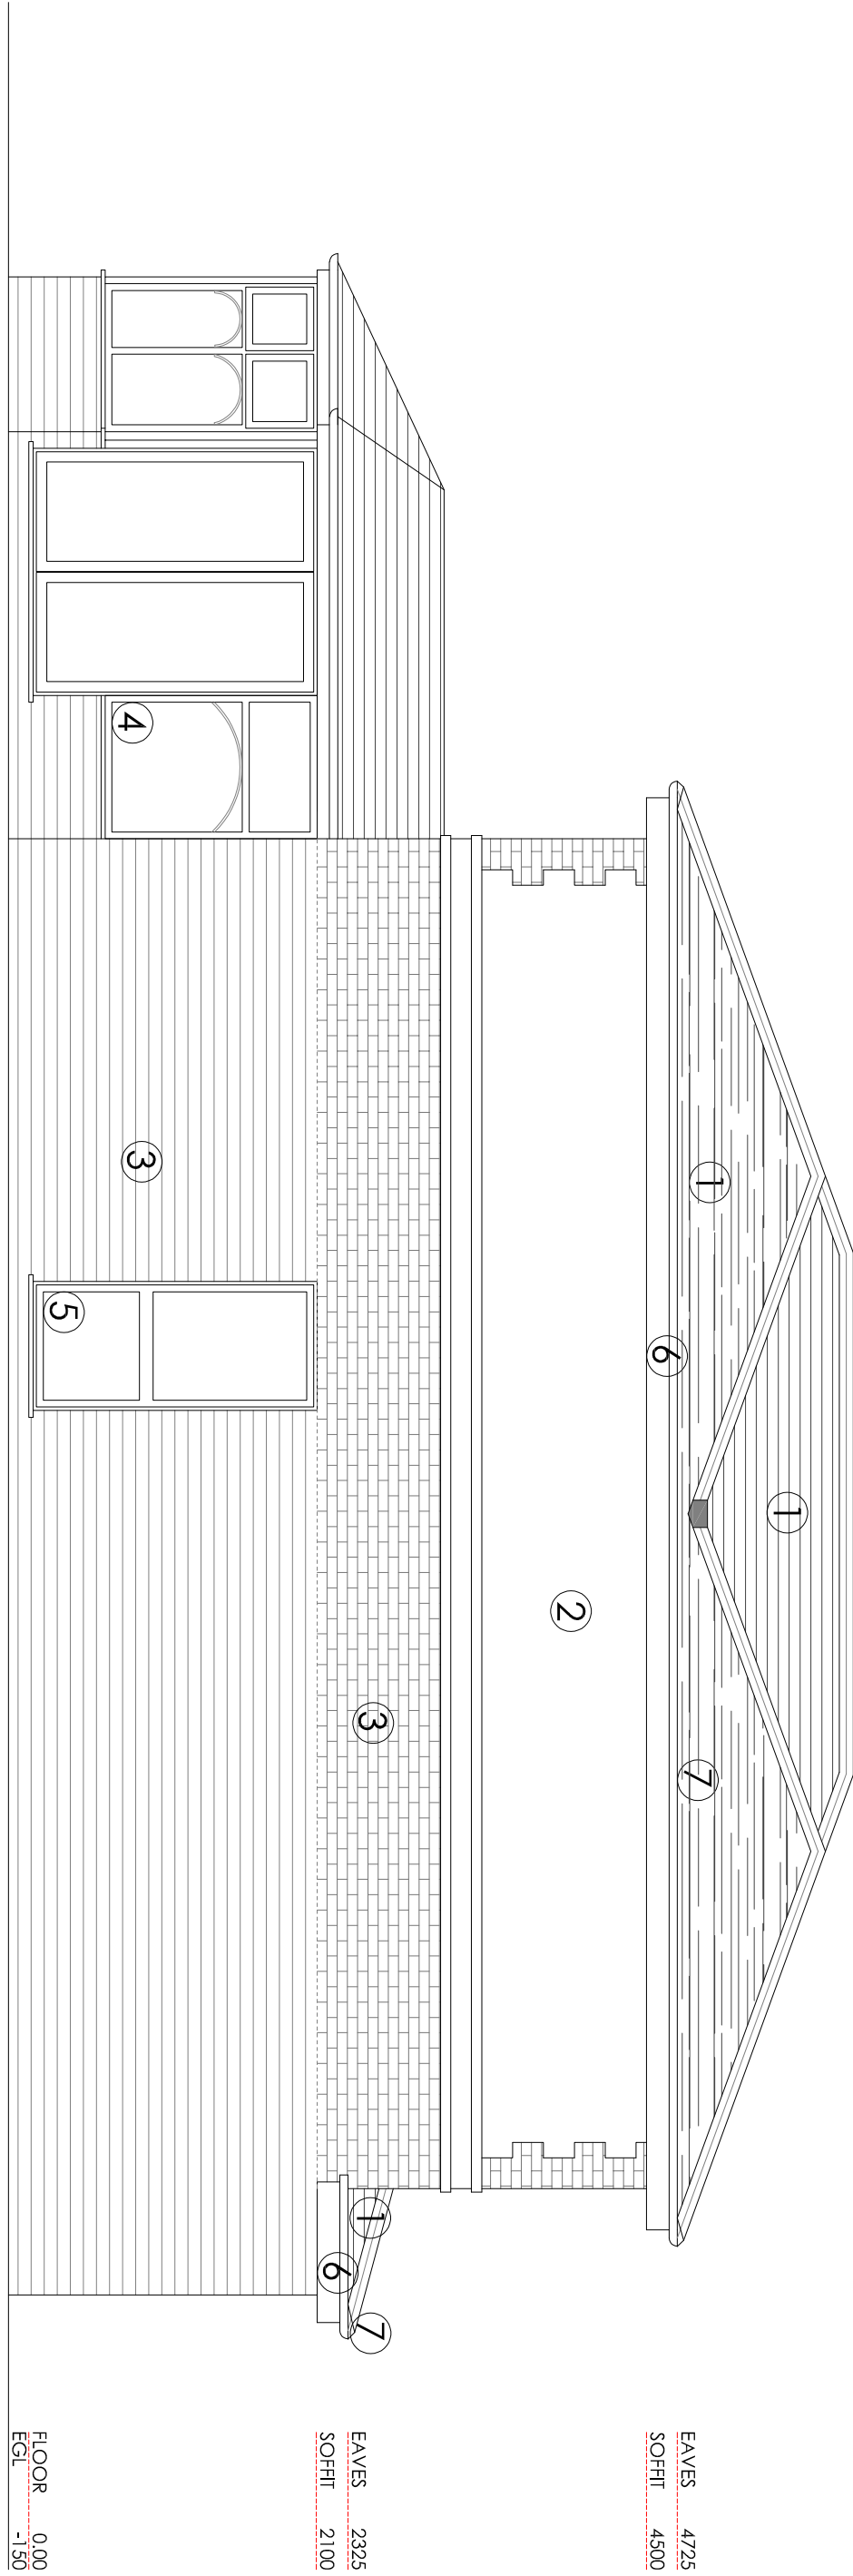

SIDE ELEVATION (W)

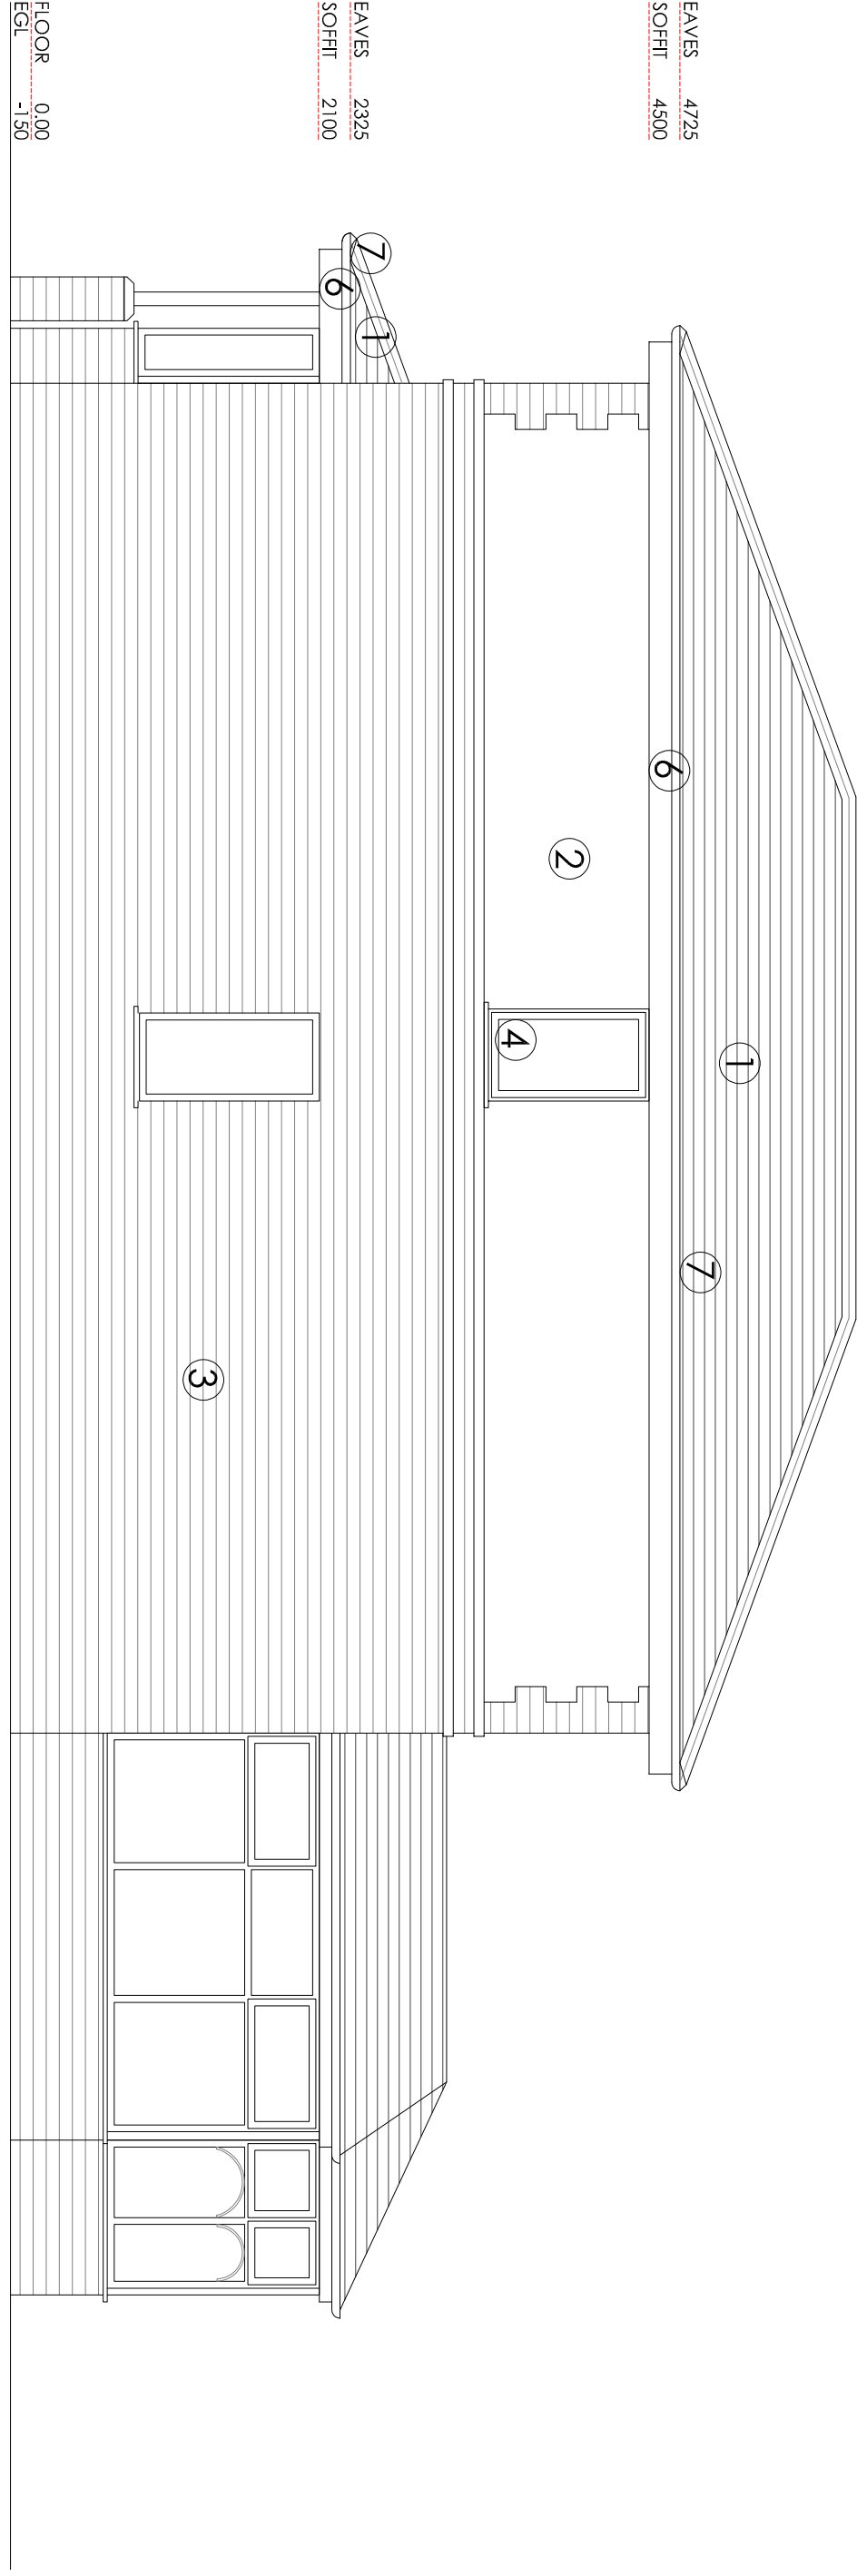

SIDE ELEVATION (E)