

PROJECT REF
006

DRAWING REF
010

SCALE
1:50 @ A1

DATE
FEB '26

CLIENT
MRS MILLER
79 GREENBANK ROAD
RADCLIFFE
MANCHESTER
M26 4FR


PROJECT
GARAGE CONVERSION
FIRST FLOOR SIDE EXTENSION

DRAWING TITLE
EXISTING ELEVATIONS


PLANNING

ISSUED FOR PLANNING APPROVAL


20.07.26

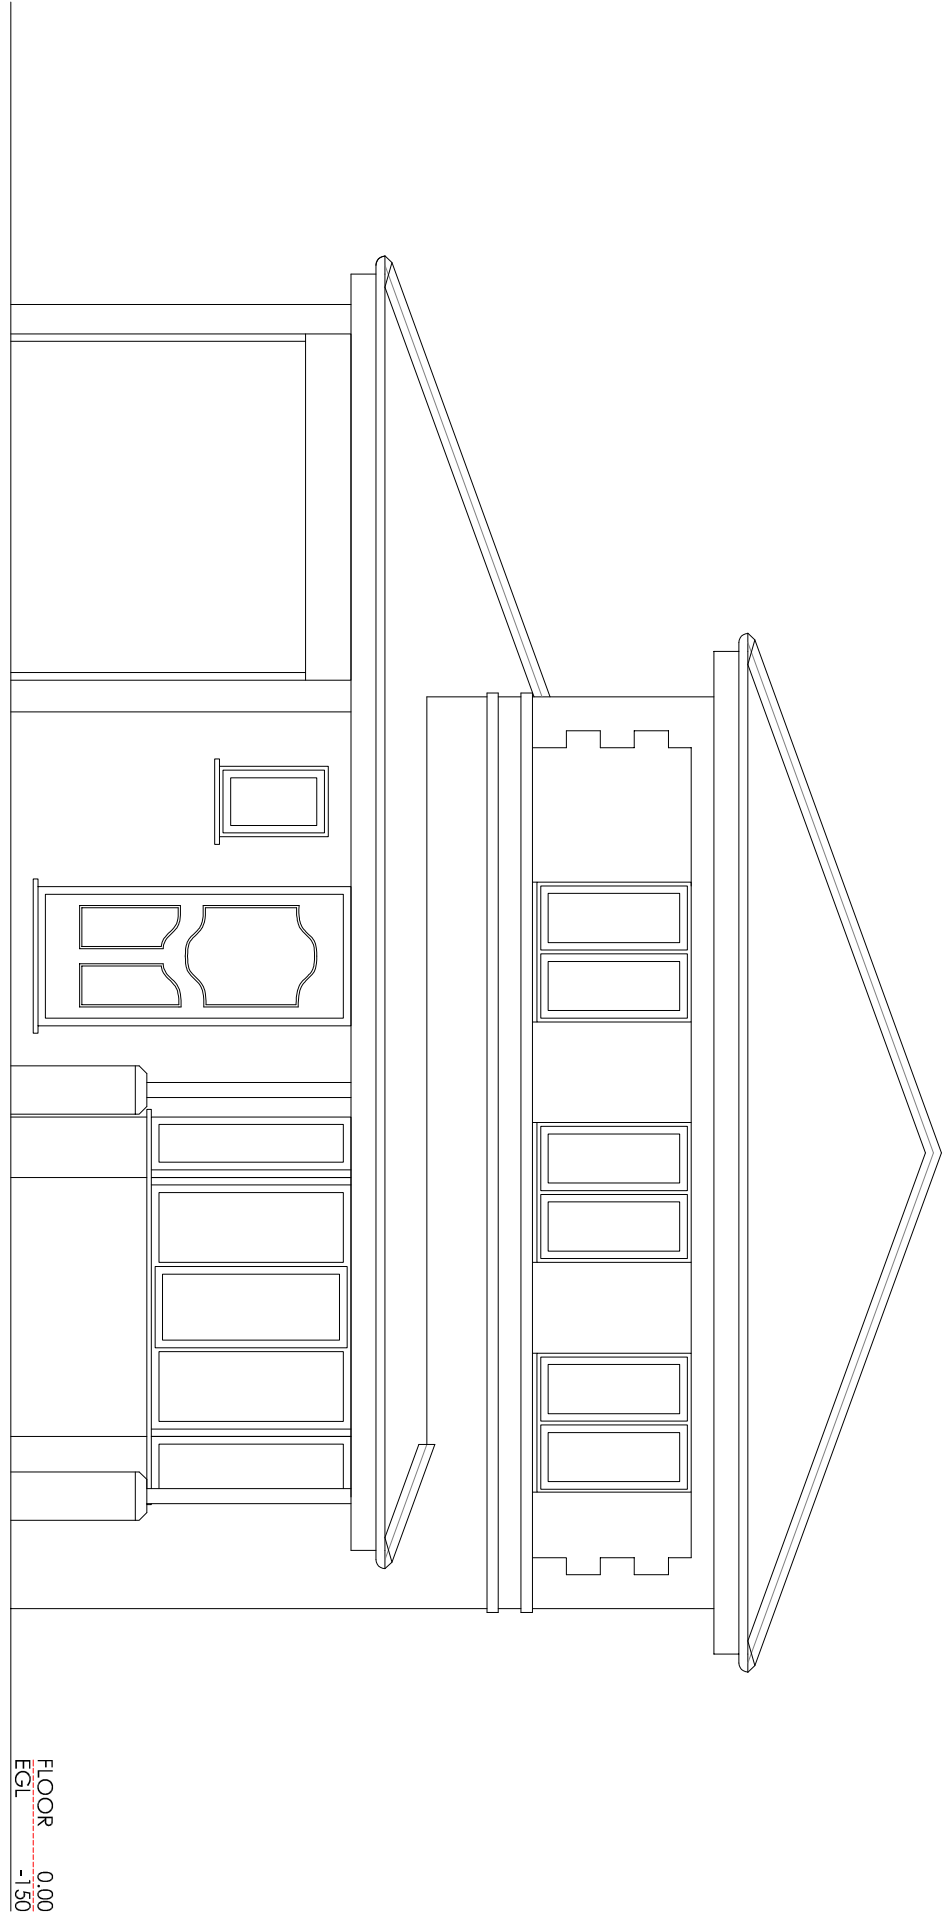


FRONT ELEVATION (S)

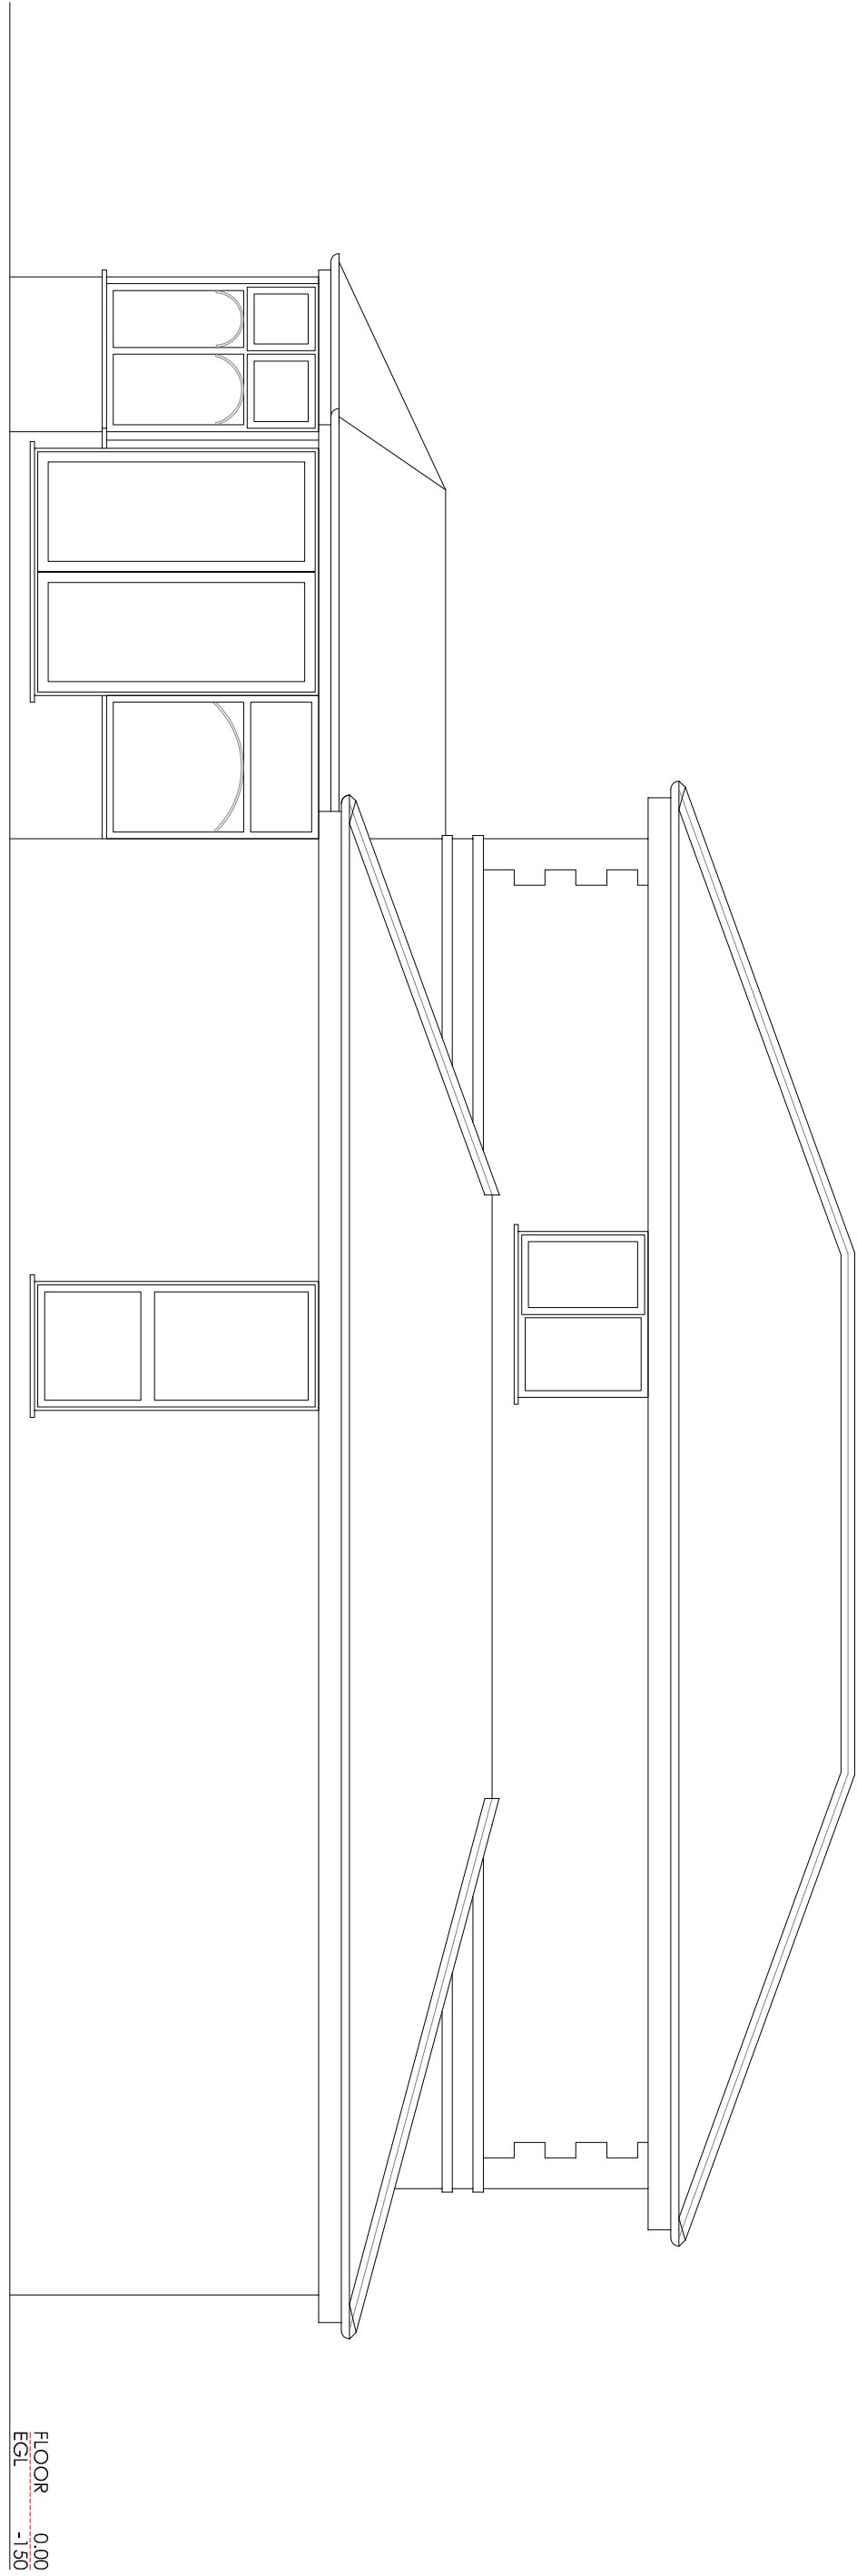

SIDE ELEVATION (W)

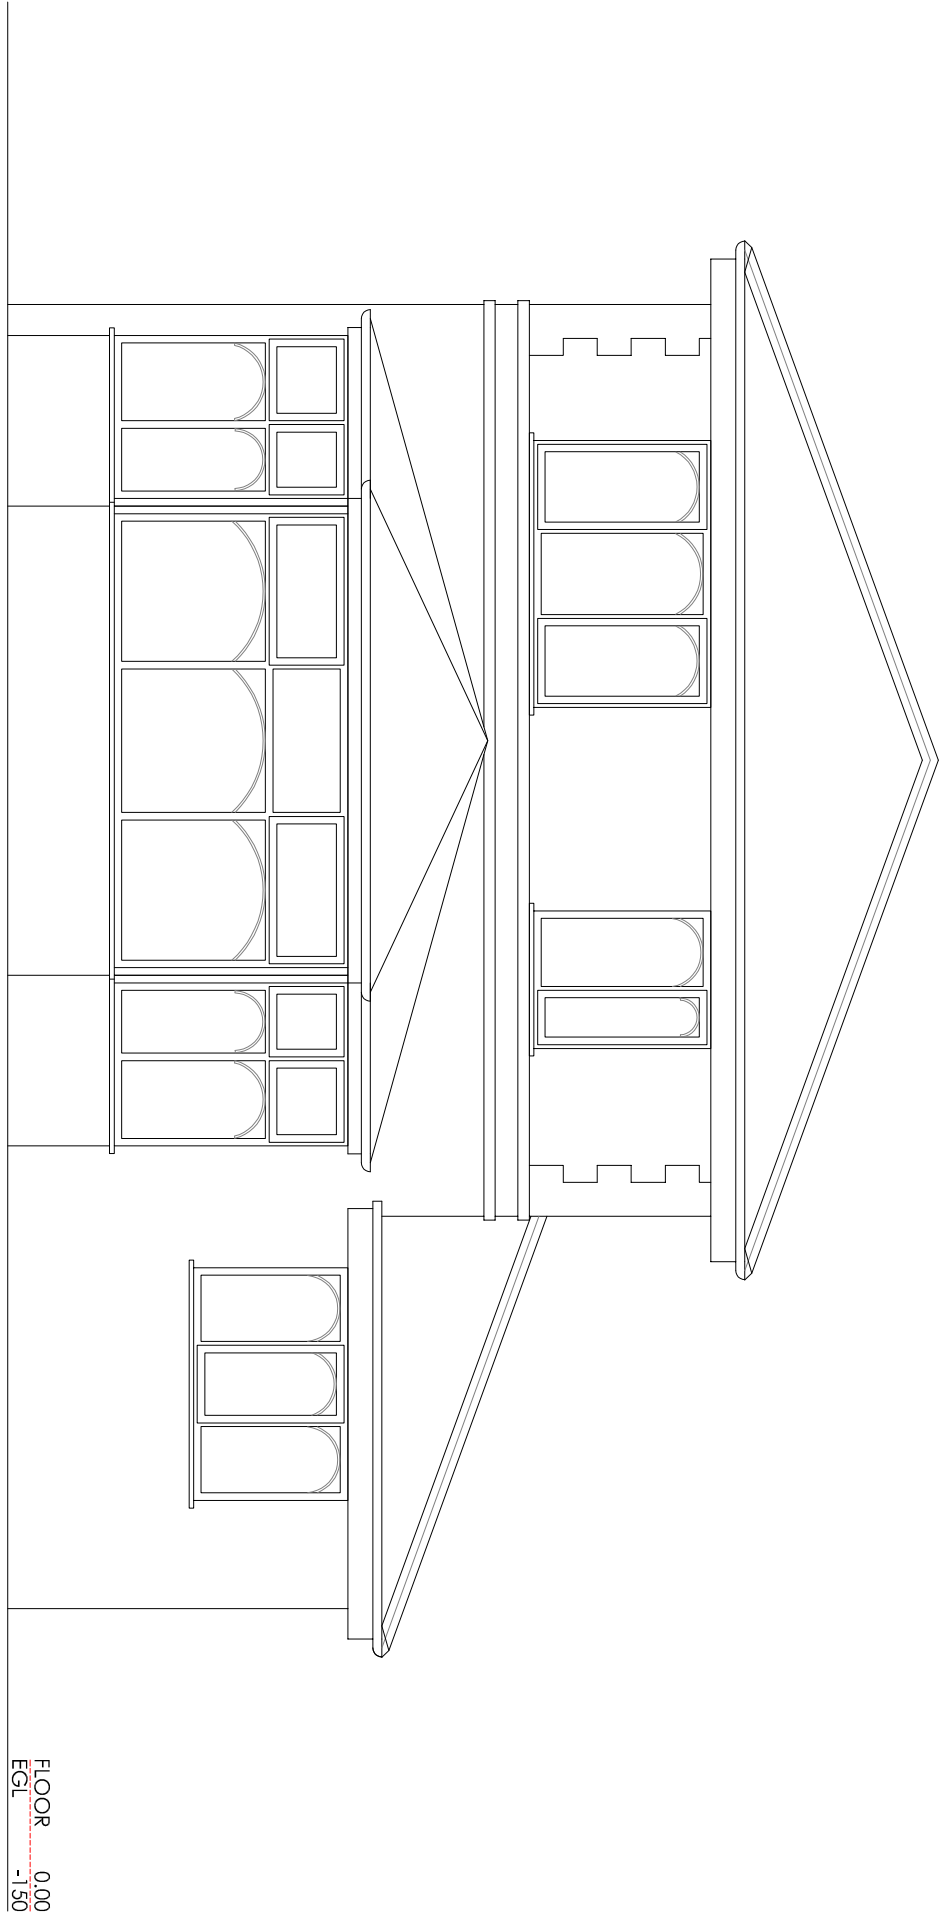

REAR ELEVATION (N)

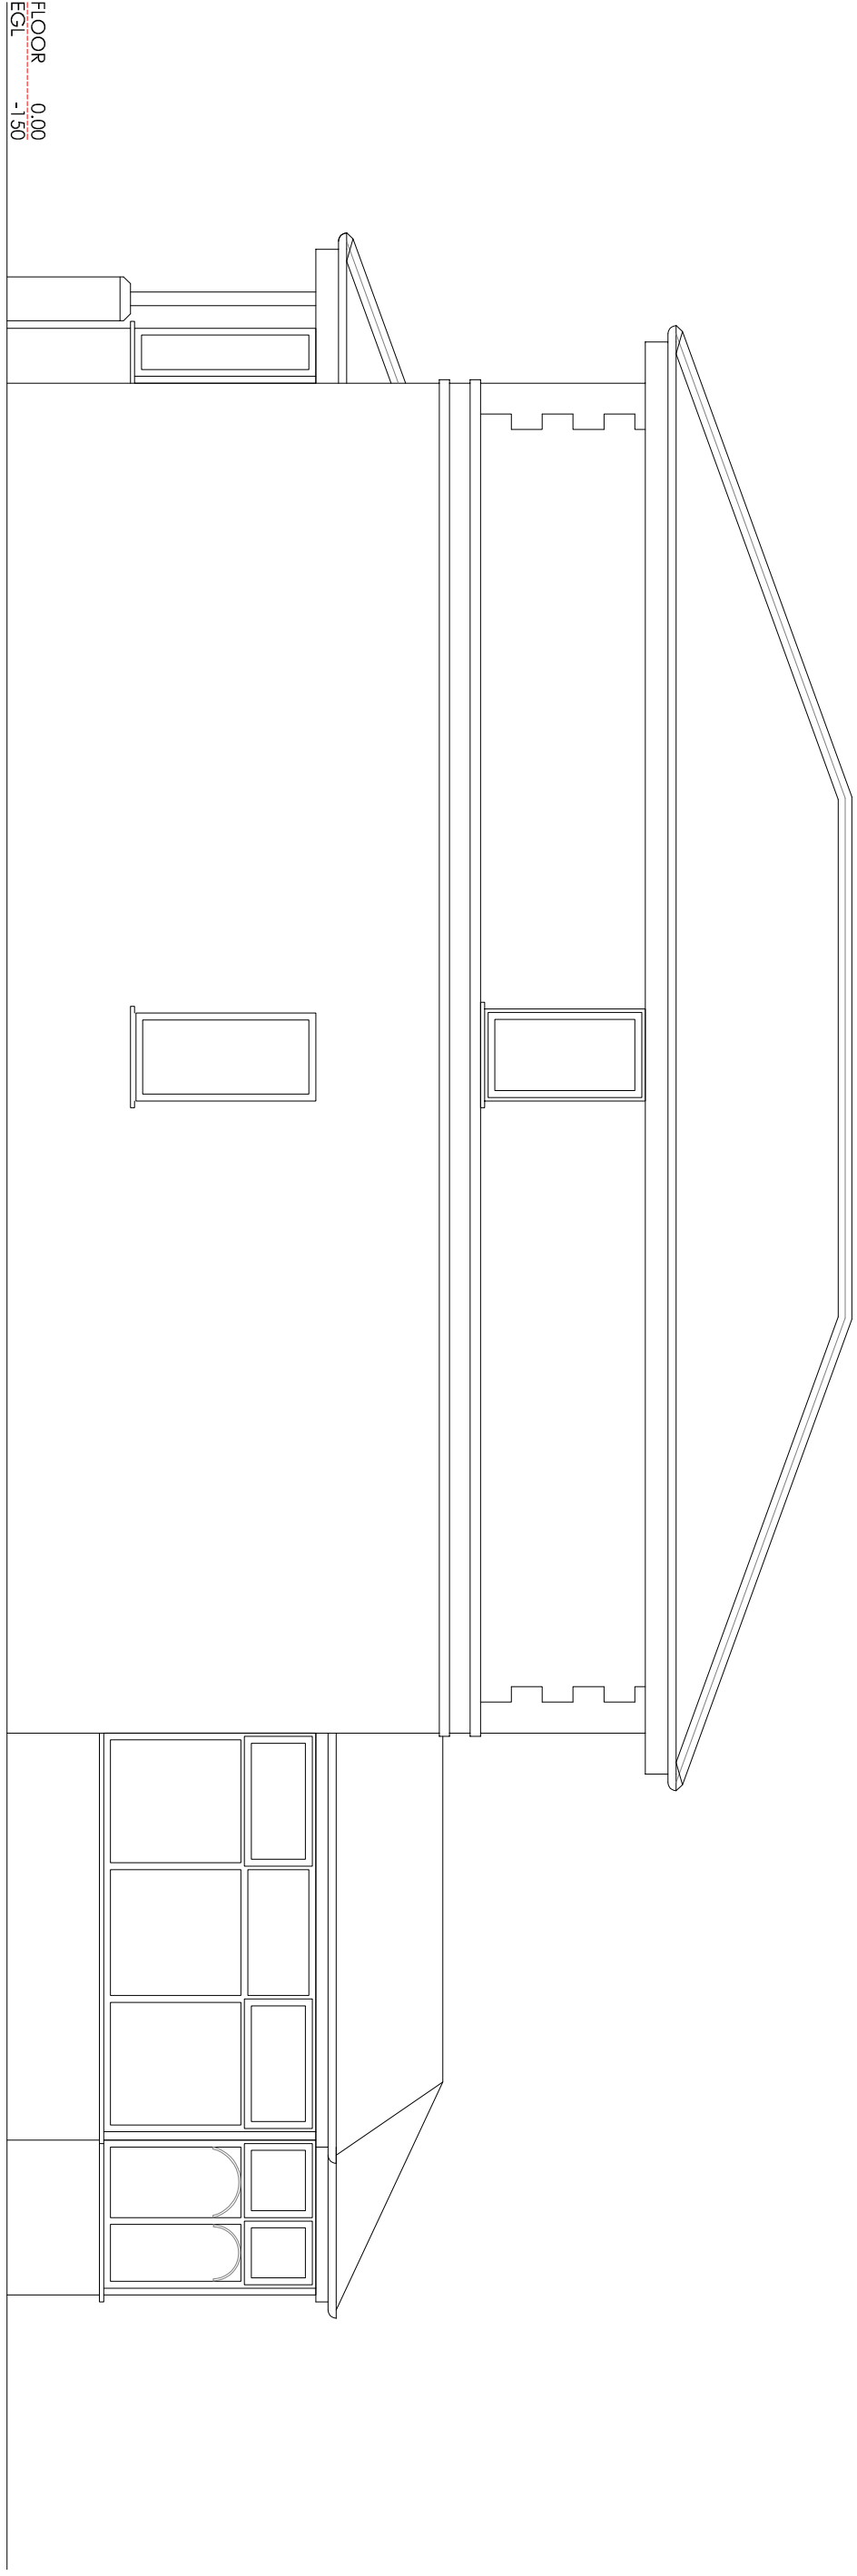

SIDE ELEVATION (E)