



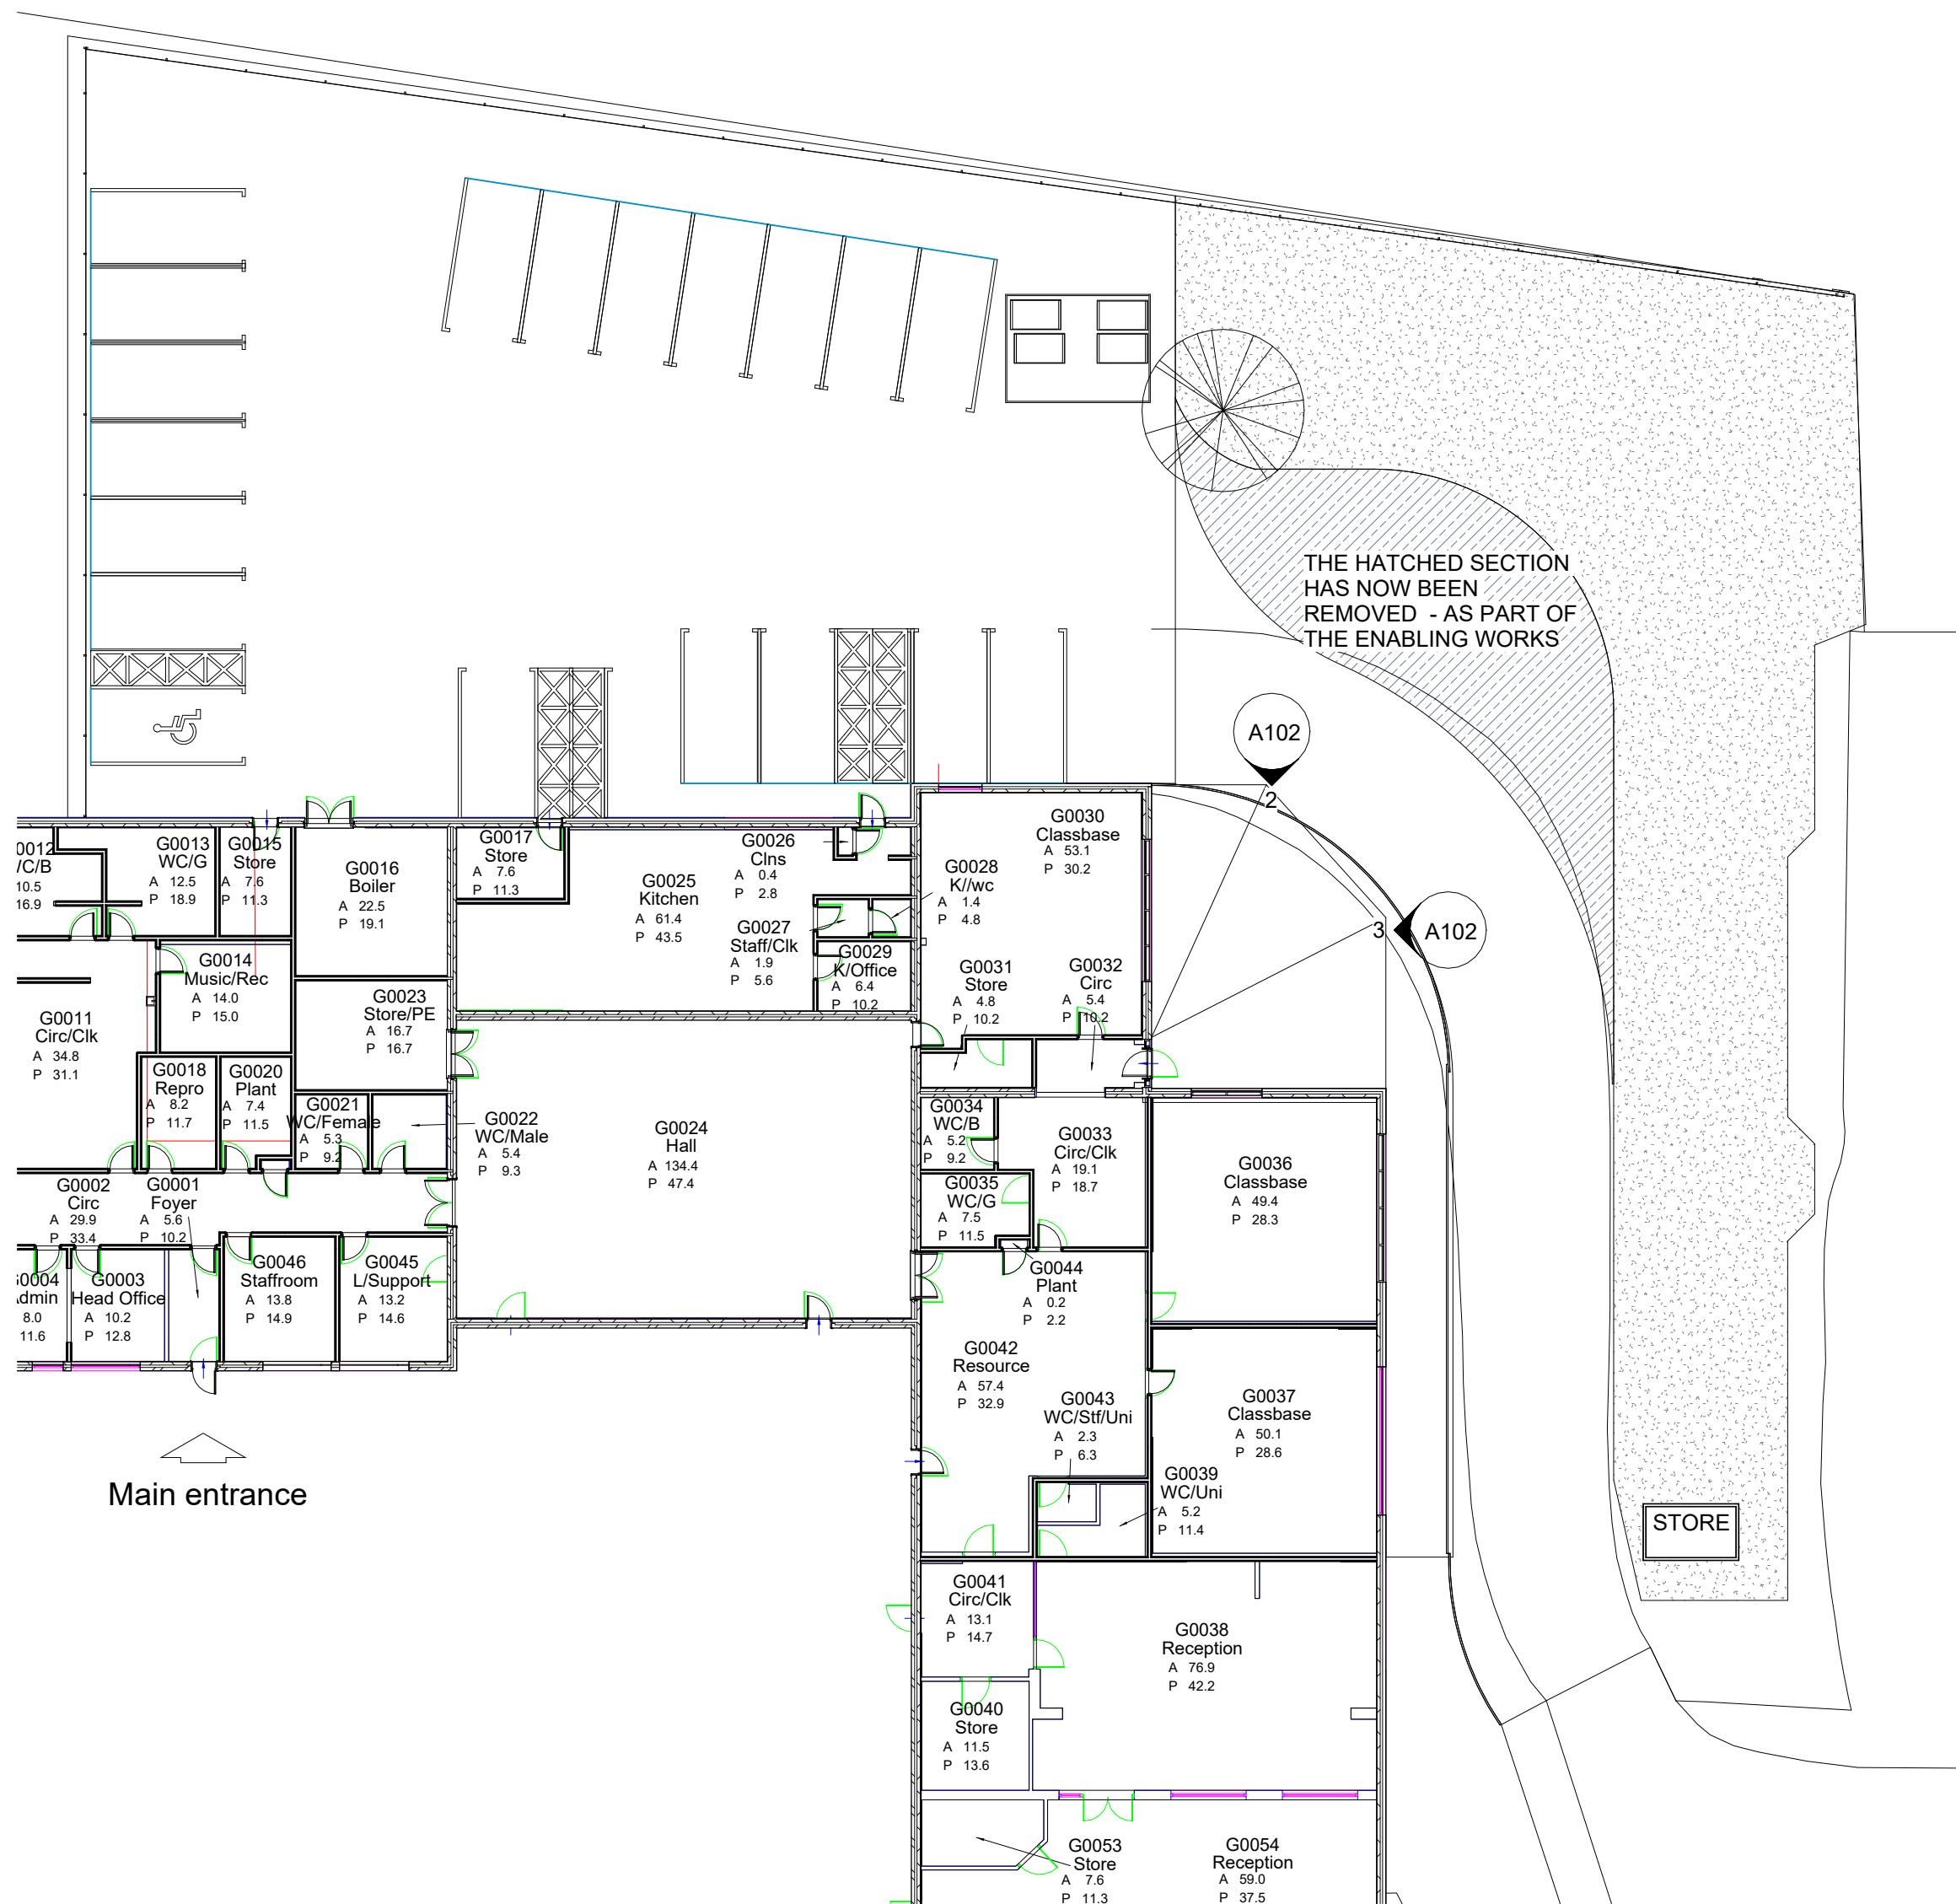


1 EXISTING SITE PLAN
1 : 200

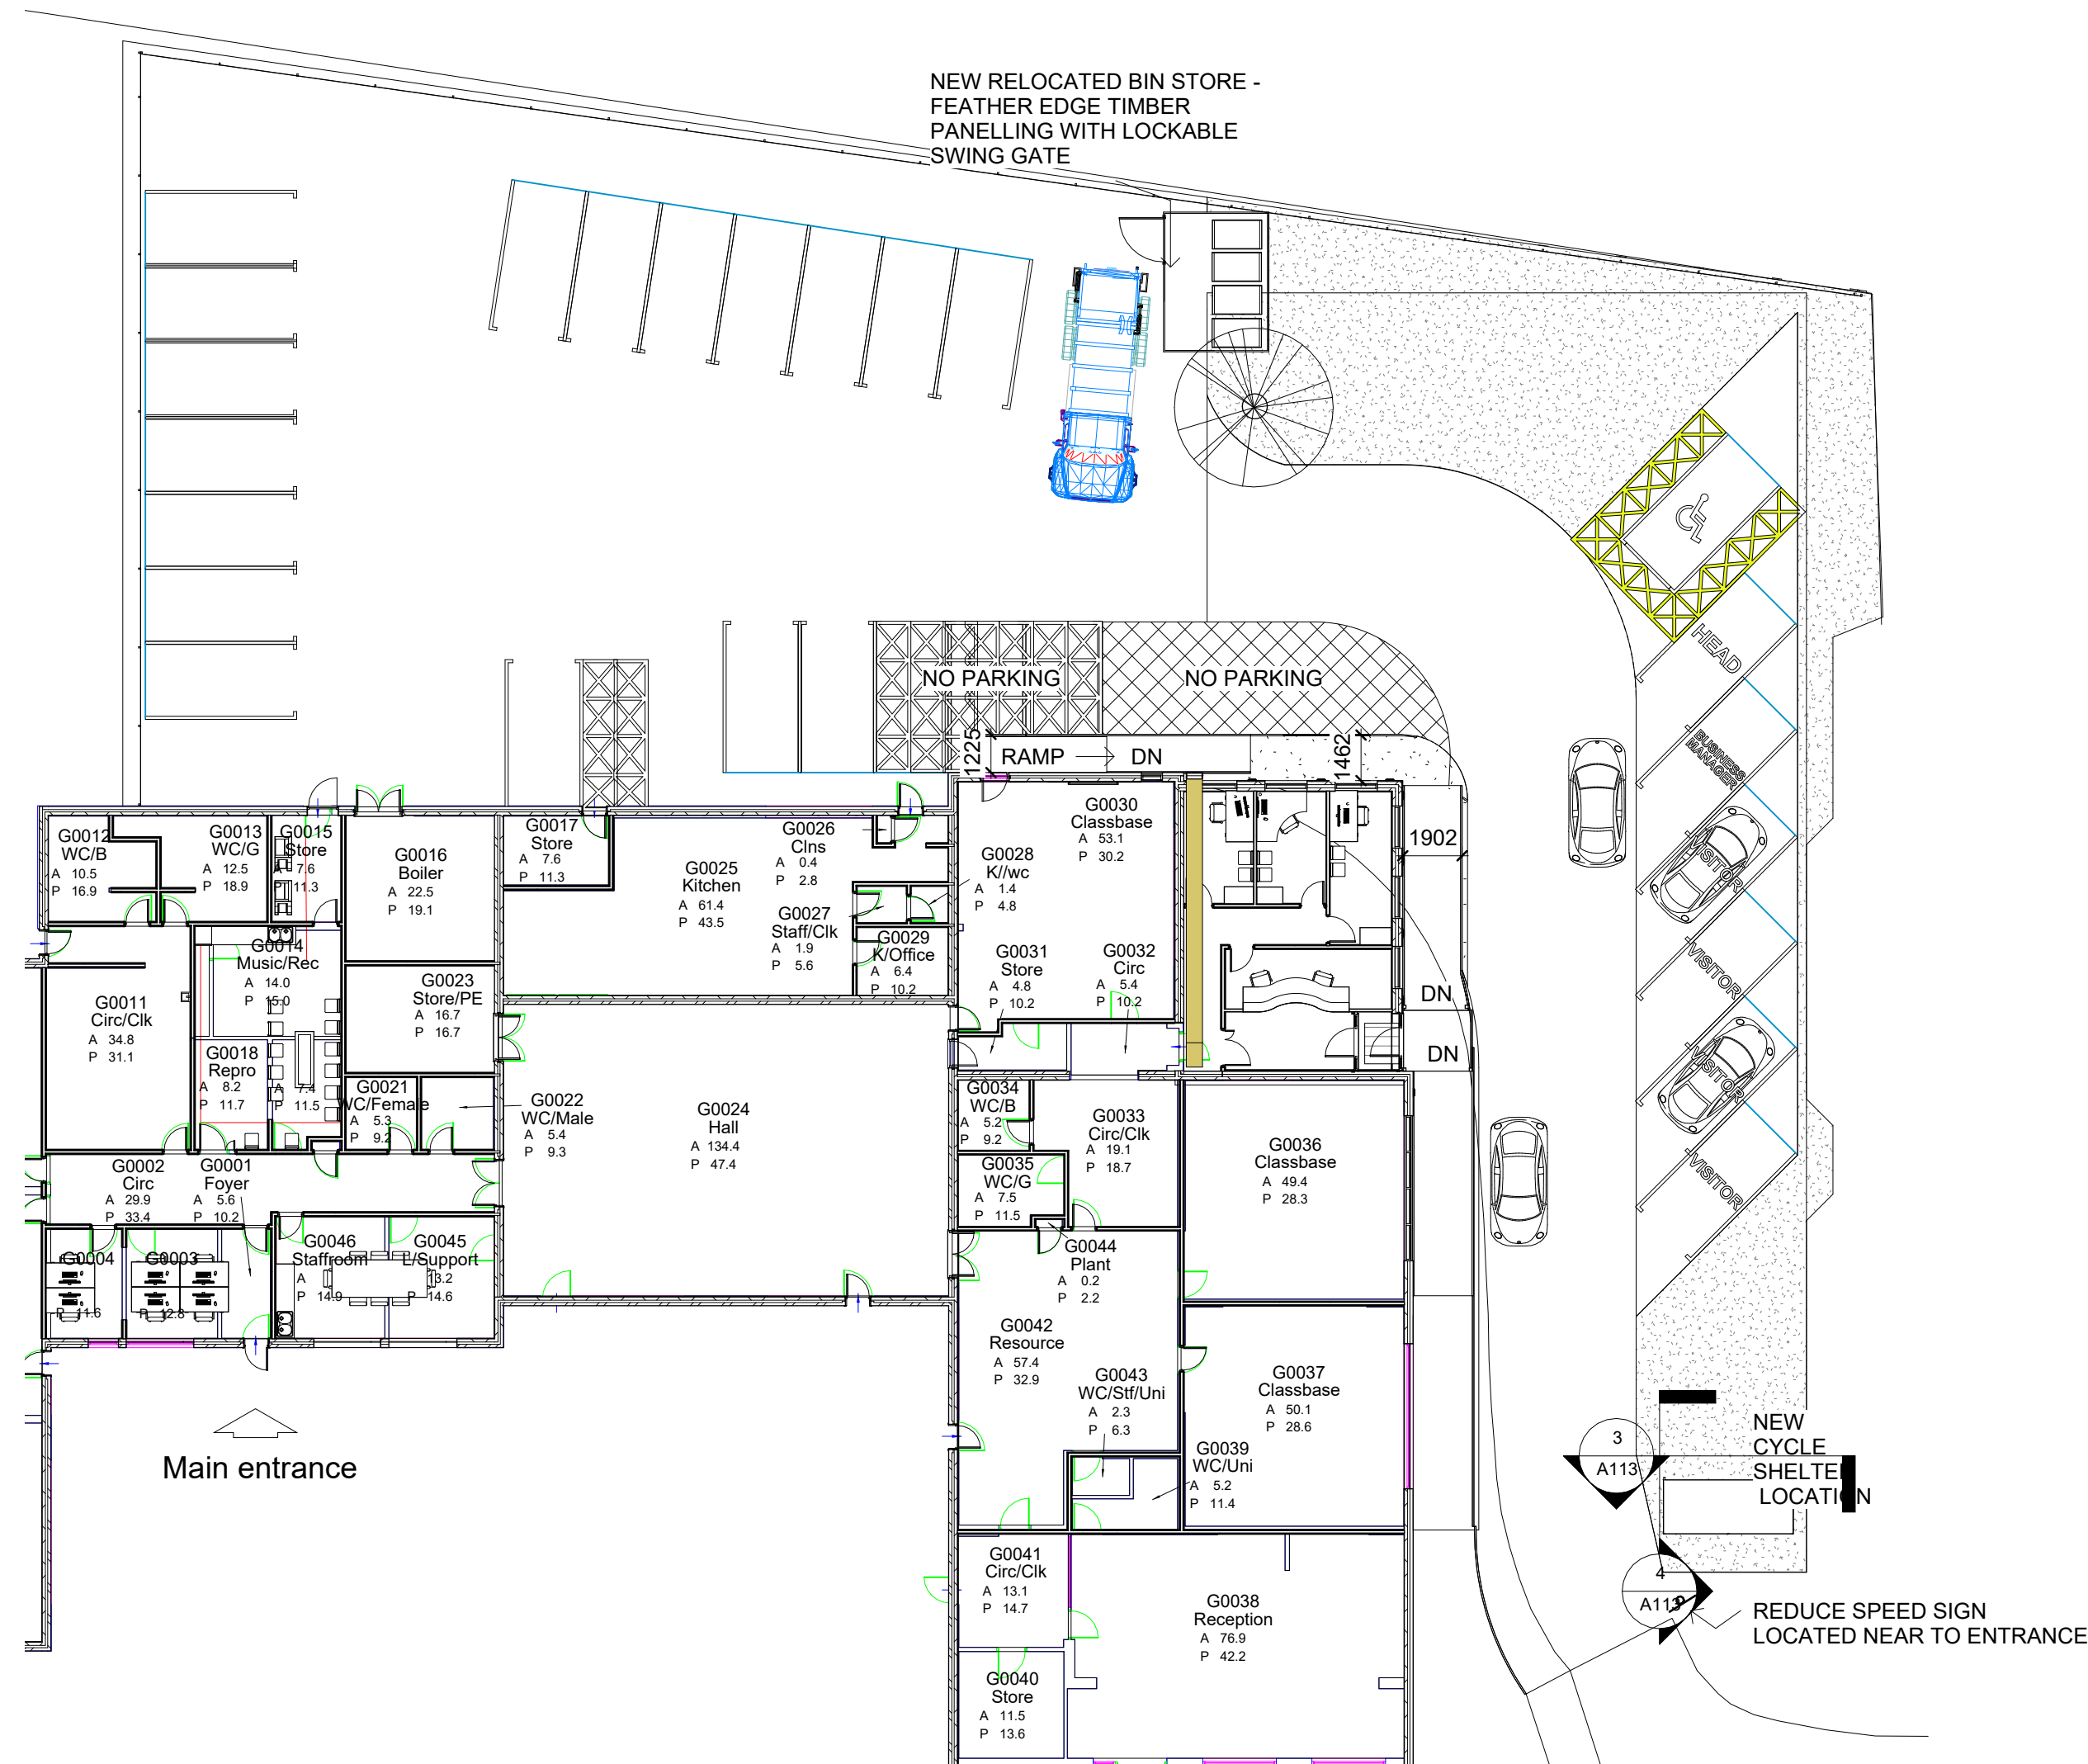


2 PROPOSED SITE PLAN 02
1 : 200



3 Section 4 - CYCLE SHELTER FRONT ELEVATION
1 : 50

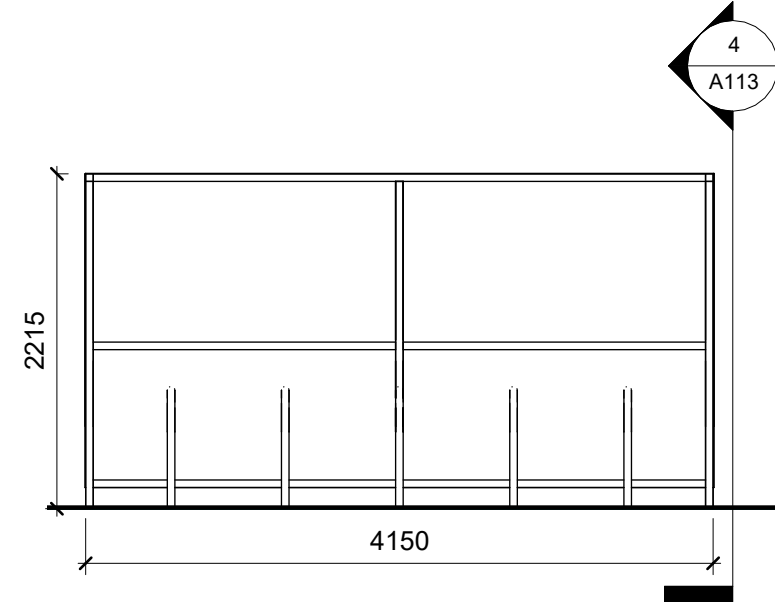

4 Section 5 - CYCLE SHELTER SIDE ELEVATION
1 : 50

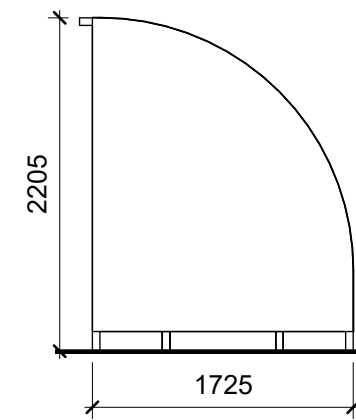

PARKING PROVISION SUMMARY

EXISTING STANDARD BAYS	- 20
EXISTING STANDARD DDA BAY	- 1
PROPOSED STANDARD BAYS	- 6
EXISTING STANDARD DDA BAY	- 1

TOTAL STANDARD BAYS AFTER DEDUCTED	- 25
TOTAL DDA BAYS AFTER DEDUCTED	- 1

This design/document has been prepared by Bury MBC Architectural Services. It should not, without prior permission, be used for any use other than the use originally intended.

Department of
Operations
Architectural Services

Bury
COUNCIL

Second Floor,
3 Knowsley
Place,
Duke Street,
Bury, Lancs
BL9 0EJ

Tel: 0161 253 5390
Fax: 0161 253 6193
Web:
www.bury.gov.uk

Bury | Prestwich | Radcliffe | Ramsbottom | Tottington | Whitefield

Rev	Description	Date
D	Cycle Shelter Elevation added	09.05.2022

CODE	SUITABILITY DESCRIPTION
STATUS	PURPOSE OF ISSUE

PROJECT
CHANTLERS PRIMARY SCHOOL BURY
AVE - EXETENSION - NEW RECEPTION -
OFFICES

TITLE
EXISTING AND PROPOSED PARKING
AREA SITE PLAN

CLIENT
CHILDREN SERVICES

DRAWN BY NK	CHECKED BY KB	DATE 02/24/22
SCALE (@ A1) As indicated	PROJECT NUMBER 21306	
DRAWING NUMBER A113	REV D	