



A3 Size

FOR PLANNING PURPOSED ONLY. USE FIGURED DIMENSIONS ONLY. SUBJECT TO SITE SURVEY AND ALL NECESSARY CONSENTS. ALL DIMENSIONS TO BE CHECKED BY USER AND ANY DISCREPANCIES, ERRORS OR OMISSIONS TO BE REPORTED TO THE ARCHITECT BEFORE THE WORK COMMENCES. THIS DRAWING IS TO BE READ WITH ALL OTHER RELEVANT MATERIALS

Scale 1:200

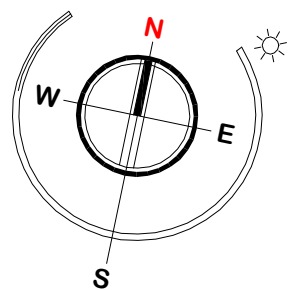

Revision	Notes	Date	Drawn
A			

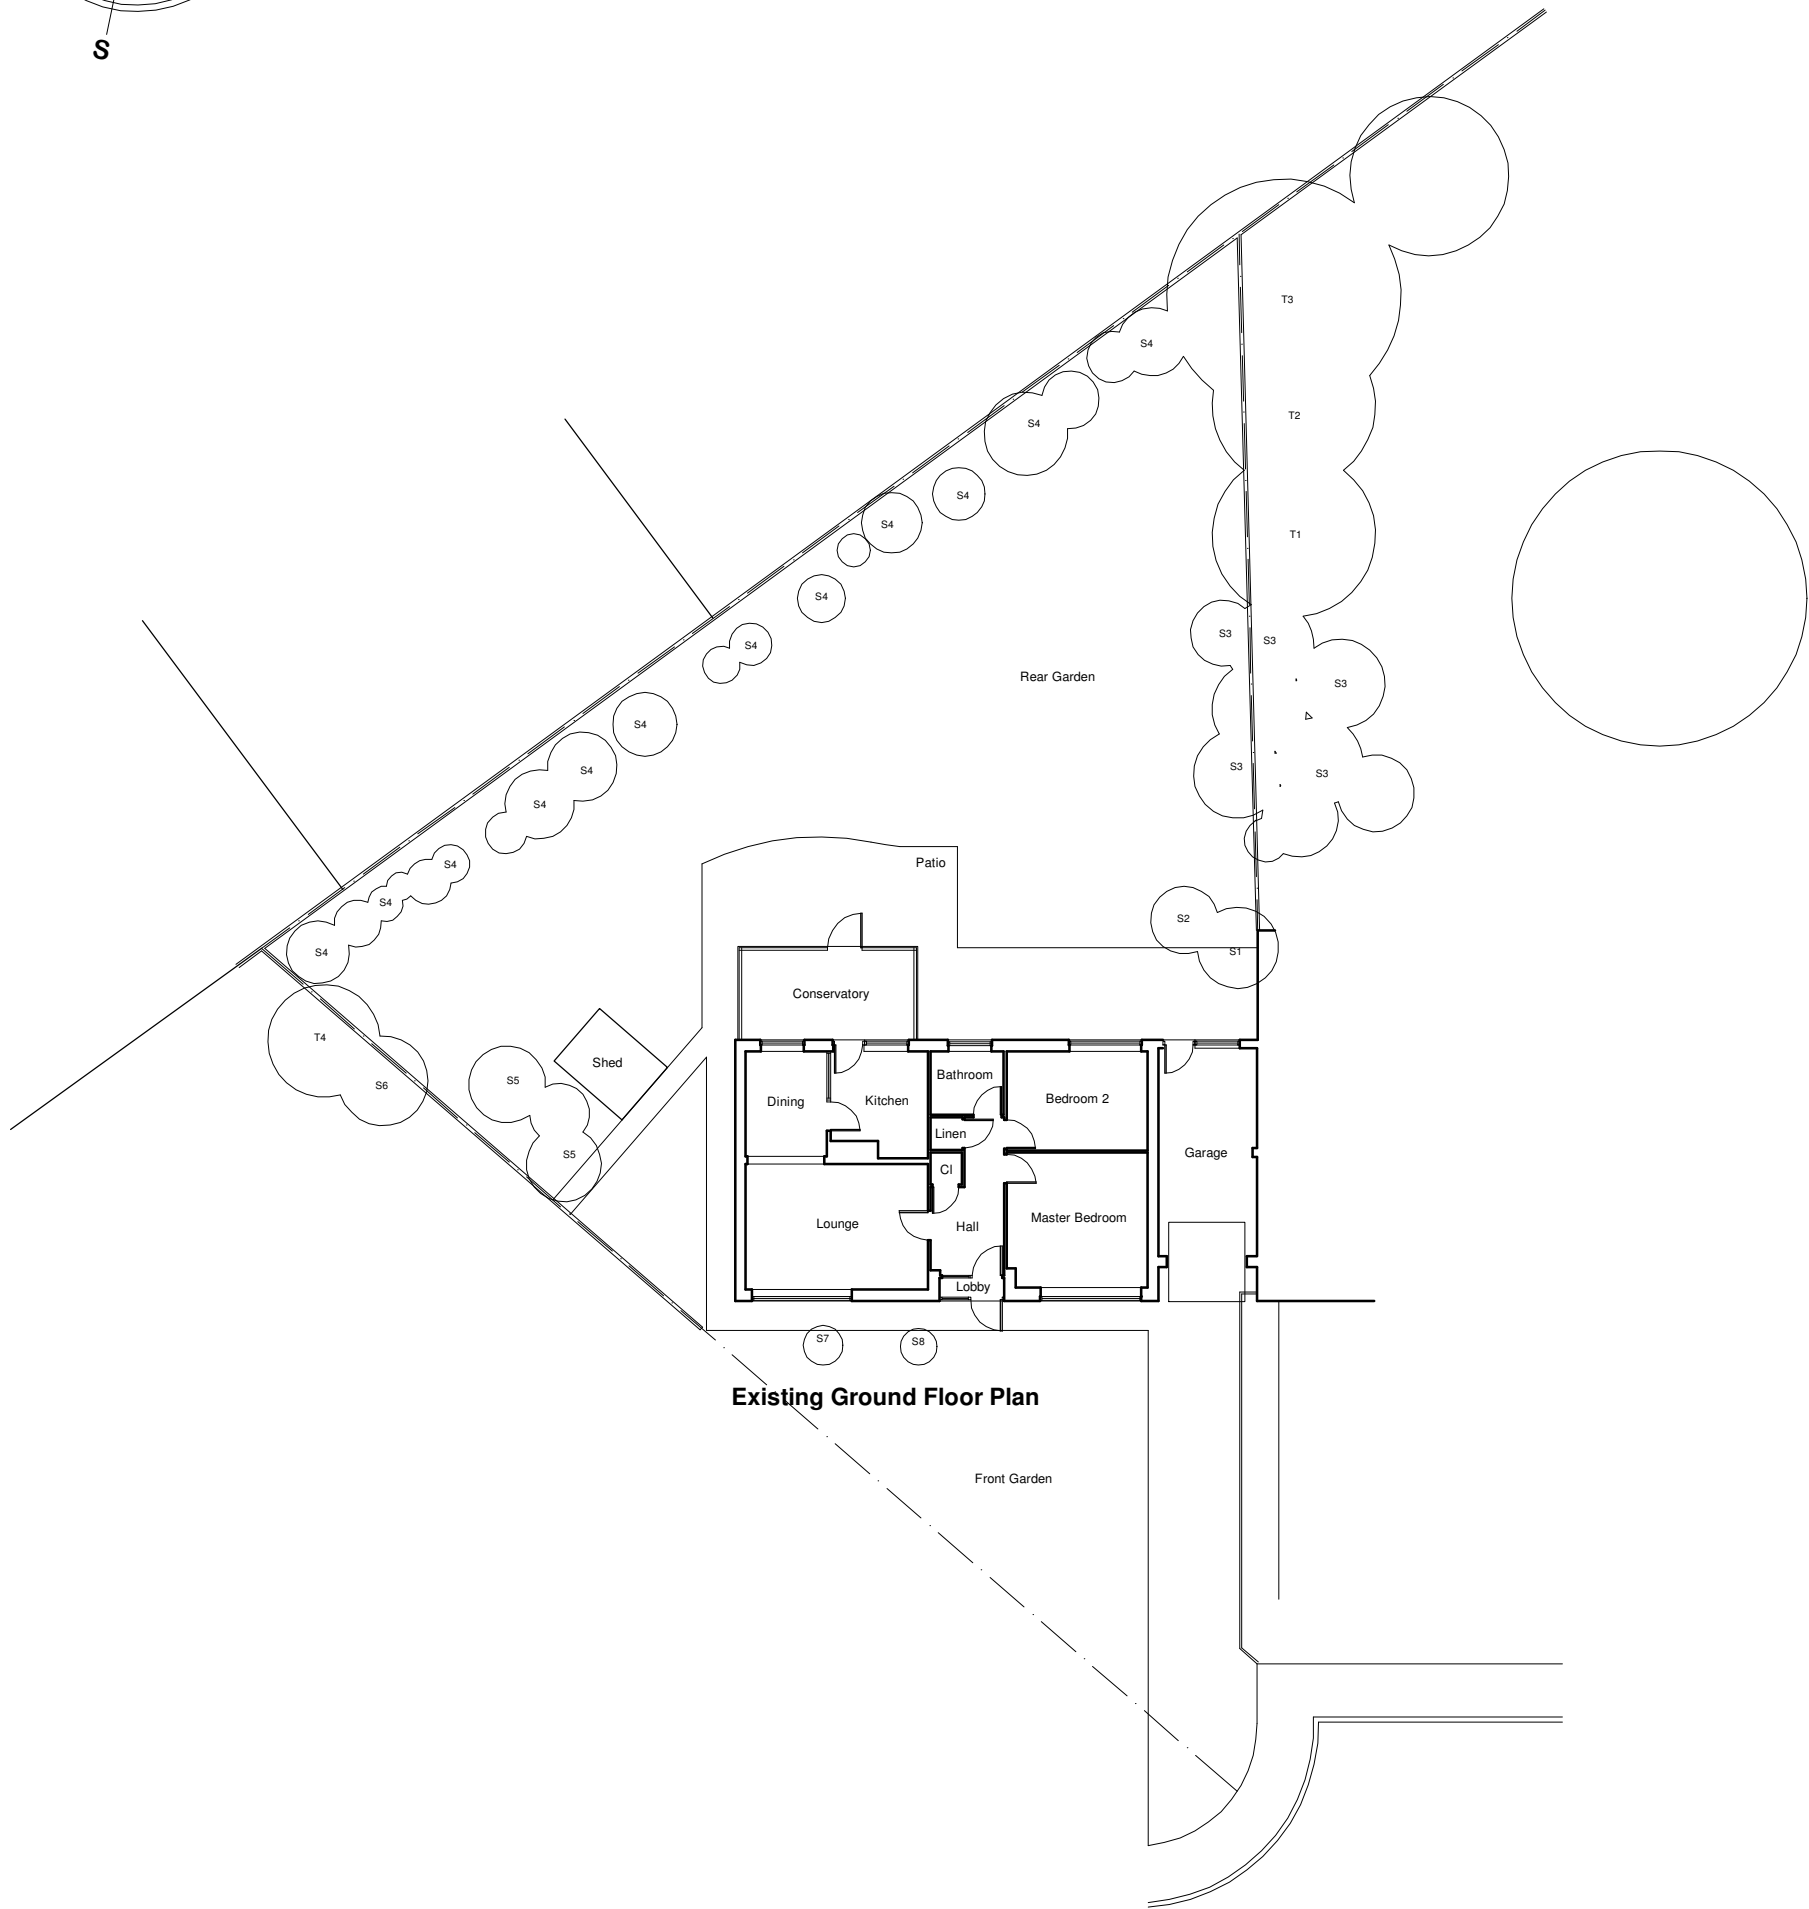

Existing Landscape Key

- S1 to S8: Ornamental shrubs
- T1: Eucalyptus
- T2: Ash
- T3: Sycamore
- T4: Ornamental Tree

FuZED ARCHITECTURE

Fuzed A+D Ltd, 74A Water Street, Radcliffe, Manchester, M26 4DF
Tel: 0161 724 8006 Email: fuzedarchitects@gmail.com

DESIGN

Scale Bar 1:100

Project:	No. 9 Patton Close, Bury BL9 8PY
Client:	Mr and Mrs Kealey
Content:	Planning Submission Existing Site Plan

Contract No.	1259
Dwg No.	1.06
Revision	-
Date	September '20