



Revision	Notes	Date	Drawn
A			

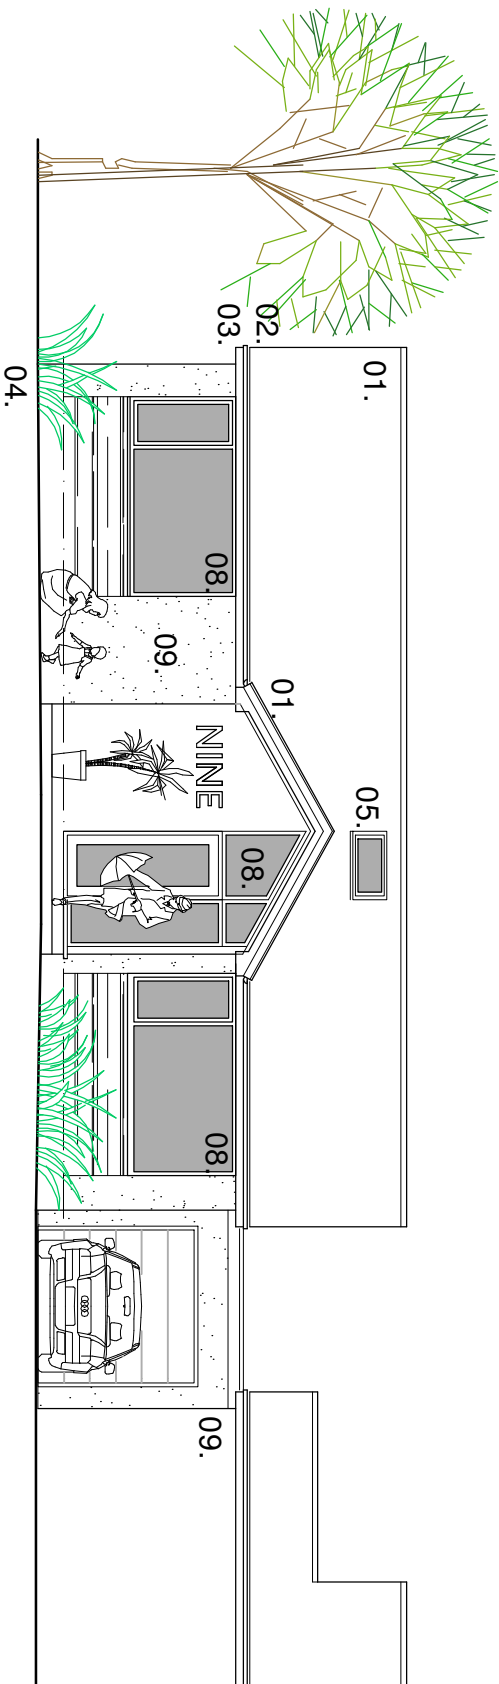

Proposed South Elevation

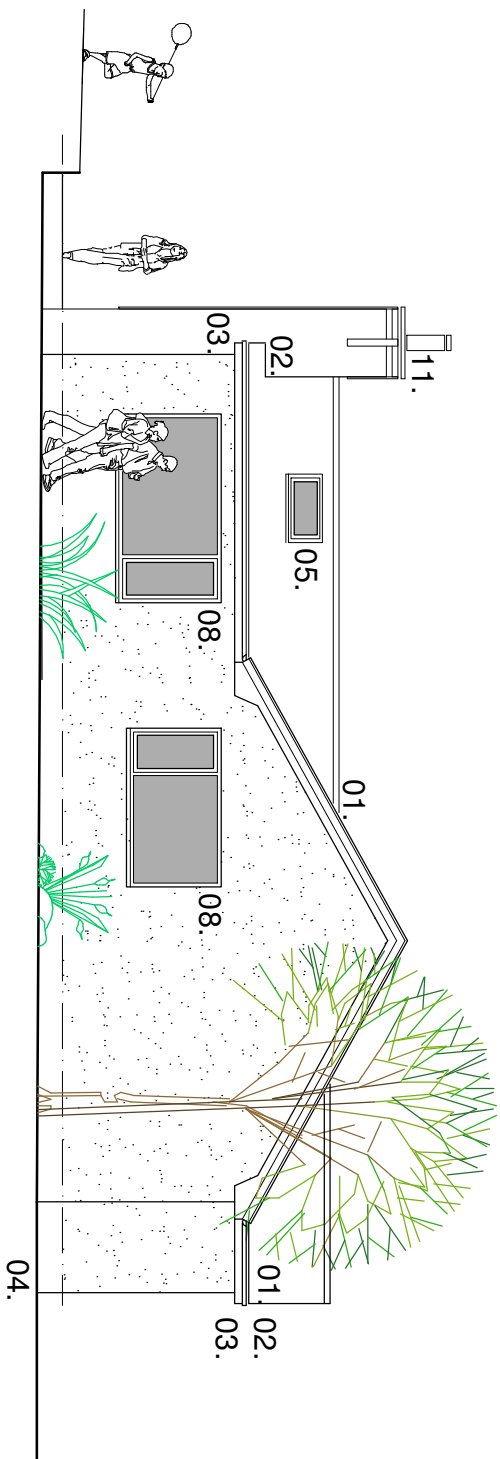


Proposed West Elevation

LEGEND

- 01. Concrete interlocking tile
- 02. Rainwater good to match existing
- 03. Timber soffits and fascias to match existing
- 04. Brickwork below DPC stained blue with matching mortar joints
- 05. Rooflight
- 06. Concrete post and timber panel fence
- 07. Aluminium glazed doors
- 08. uPVC windows
- 09. Render finish
- 10. Raised seam metal roof
- 11. Brick feature chimney
- 12. Terrace

Scale Bar 1:100

 

FUZED ARCHITECTURE



Fuzed A+D Ltd, 74A Water Street, Radcliffe, Manchester, M26 4DF
Tel: 0161 724 8006 Email: fuzedarchitects@gmail.com

Project: No. 9 Patton Close, Bury BL9 8PY
Client: Mr and Mrs Kealey
Content: Planning Submission
Proposed Elevations

DESIGN

Contract No. 1259
Dwg No. 2.02
Revision -
Date September '20