




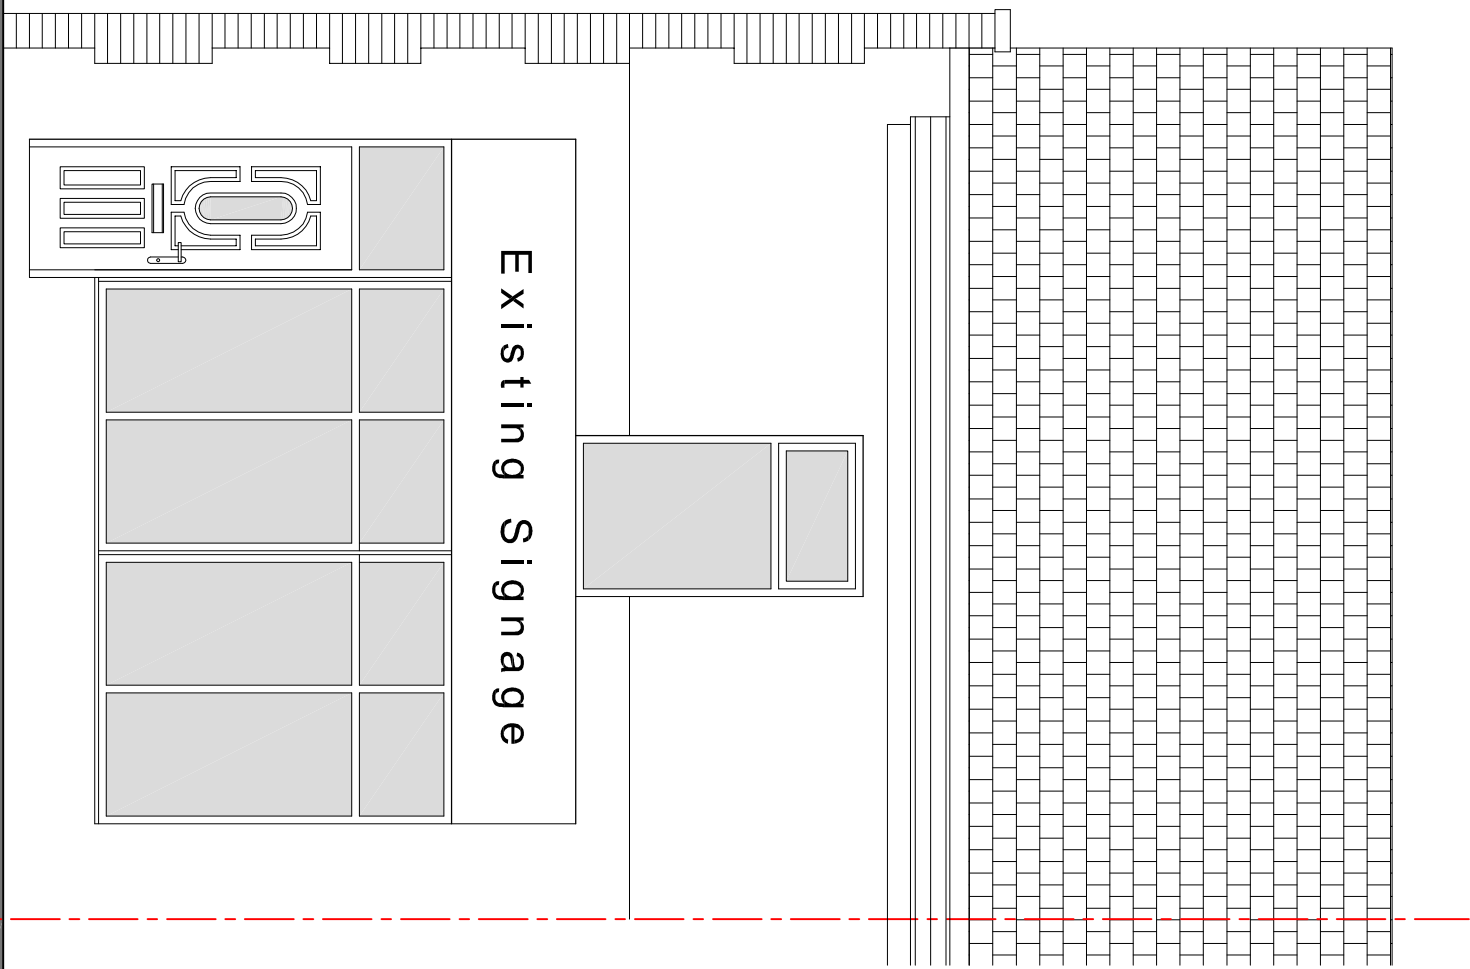


Proposed Front Elevation - 1:50

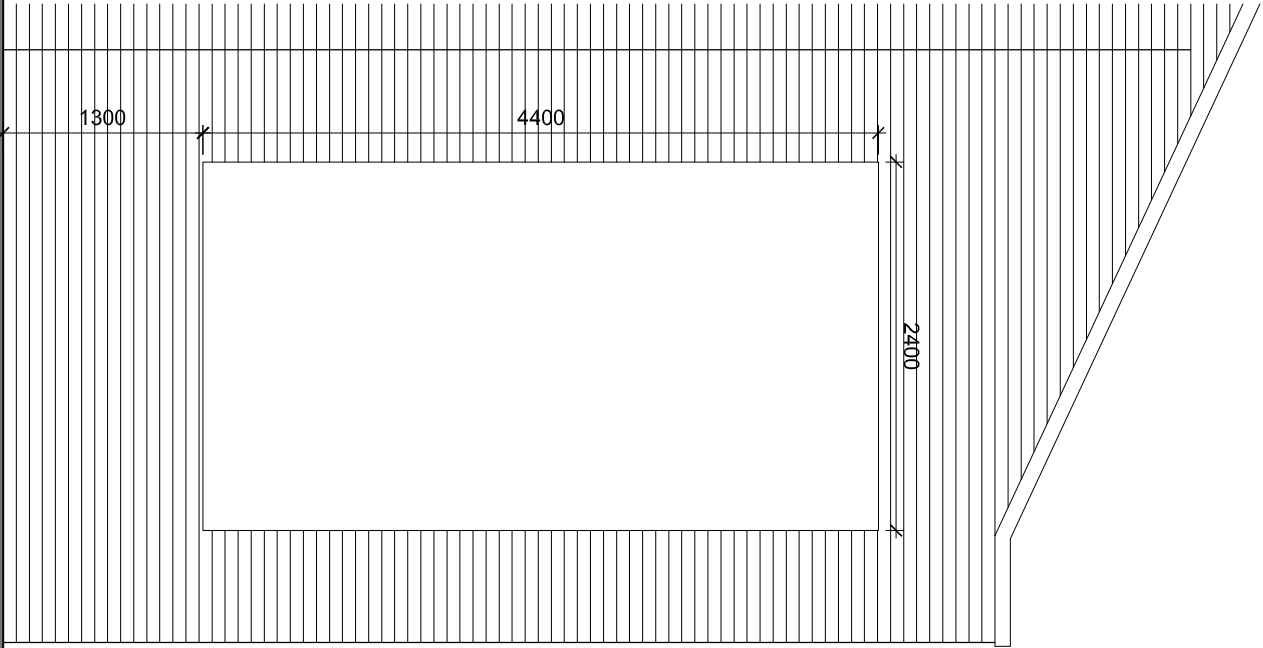


Proposed Side Elevation - 1:50

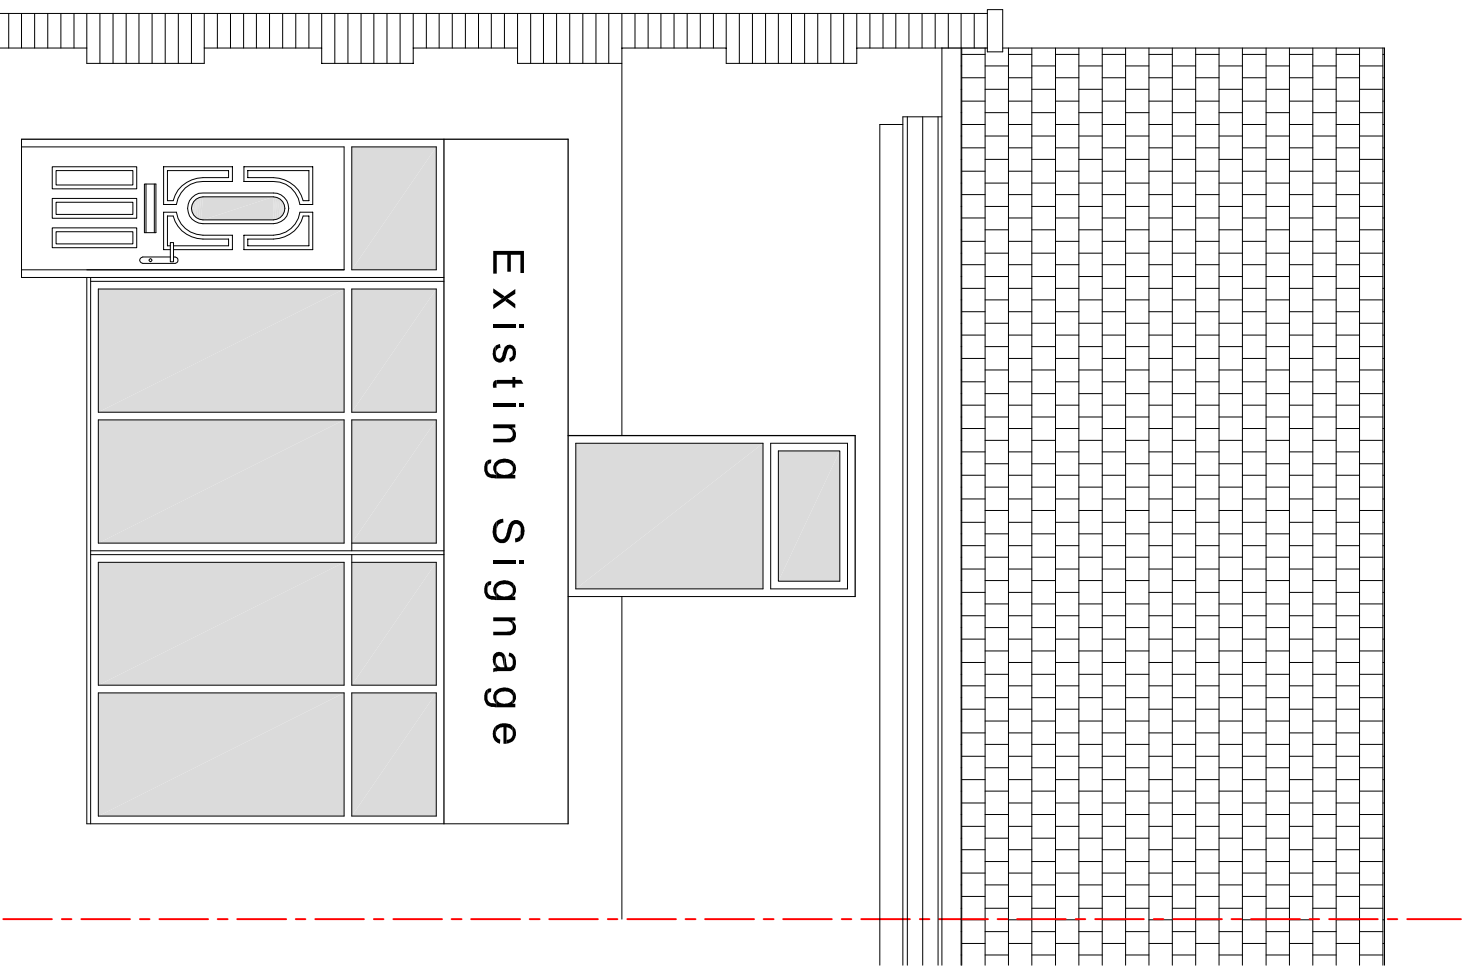


Existing Front Elevation - 1:50

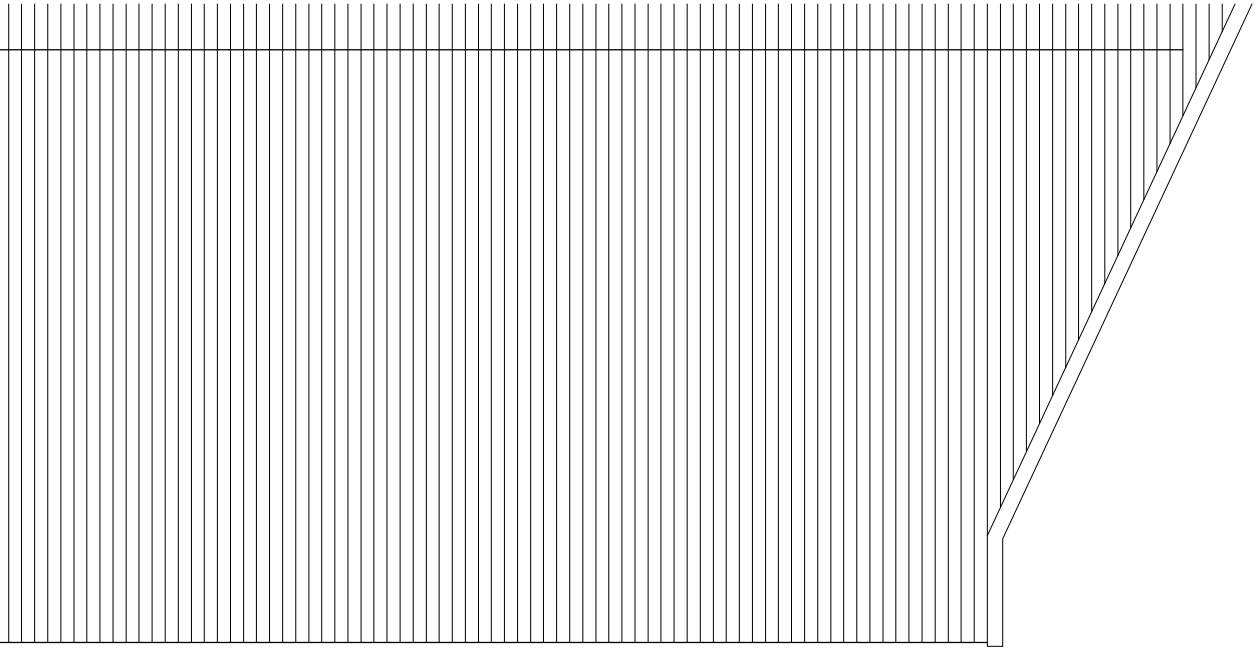

Existing Side Elevation - 1:50

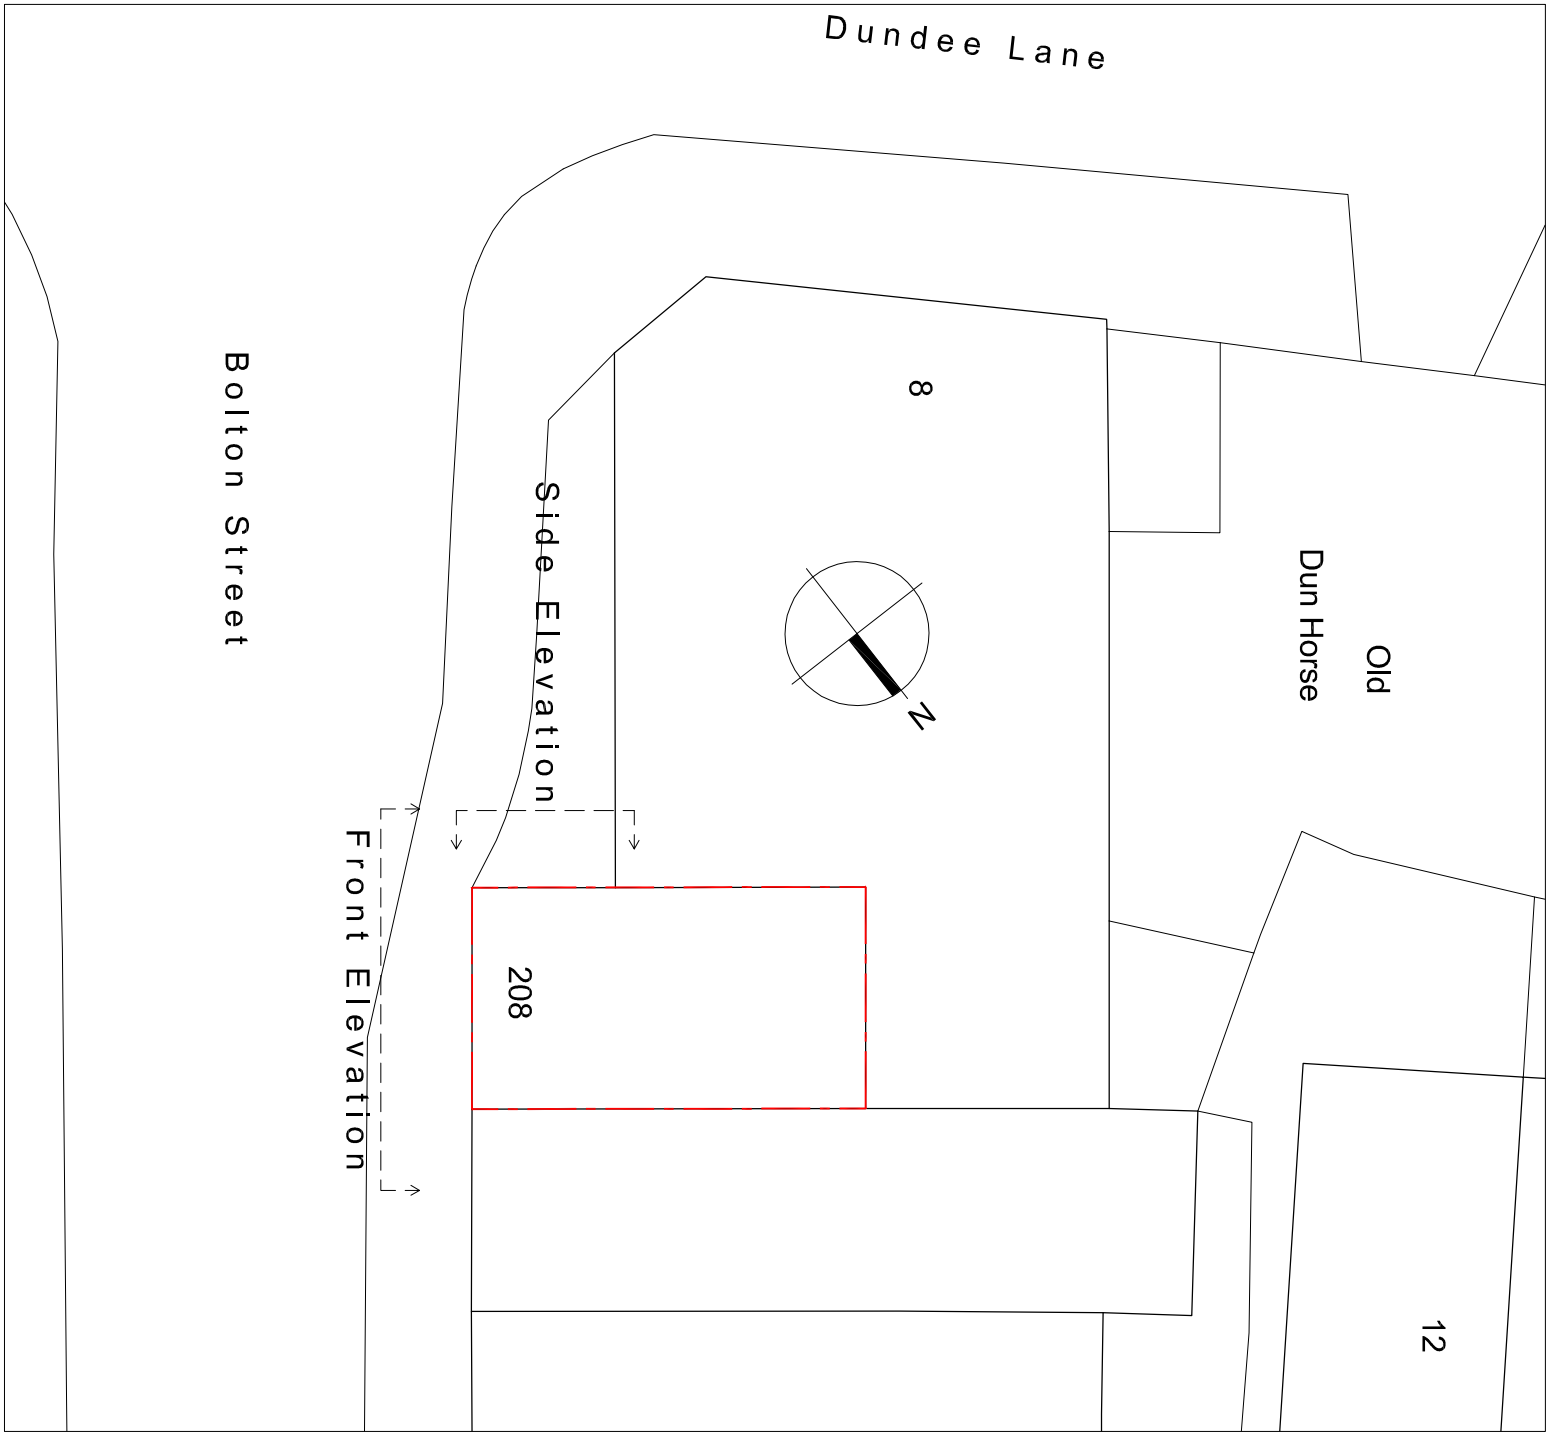

Existing Site Plan - 1:200

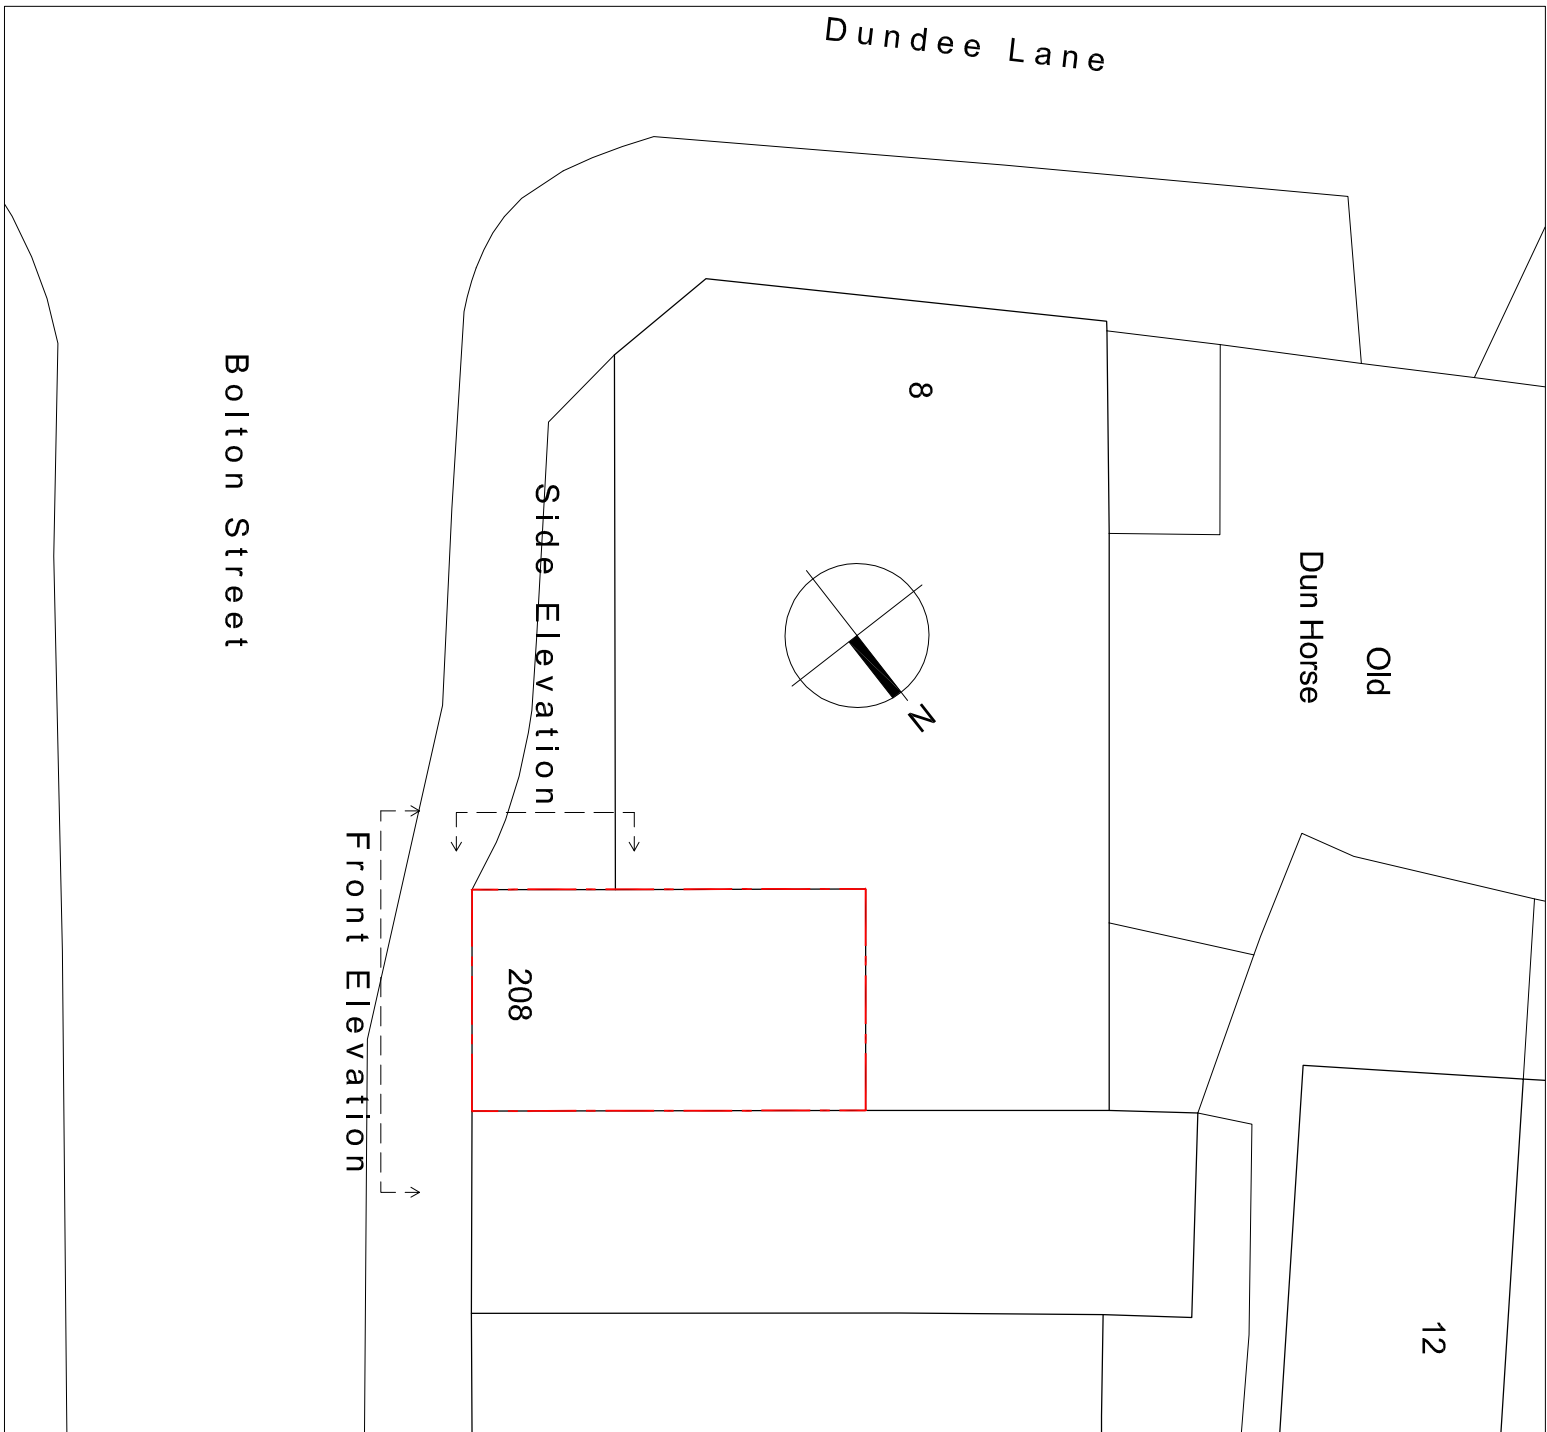

Proposed Site Plan - 1:200


MICRO CEMENT UK
Sign Specification
3mm Thick Aluminium Di Bond
None Illuminated

0161 519 6944
www.micro-cementuk.co.uk
Follow us on:

MICROCEMENT & VENETIAN PLASTER SPECIALISTS
AWARD WINNING SURFACES

**MEDIA WALLS • FEATURE WALLS
BESPOKE TABLES & WORKTOPS
BATHROOMS • FLOORS**

Proposed Sign

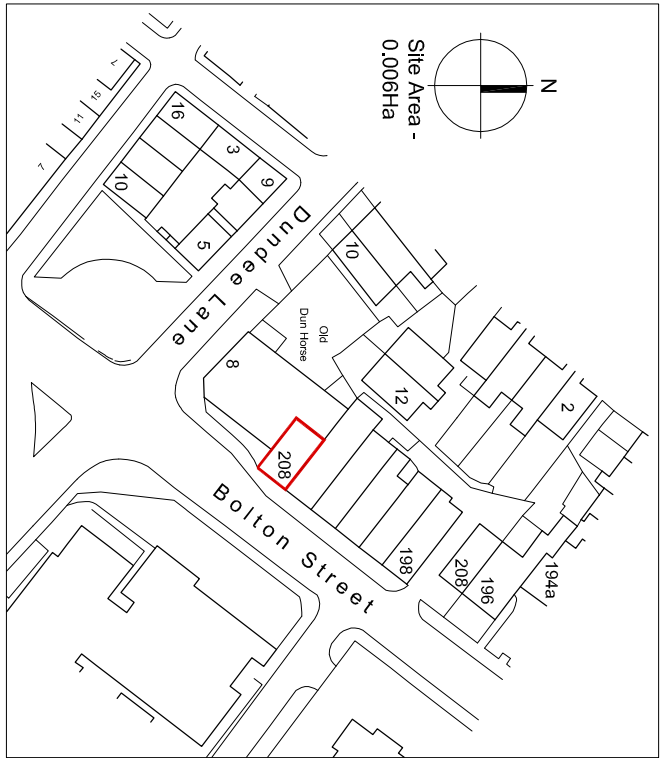

Location Plan - 1:1250

Client:

Micro Cement UK

Project:

New Sign Application

Drawing Title:

Existing and Proposed Site Plans / Elevations / Location Plan

Scale:

1:50 / 1:200 / 1:1250

Date:

November 2023


At A1

Drawing No:

2240/001

Revised:

-

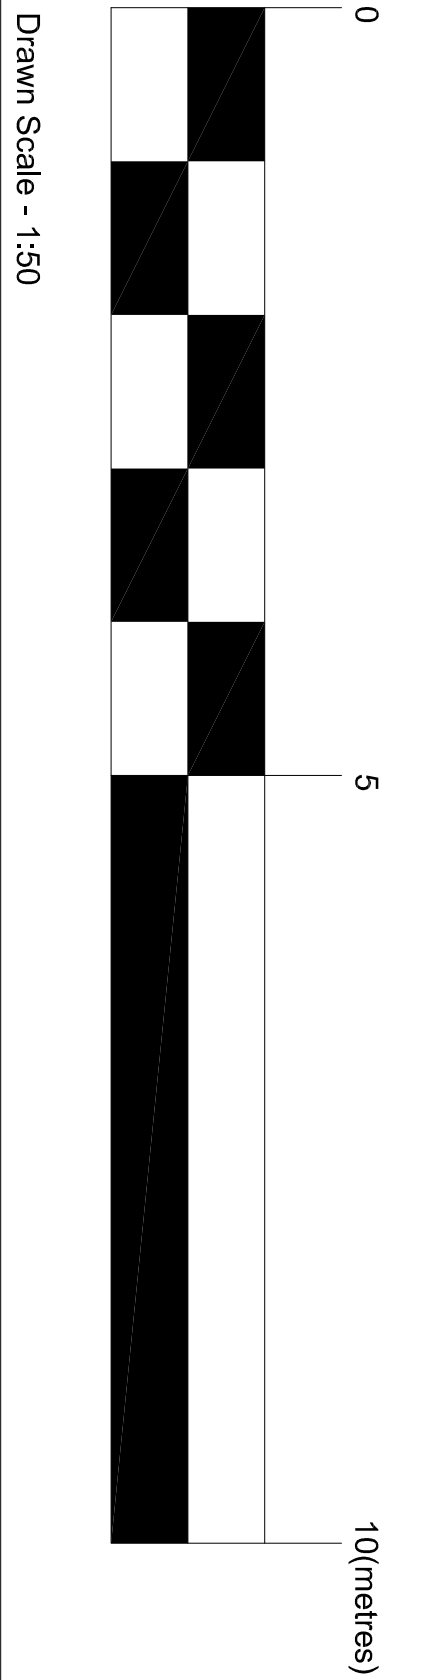

Drawn Scale - 1:50