



Existing Ground Floor

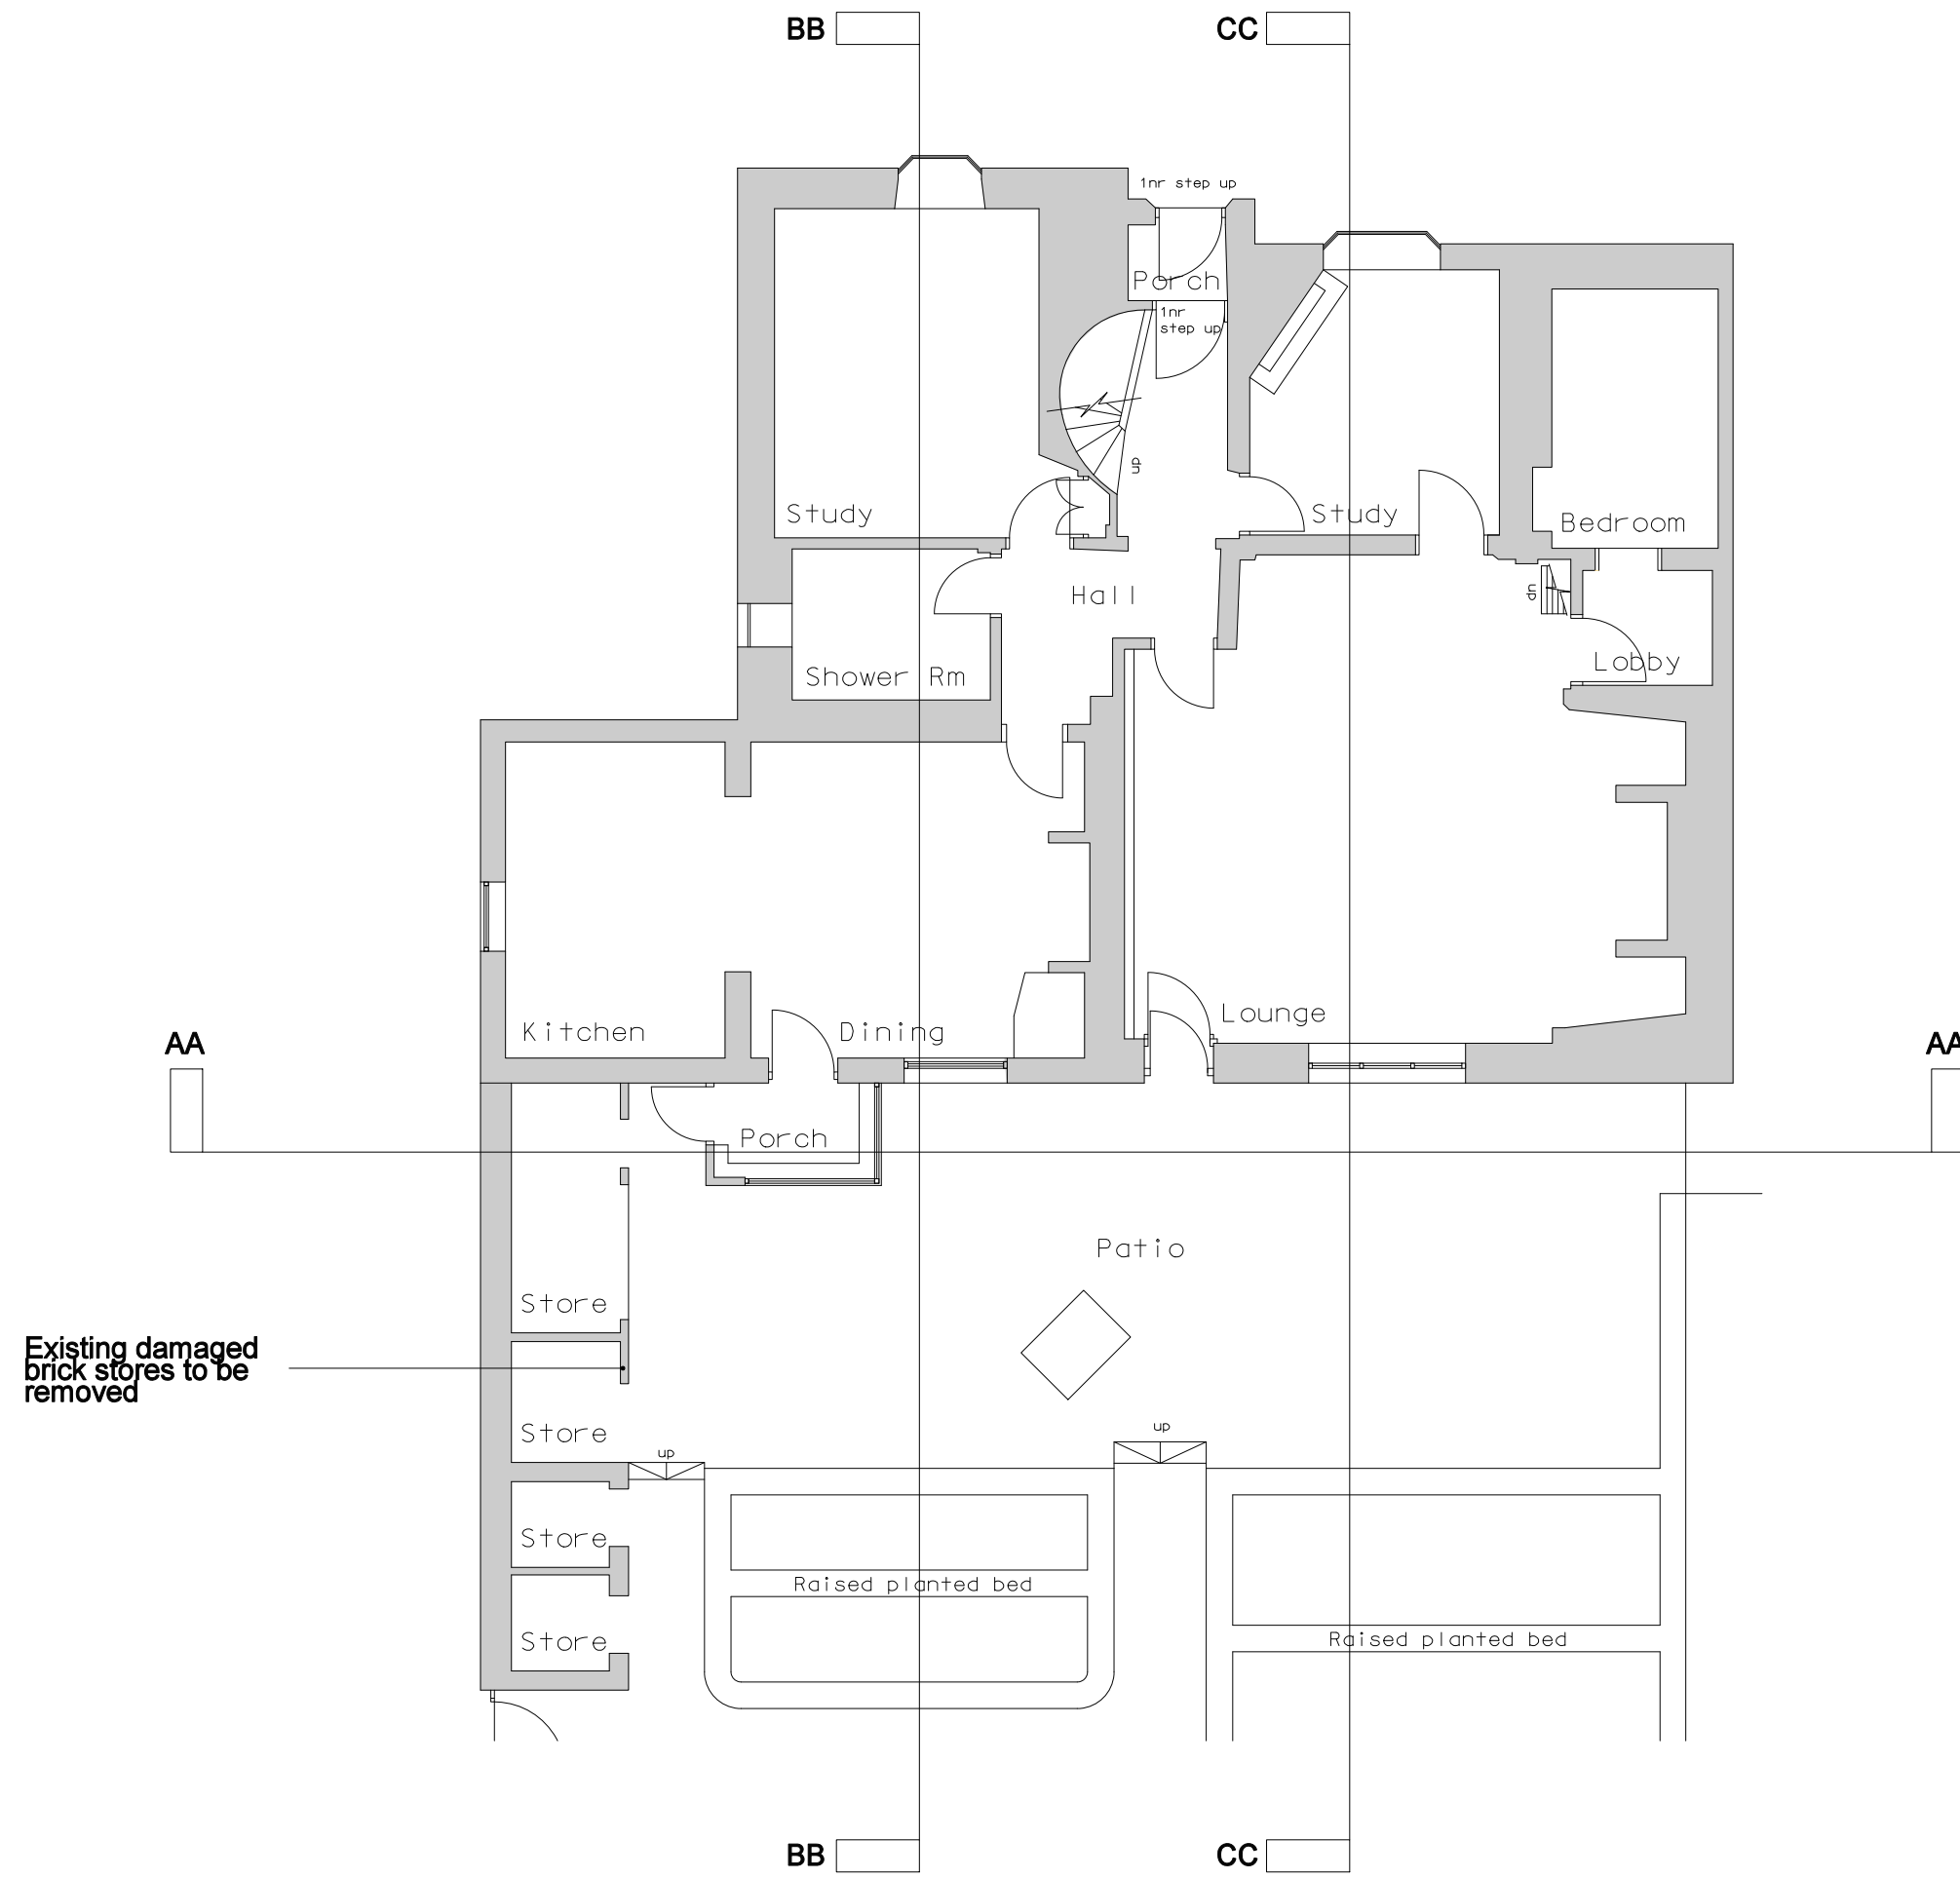


Existing First Floor

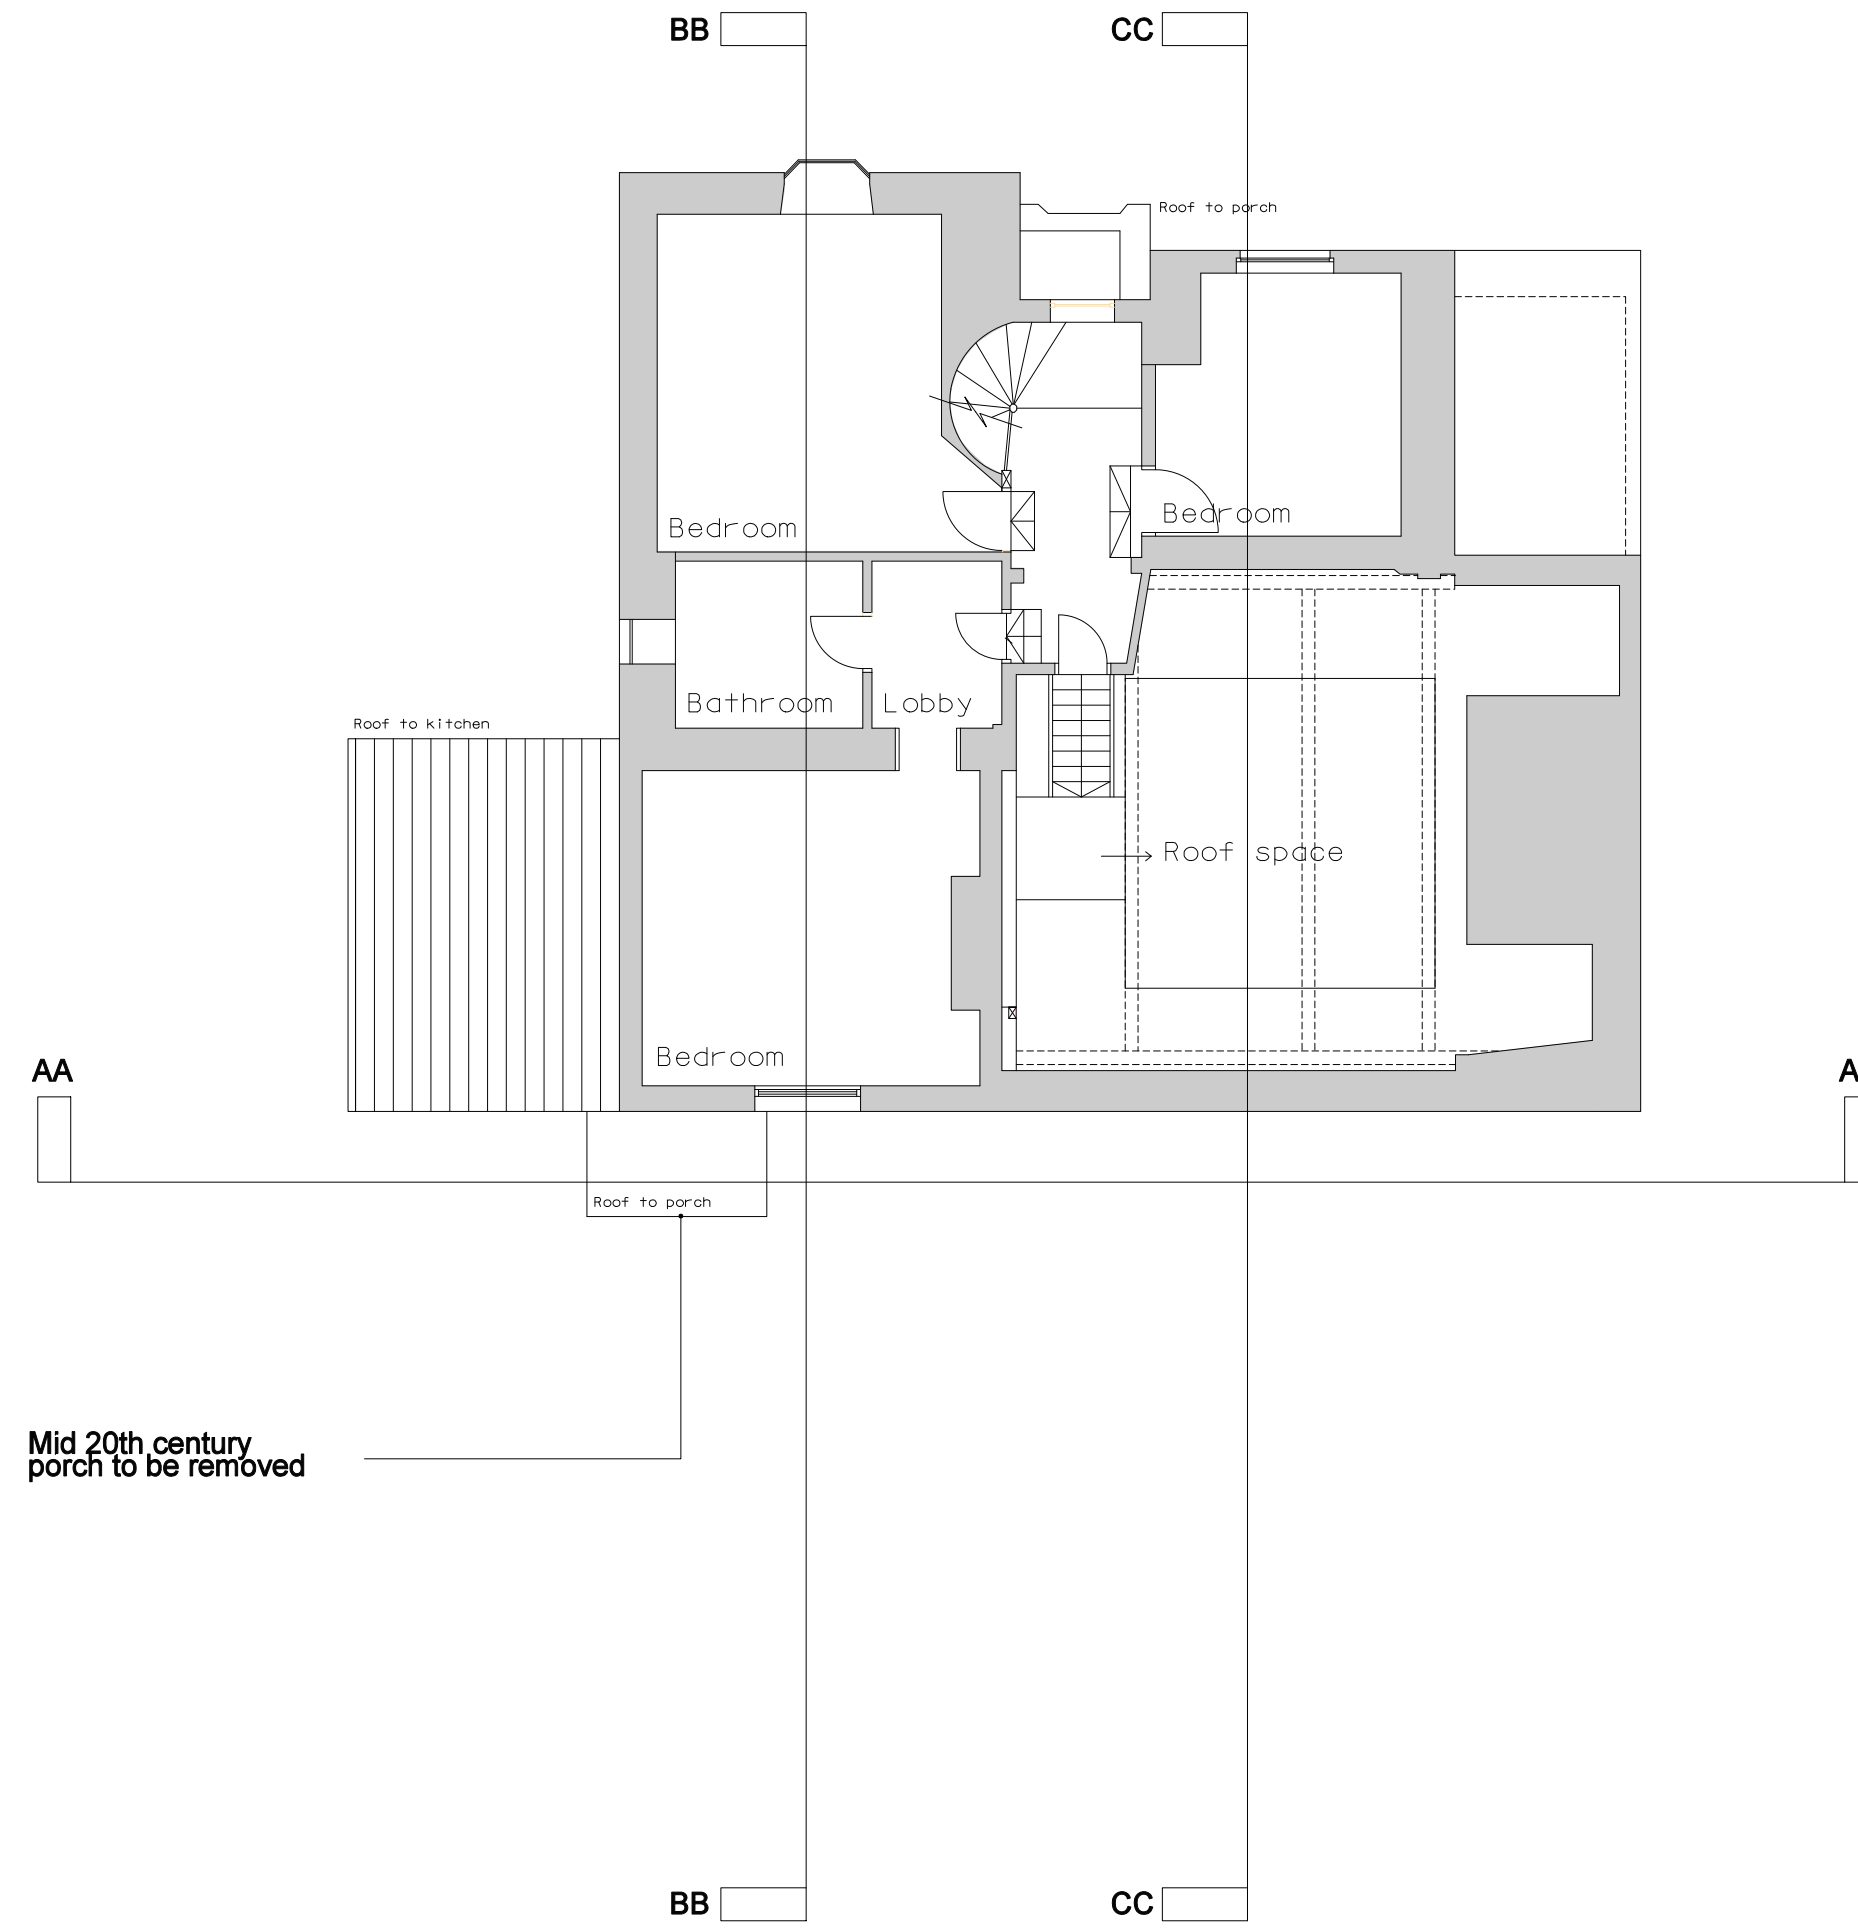

Existing Section AA



Existing Section BB

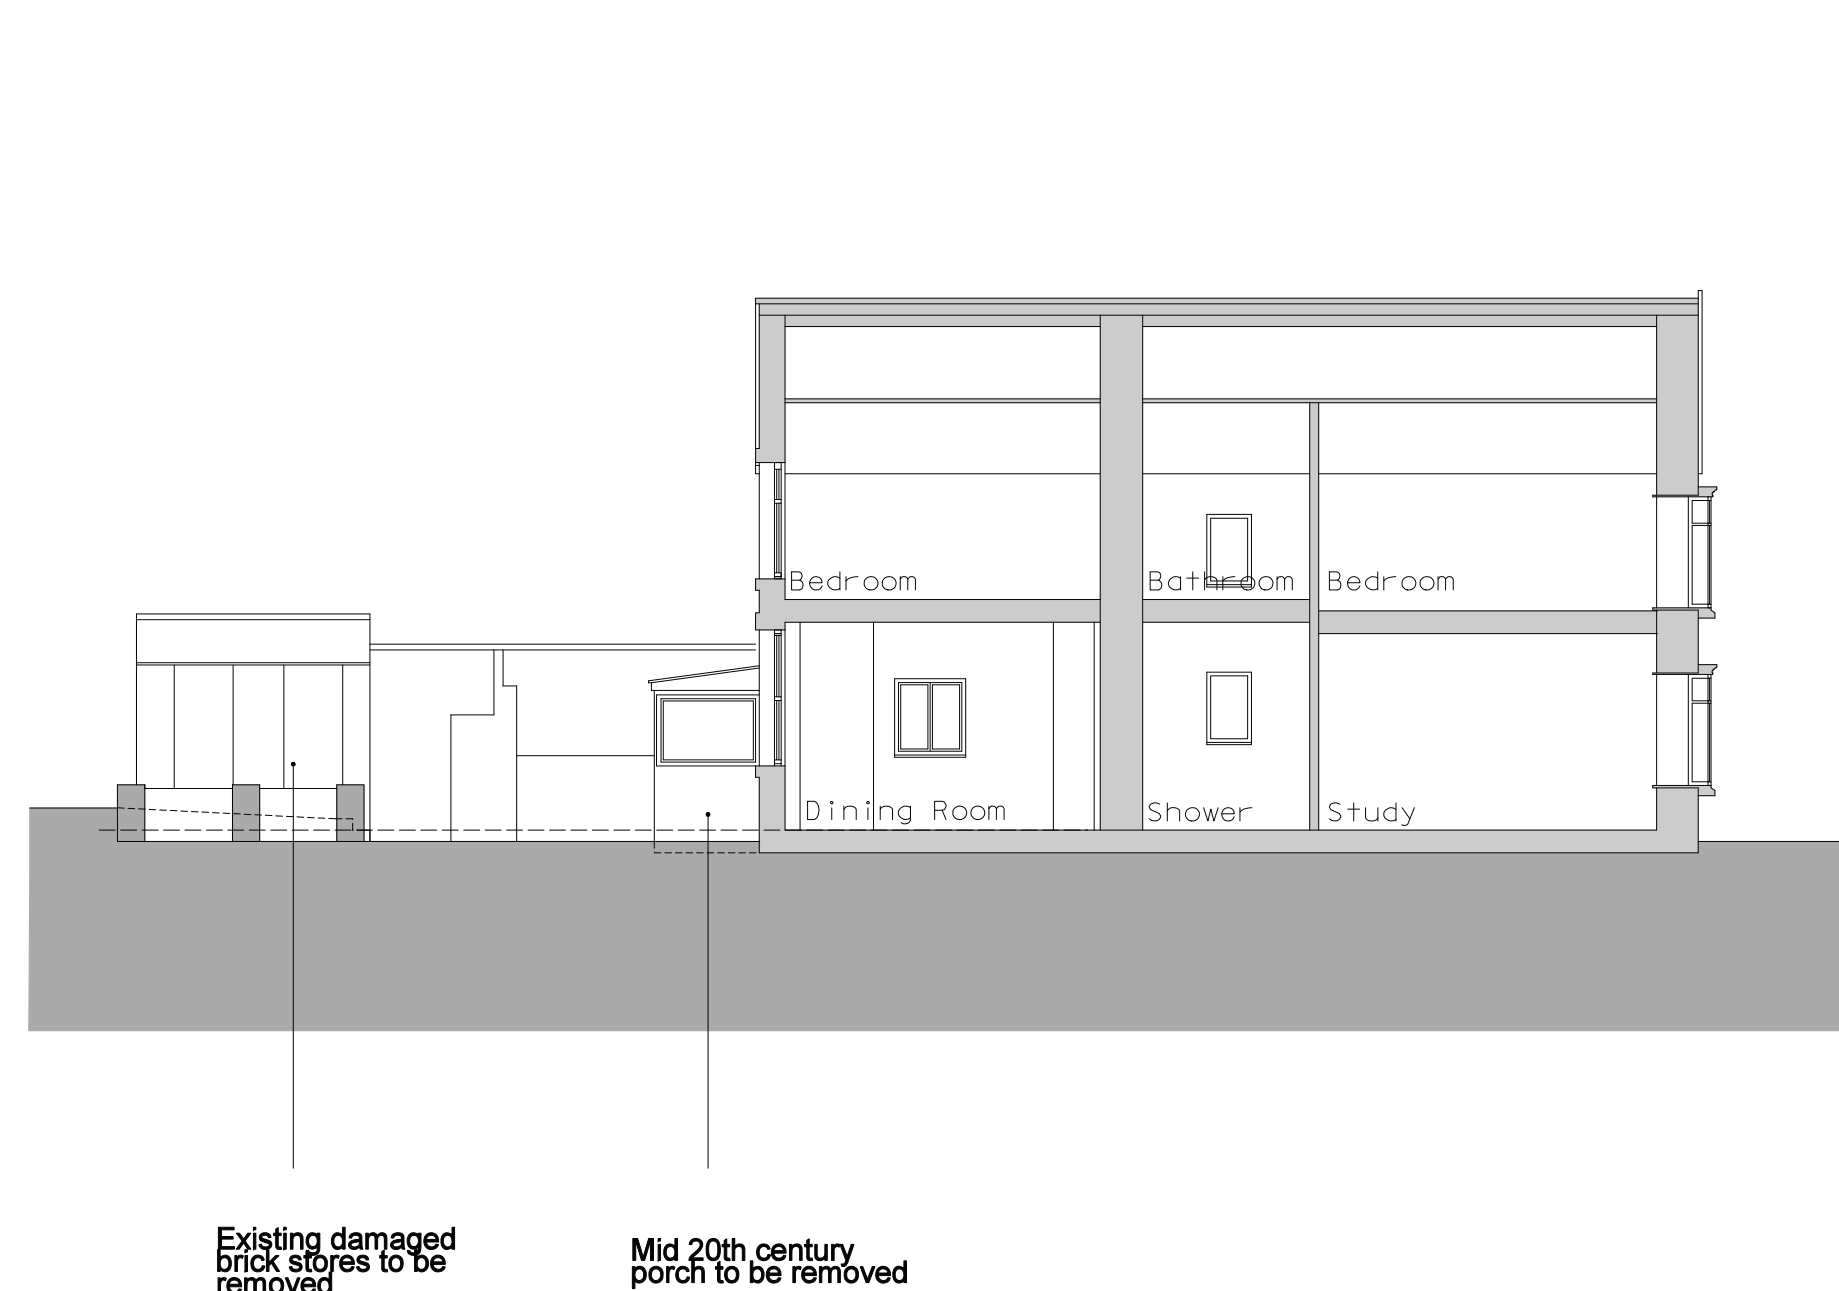

This scale bar is for microfilming purposes only.

0 10 20 30 40 50 60 70

The design information contained within this drawing is protected by Copyright.

All dimensions to be checked on site prior to commencement of work.

Figured dimensions to be used in preference to scale.

ISSUED FOR PLANNING



Suite 4,
Beech House,
1 Cambridge Road,
Hale, Cheshire
WA15 9SY
Tel: 0161 929 4422

Project Title:
Extension & Alterations to:
Brandlesholme Old Hall, Bury, BL8 4LS
Mr & Mrs J Unsworth

Dwg Title:
Existing Ground & First Floor Plans
& Sections

Dwg No.:	19/026 (0-)AXE002	Revision:	*
Scale:	1:100	Drawn By / Date:	@ A1 AM June '15