



Dimensioning

Figured dimensions only to be taken from these designs and drawings. Work to annotated dimensions only. All dimensions to be checked on site. Architectural designers to be informed immediately of any discrepancies before work proceeds. Drawings are to be read in conjunction with relevant specifications, structural engineers and service engineers' drawings.

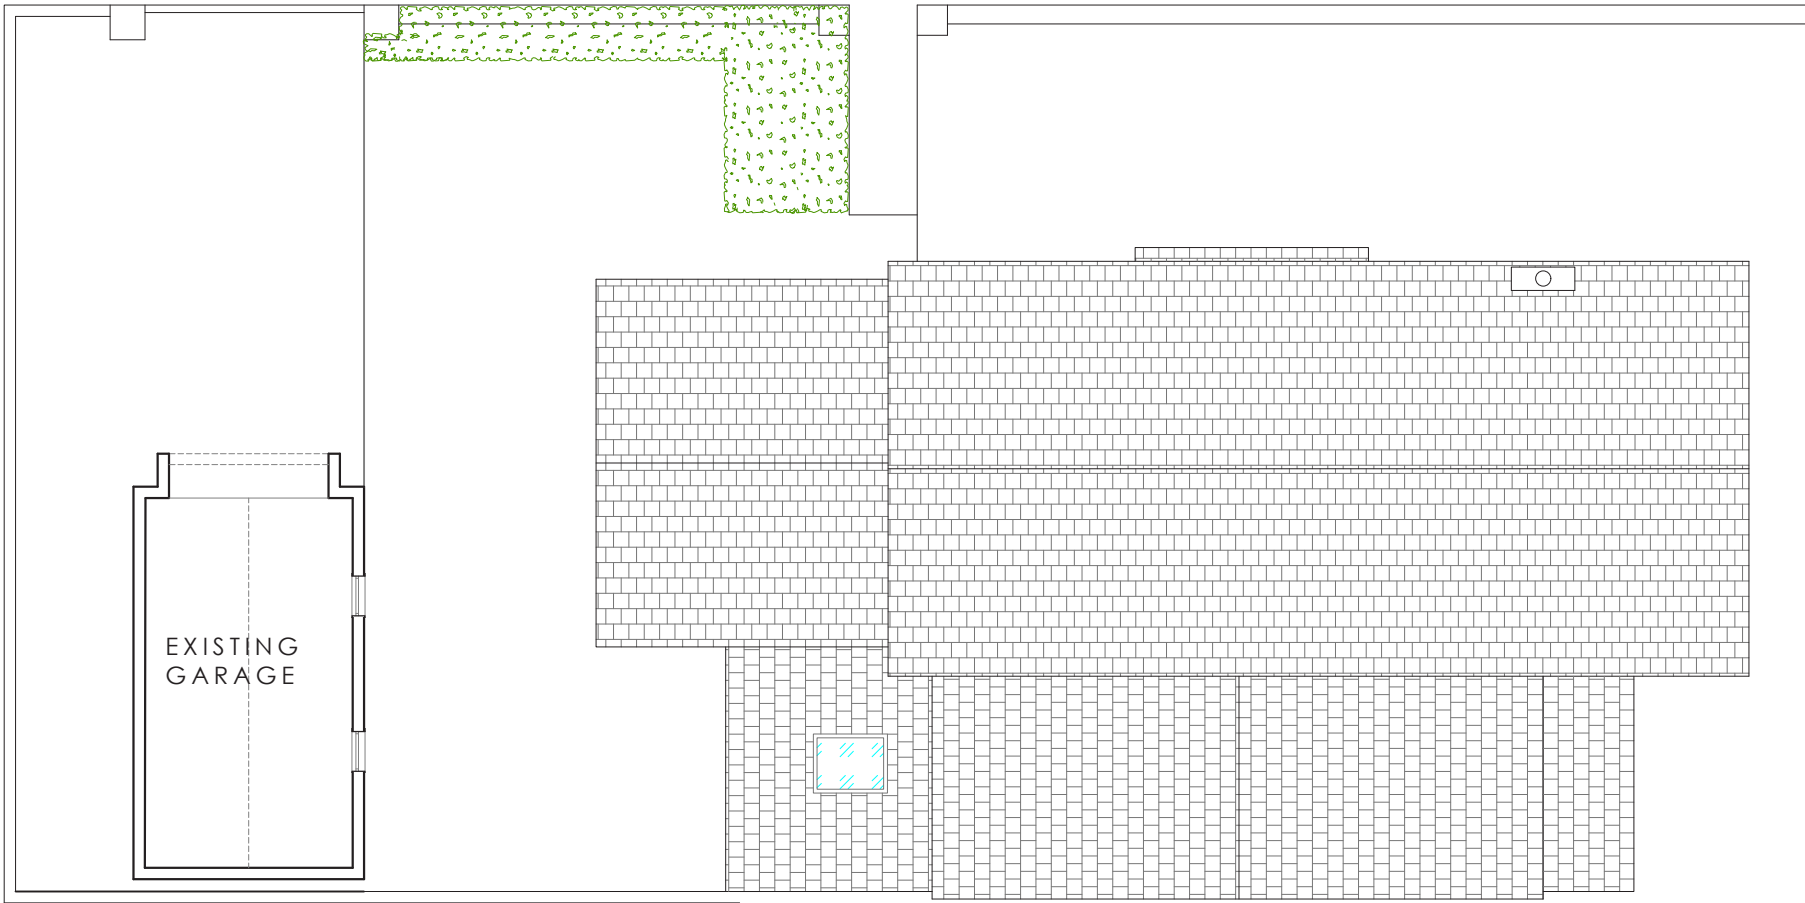

EXISTING SITE PLAN
1:100 @ A3

Rev	Description	Date
A	Submitted for Planning	09/12/21

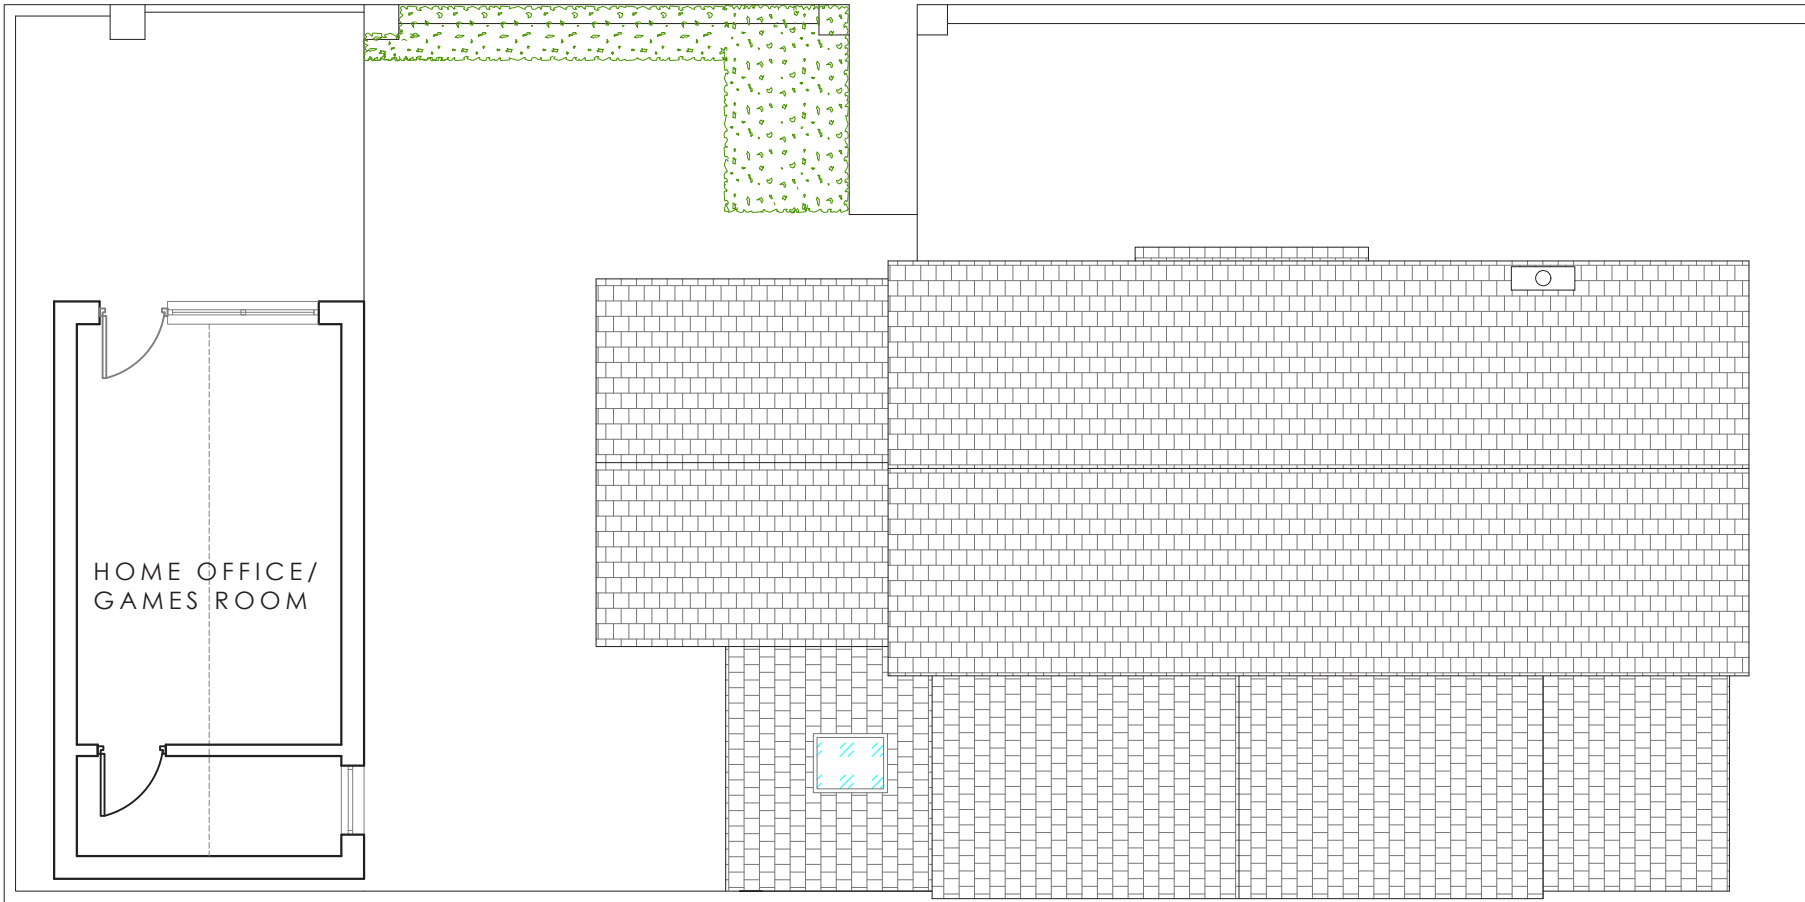

PROPOSED SITE PLAN
1:100 @ A3

PLANNING



S A L E E M
ARCHITECTS

Client
Mr Saleem

Project
*70 Heywood Road,
Prestwich
M25 1FN*

Title
Existing and Proposed Plan

Scale
1:100 @ A3

Date
Dec 2021

Drawing No. :
Sheet 4 of 5