



Rev	Date	Description	Drawn
-	-	-	-
-	-	-	-
-	-	-	-

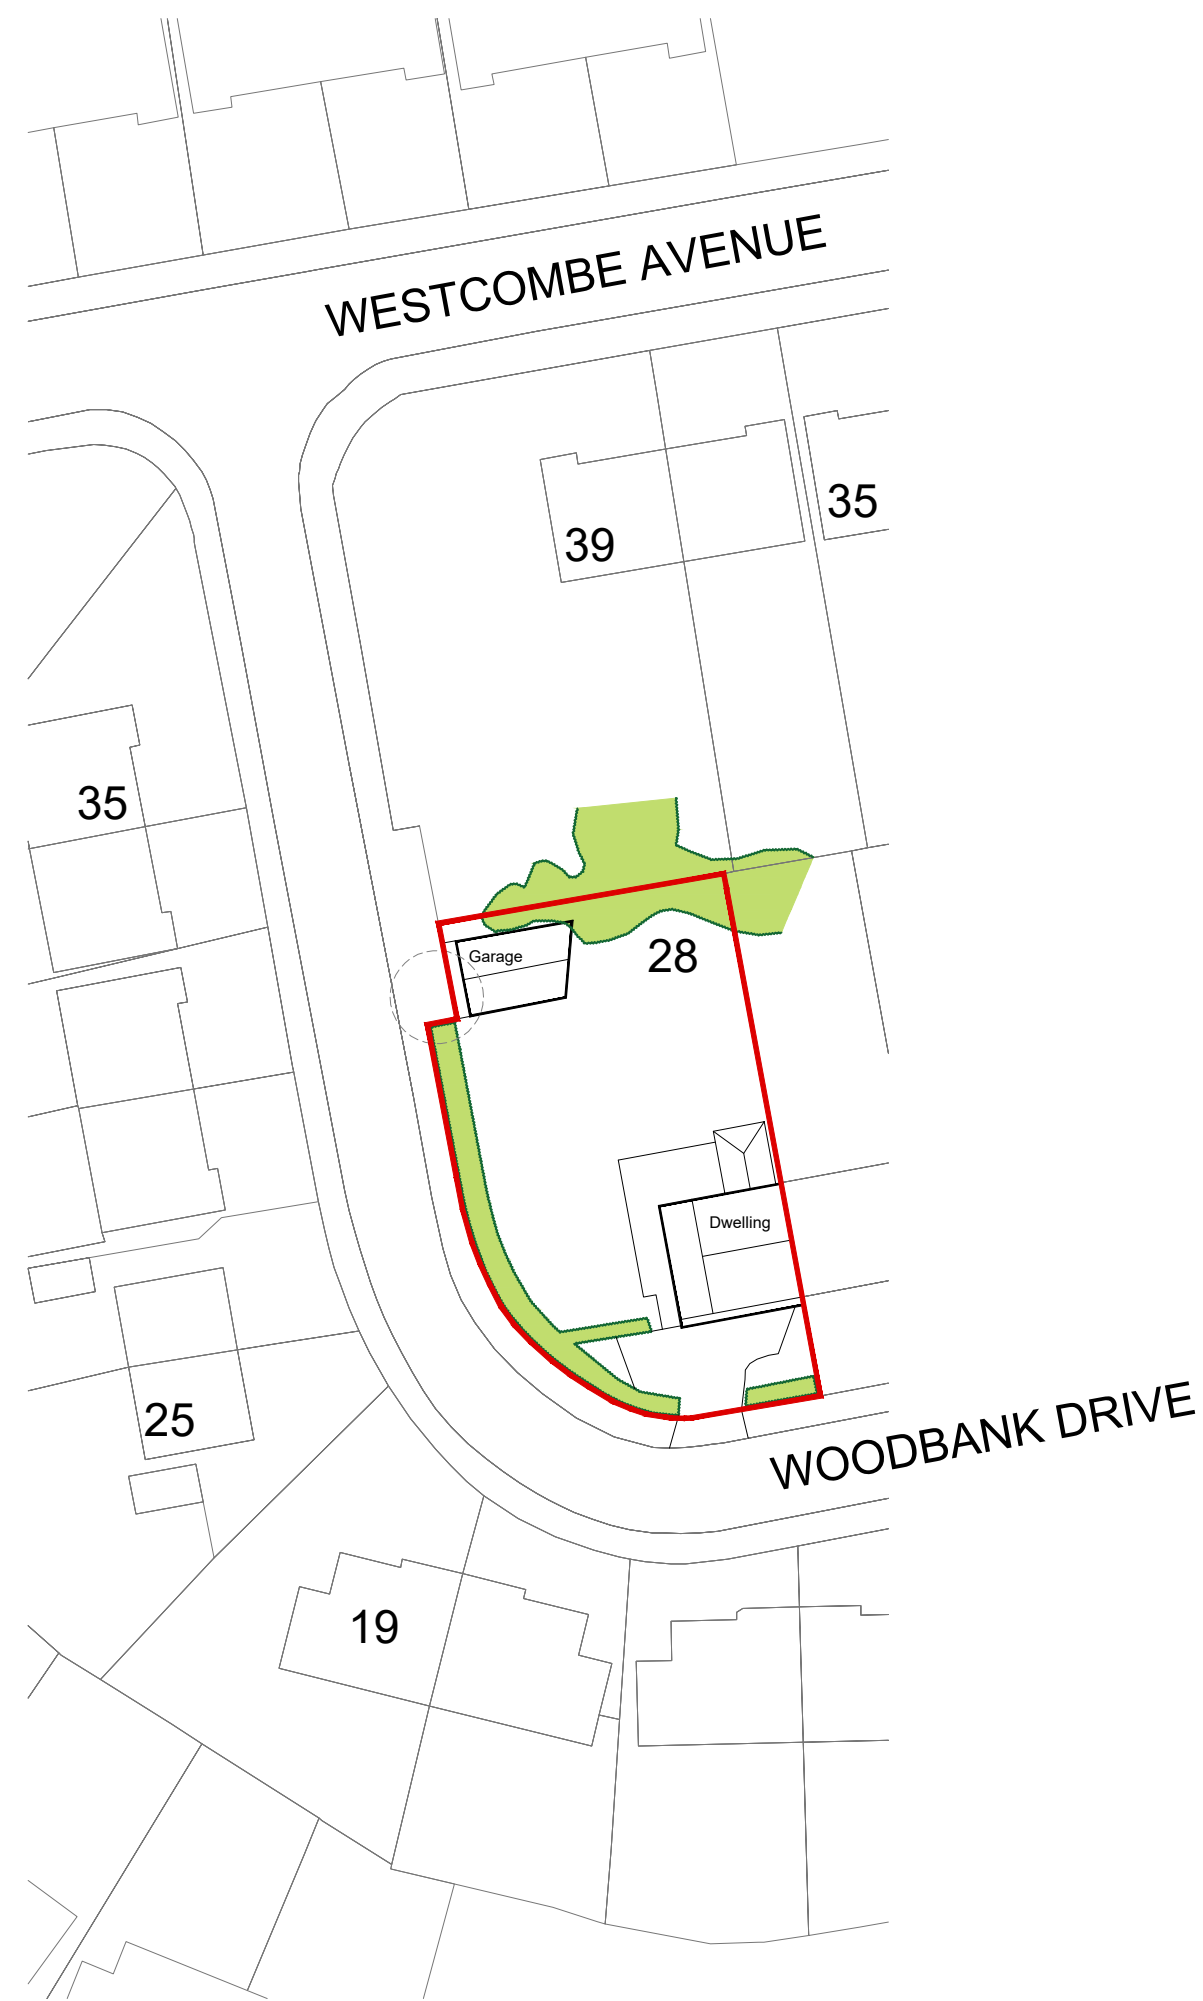

SITE PLAN (EXISTING) 1:500 @ A1

0 10 20 25m

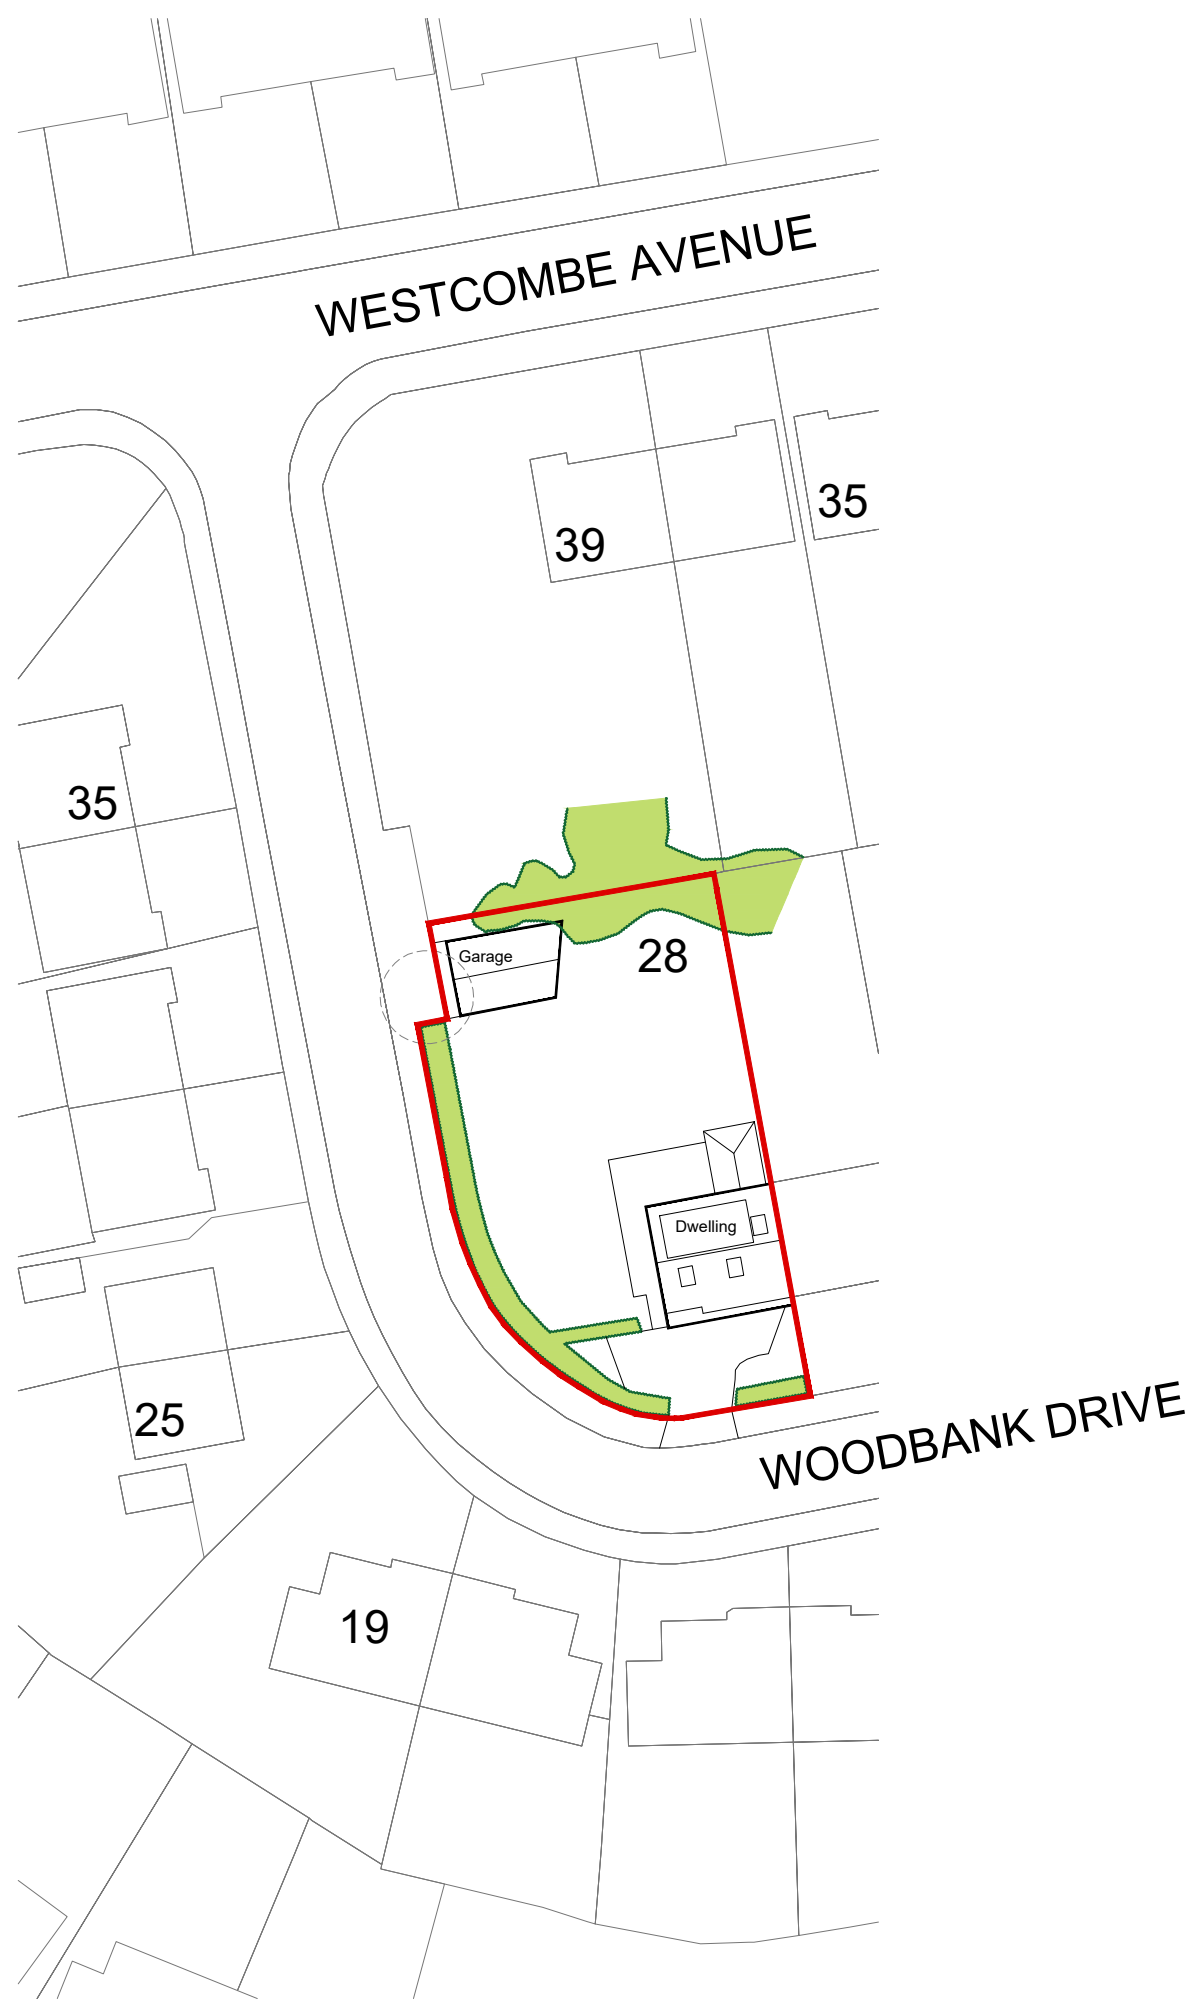

SITE PLAN (PROPOSED) 1:500 @ A1

0 10 20 25m



DGL Associates Limited
Barn Meadow House
Southfield Fold Farm
Southfield, Burnley
Lancashire BB10 3RH
Tel : 01282 601157
darren.dgl@gmail.com

Drawing Name: SITE PLANS (Existing / Proposed)	
Project: 28 Woodbank Drive, Bury	
Scale: 1:500 @ A1	Drawn: DGL
Date: 19.08.20	Approved: -
Drawing No. 1509/SiteL/SP01	Revision -