


DO NOT SCALE FROM THIS DRAWING.
This drawing is to be read in conjunction with all related drawings. All dimensions must be checked and verified on site before commencing any work or material production. The originator should be notified immediately of any discrepancy.





Ronson
building design

Tel: 07926826016
craig@ronsonbuildingdesign.co.uk

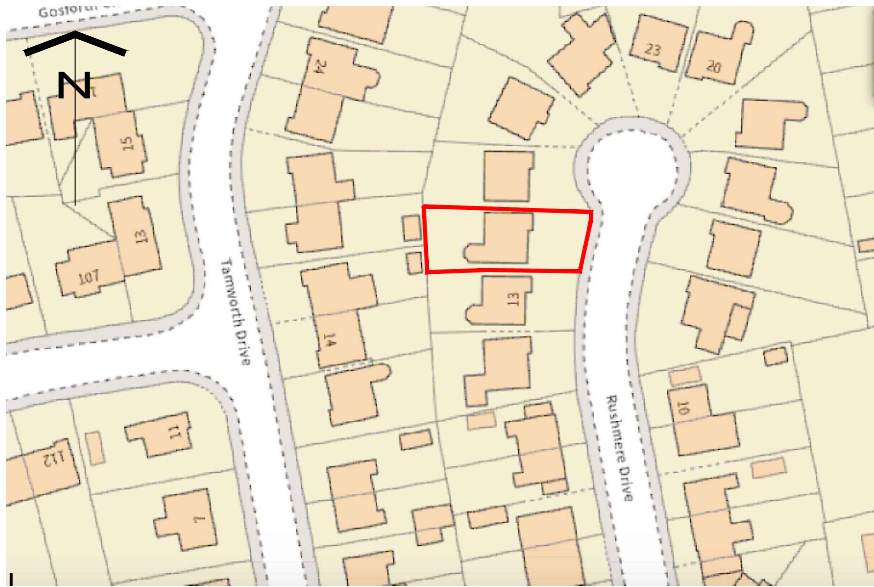

Location Plan (Scale - 1:1250)

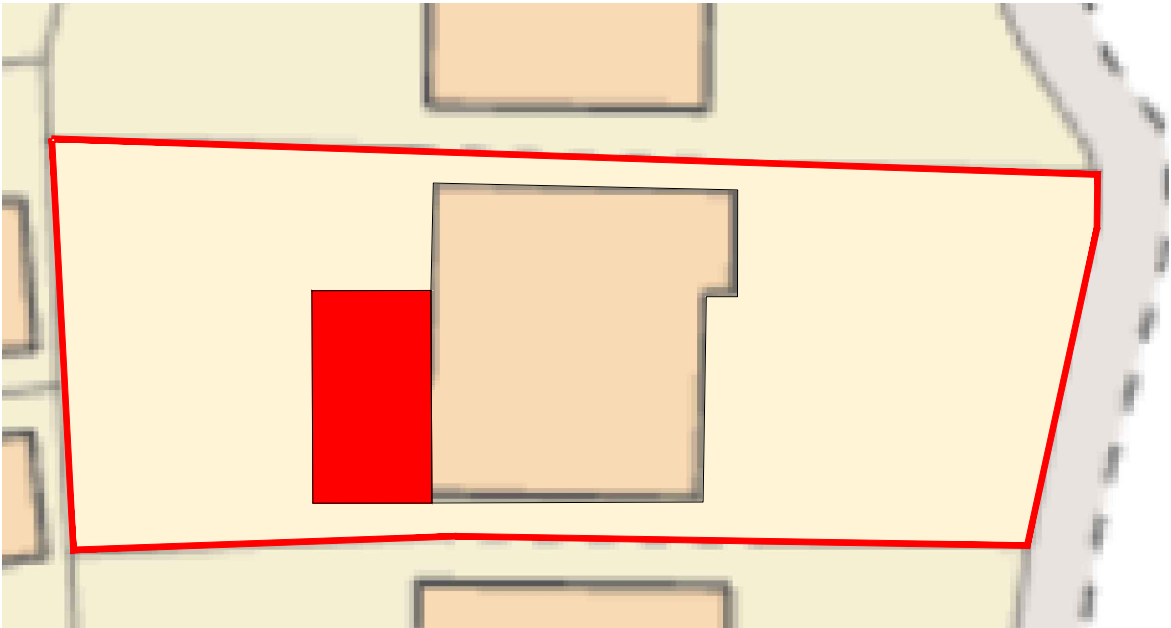 

Site Plan (Scale - 1:200)



Rev	Date	Description
-----	------	-------------

Issued For : INFORMATION PURPOSES ONLY

Client
Mr & Mrs Page

Project
**15 Rushmere Drive
Bury BL8 1DW**

Scheme - Drawing Title
Location & Site Plan


-/	01	-	Date	26-02-2022
Project No.	Drawing No.	Revision	Scale	As Noted @ A3

DO NOT SCALE FROM THIS DRAWING.
This drawing is to be read in conjunction with all related drawings. All dimensions must be checked and verified on site before commencing any work or material production. The originator should be notified immediately of any discrepancy.




Ronson
building design

Tel: 07926826016
craig@ronsonbuildingdesign.co.uk

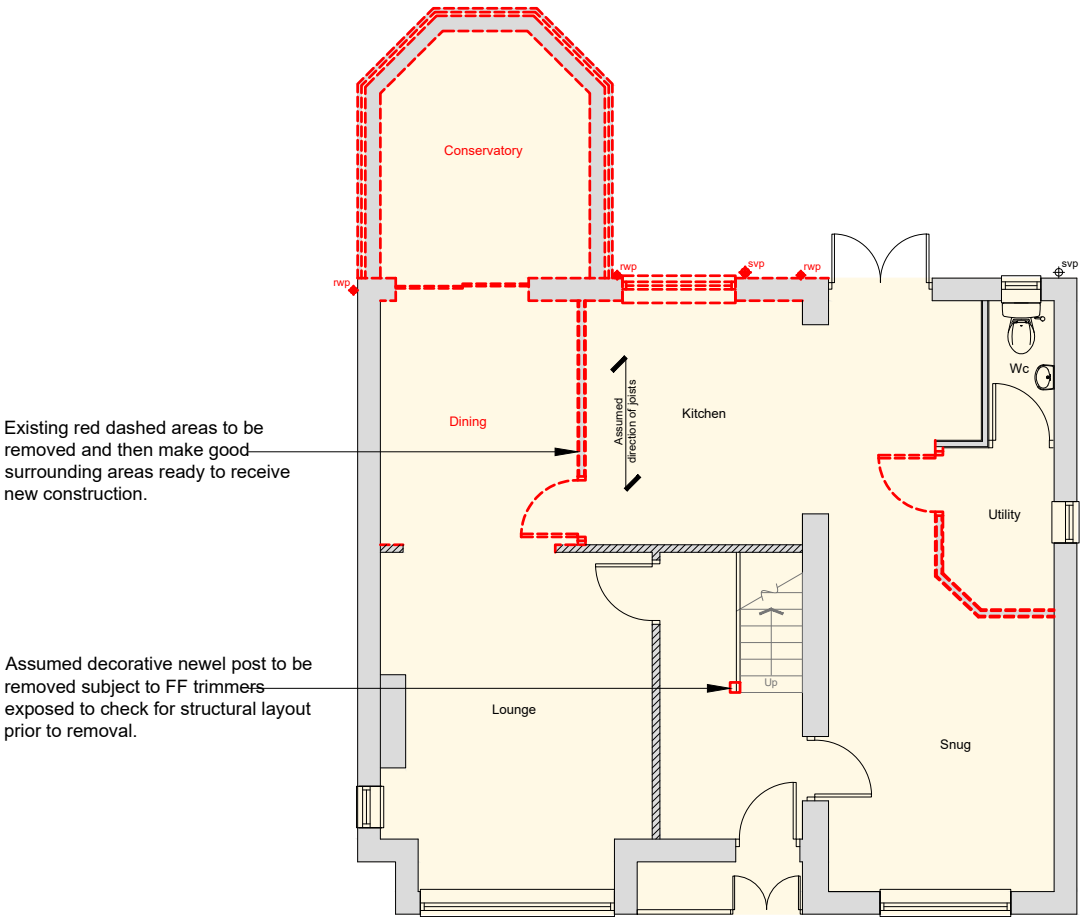

Existing GF Plan

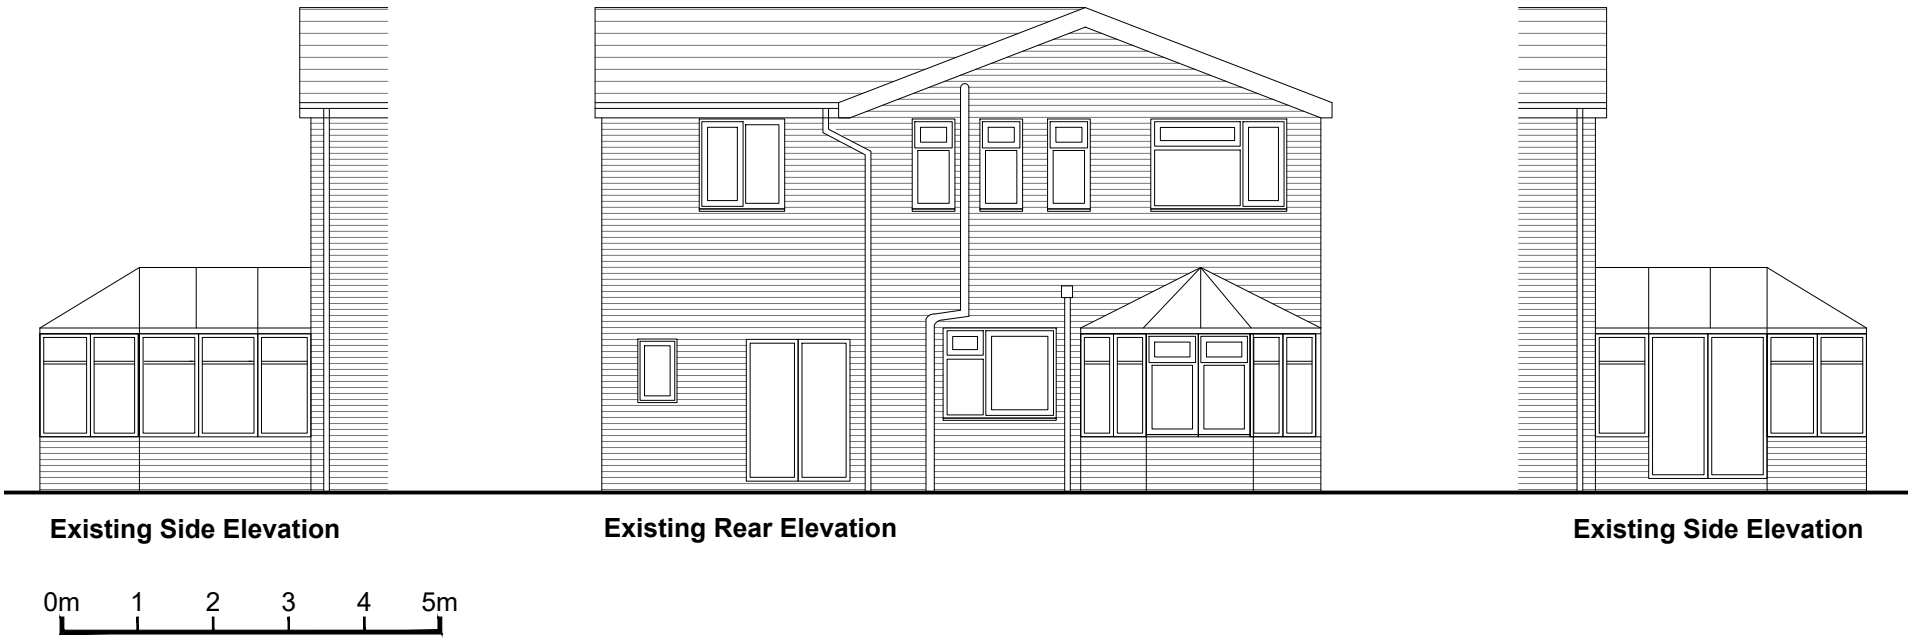

Rev	Date	Description
-----	------	-------------


Issued For : INFORMATION PURPOSES ONLY

Client
Mr & Mrs Page

Project
15 Rushmere Drive
Bury BL8 1DW

Scheme - Drawing Title
Existing Plans & Elevations

-/	02	-	Date	26-02-2022
Project No.	Drawing No.	Revision	Scale	1:100 @A3

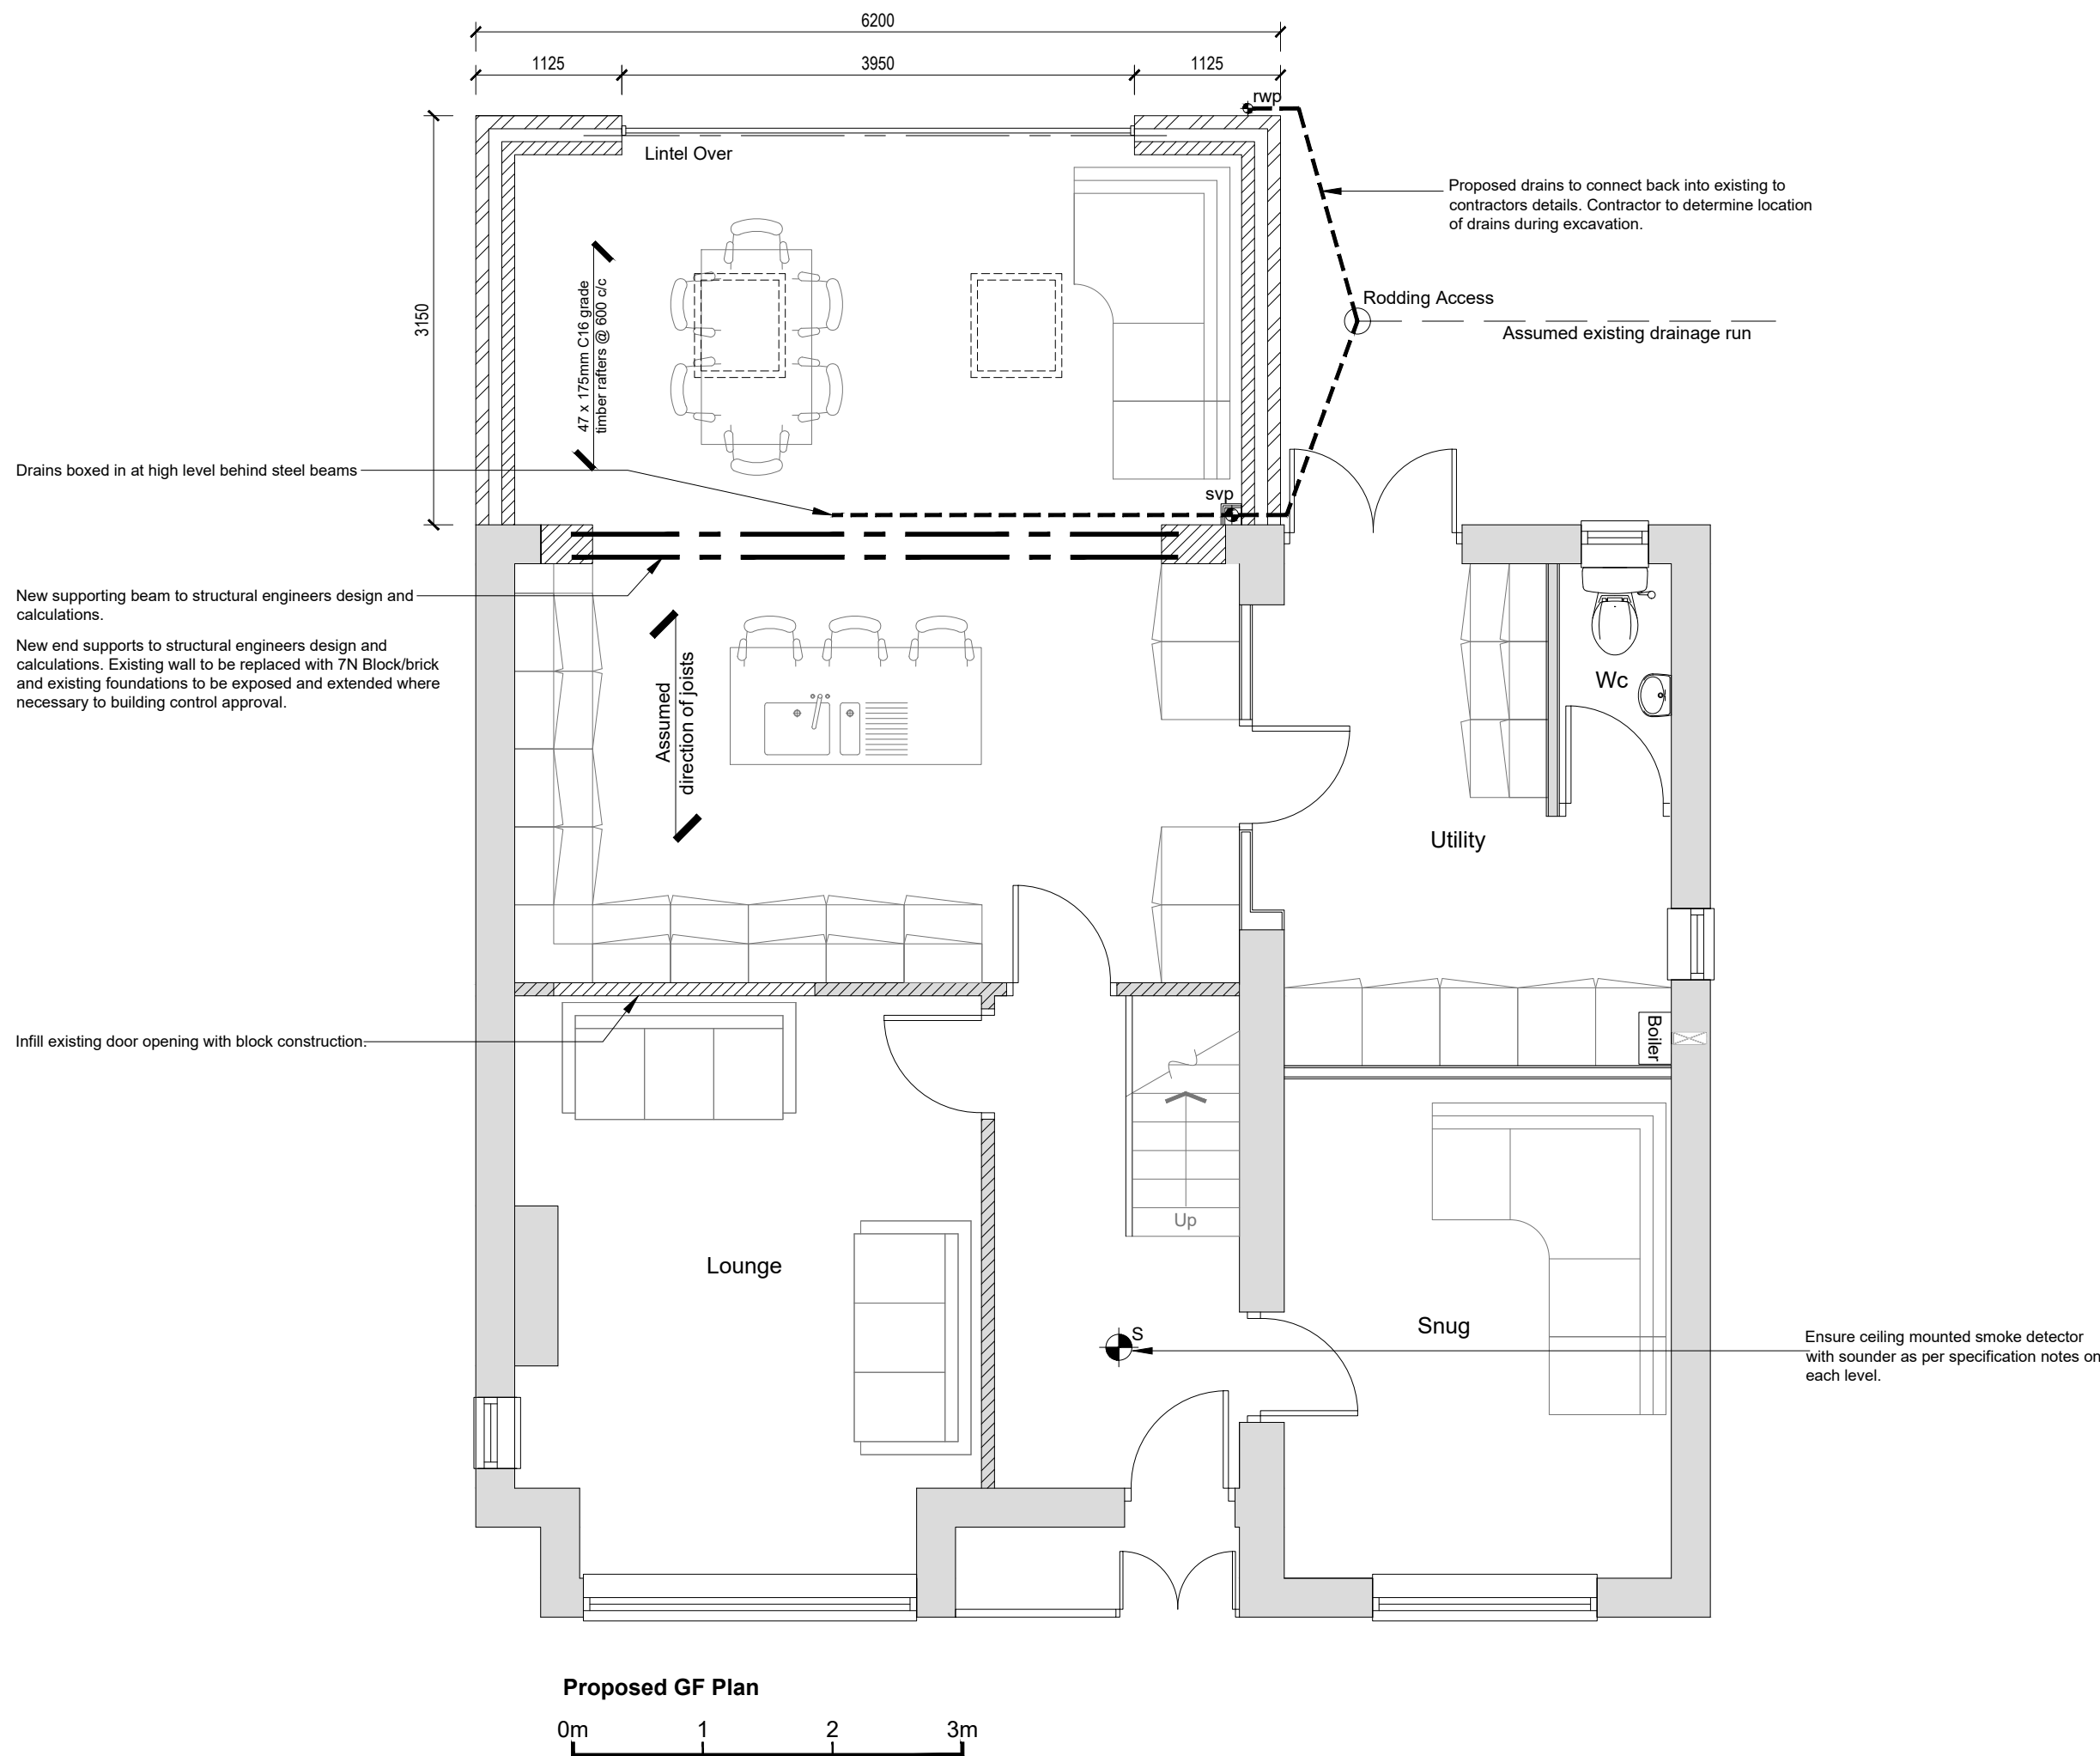

DO NOT SCALE FROM THIS DRAWING.
This drawing is to be read in conjunction with all related drawings. All dimensions must be checked and verified on site before commencing any work or material production. The originator should be notified immediately of any discrepancy.

Ronson
building design
Tel: 07926826016
craig@ronsonbuildingdesign.co.uk

Rev	Date	Description
Issued For : INFORMATION PURPOSES ONLY		
Client Mr & Mrs Page		
Project 15 Rushmere Drive Bury BL8 1DW		
Scheme - Drawing Title Proposed Plans		
-/	03	Date 26-02-2022
Project No.	Drawing No.	Revision Scale 1:50 @A3

DO NOT SCALE FROM THIS DRAWING.
This drawing is to be read in conjunction with all related drawings. All dimensions must be checked and verified on site before commencing any work or material production. The originator should be notified immediately of any discrepancy.



Ronson
building design

Tel: 07926826016
craig@ronsonbuildingdesign.co.uk



Rev	Date	Description
-----	------	-------------

Issued For : INFORMATION PURPOSES ONLY

Client
Mr & Mrs Page

Project
**15 Rushmere Drive
Bury BL8 1DW**

Scheme - Drawing Title
Proposed Elevations

- /	04	-	Date	26-02-2022
Project No.	Drawing No.	Revision	Scale	1:100 @A3