




MATERIAL PALETTE:
WALLS + ROOF: to be COMPOSITE PANELS
DOORS: to be RFC ALUMINIUM
WINDOWS: to be UPVC
PLANT ENCLOSURE: to be 3M HIGH PALADIN FENCE

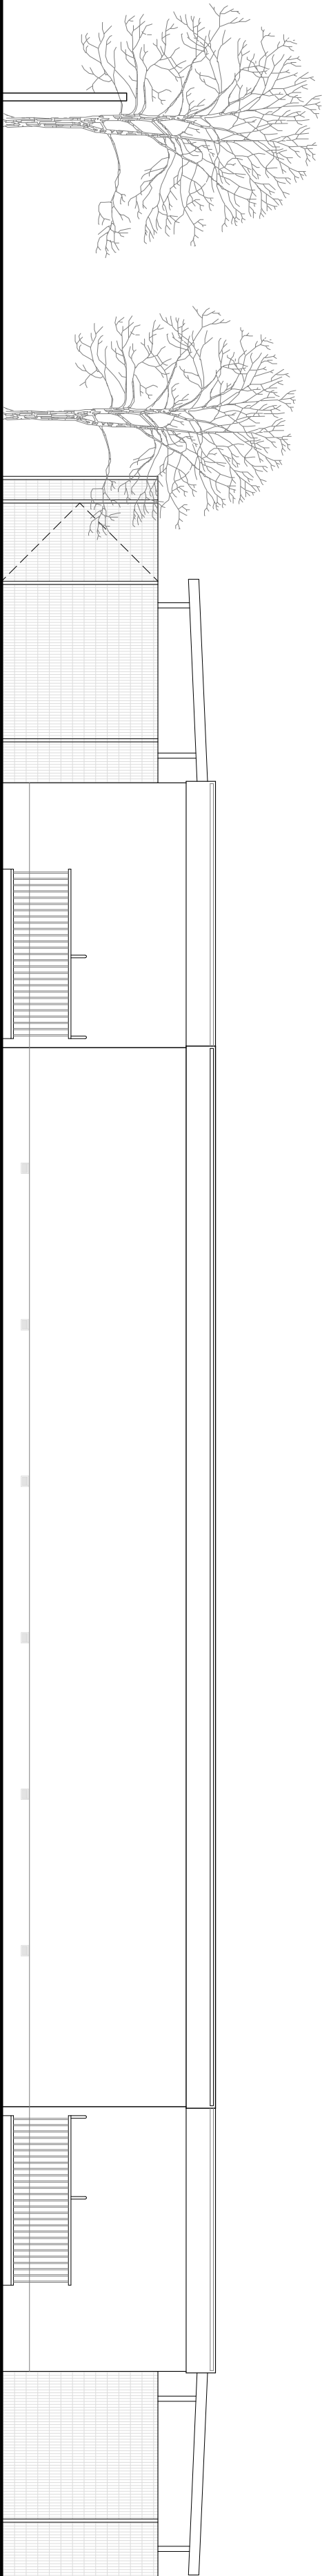


WEST ELEVATION

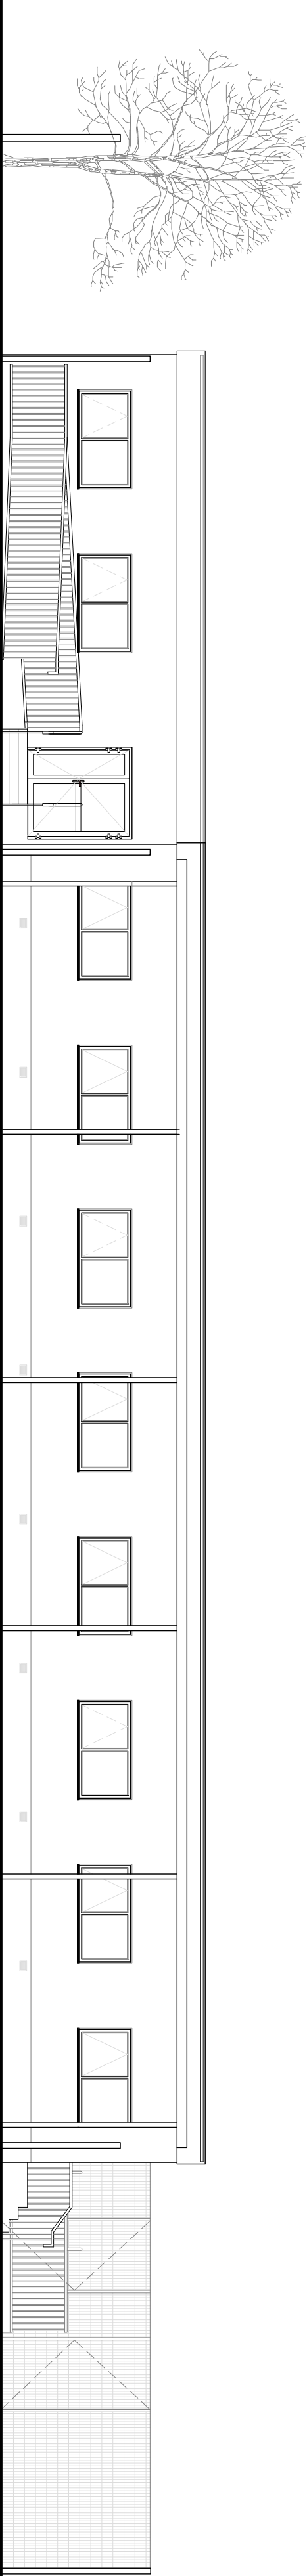


SOUTH ELEVATION

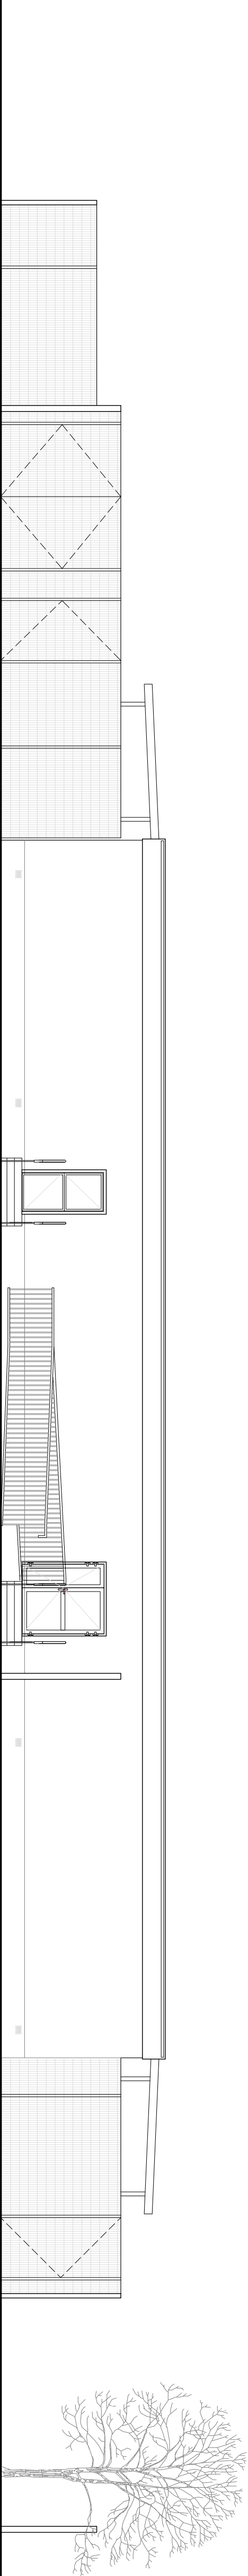

EAST ELEVATION

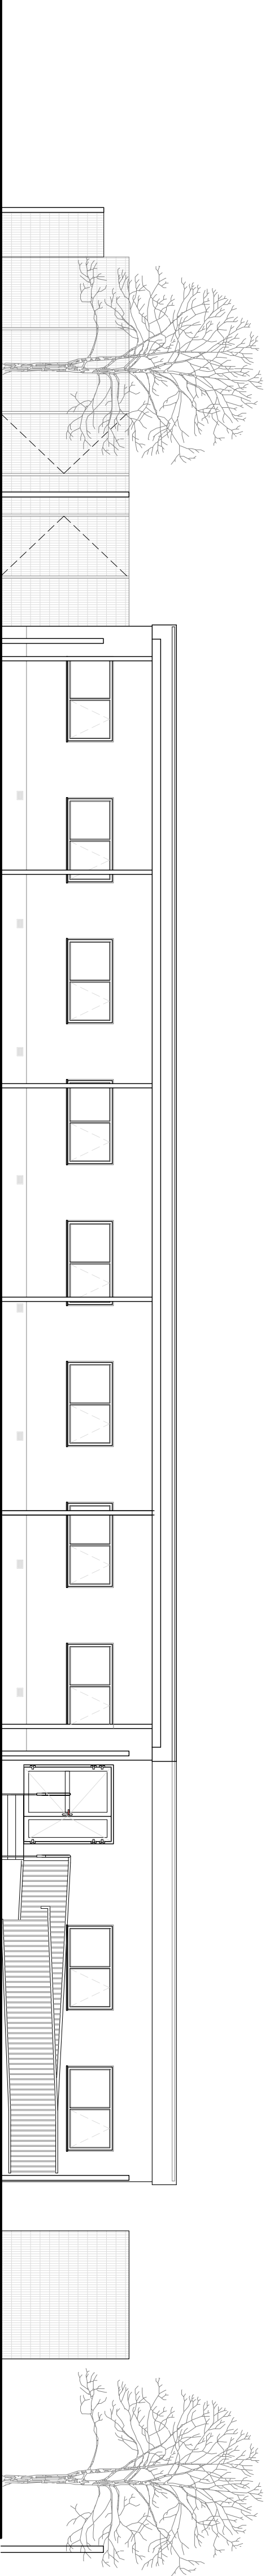


NORTH ELEVATION

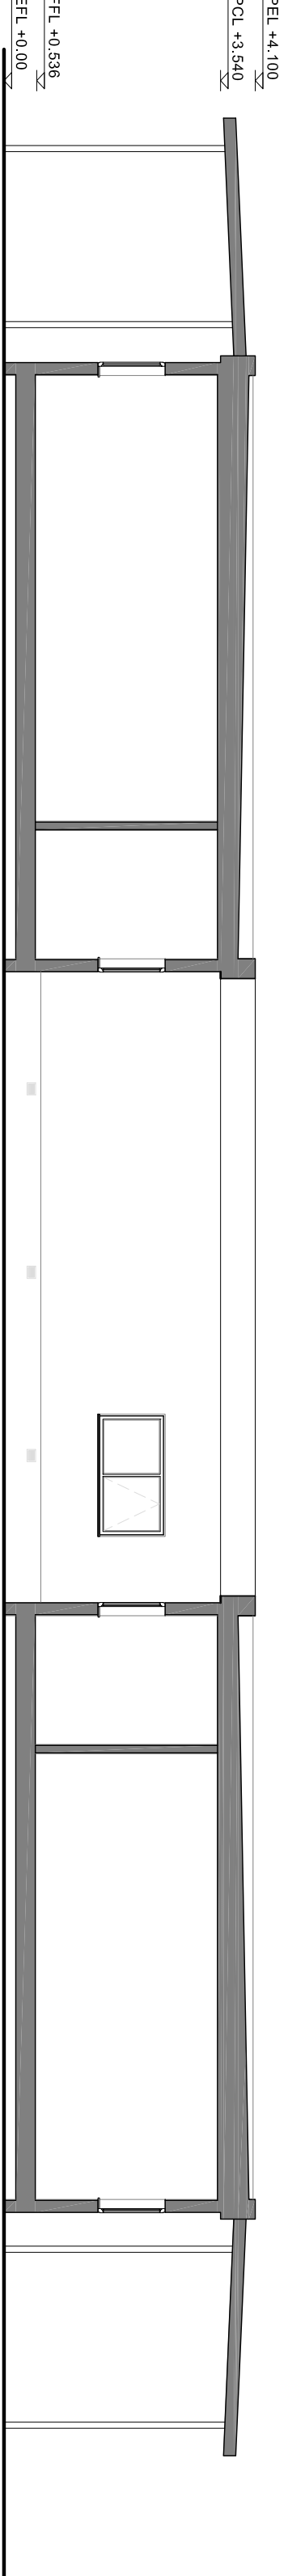

SECTION A

PLANT ENCLOSURE

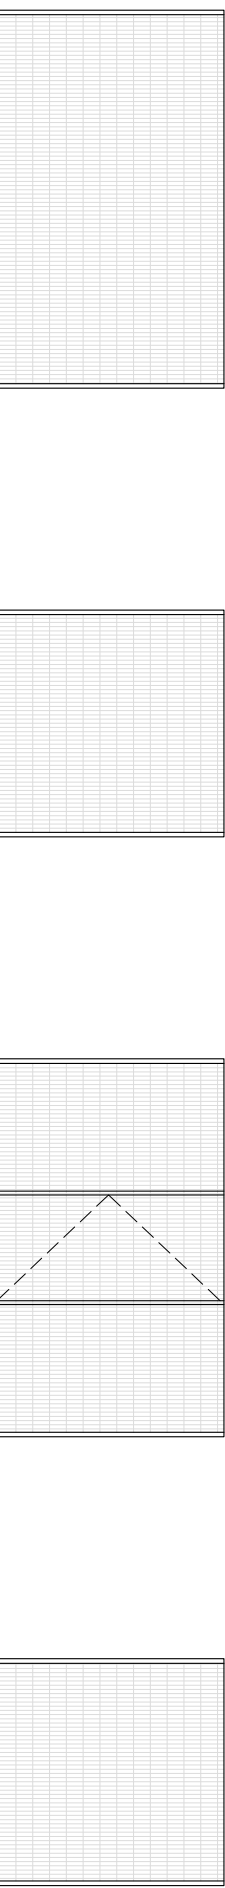


EAST ELEVATION

NORTH ELEVATION

WEST ELEVATION

SOUTH ELEVATION

FENCING - PALADIN PC STEEL POST & MESH

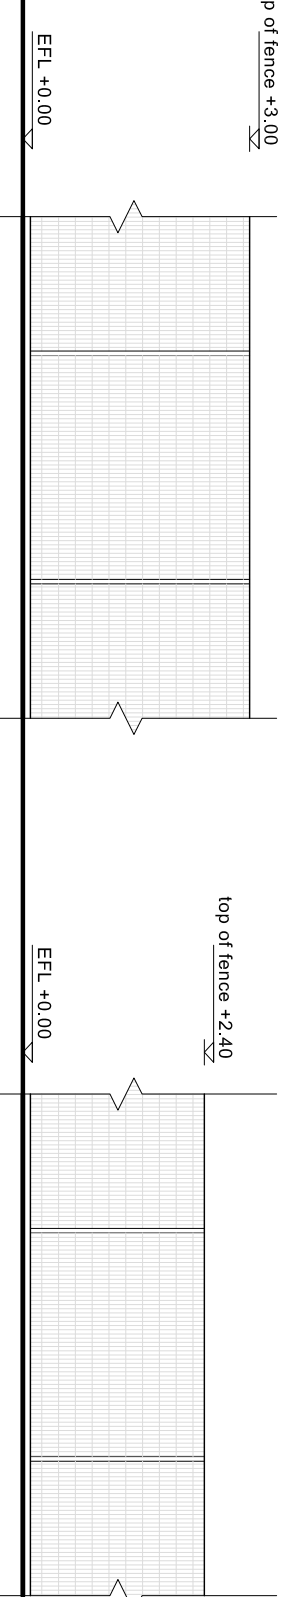

TYPICAL ELEVATION - 3M HIGH FENCE

TYPICAL ELEVATION - 2.4M HIGH FENCE

--	--	--

--	--	--

B	PLANNING AMENDMENTS	16.01.25
---	---------------------	----------

A1	Issued for approval	16.01.25
----	---------------------	----------

Rev	Description	Date
-----	-------------	------

Client:	
---------	--

Project:	SCHOOL, WHITEFIELD, BURY
----------	--------------------------

Title:	PROPOSED ELEVATIONS / SECTION
--------	-------------------------------

Project No:	MM2407	Drawing No:	P-101	Revision:	B
-------------	--------	-------------	-------	-----------	---

Drawn By:	GM	Date:	12/08/24
-----------	----	-------	----------

Scale:	1:100 @ A1	Approved:	XX
--------	------------	-----------	----

Drawing Status:	PLANNING
-----------------	----------