


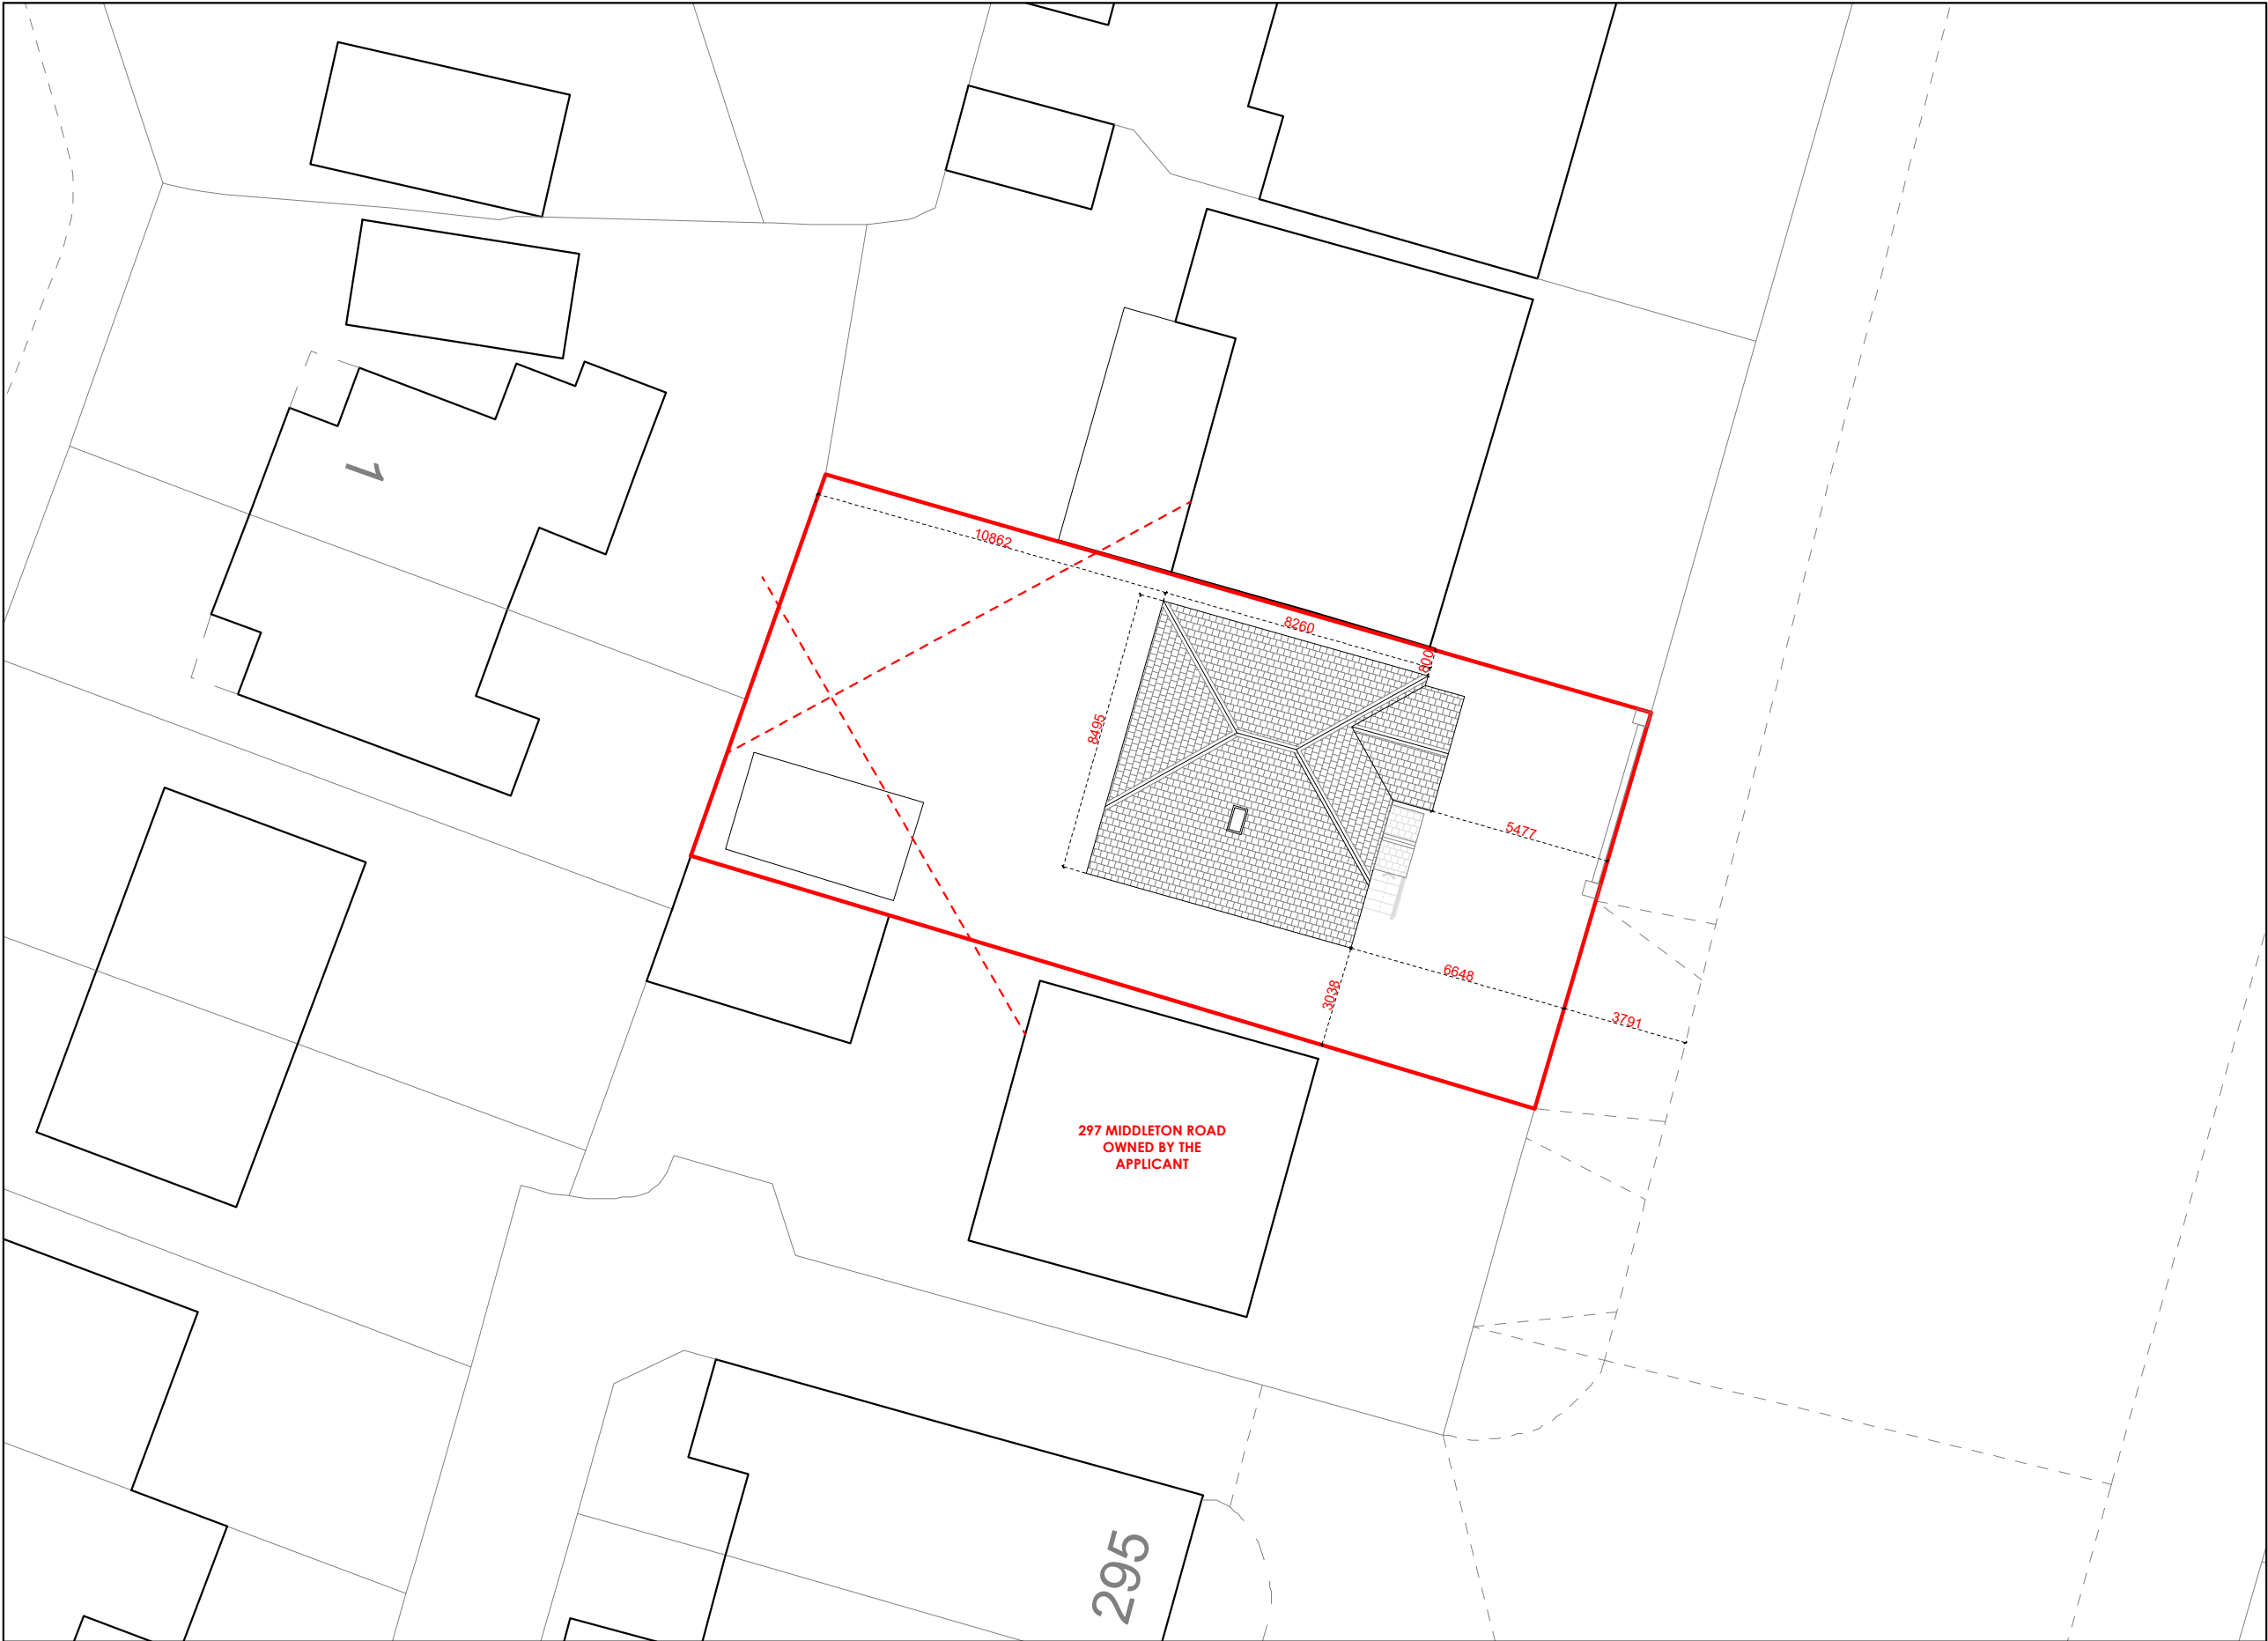

EXISTING SITE PLAN

1:200 @ A3
0m 1m 3m 5m 10m 15m 20m

Dimensioning

Figured dimensions only to be taken from these designs and drawings. Work to annotated dimensions only. All dimensions to be checked on site. Architectural designers to be informed immediately of any discrepancies before work proceeds. Drawings are to be read in conjunction with relevant specifications, structural engineers and service engineers' drawings.

Rev	Date	Description
-	26/08/26	Issued to client for comments
B	27/08/26	Revised



SALEEM
ARCHITECTS

Architecture | Masterplanning | Graphics

CLIENT:
Homeowner

PROJECT:
299 Middleton Rd
Prestwich
Manchester
M8 4LY

TITLE:
Existing Site Plan

SCALE:
1:200 @ A3

DRAWING NO.
Sheet 7

REV:
B

DATE:
Aug 2026