


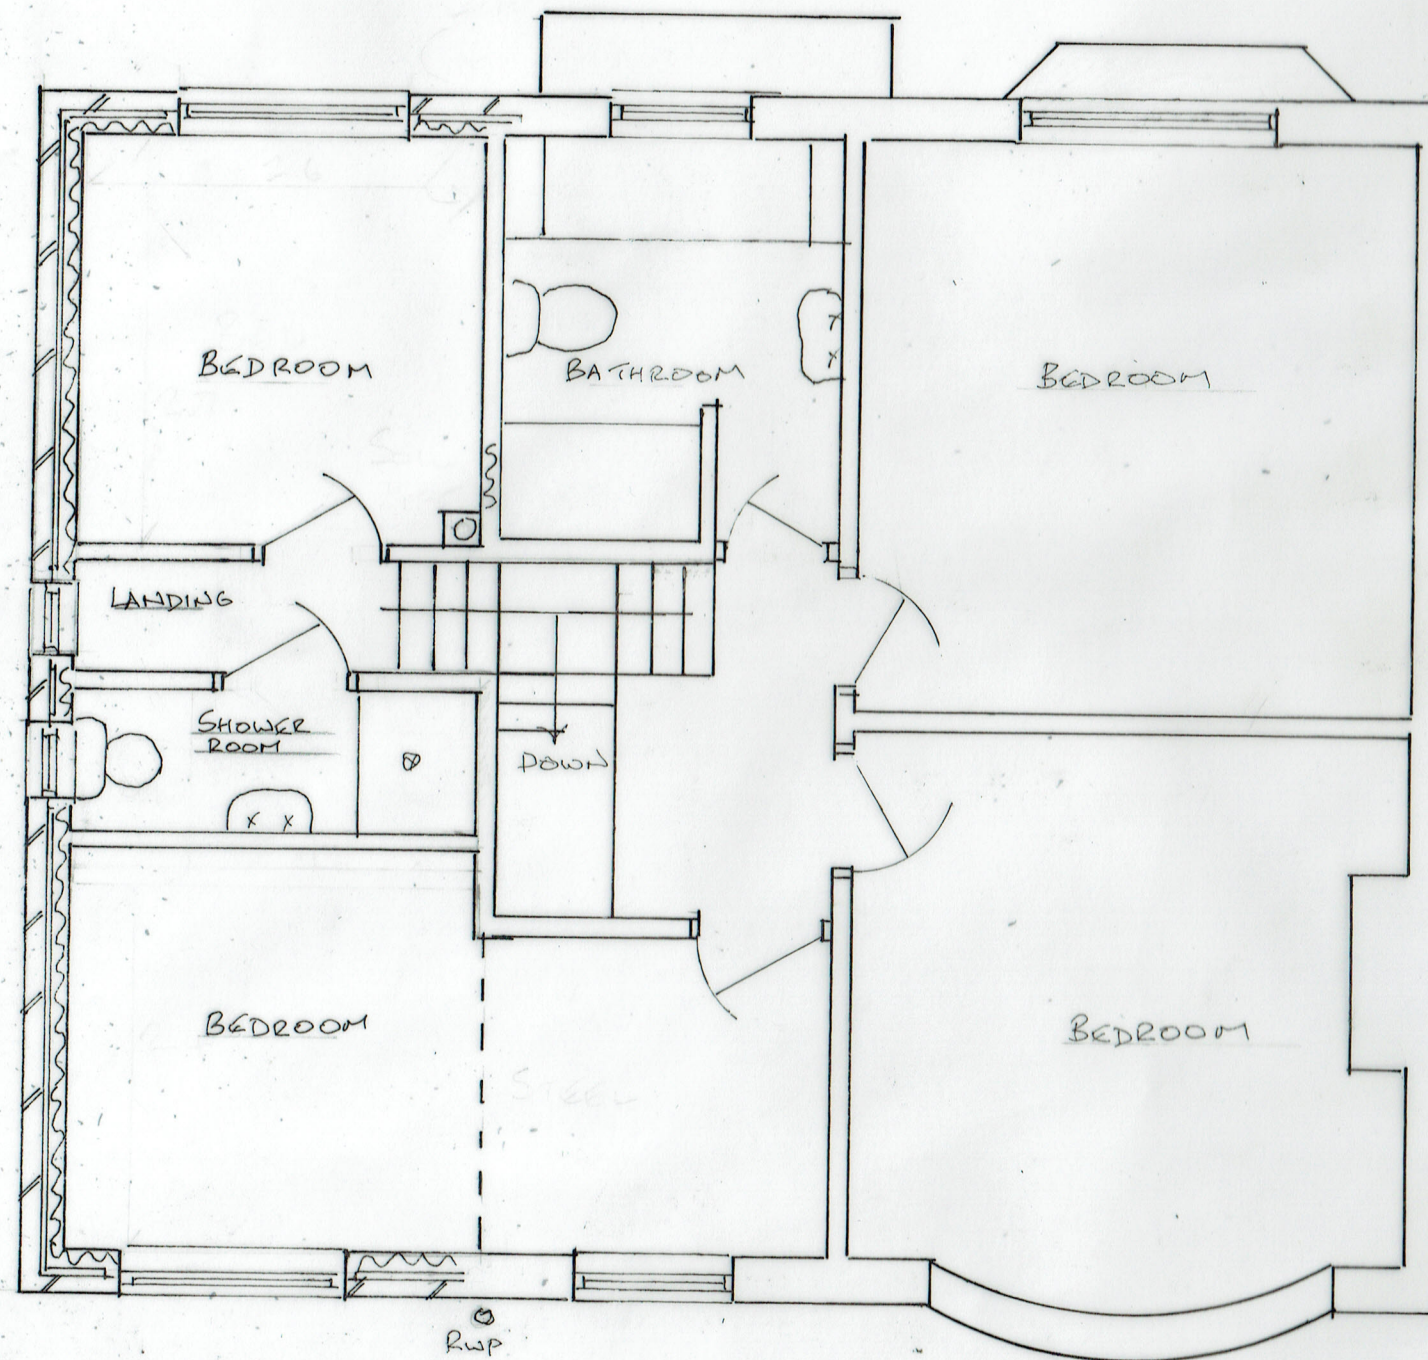

4 PROPOSED FIRST FLOOR PLAN

0 METRES 5

SCALE 1:500 A3

10/09/2020

20/572/04

TWO STOREY SIDE EXTENSION

89 SPRINGSIDE ROAD, BURY BL9 5JG