



1

EXISTING ELEVATIONS


Scale: 1:100

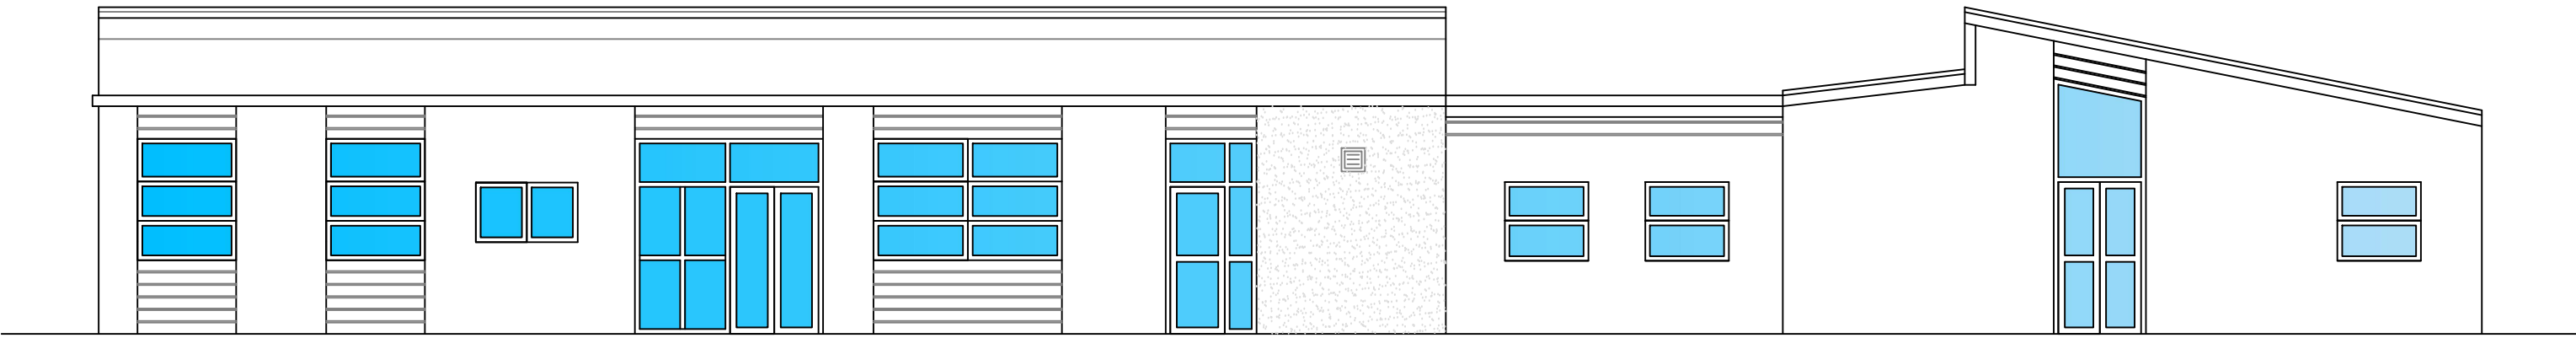

EXISTING FRONT ELEVATION
scale - 1:100

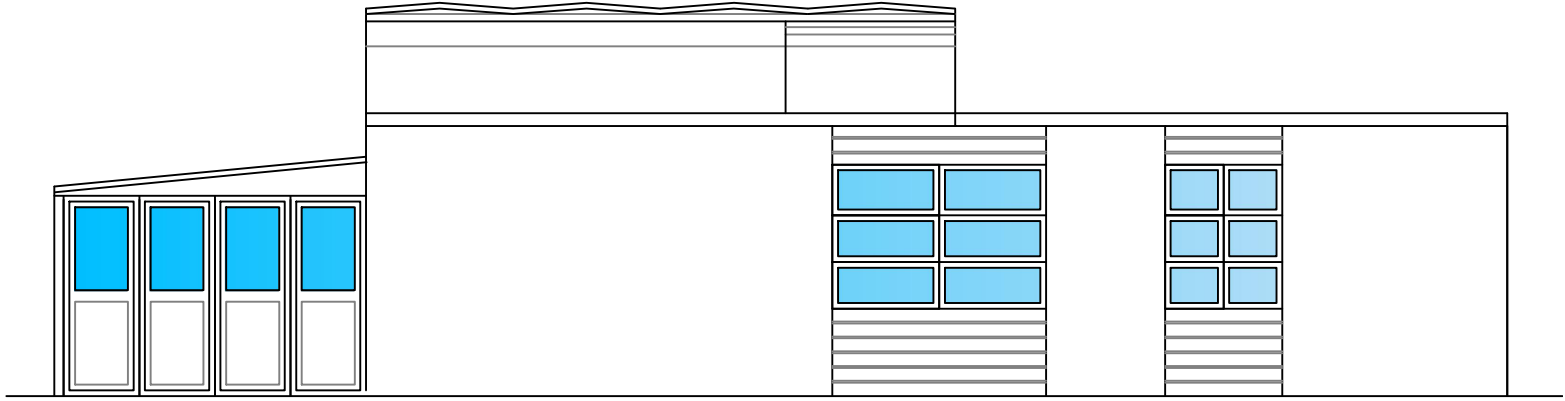

EXISTING SIDE A ELEVATION
scale - 1:100

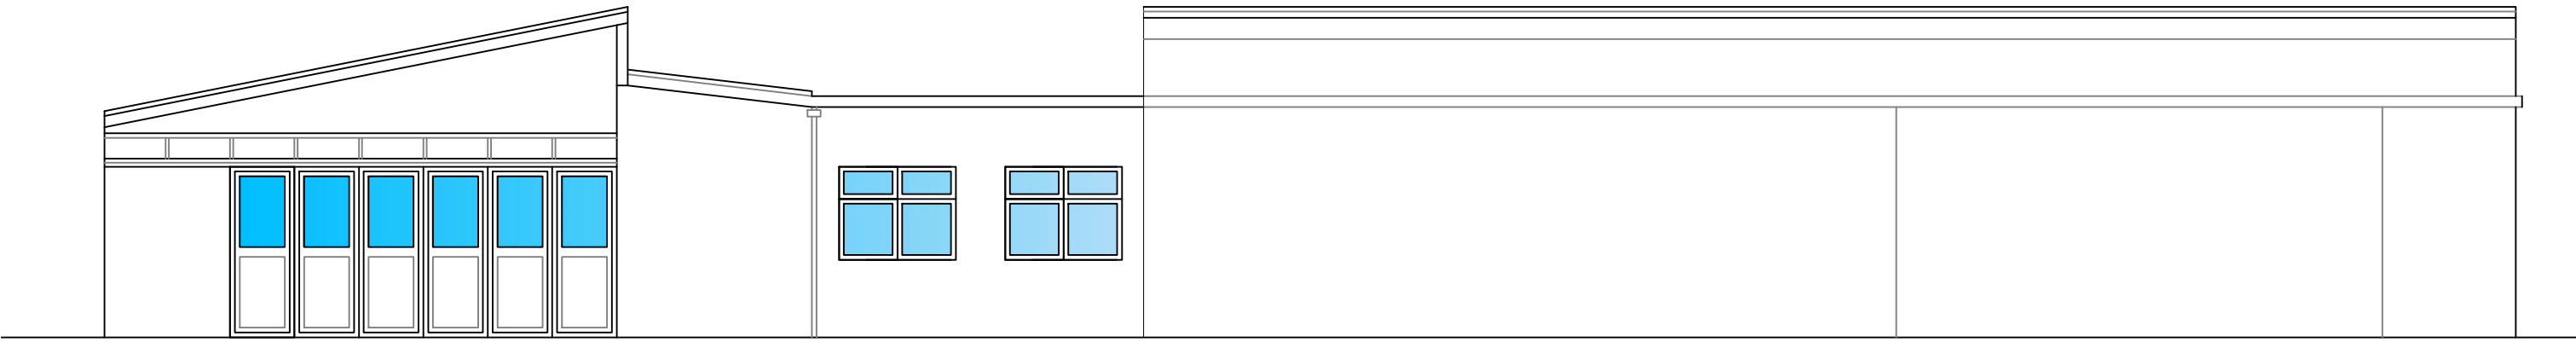

EXISTING REAR ELEVATION
scale - 1:100




EXISTING SIDE B ELEVATION
scale - 1:100


2

PROPOSED ELEVATIONS

Scale: 1:100

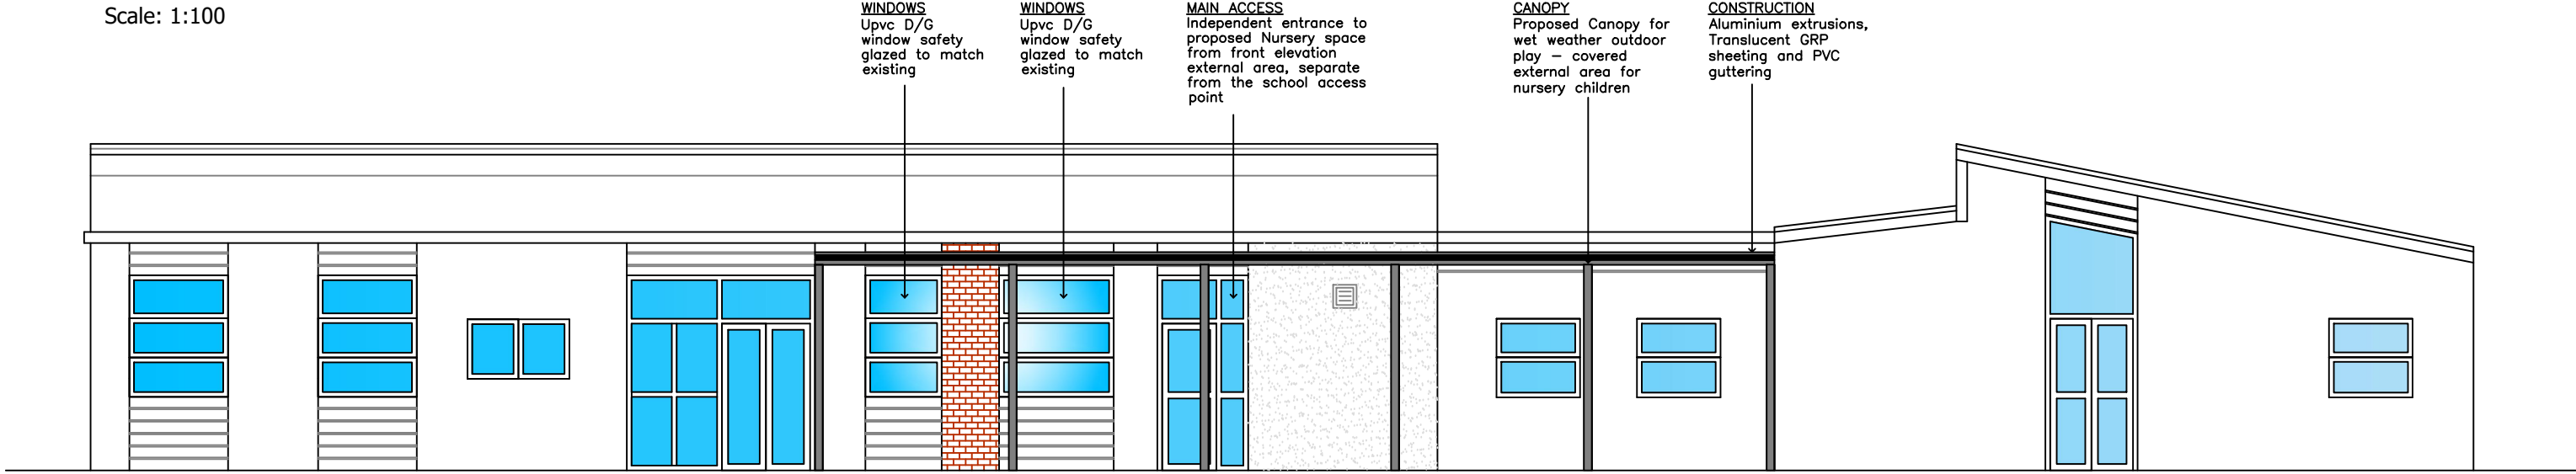

PROPOSED FRONT ELEVATION
scale - 1:100

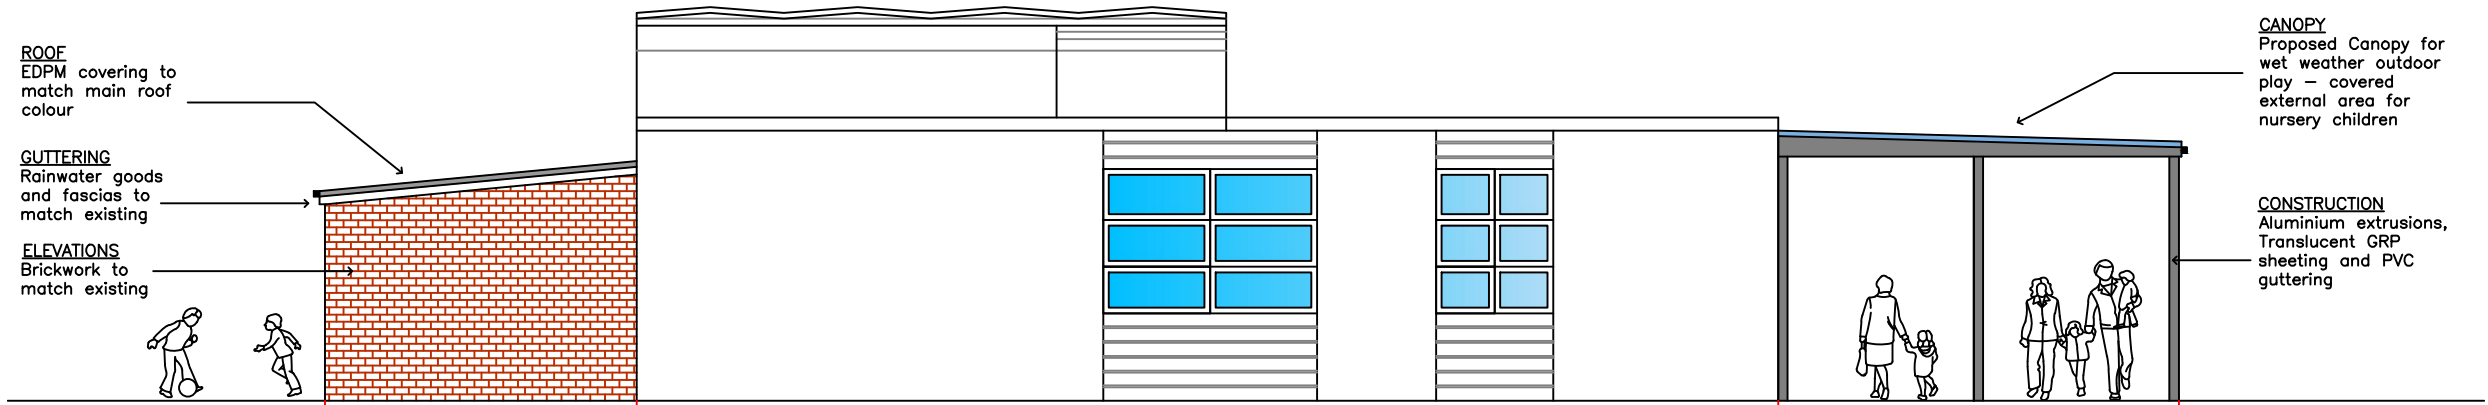


PROPOSED SIDE A ELEVATION
scale - 1:100



PROPOSED REAR ELEVATION
scale - 1:100



PROPOSED SIDE B ELEVATION
scale - 1:100

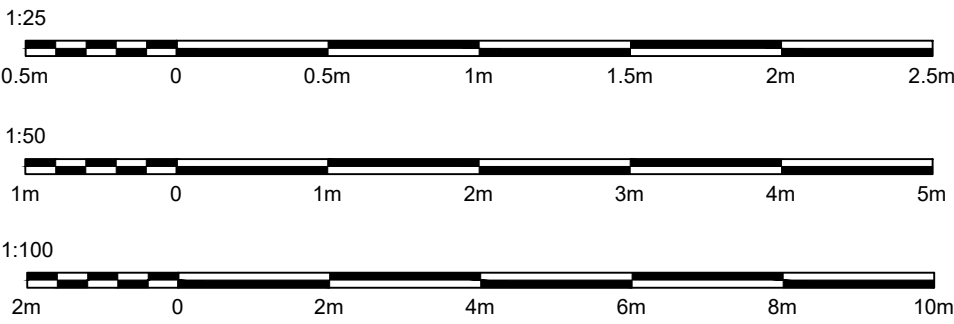

CLIENT: OAK LEARNING PARTNERSHIP
PROJECT: UNSWORTH PRIMARY SCHOOL
BURY
CANOPY & CAR PARK

REV	DATE	DESCRIPTION	BY	VE
A	FEB'25	FOR-INFORMATION	J.A.L	FI
DRAWING: EXISTING & PROPOSED BUILDING ELEVATIONS				
SCALE:		AS SHOWN @ A1		
DATE:		FEB' 2025	DRAWN BY: JAL	
DWG No:		003	REVISION: A	