


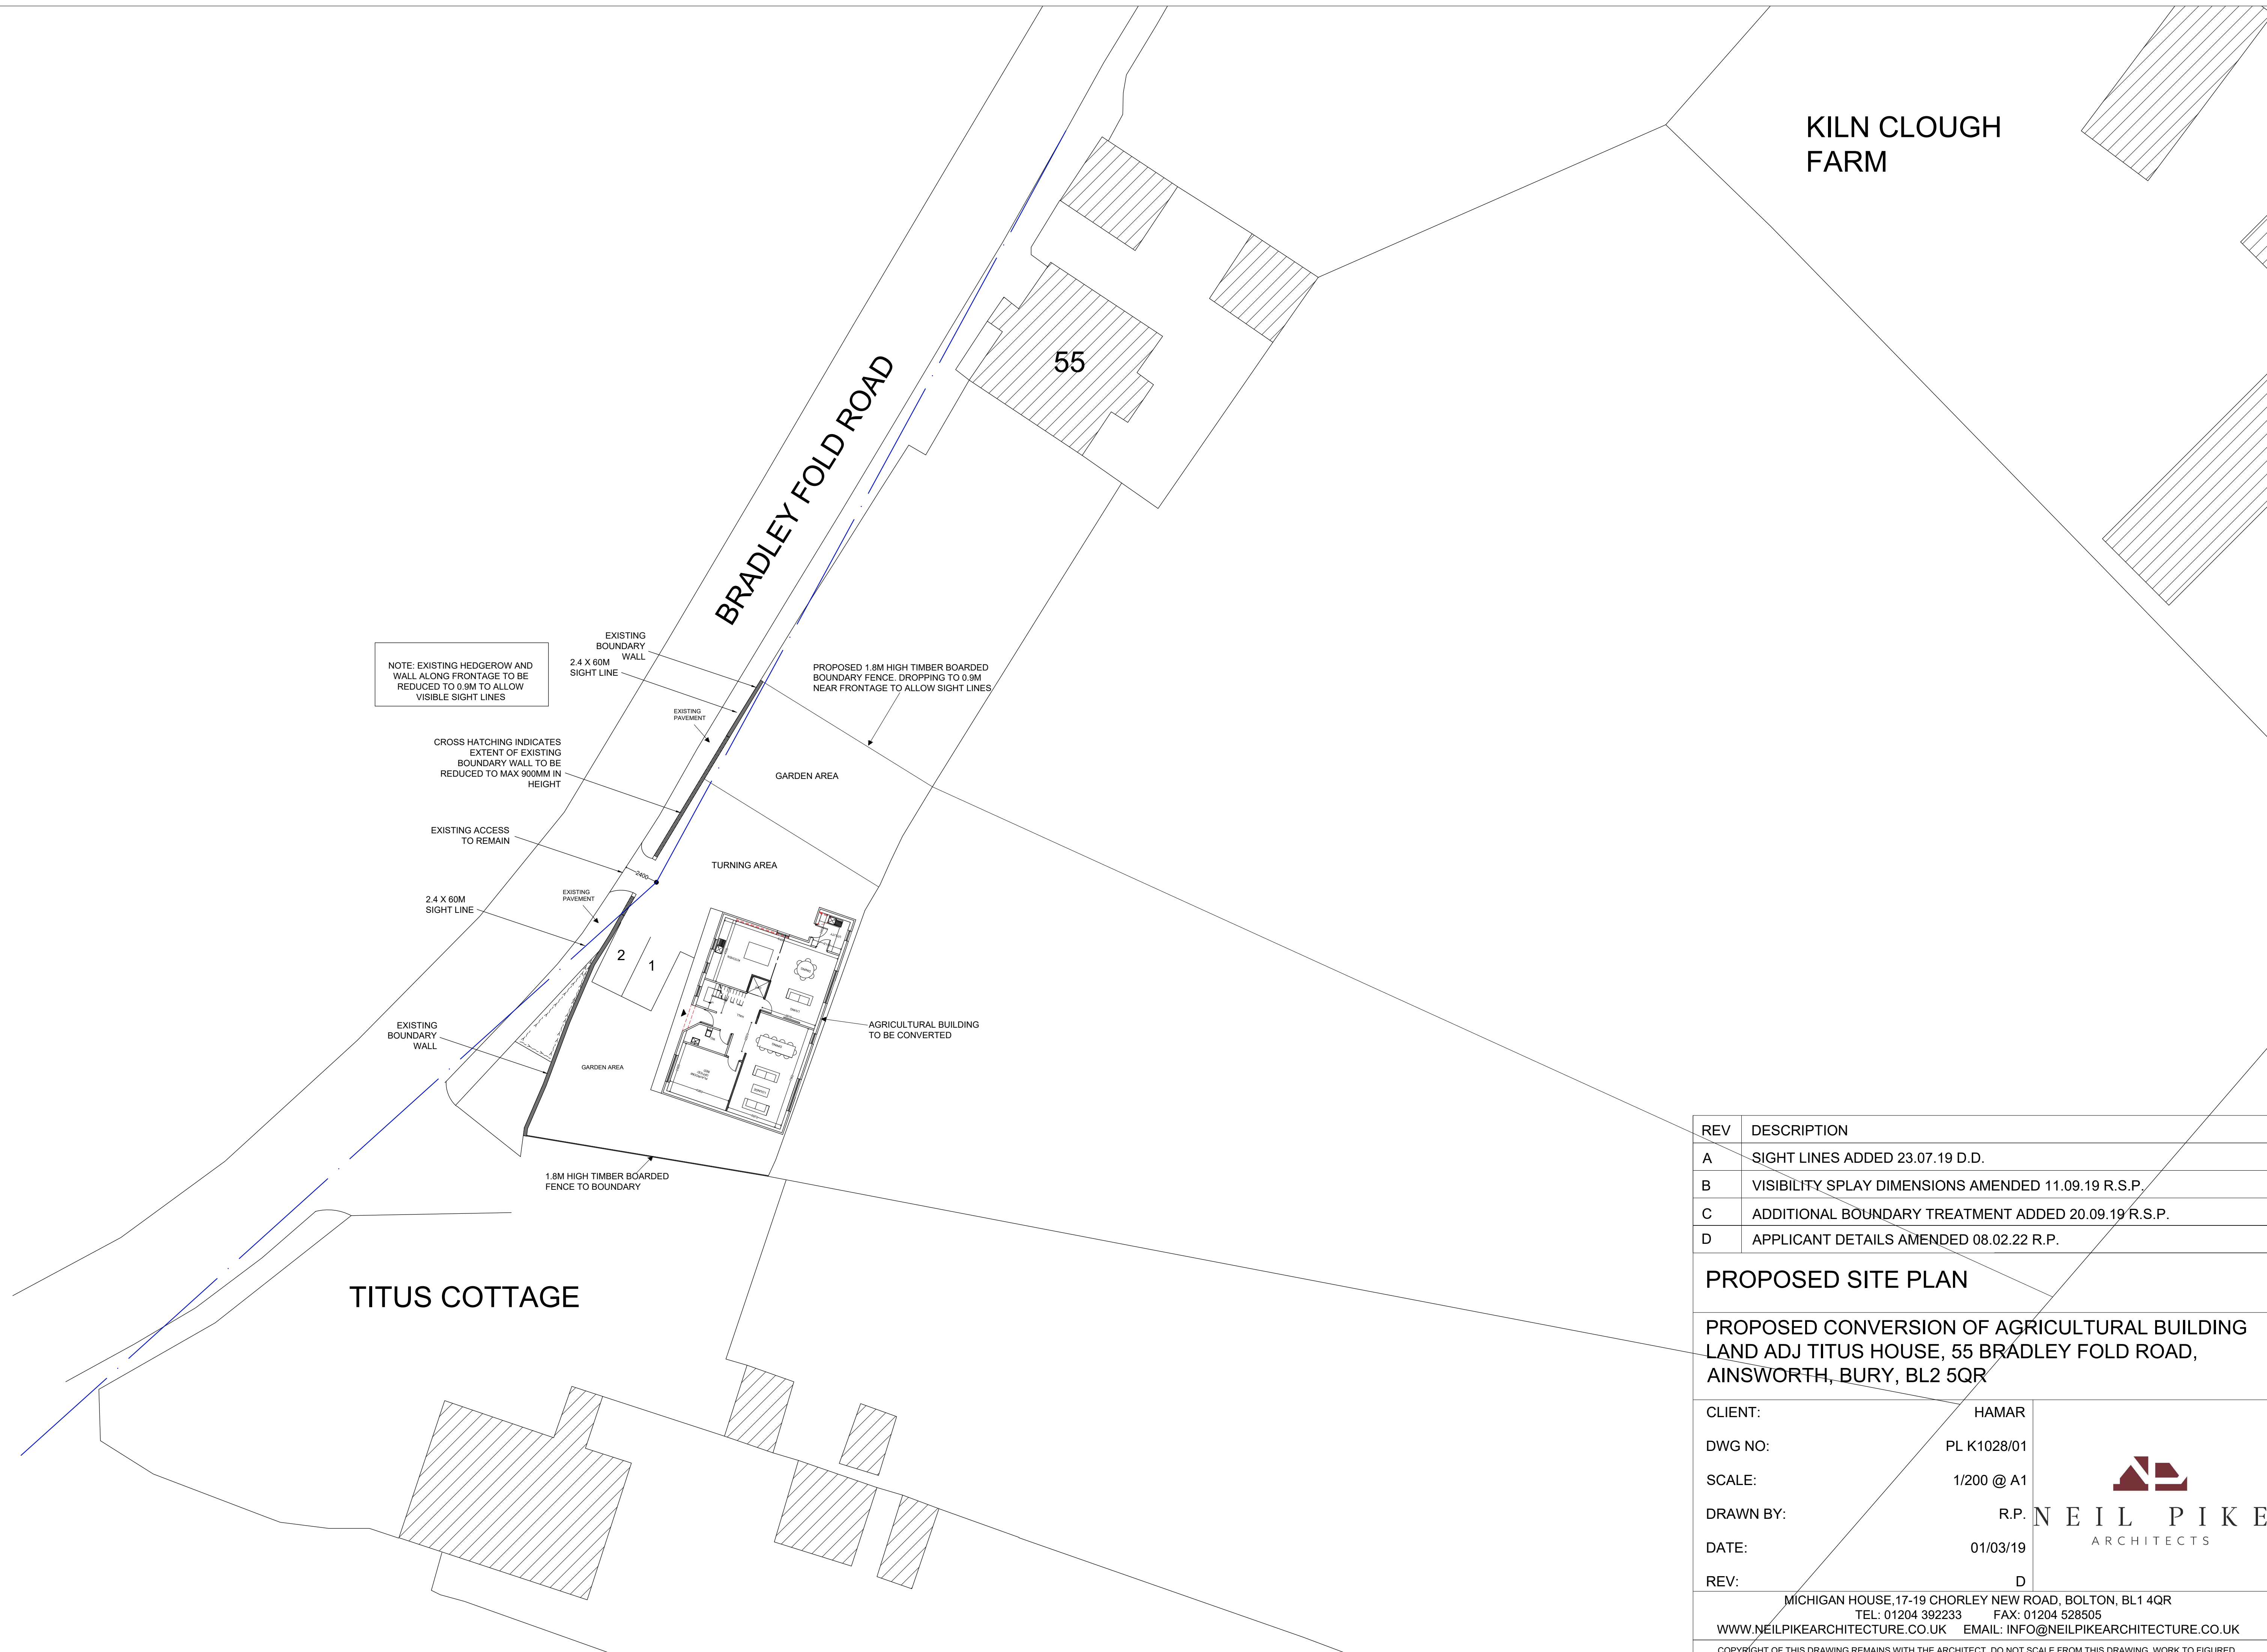

REV	DESCRIPTION
A	SIGHT LINES ADDED 23.07.19 D.D.
B	VISIBILITY SPLAY DIMENSIONS AMENDED 11.09.19 R.S.P.
C	ADDITIONAL BOUNDARY TREATMENT ADDED 20.09.19 R.S.P.
D	APPLICANT DETAILS AMENDED 08.02.22 R.P.

PROPOSED SITE PLAN

PROPOSED CONVERSION OF AGRICULTURAL BUILDING
LAND ADJ TITUS HOUSE, 55 BRADLEY FOLD ROAD,
AINSWORTH, BURY, BL2 5QR

CLIENT:	HAMAR	 NEIL PIKE ARCHITECTS
DWG NO:	PL K1028/01	
SCALE:	1/200 @ A1	
DRAWN BY:	R.P.	
DATE:	01/03/19	
REV:	D	

MICHIGAN HOUSE, 17-19 CHORLEY NEW ROAD, BOLTON, BL1 4QR
TEL: 01204 392233 FAX: 01204 528505
WWW.NEILPIKEARCHITECTURE.CO.UK EMAIL: INFO@NEILPIKEARCHITECTURE.CO.UK

COPYRIGHT OF THIS DRAWING REMAINS WITH THE ARCHITECT. DO NOT SCALE FROM THIS DRAWING. WORK TO FIGURED DIMENSIONS. CHECK ALL DIMENSIONS ON SITE. IN THE EVENT OF ANY DISCREPANCY REFER QUERY TO THE ARCHITECTS.