



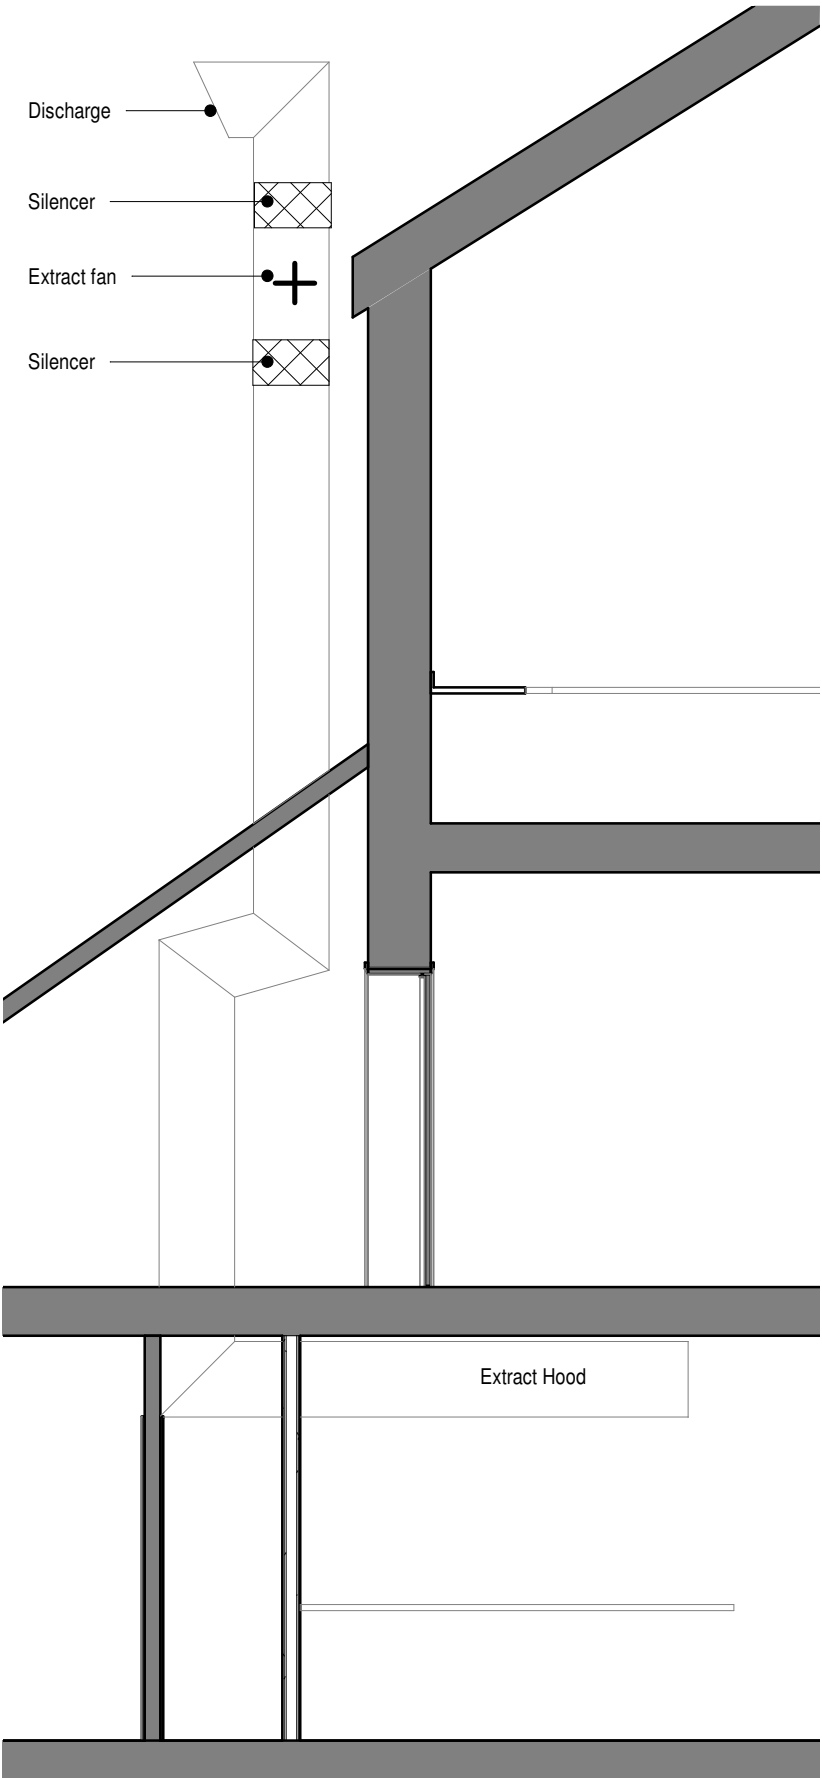


Section - Showing Duct

1 : 50

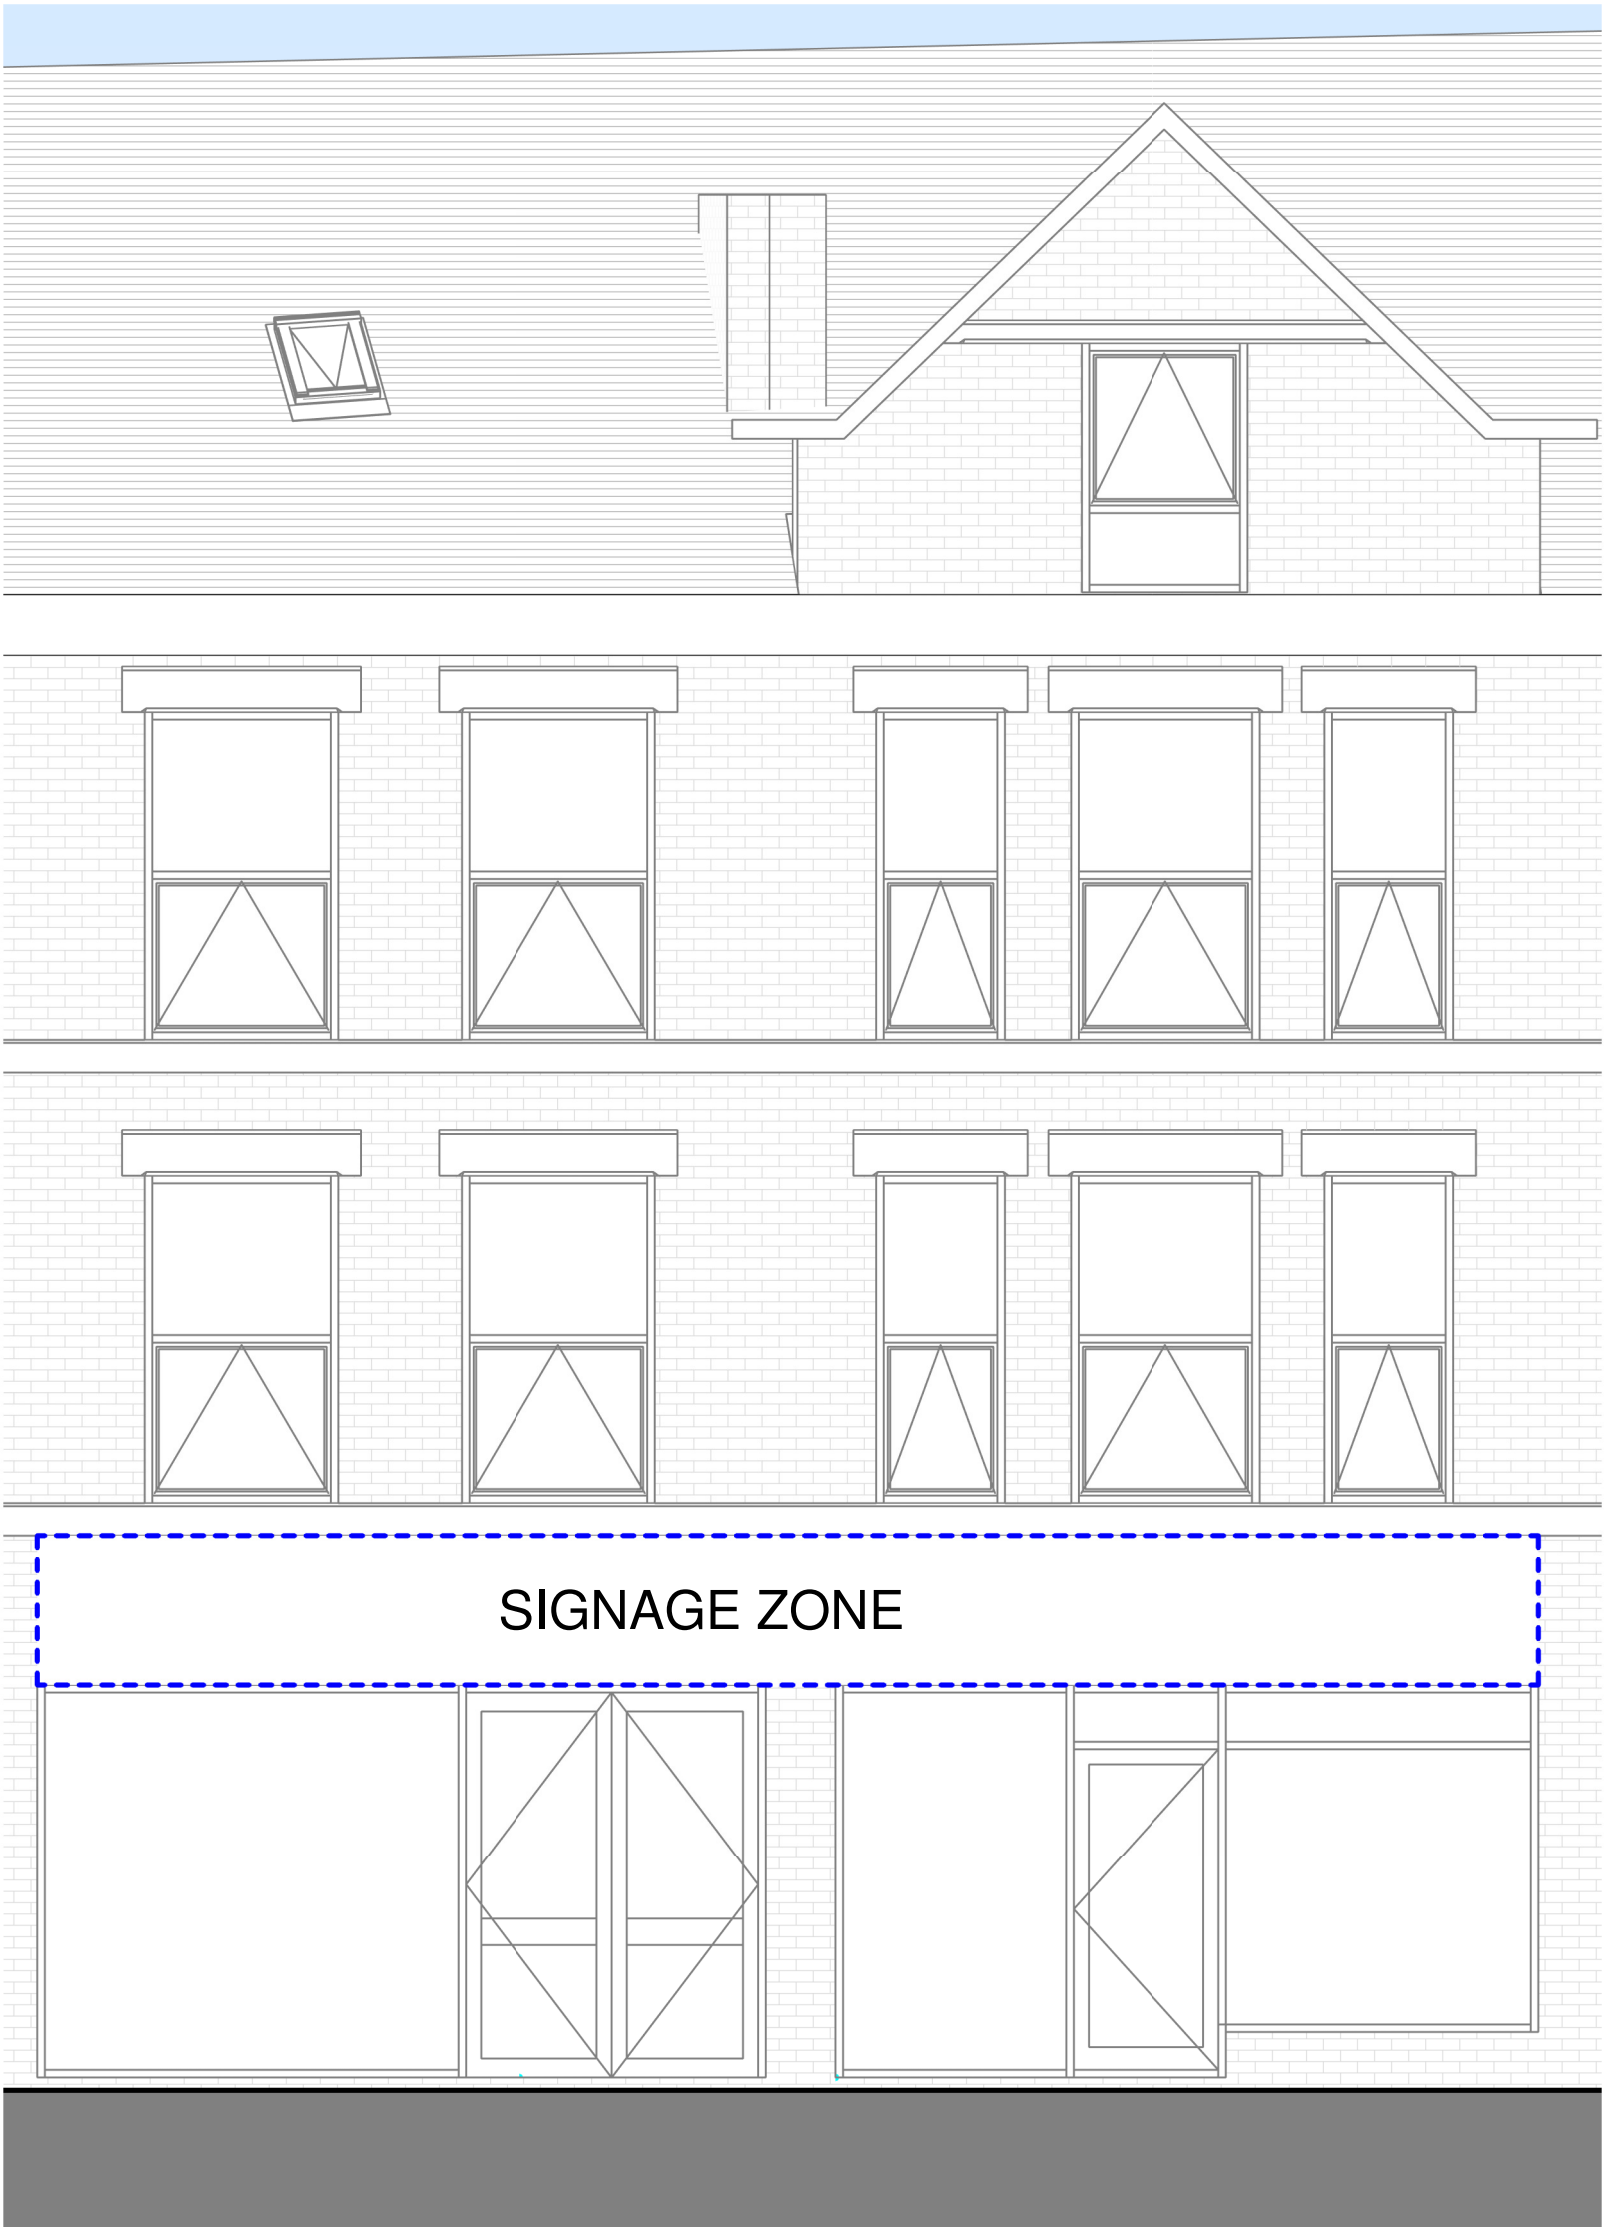


Front Elevation - Proposed

1 : 50

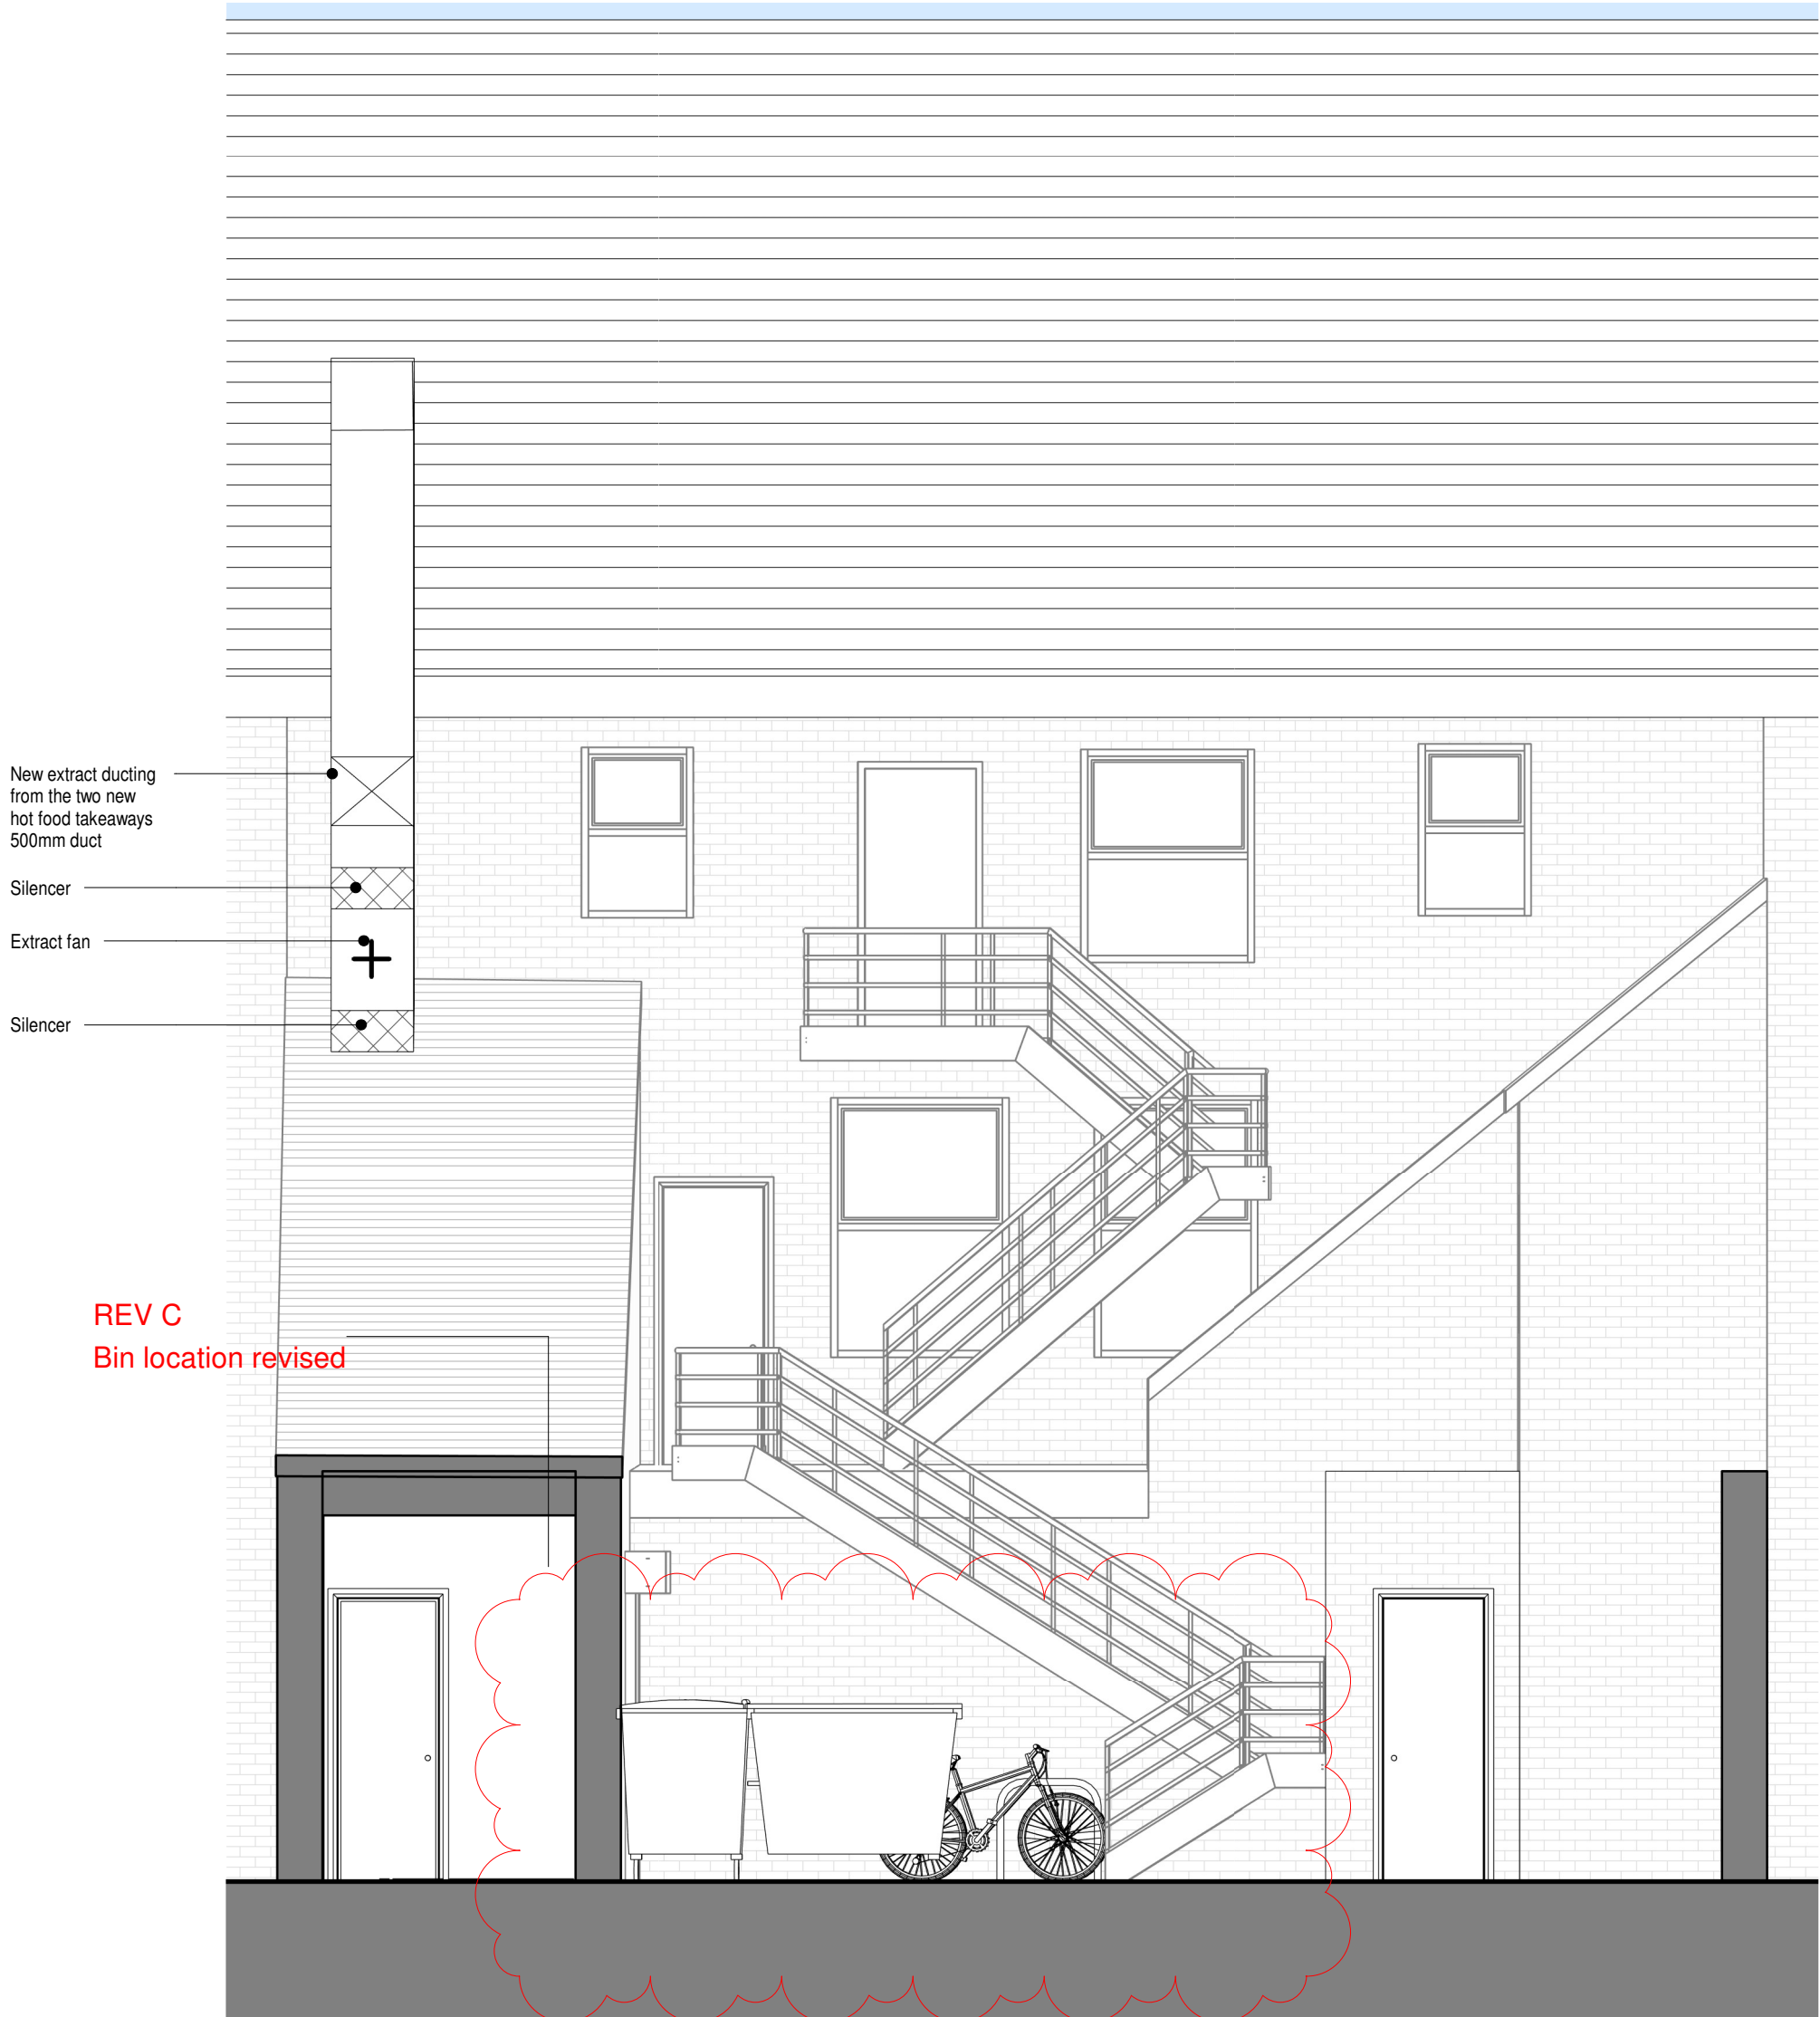

Rear Elevation - Proposed

1 : 50

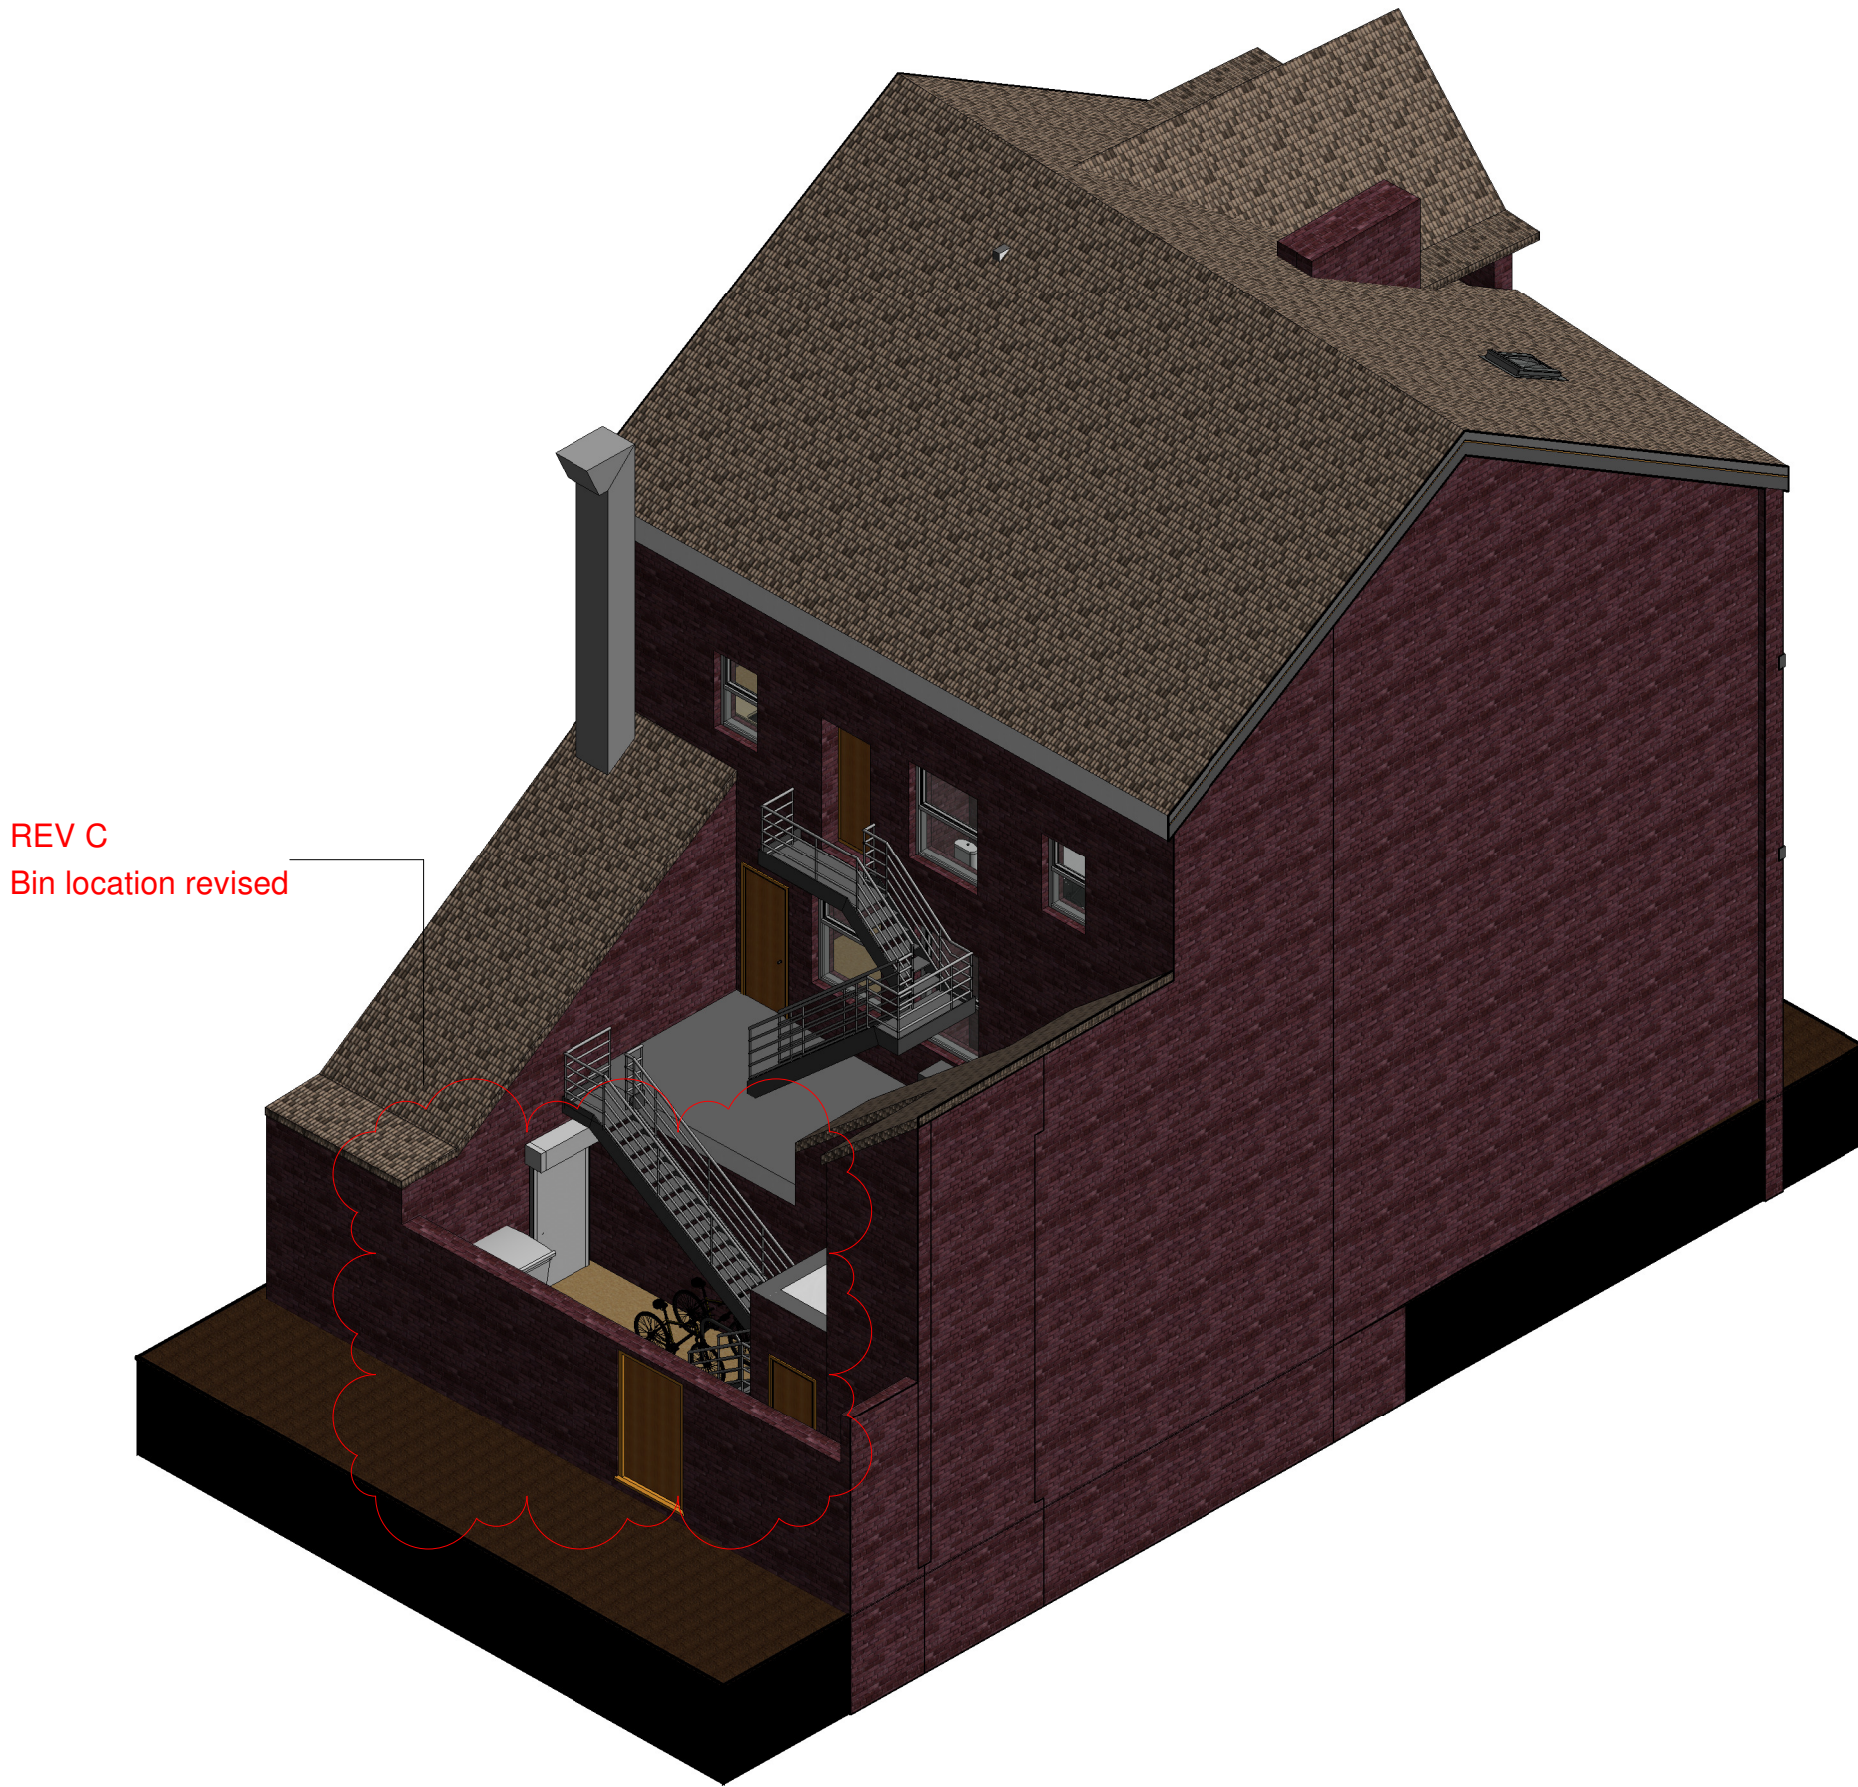

External Rear 3D View

A	Added sections	10.04.24
B	Revised as noted	17.05.24
C	Revised as noted	21.05.24
Rev. No.	Description	Date

DirC Architectural Ltd.
13 Pignott Gardens,
Mancaster
M40 5US
m: 07940 933 498
e: dirc@pignott.co.uk



Client
Assh Properties Limited

Project
Change of use from Shop and Premises
(Class E(a)) to: - Ground Floor - Sui
Generis (two number hot food takeaways)
and Class E(a) Retail Unit - First Floor -
Class E(c)(iii) Commercial Unit - Second
and Third Floor - C3(a) Two Bedroom
Apartment

Project Address
85 The Rock, Bury BL9 0NB

Sheet title

Proposed Front and Rear Elevations

Project number 1956	Date 03.03.2024
Drawn by DirC	Checked by DirC
Drawing Number 1956.202	Scale @ A1 1 : 50
	Revision REVC