



OFFICE ACCESS ROUTE

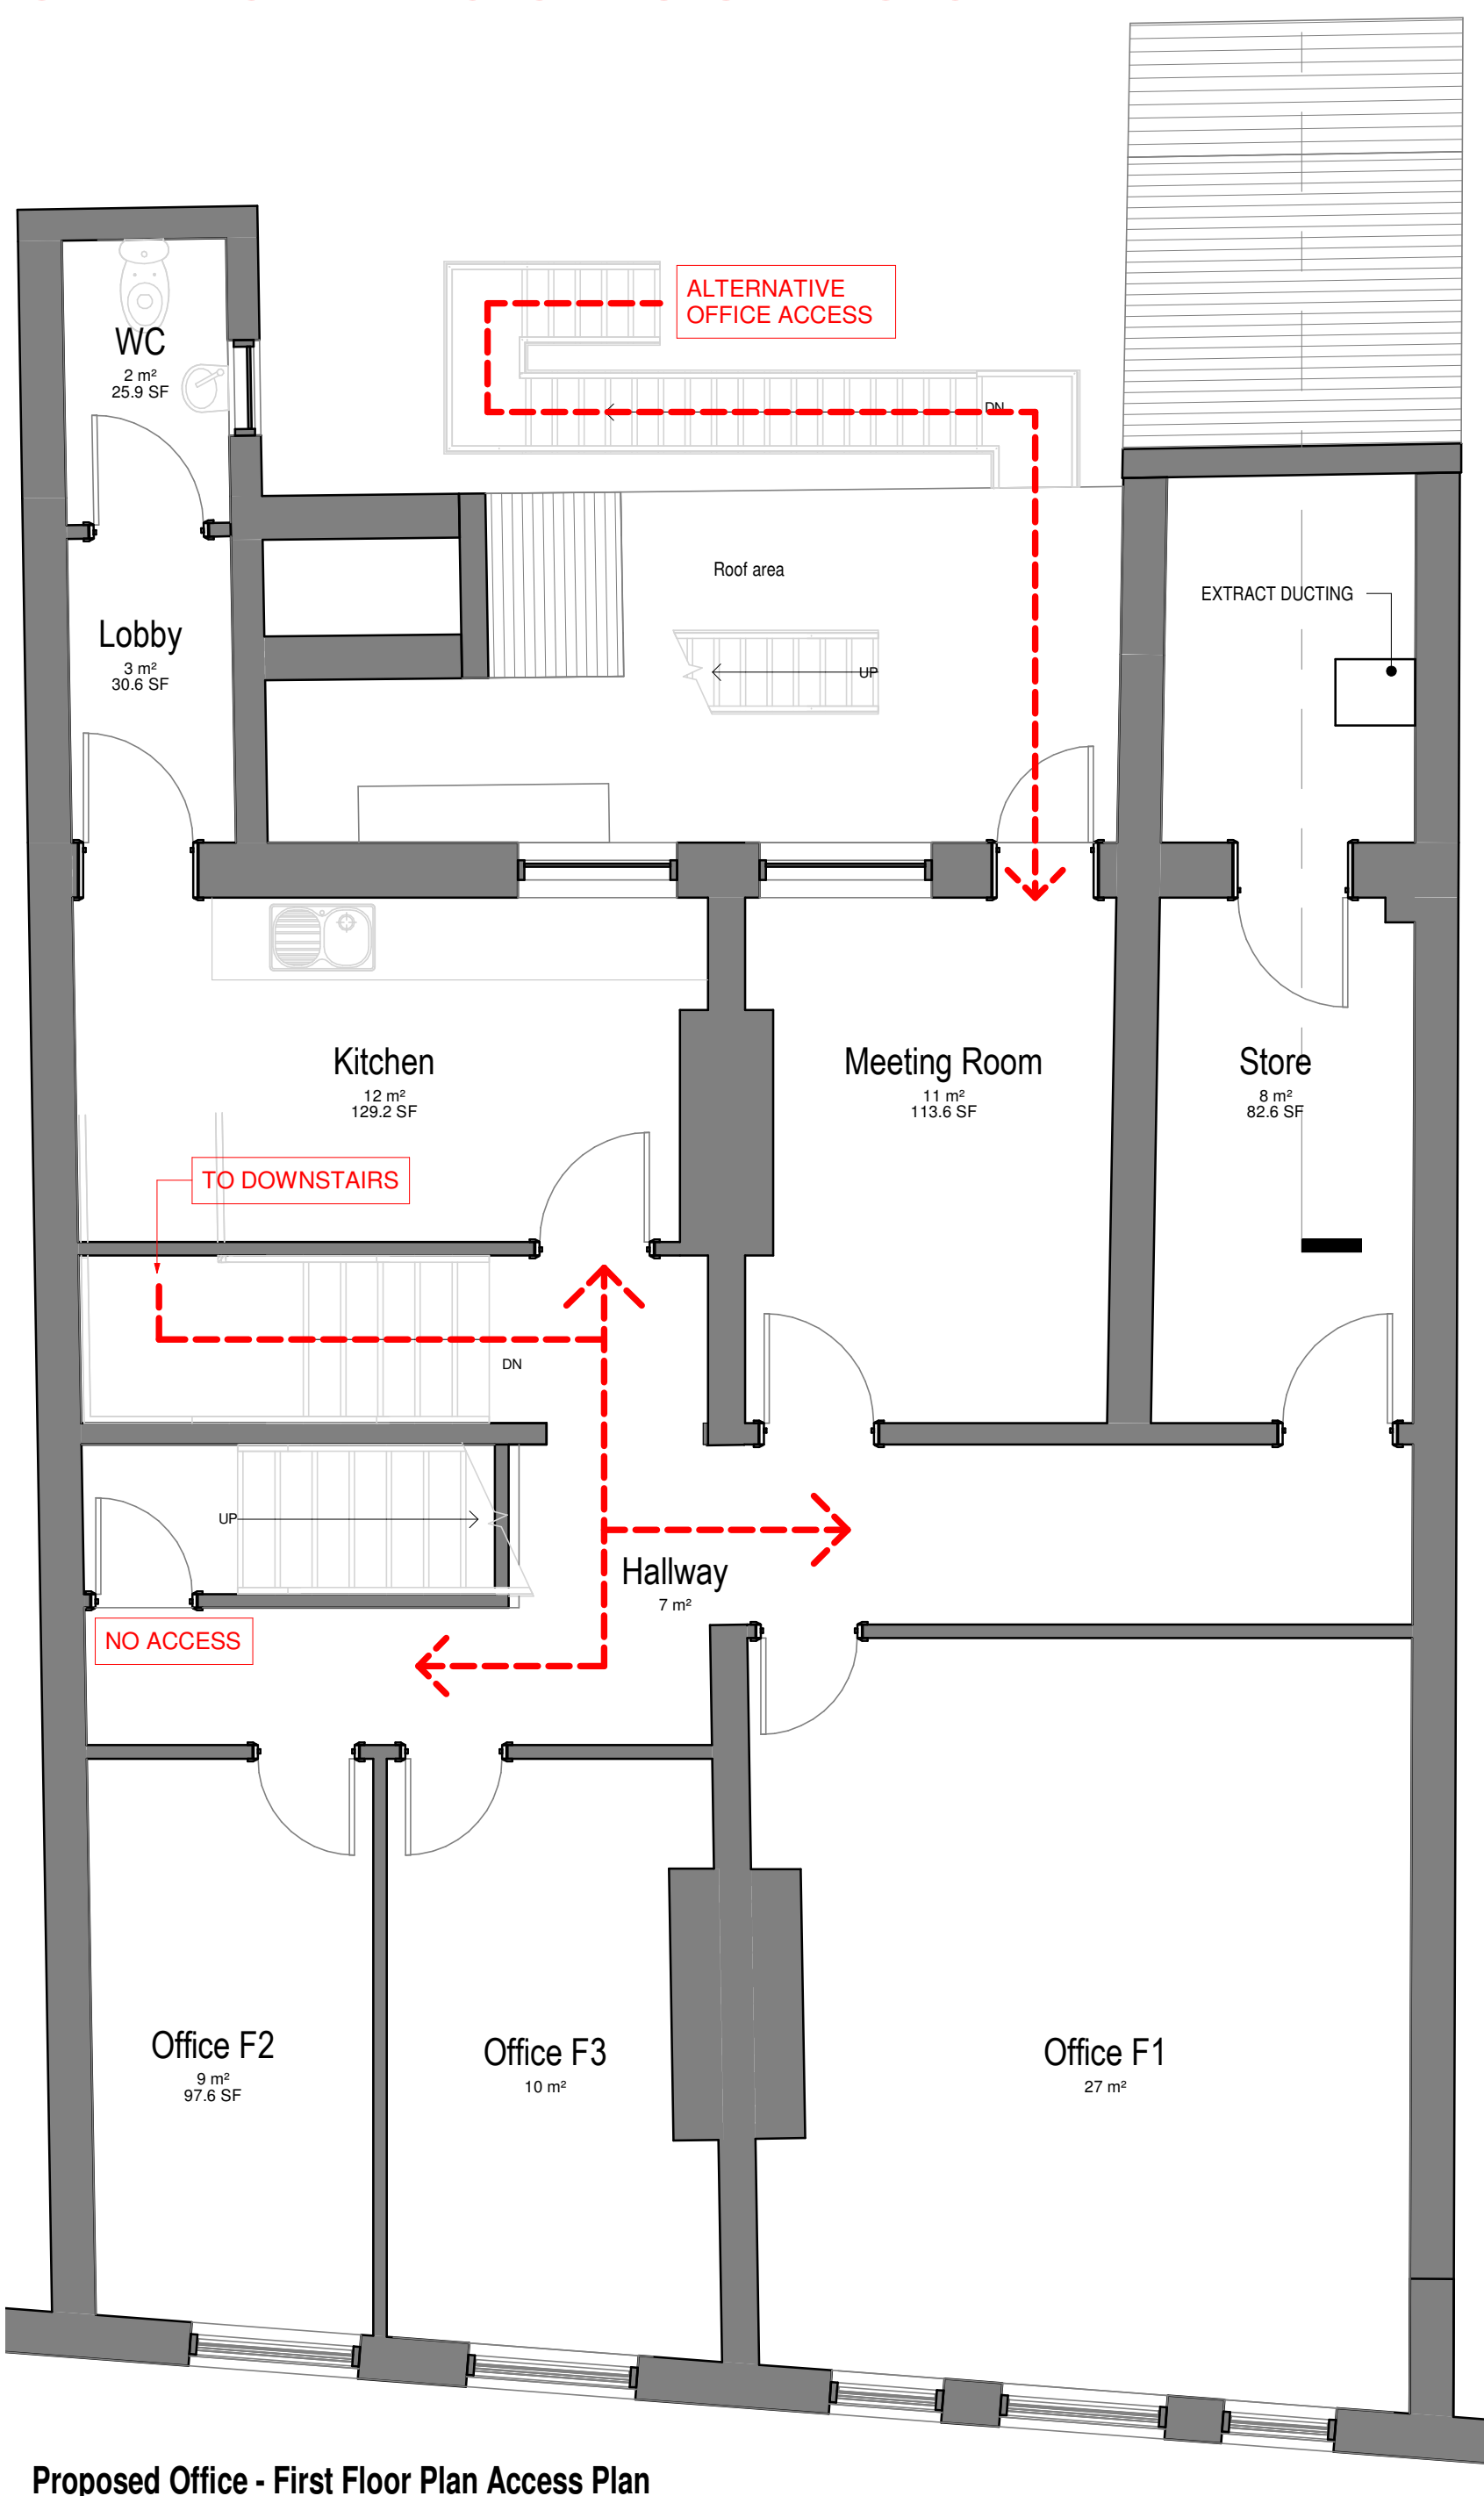


Proposed Office - First Floor Plan Access Plan

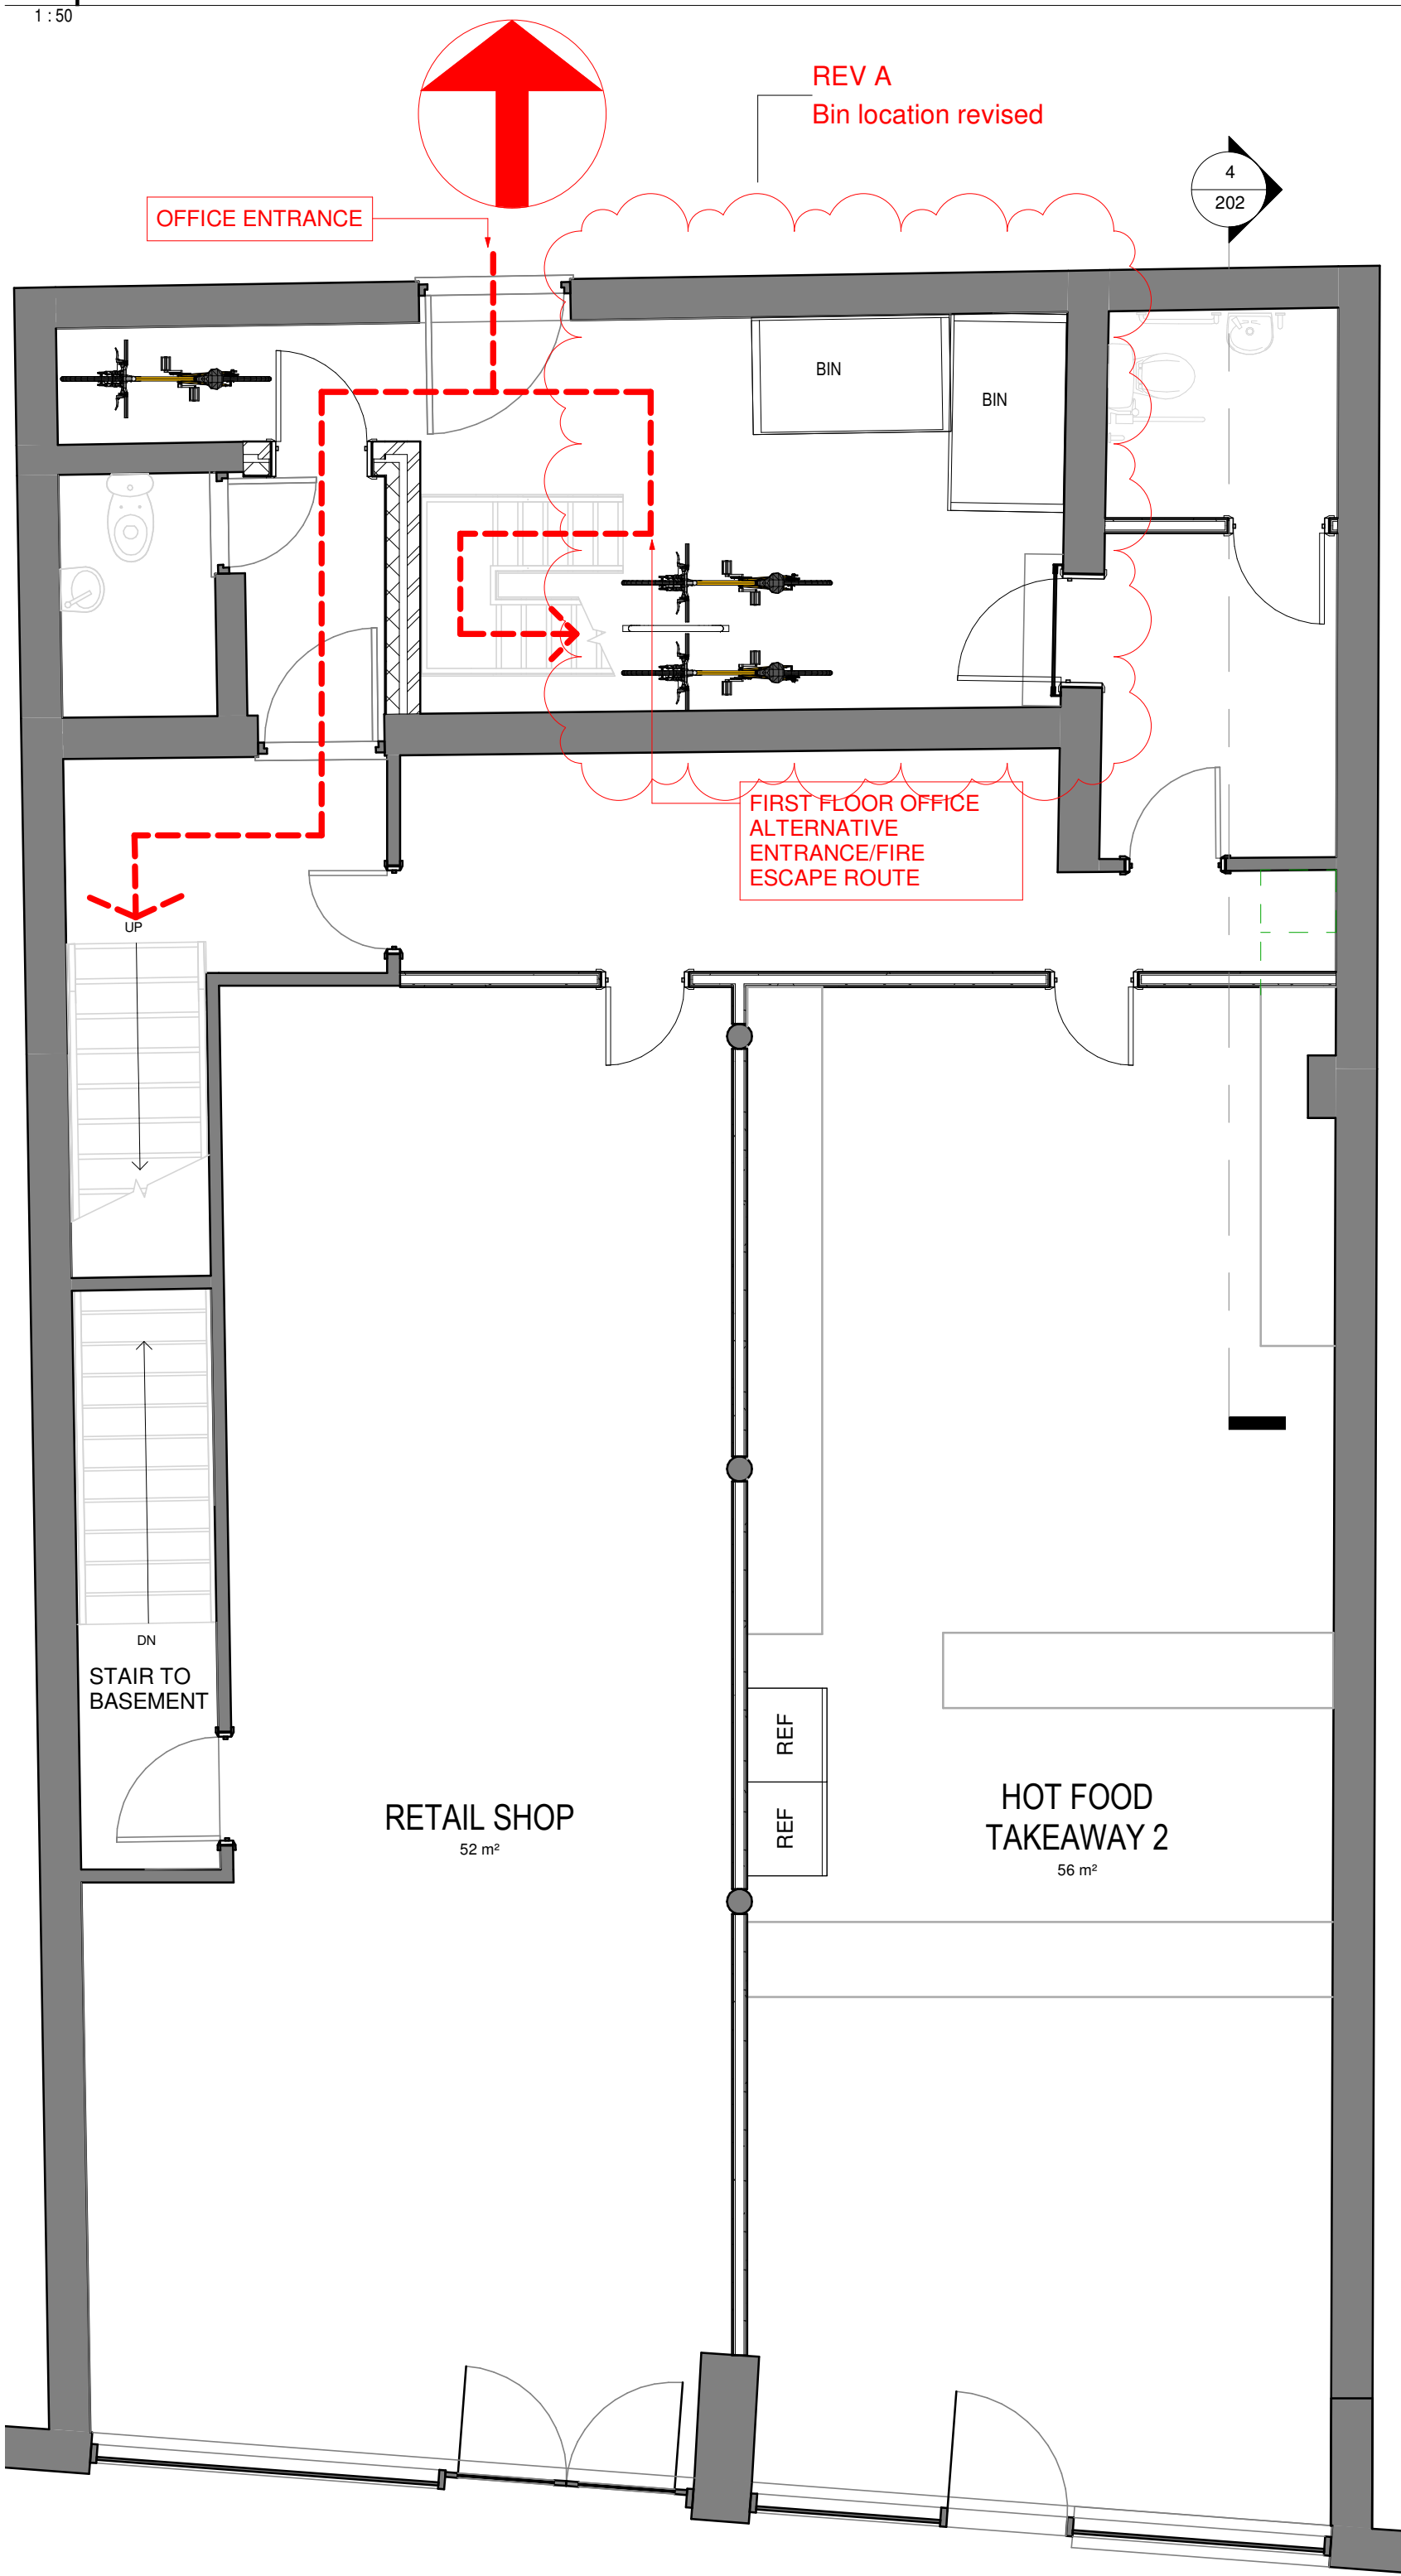


Proposed Office - Ground Floor Plan Access Plan


RESIDENTIAL ACCESS ROUTE

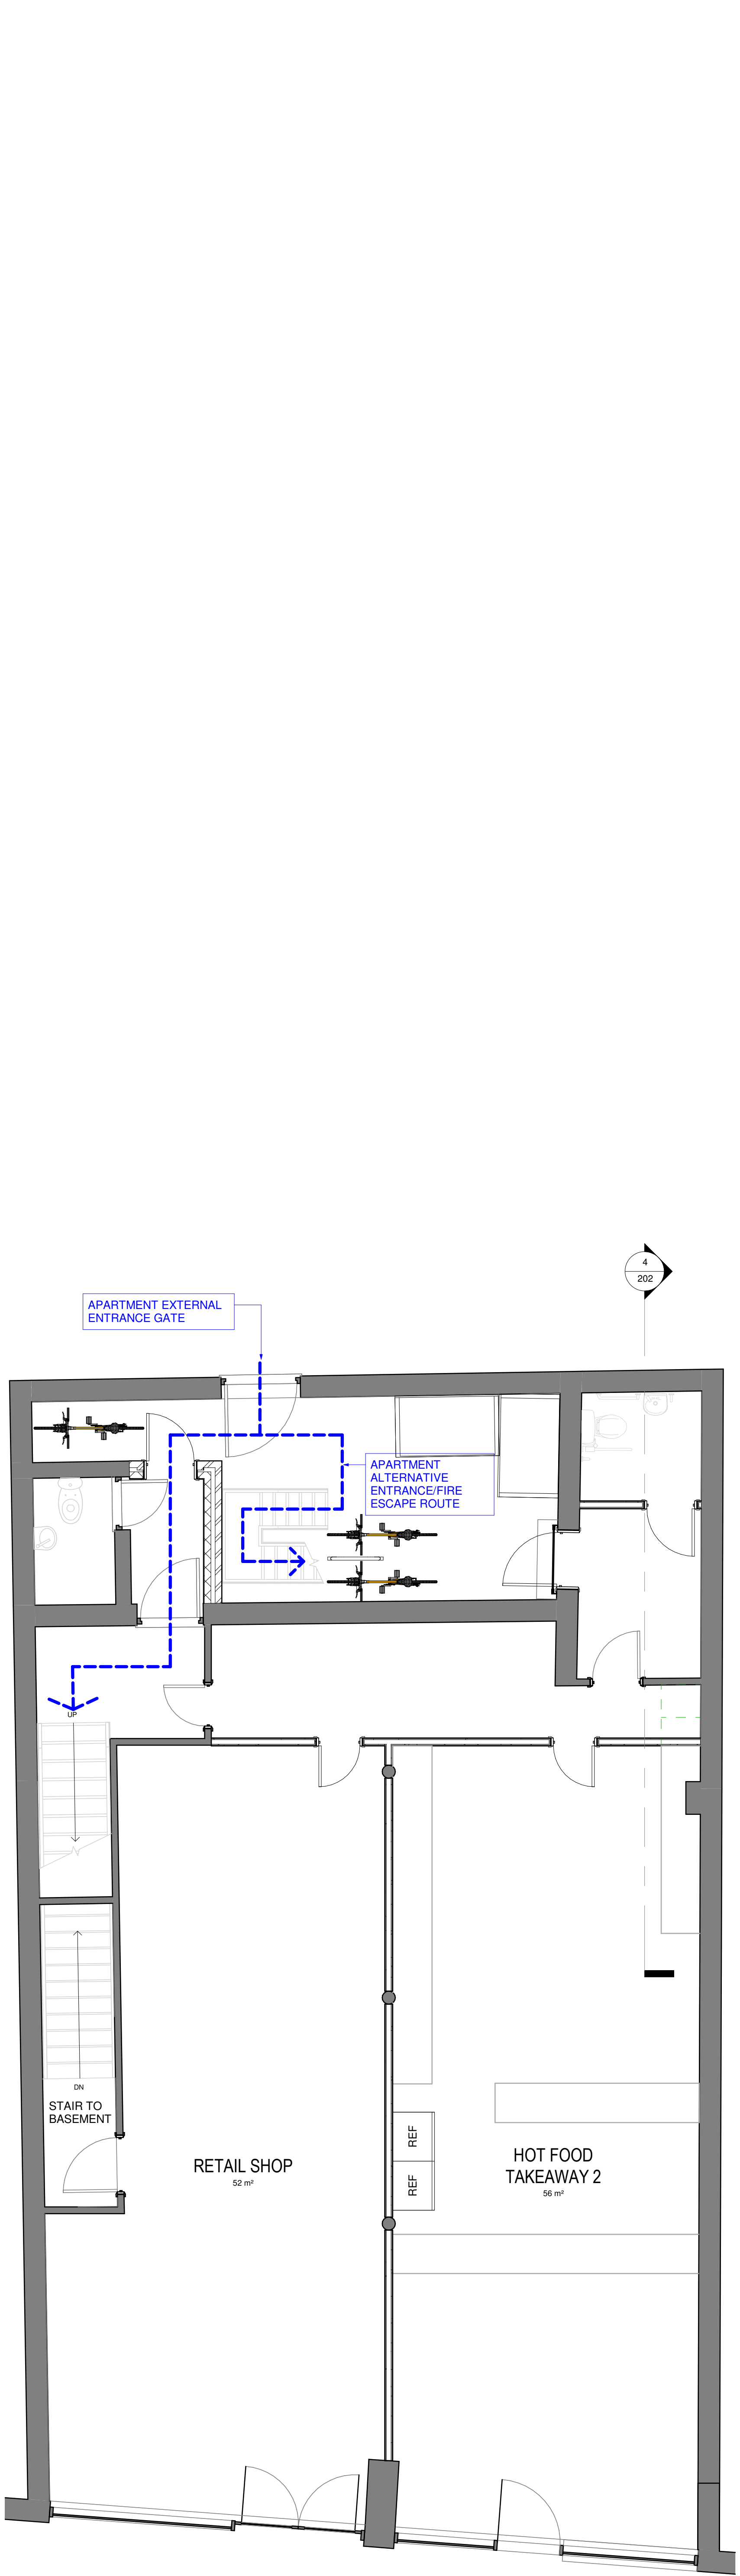


Proposed - Ground Floor Plan - Access Plan

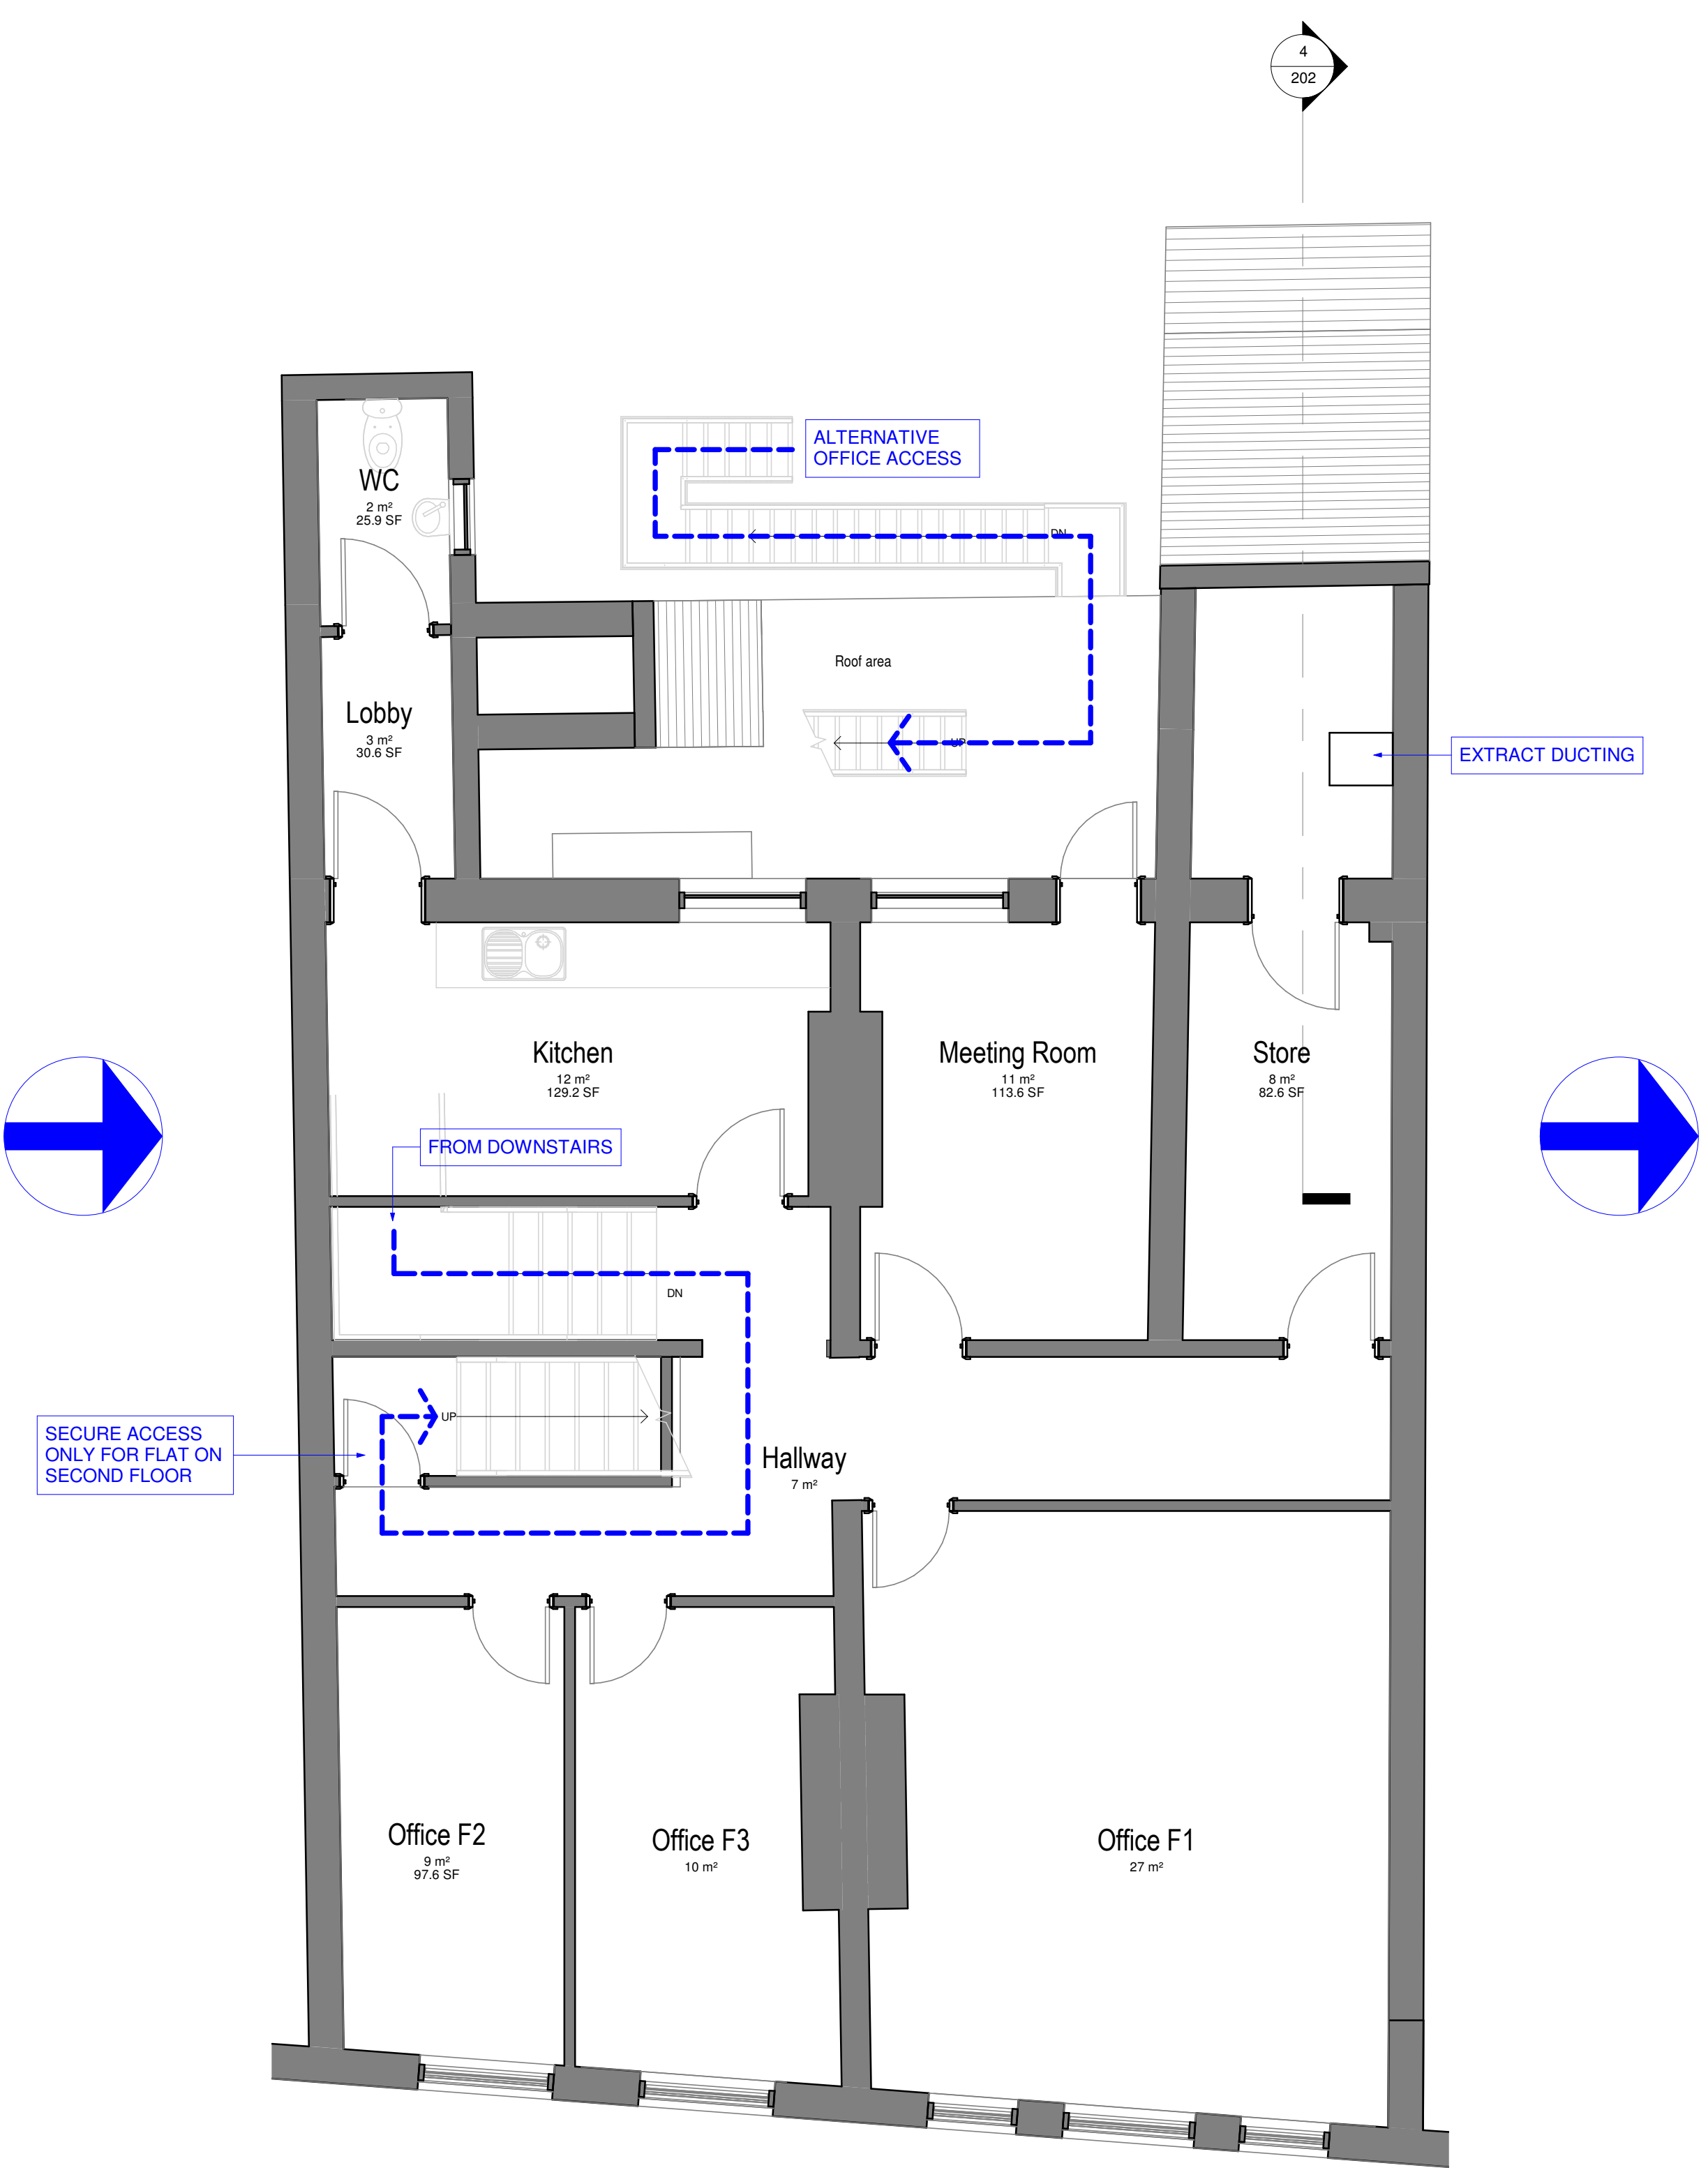

Proposed - First Floor Plan - Access Plan

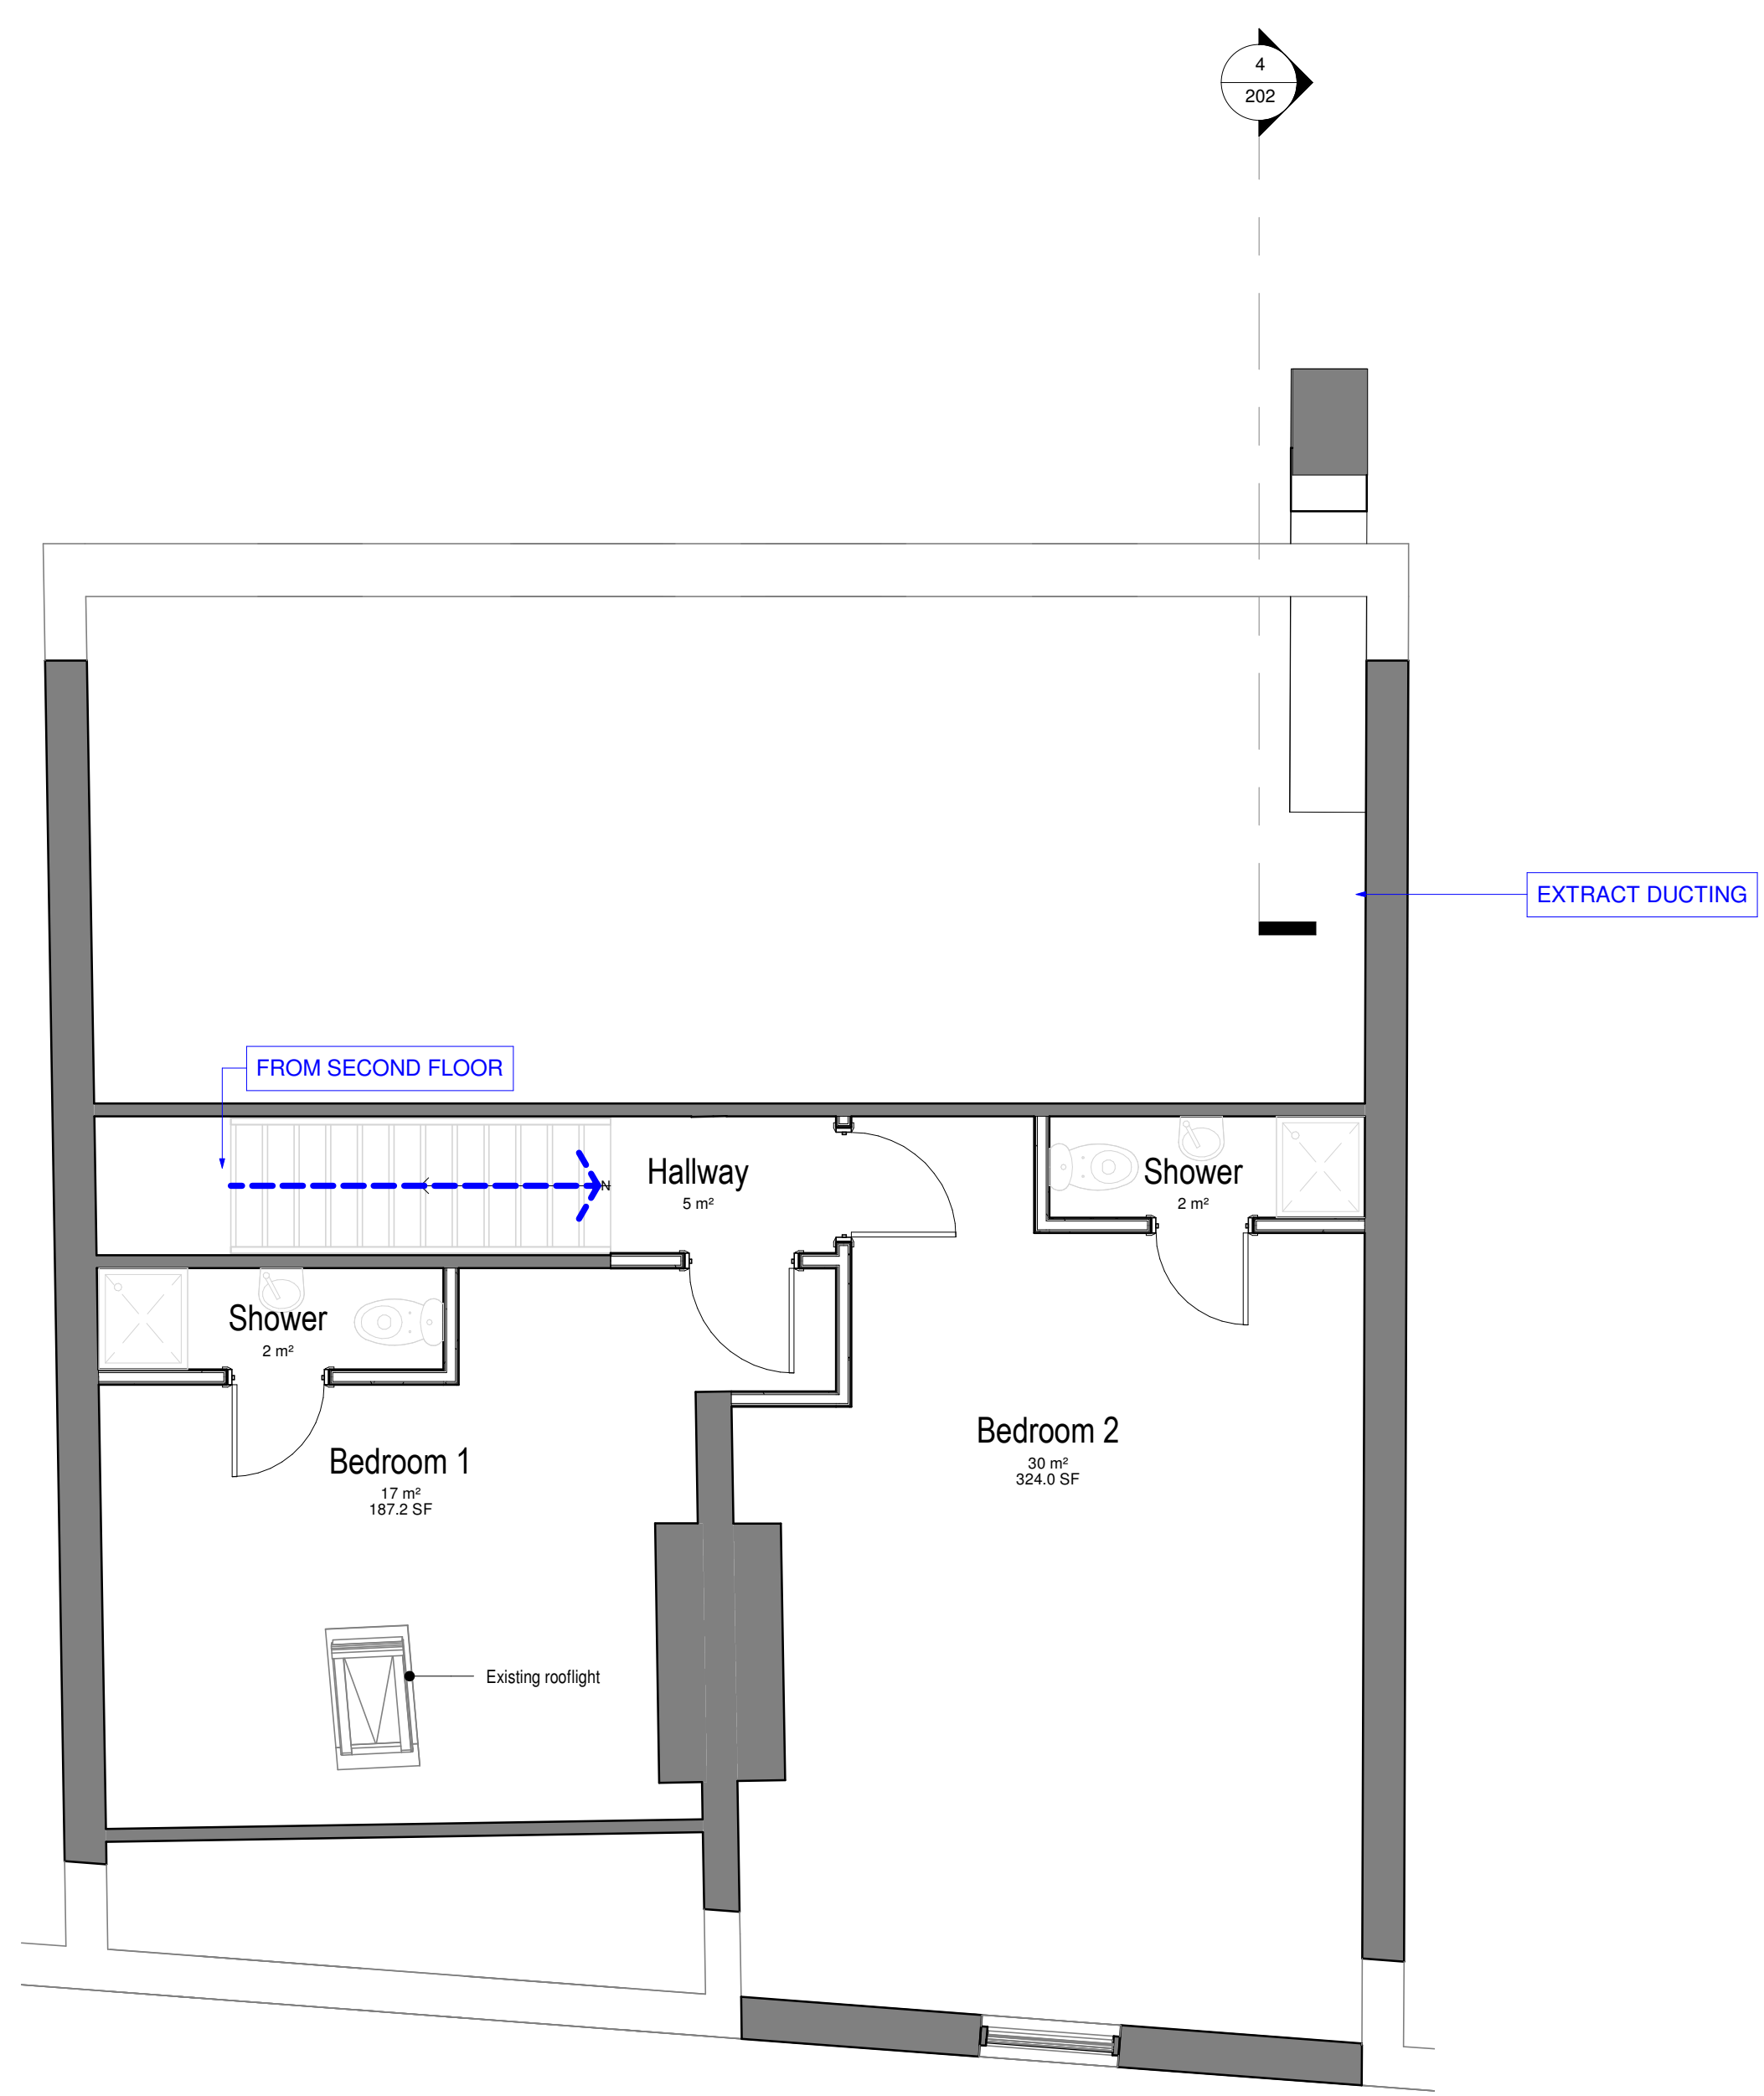

Proposed - Third Floor Plan - Access Plan

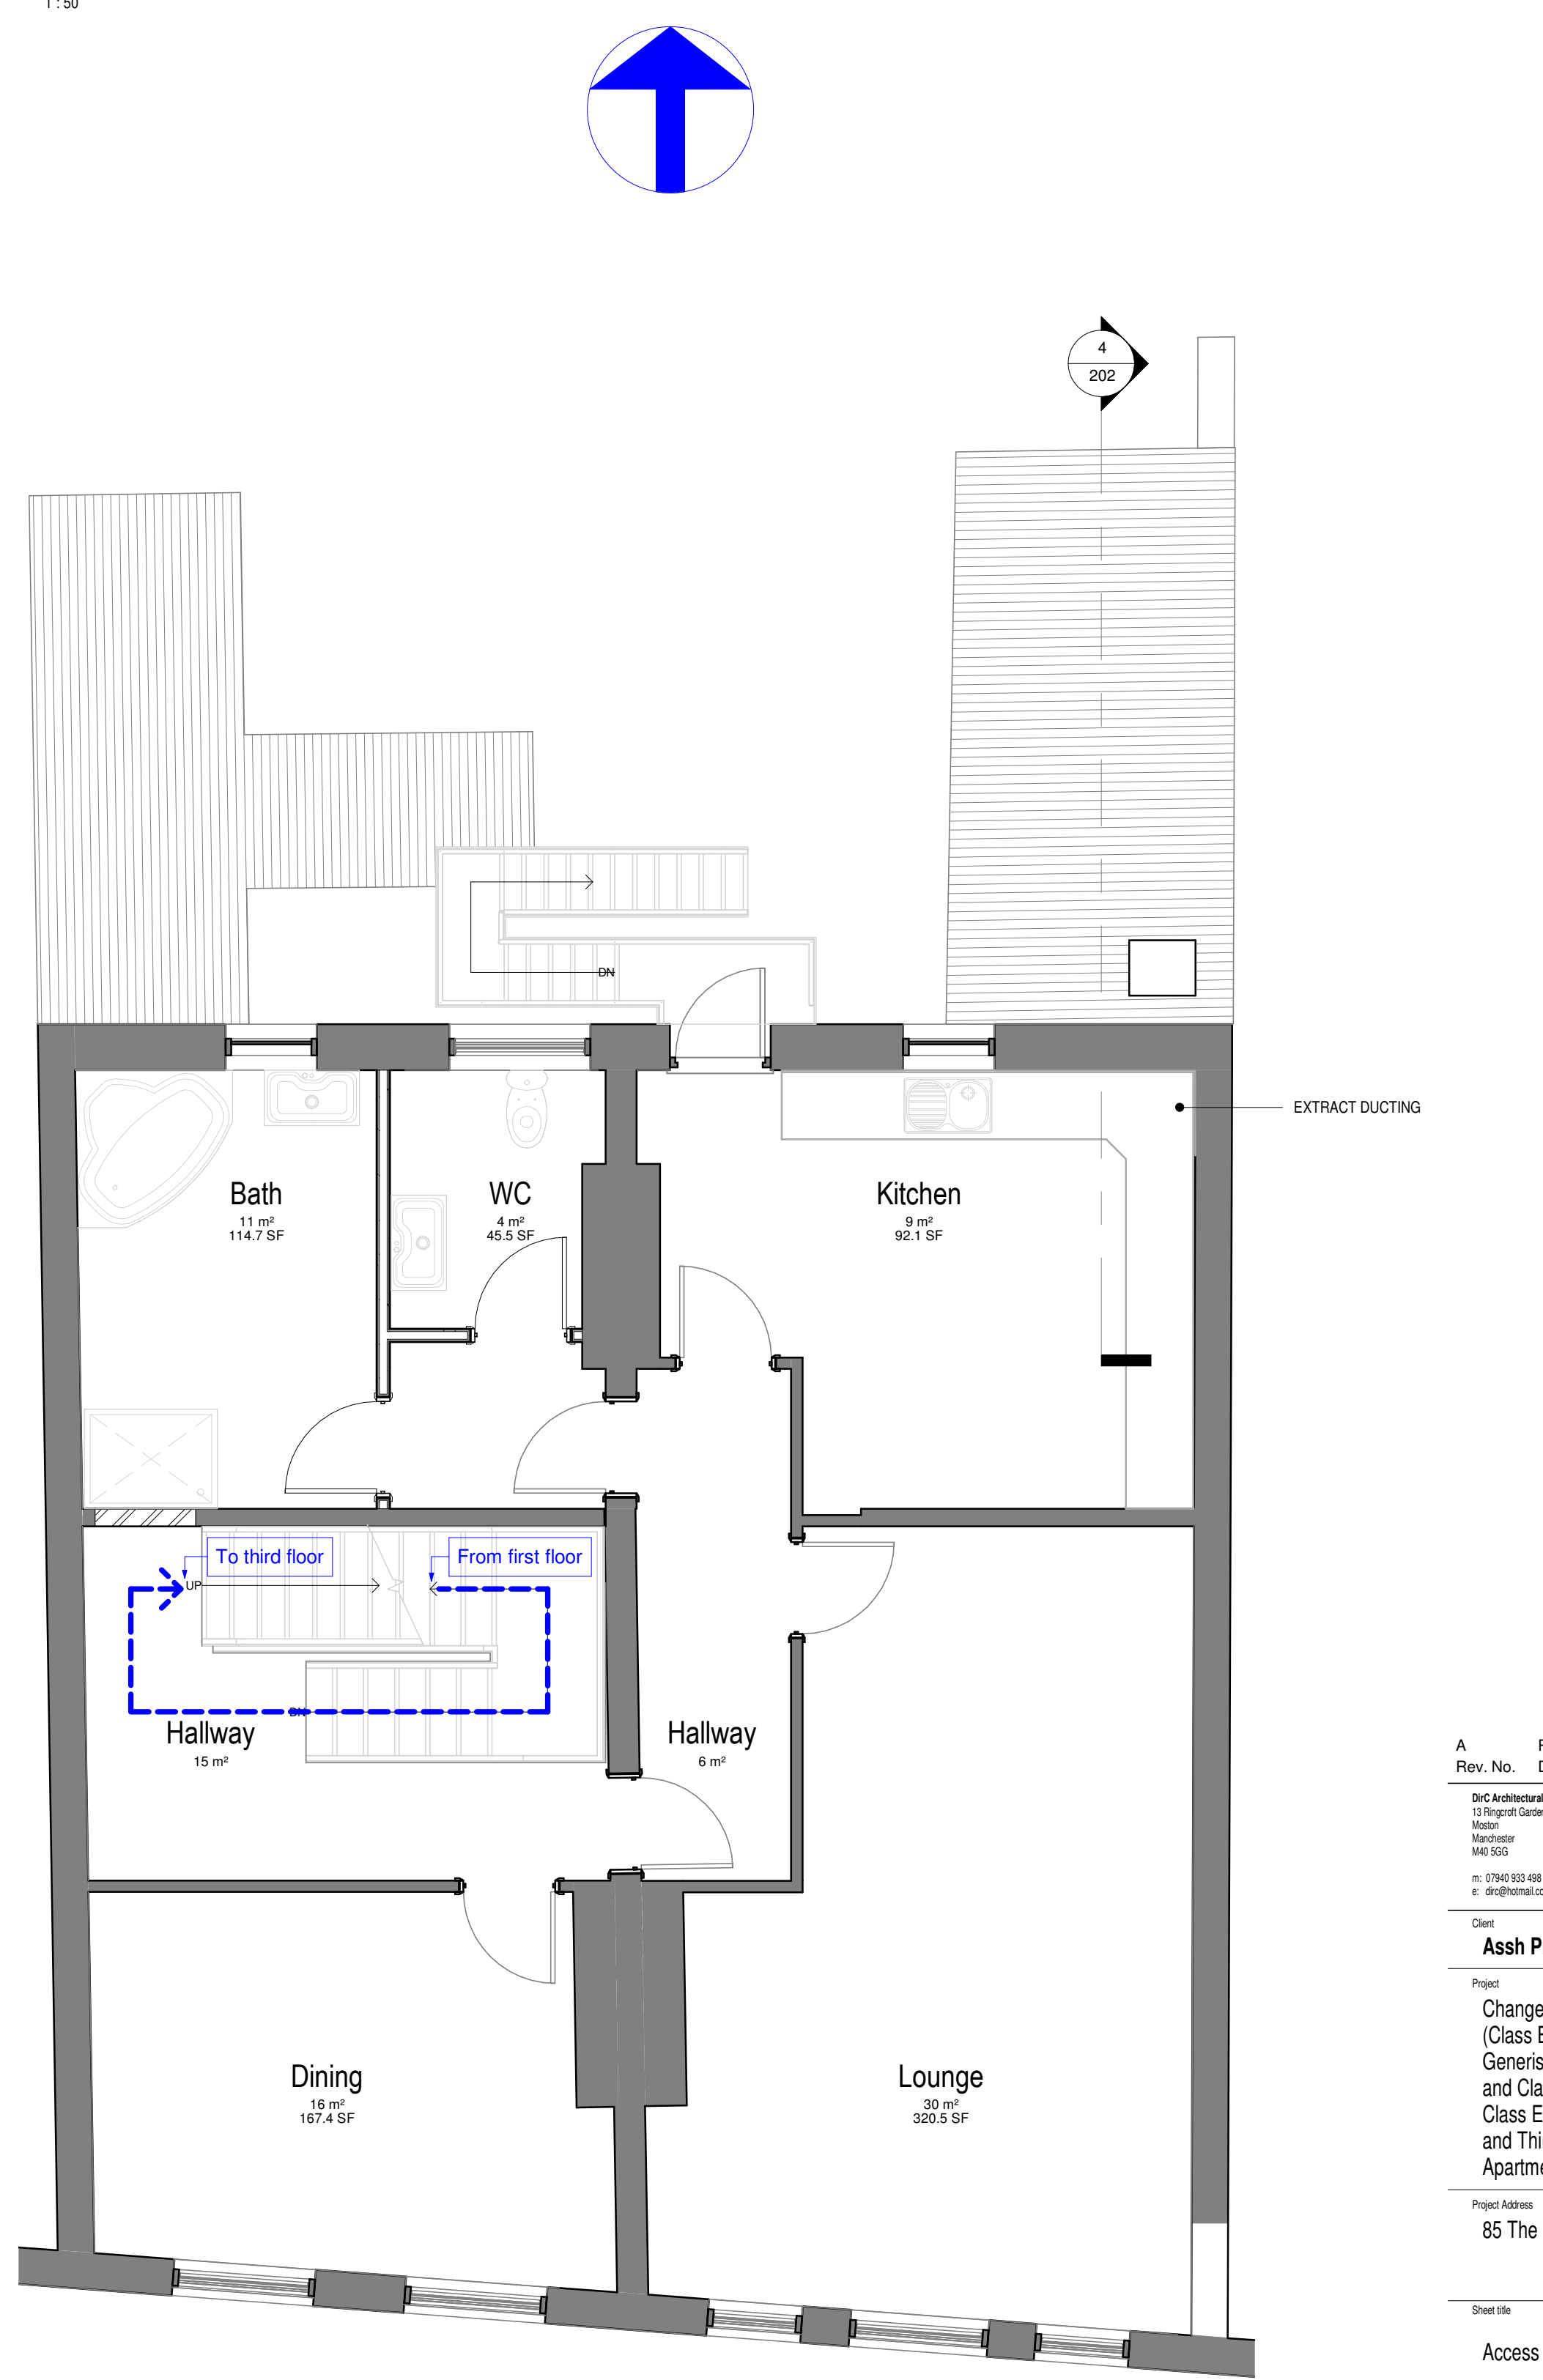

Proposed - Second Floor Plan - Access Plan

A Rev.	No	Description	21:05:24
DIC	Amherst Ltd		Date
Cash	Unpaid Amount		
Share	Manager		
Share	Director		
a/c: CHD 858			
e/c: 858@amherst.co.uk			
Cost			
Assh Properties Limited			
Change of use from Shop and Premises (Class E1(a)) to: Ground Floor - Sui Generis (Two number hot food takeaways) and Class E1(a) Retail Unit - First and Class E(c)(iii) Commercial Unit - Second and Third Floor - C3(a) Two Bedroom Apartment			
Project Address			
85 The Rock, Bury BL9 0NB			
Sheet 10			
Access Plan			
Original number	Date		
1956	03.03.2024		
Drawn by	Checked by		
DIC	DIC		
Scale Number	Scale 1:1	Revised	