


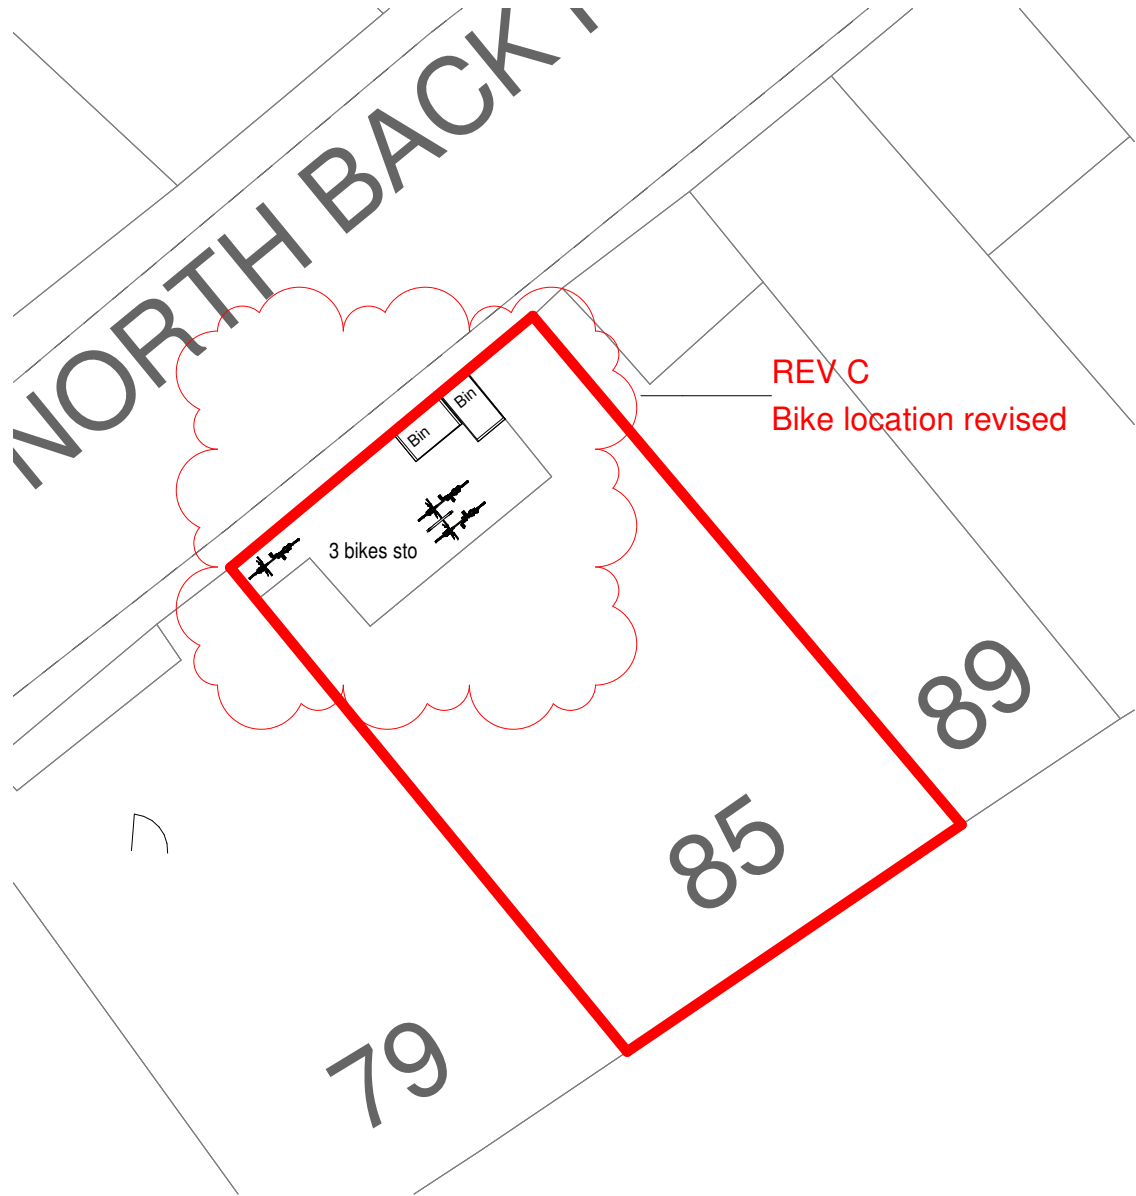

Site Plan
1 : 200




Site Location Plan
1 : 1250



SCALE 1:200



SCALE 1:1250

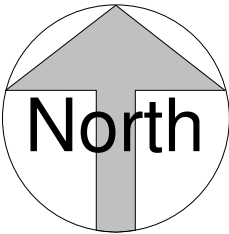

A	Added bins	10.04.24
B	Revised as noted	17.05.24
C	Revised as noted	21.05.24
Rev. No.	Description	Date

DirC Architectural Ltd.
13 Ringcroft Gardens,
Moston
Manchester
M40 5GG

m: 07940 933 498
e: dirc@hotmail.co.uk



Client
Assh Properties Limited

Project
Change of use from Shop and Premises (Class E(a)) to: - Ground Floor - Sui Generis (two number hot food takeaways) and Class E(a) Retail Unit - First Floor - Class E(c)(iii) Commercial Unit - Second and Third Floor - C3(a) Two Bedroom Apartment

Project Address
85 The Rock. Bury BL9 0NB

Sheet title
Site and Site Location Plans

Project number 1956	Date 03.03.2024
-------------------------------	---------------------------

Drawn by DirC	Checked by DirC
-------------------------	---------------------------

Drawing Number 1956.203	Scale @ A3 As indicated	Revision REVC
-----------------------------------	-----------------------------------	-------------------------