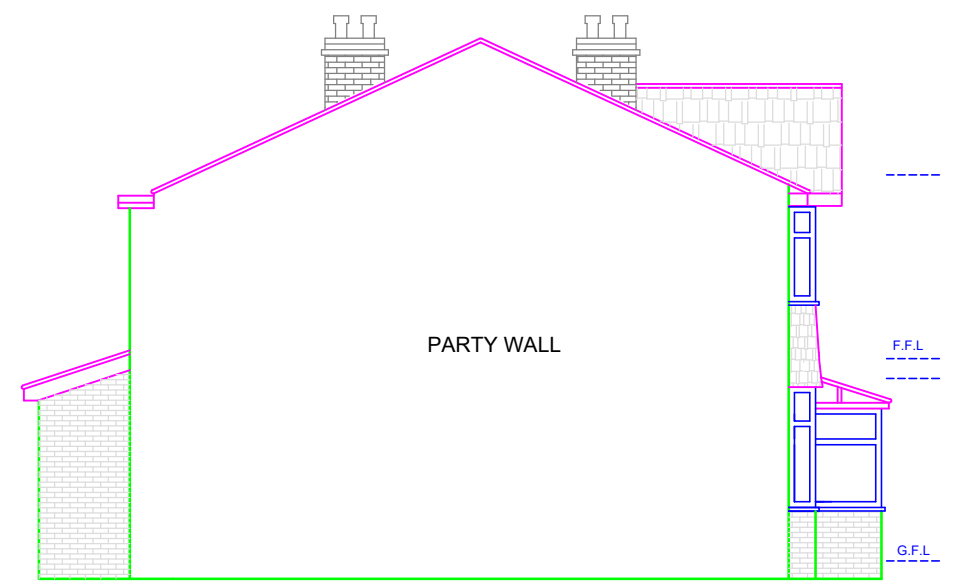
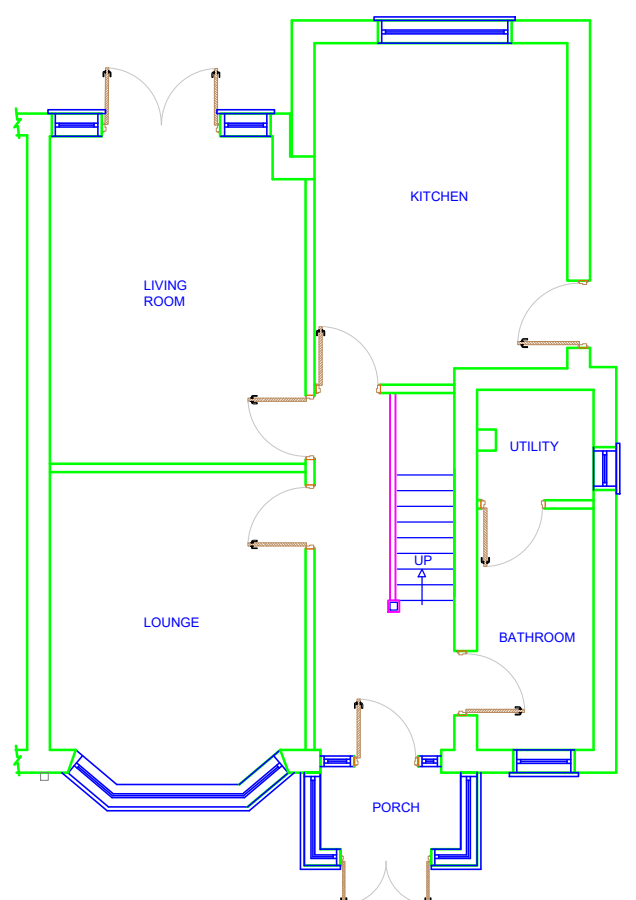
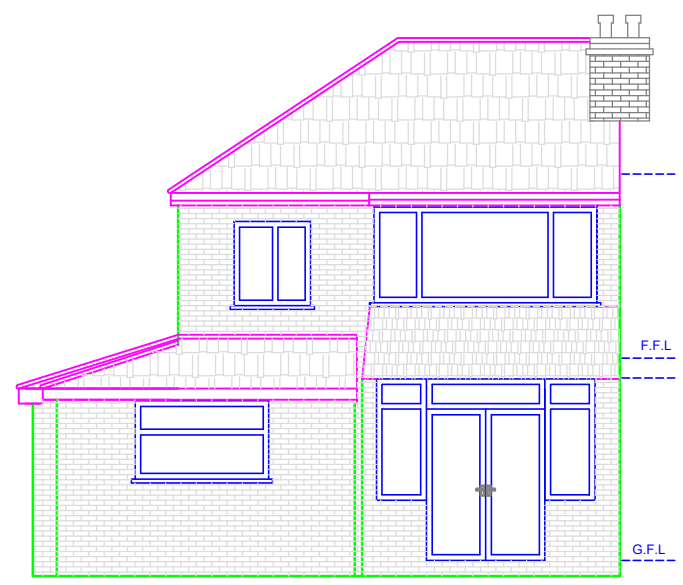
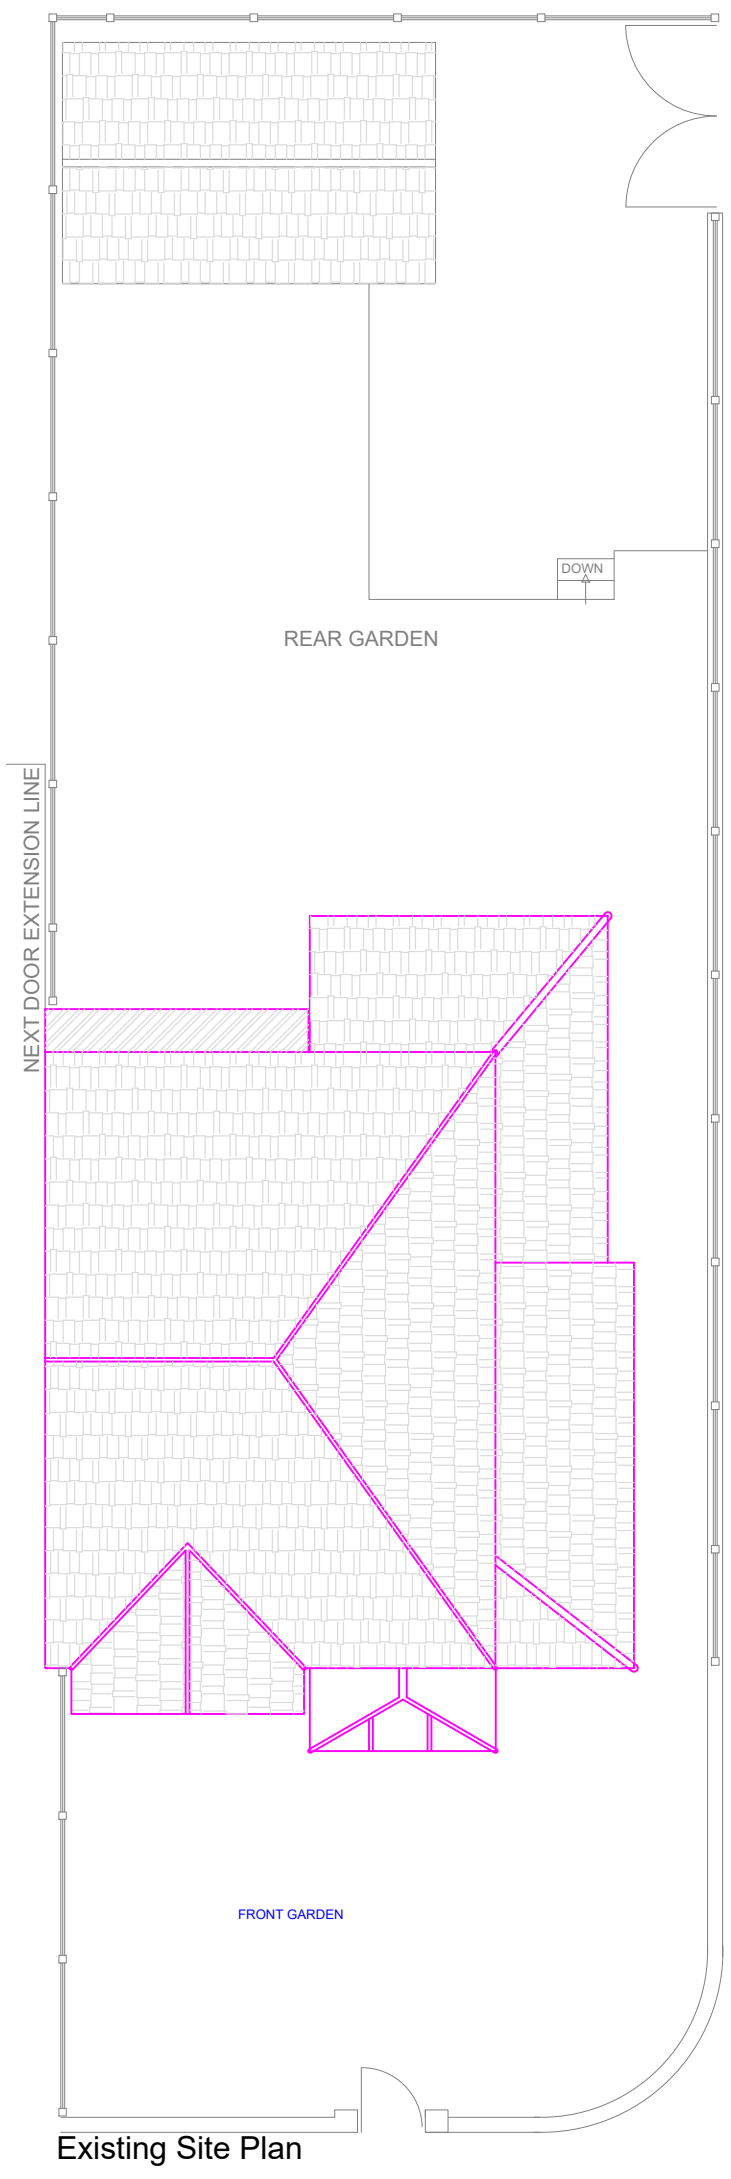


2A Cook Street, Bury, Lancashire, BL9 0RP, 0161 8717405	
Existing Floor plans and Elevations of 147 Radcliffe Road, Bury, BL9 9LN	
Scale :1 : 100 on A3	All Dimensions in Meters
Ref:: IPS/R/147/BL99LN	Date : 15/05/2023
REV: Date	Existing
SHT 1 of 2	